




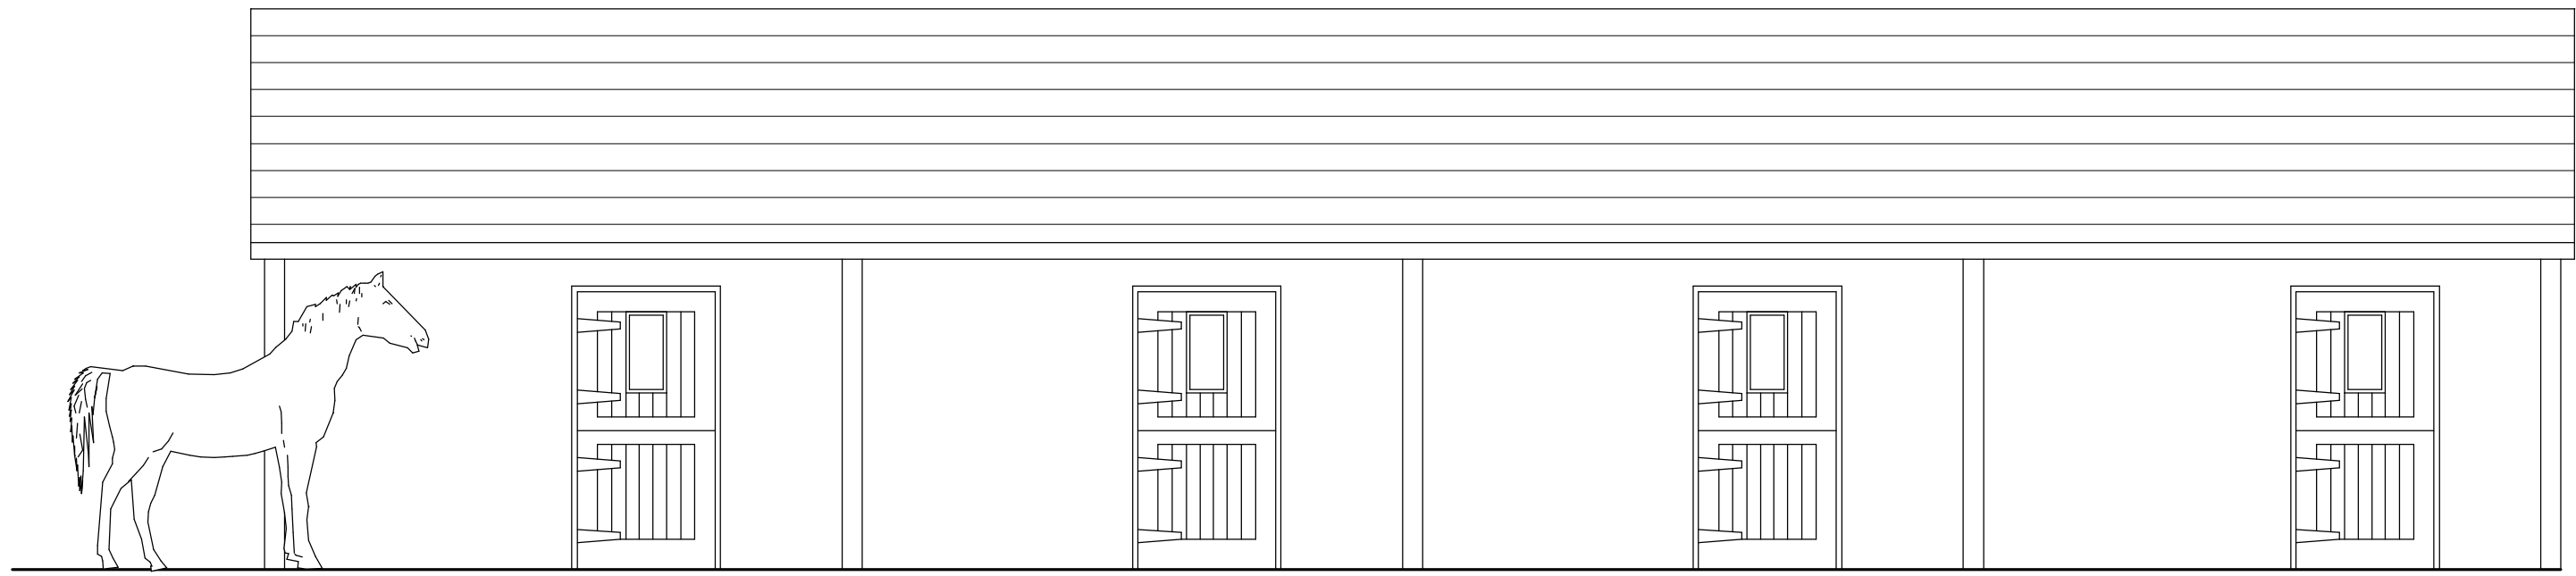


FRONT ELEVATION

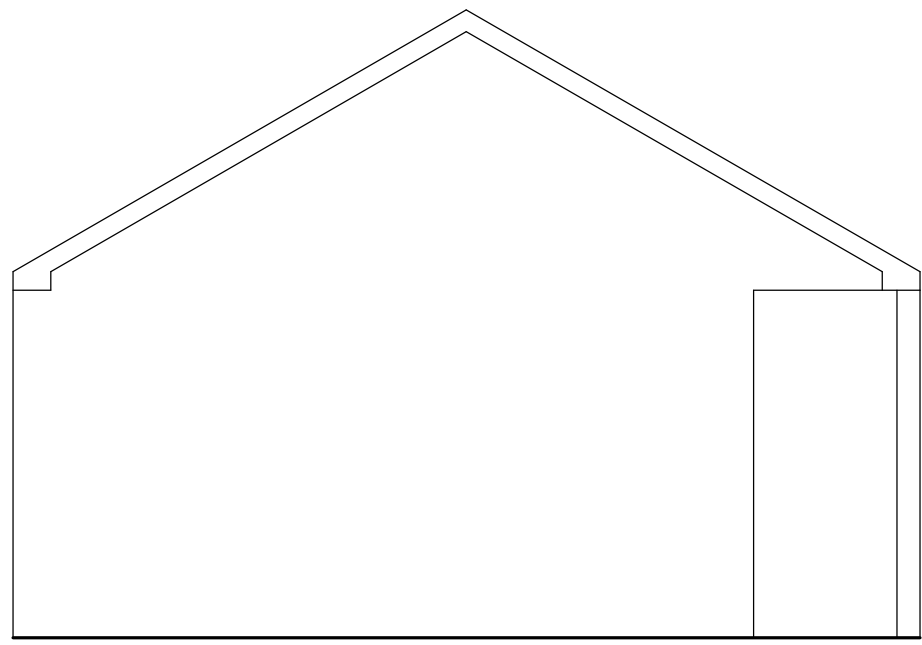


SIDE ELEVATION

 

REAR ELEVATION

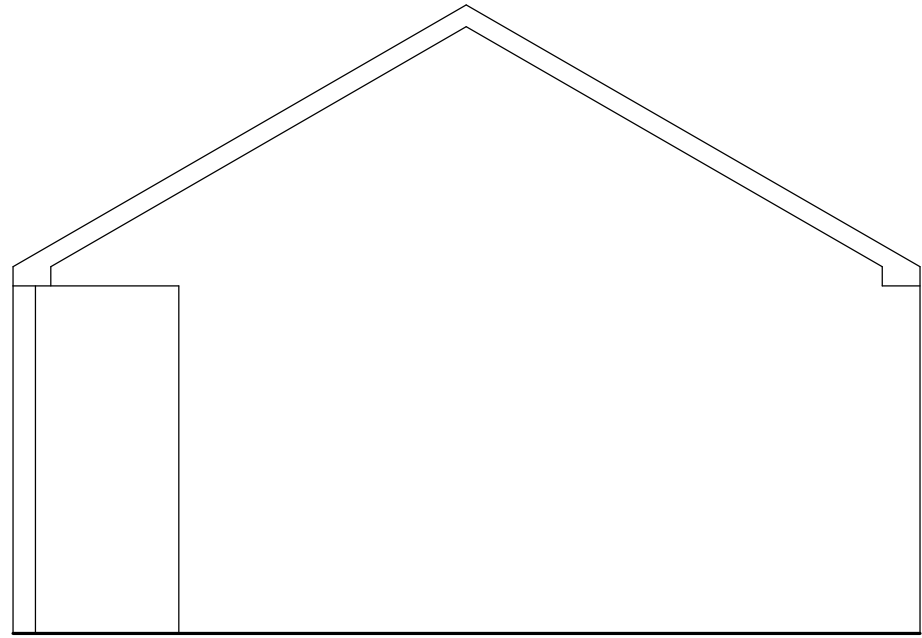



SIDE ELEVATION

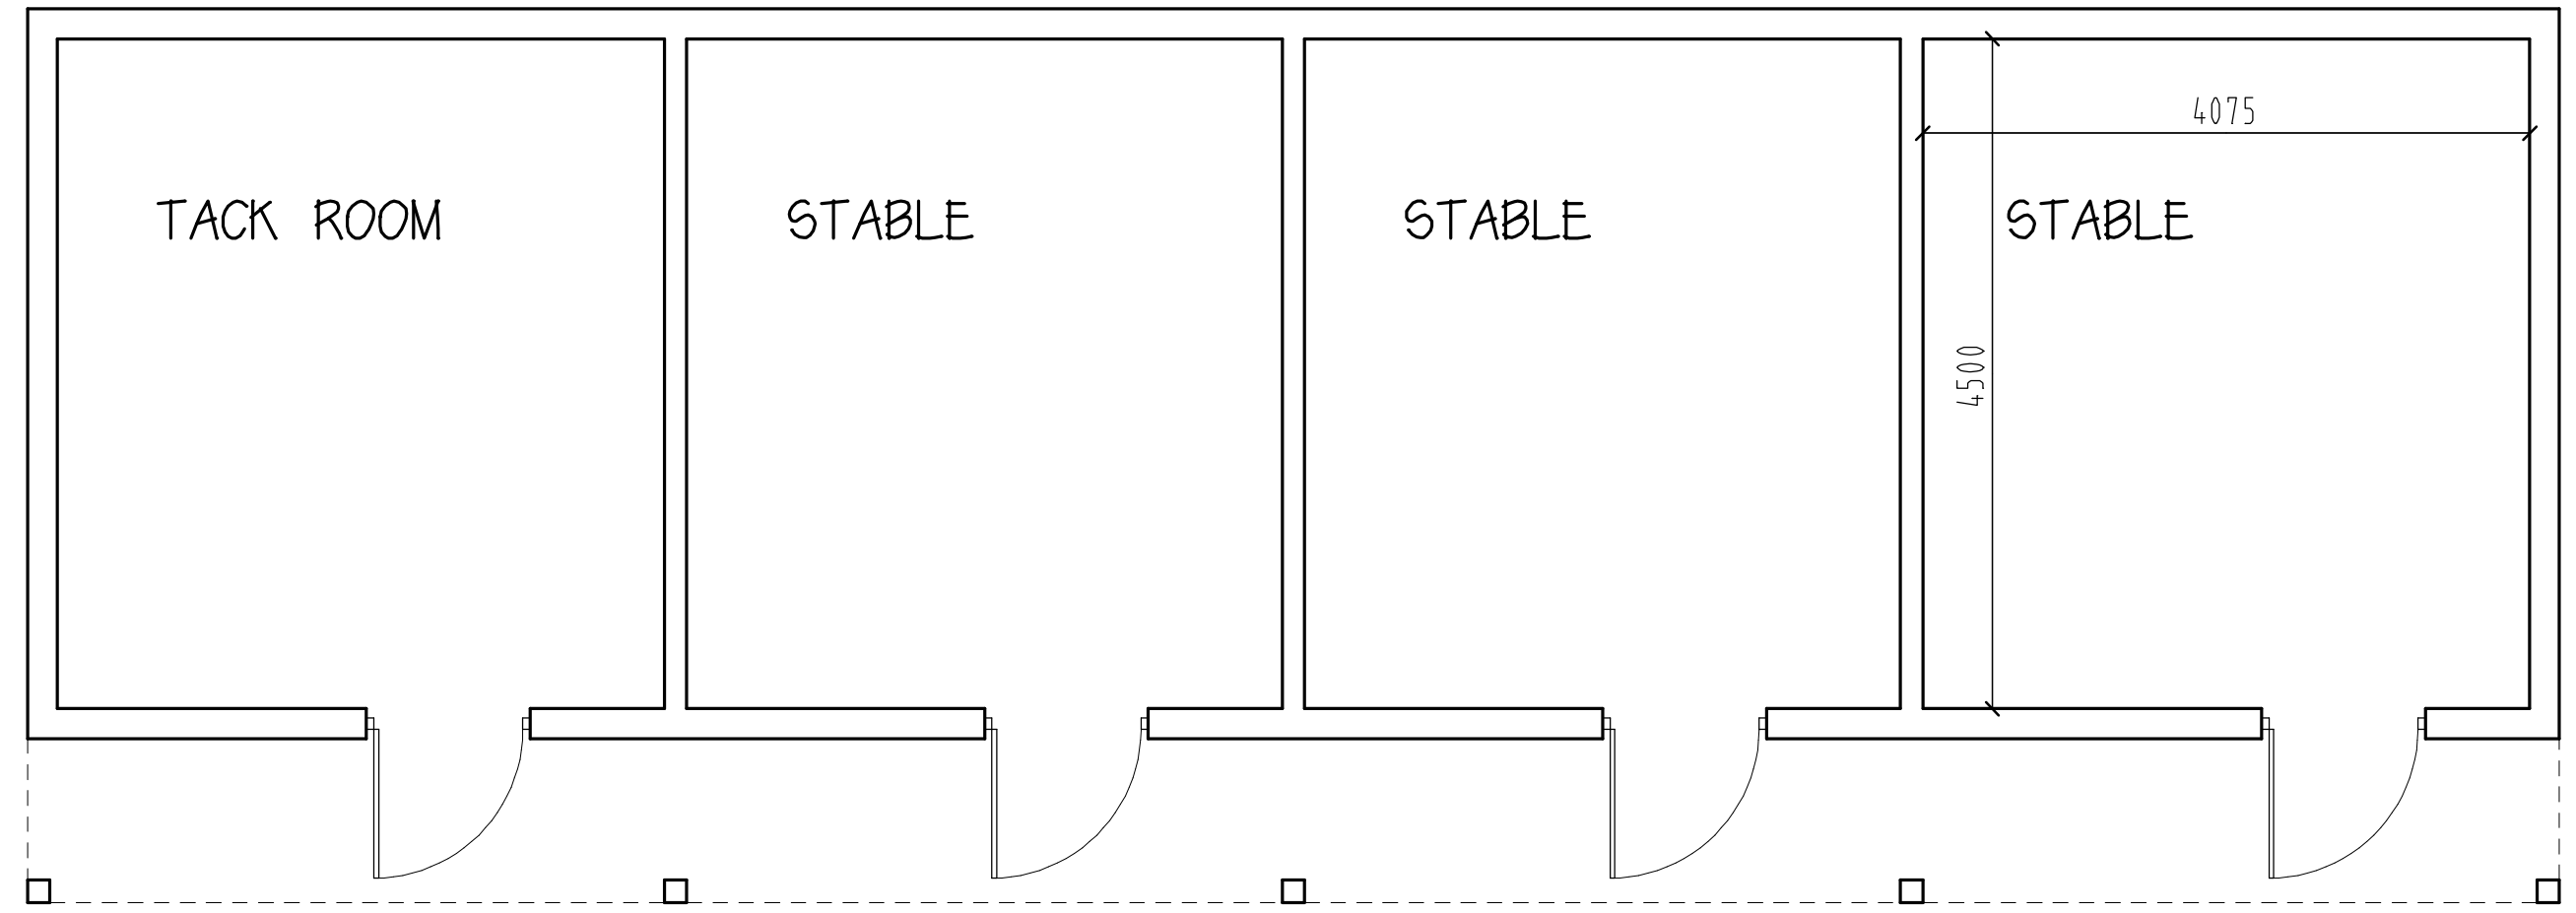

FLOOR PLAN

PROPOSED STABLE BLOCK,
POST LANE, ENDON

SCALE 1:50

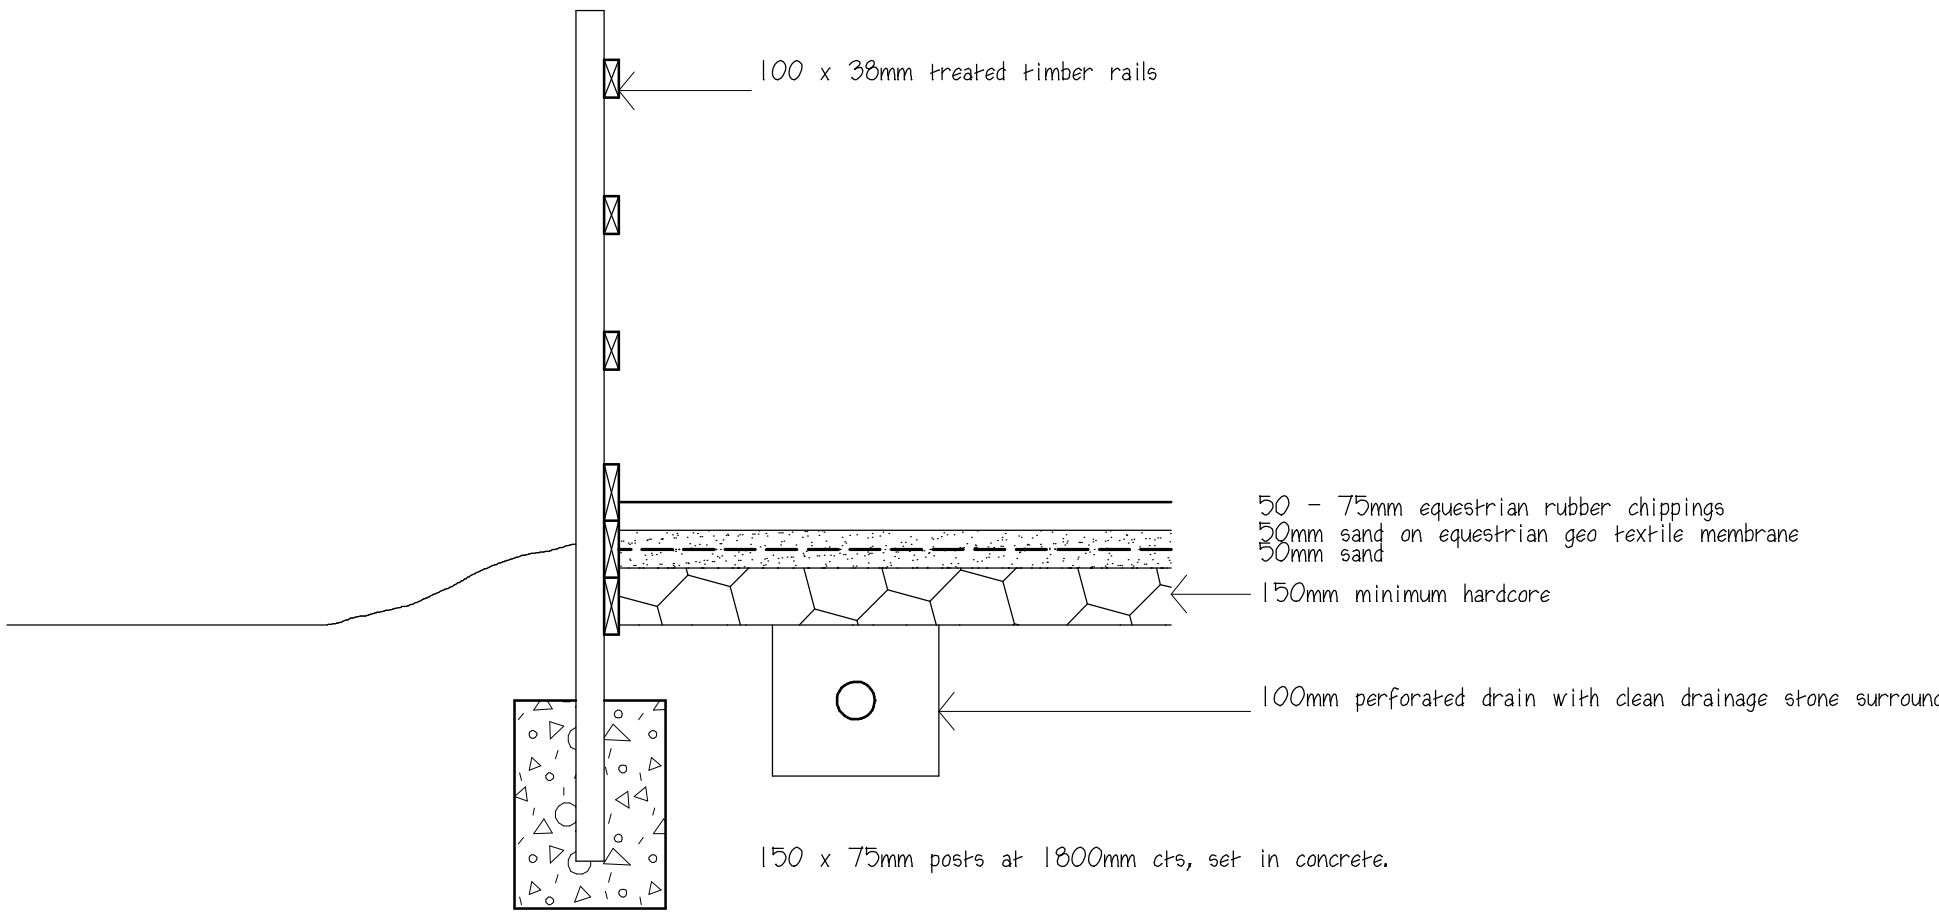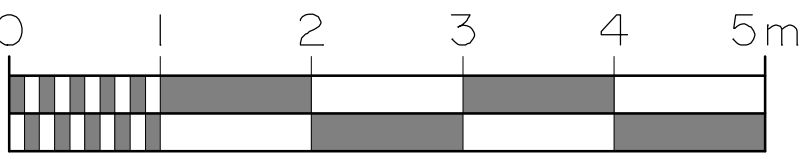

SECTION THROUGH MANEGE
SCALE 1:20