




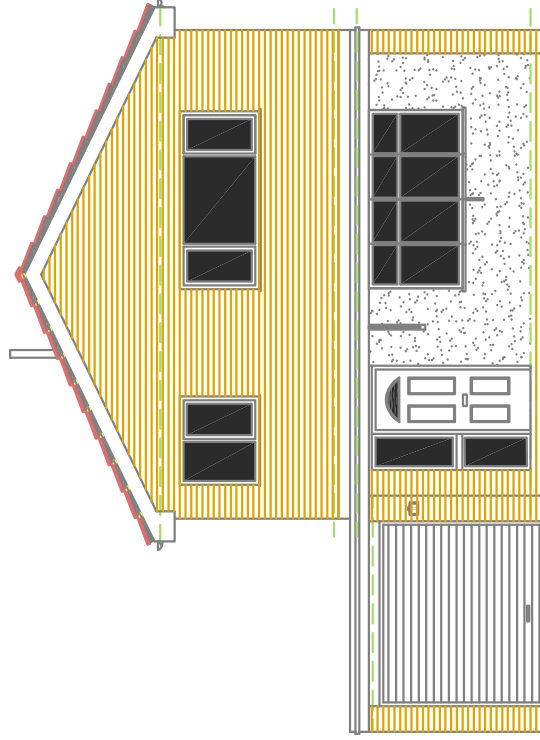

Existing Front Elevation

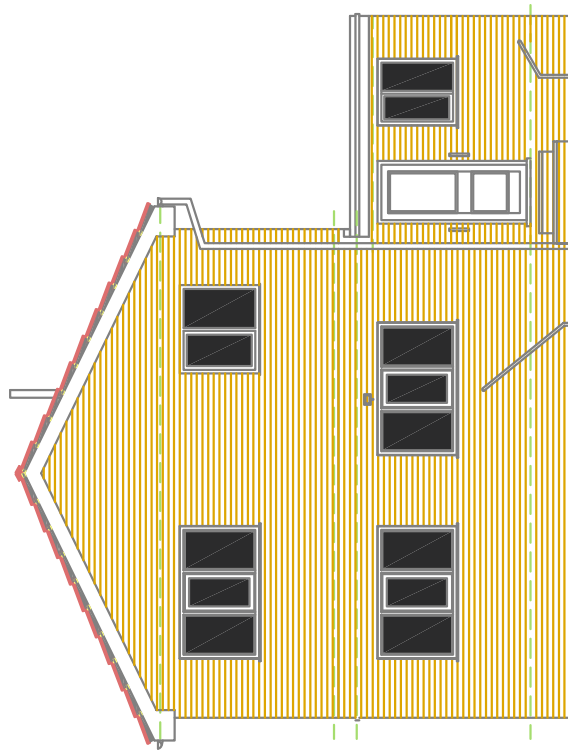



Existing Rear Elevation

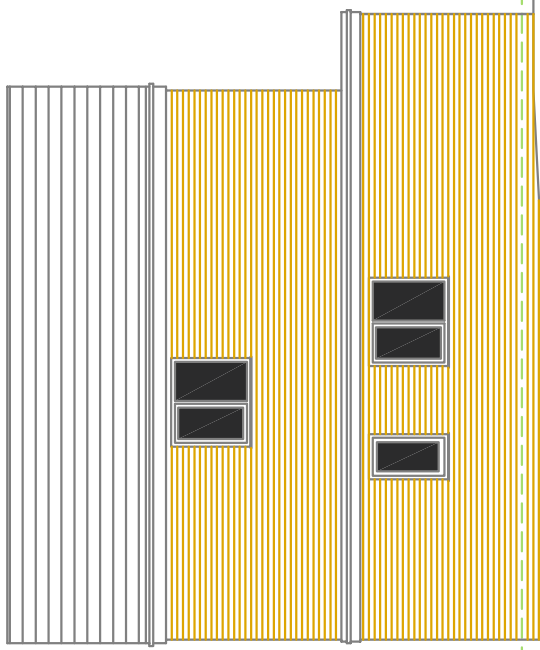



Existing Side Elevation





Existing Side Elevation

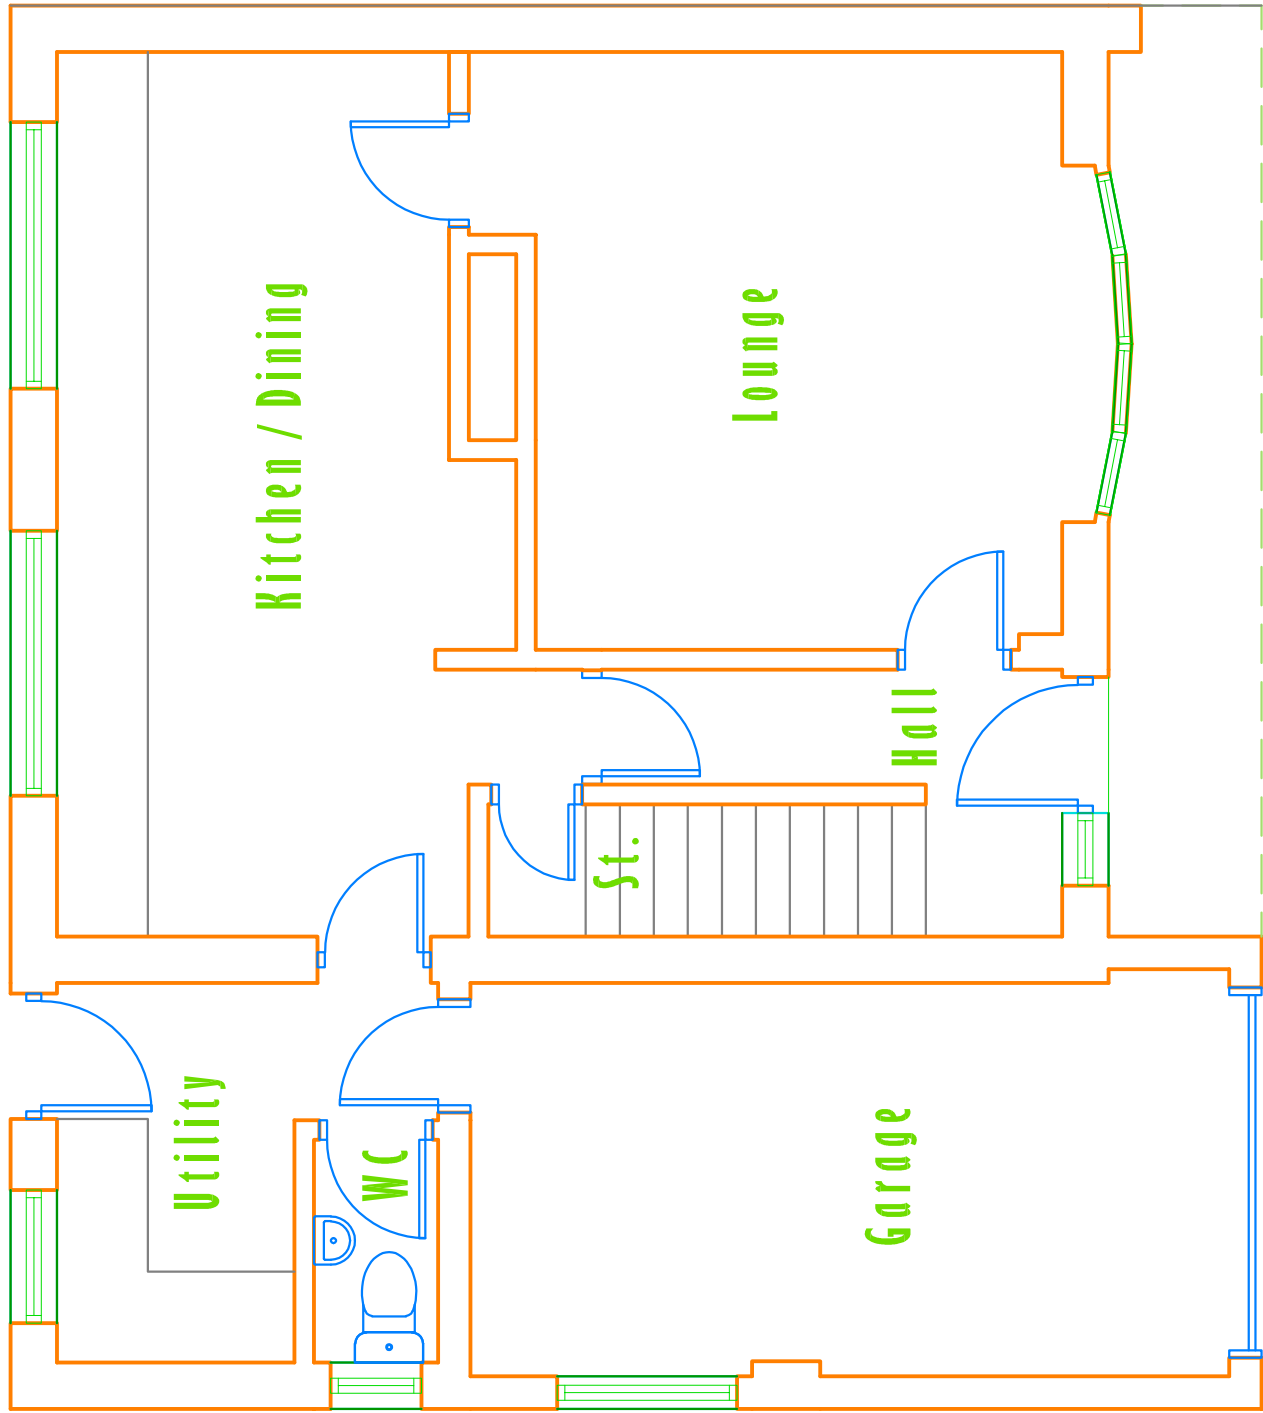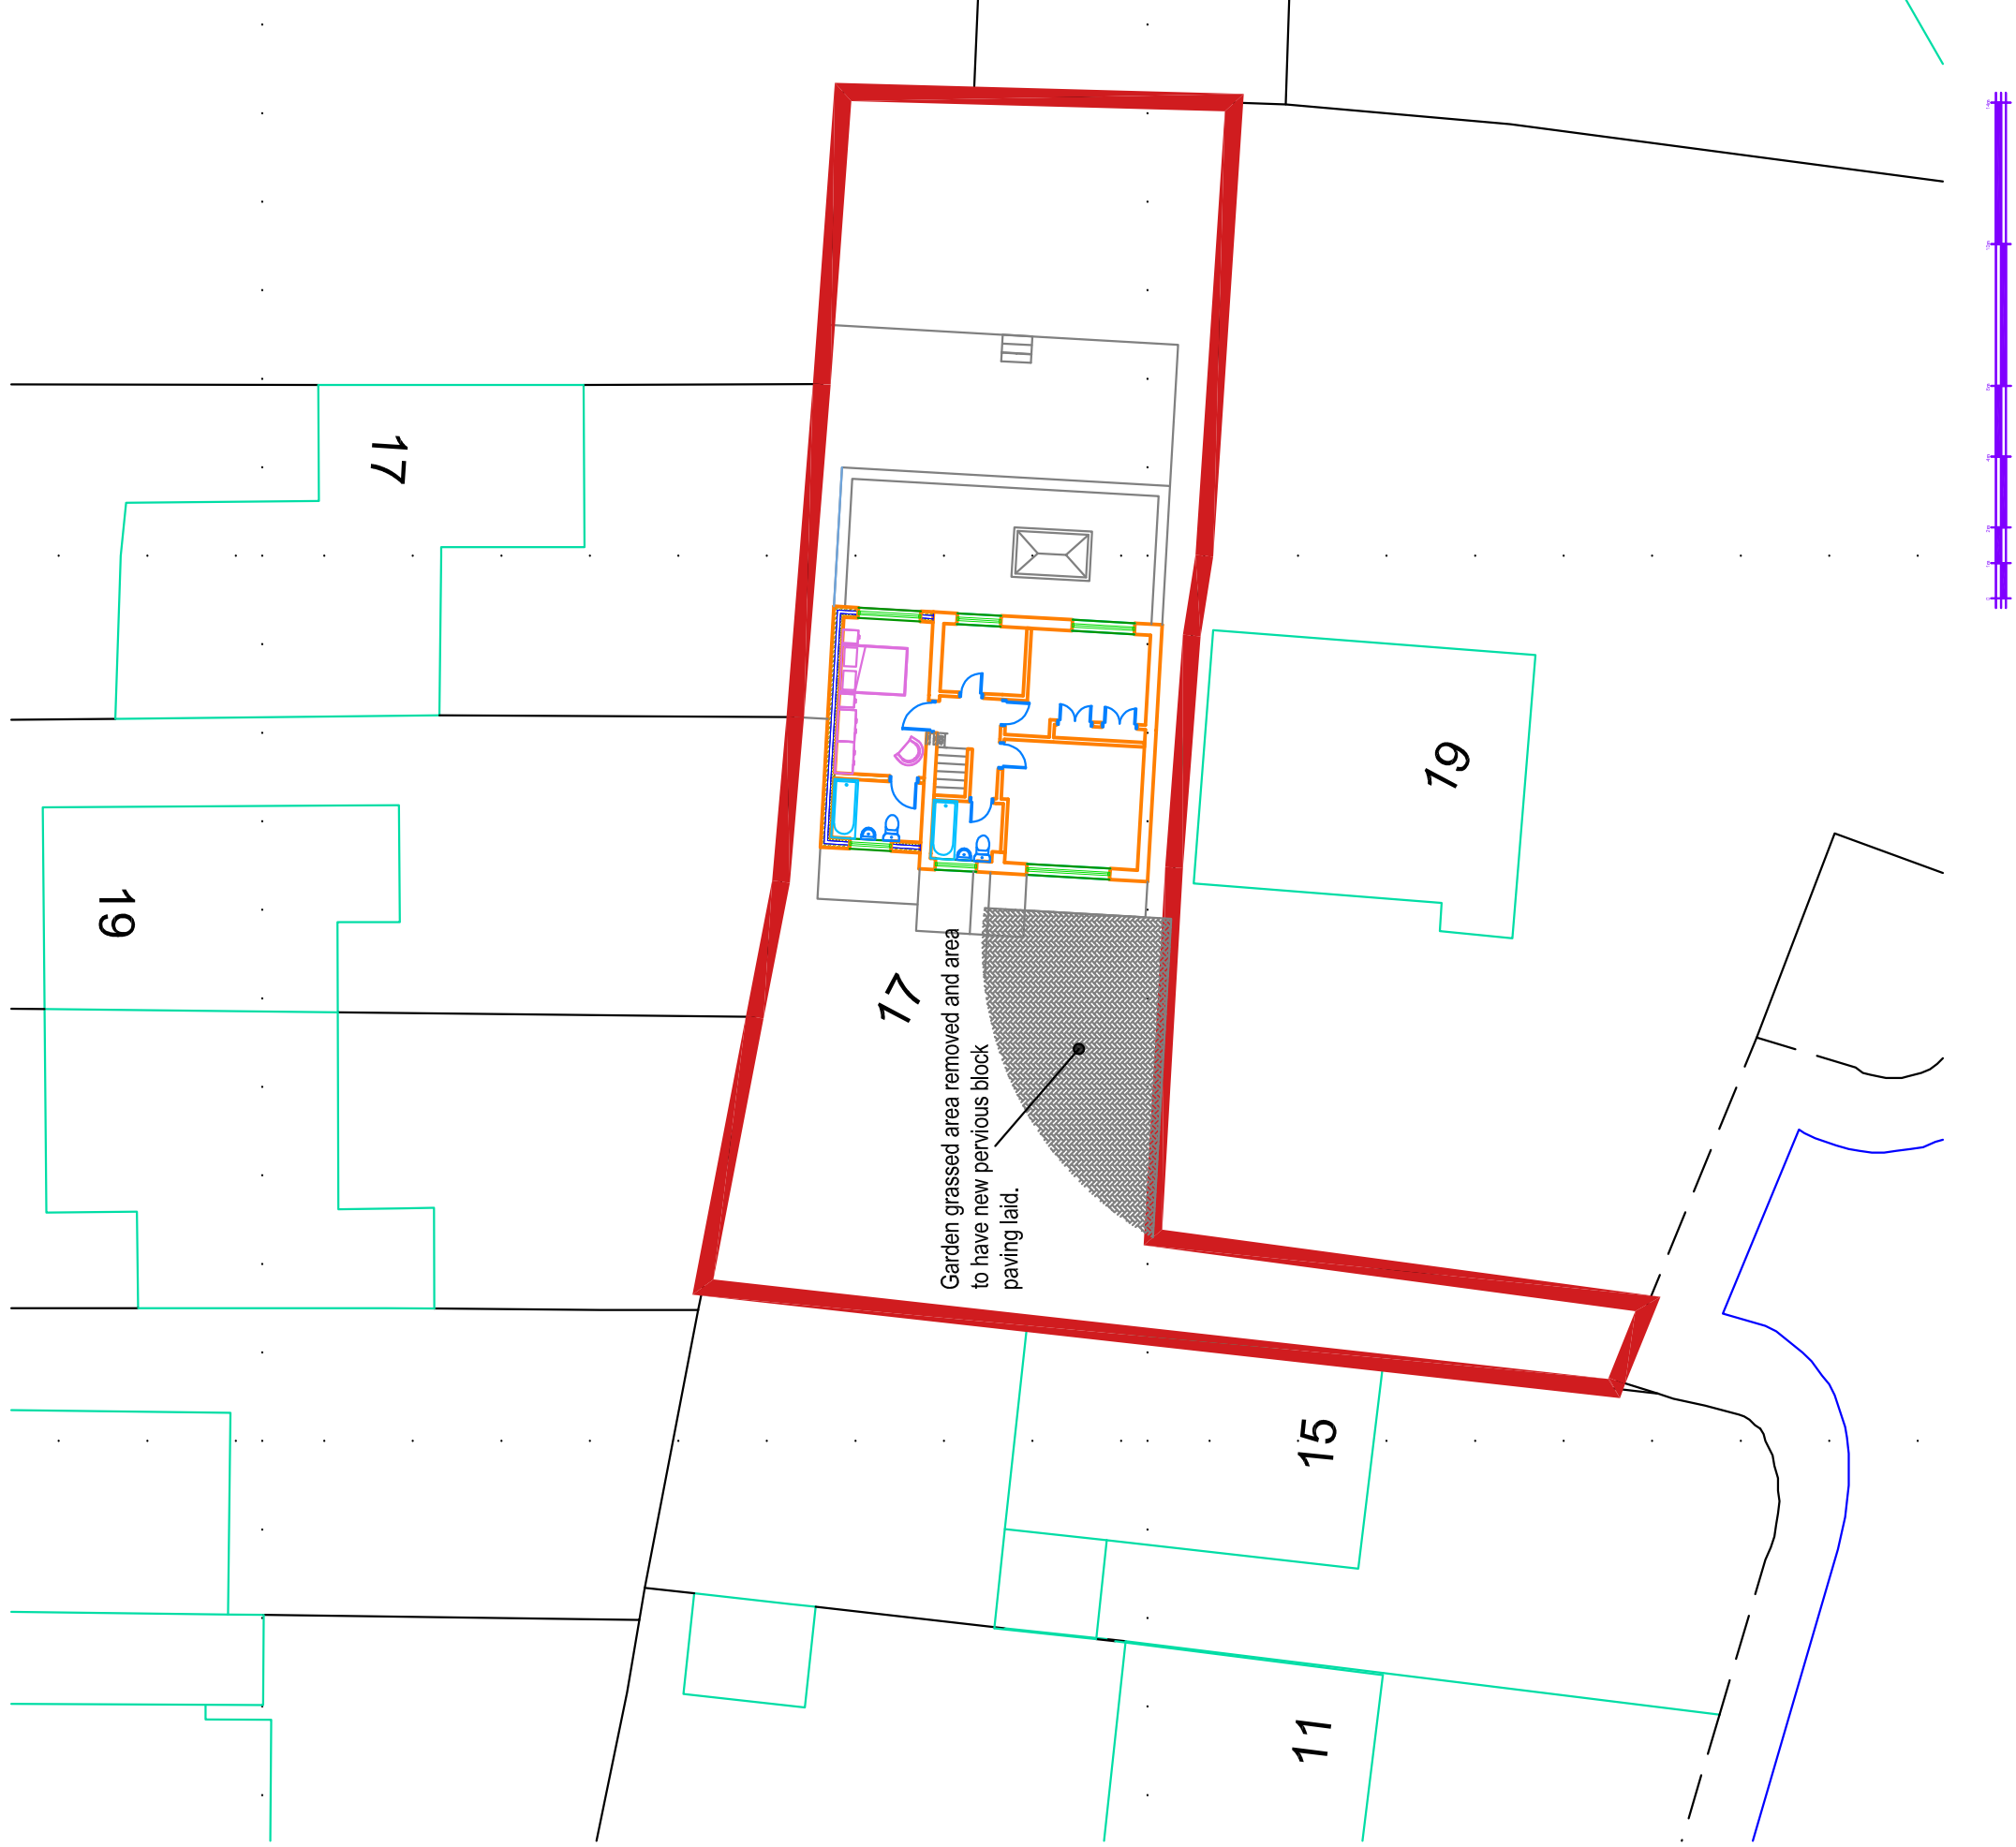

Existing Ground Floor Plan

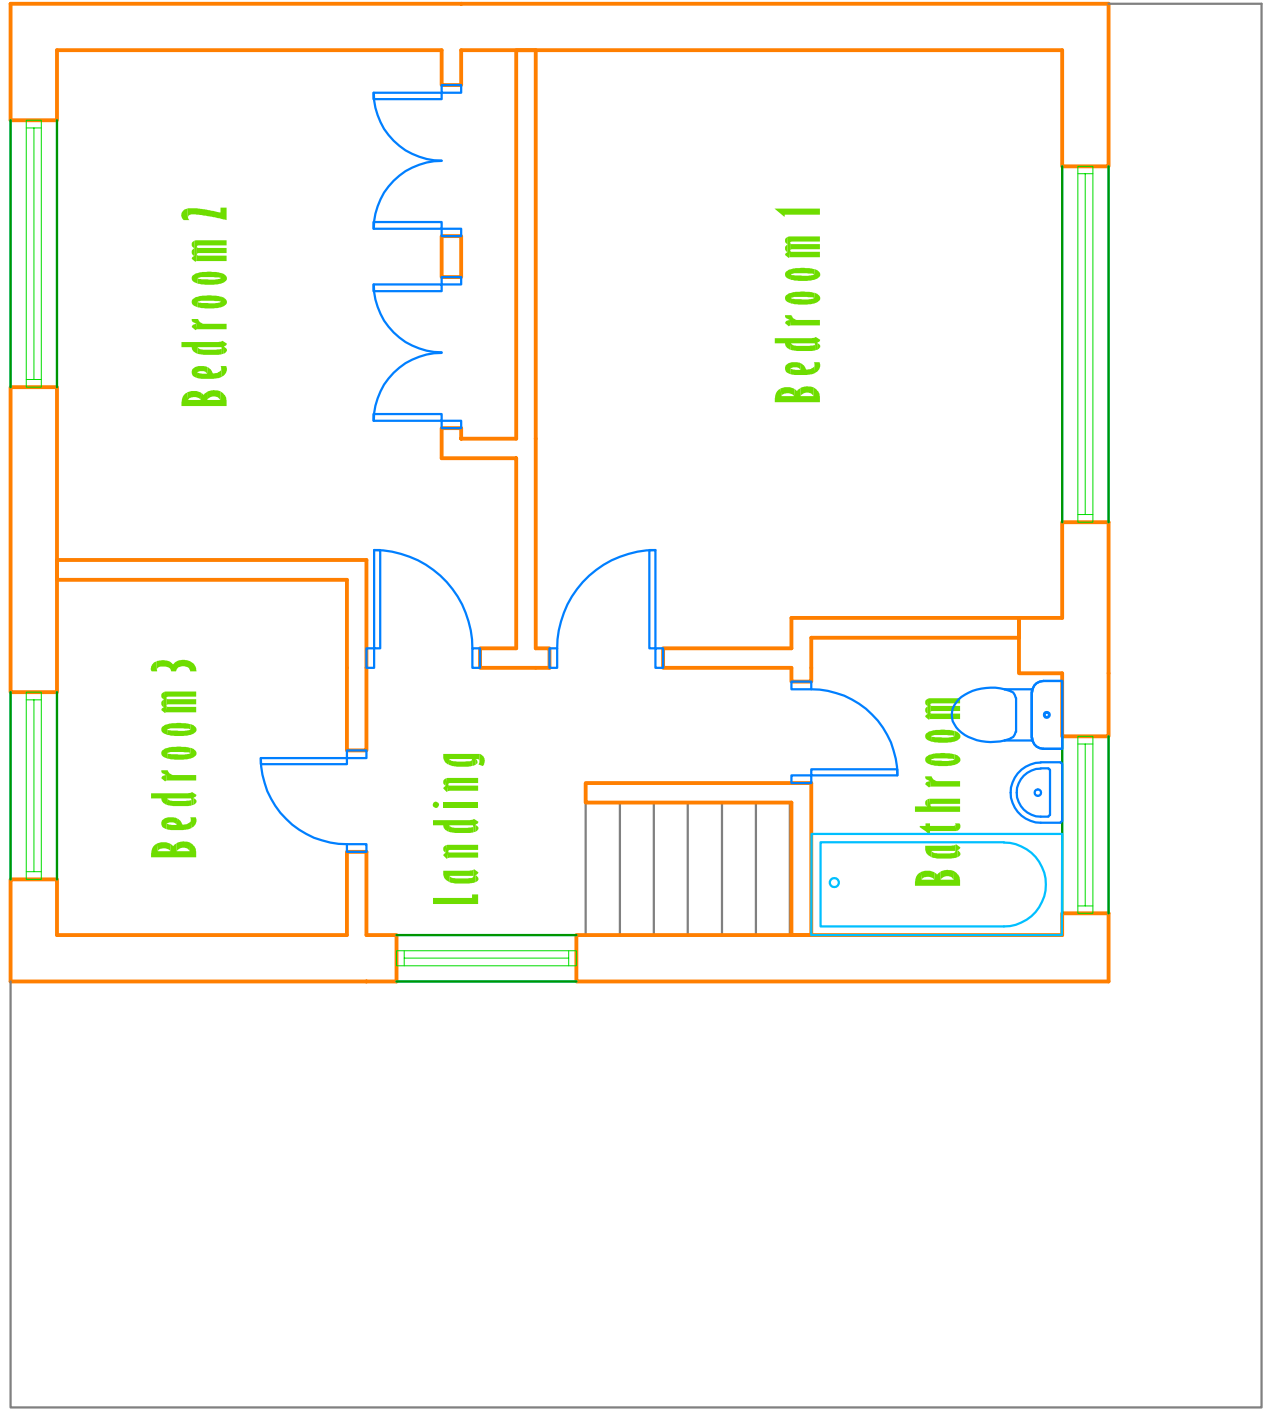 


Existing First Floor Plan

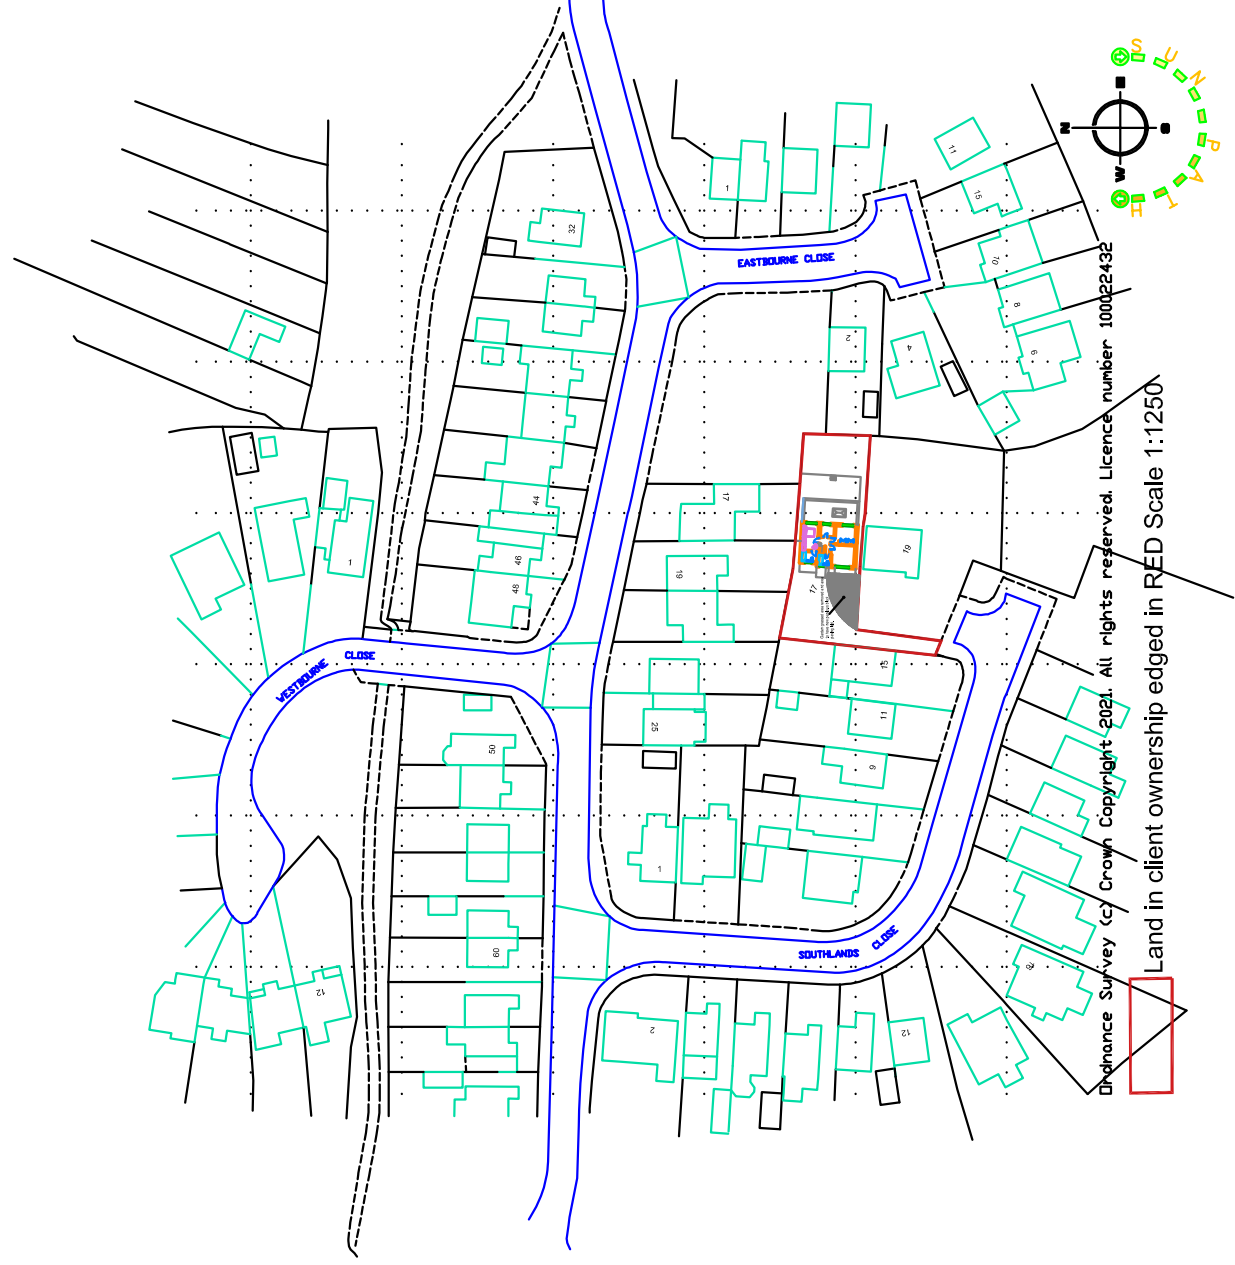 

Notes:

1. All dimensions are in mm & are to be checked on site prior to manufacture & construction. This drawing is the property of P.A. Taylor Plans & should not be reproduced without permission. All discrepancies to be brought to the attention of the architect prior to construction. This drawing shall be read in conjunction with all relevant specialist drawings & specifications.
2. The Contractor is to check and verify all building and site dimensions, levels and service locations including sewer invert levels at connection points before work commences. All work is to be carried out in accordance with the relevant British Standards, British Standards Code of Practice, Building Regulations & Building Standards.

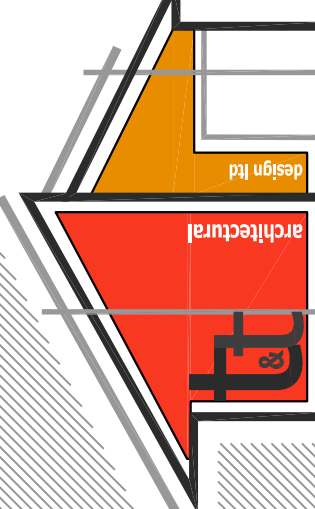Rev:	Date:	Status/Amendments:	By:
 t&t Architectural Design Ltd The Sand Quarry, Houghier Wall Rd, Audley, Staffordshire, ST7 8JA. Tel: (01782) 721111 Mob: (07714) 690927			
Client: Mr Matt Potts 17 Southlands Close, Leek			
Project: Proposed Extensions and Timber Decking to Dwelling			
Drawing Title: Existing Plans and Elevations Location and Site Plans			
Scale: 1:1250, 1:200, 1:100, 1:50	Paper Size: A1	Date Created:	
Drawing Number: 1180-A100		Drawing Revision:	