


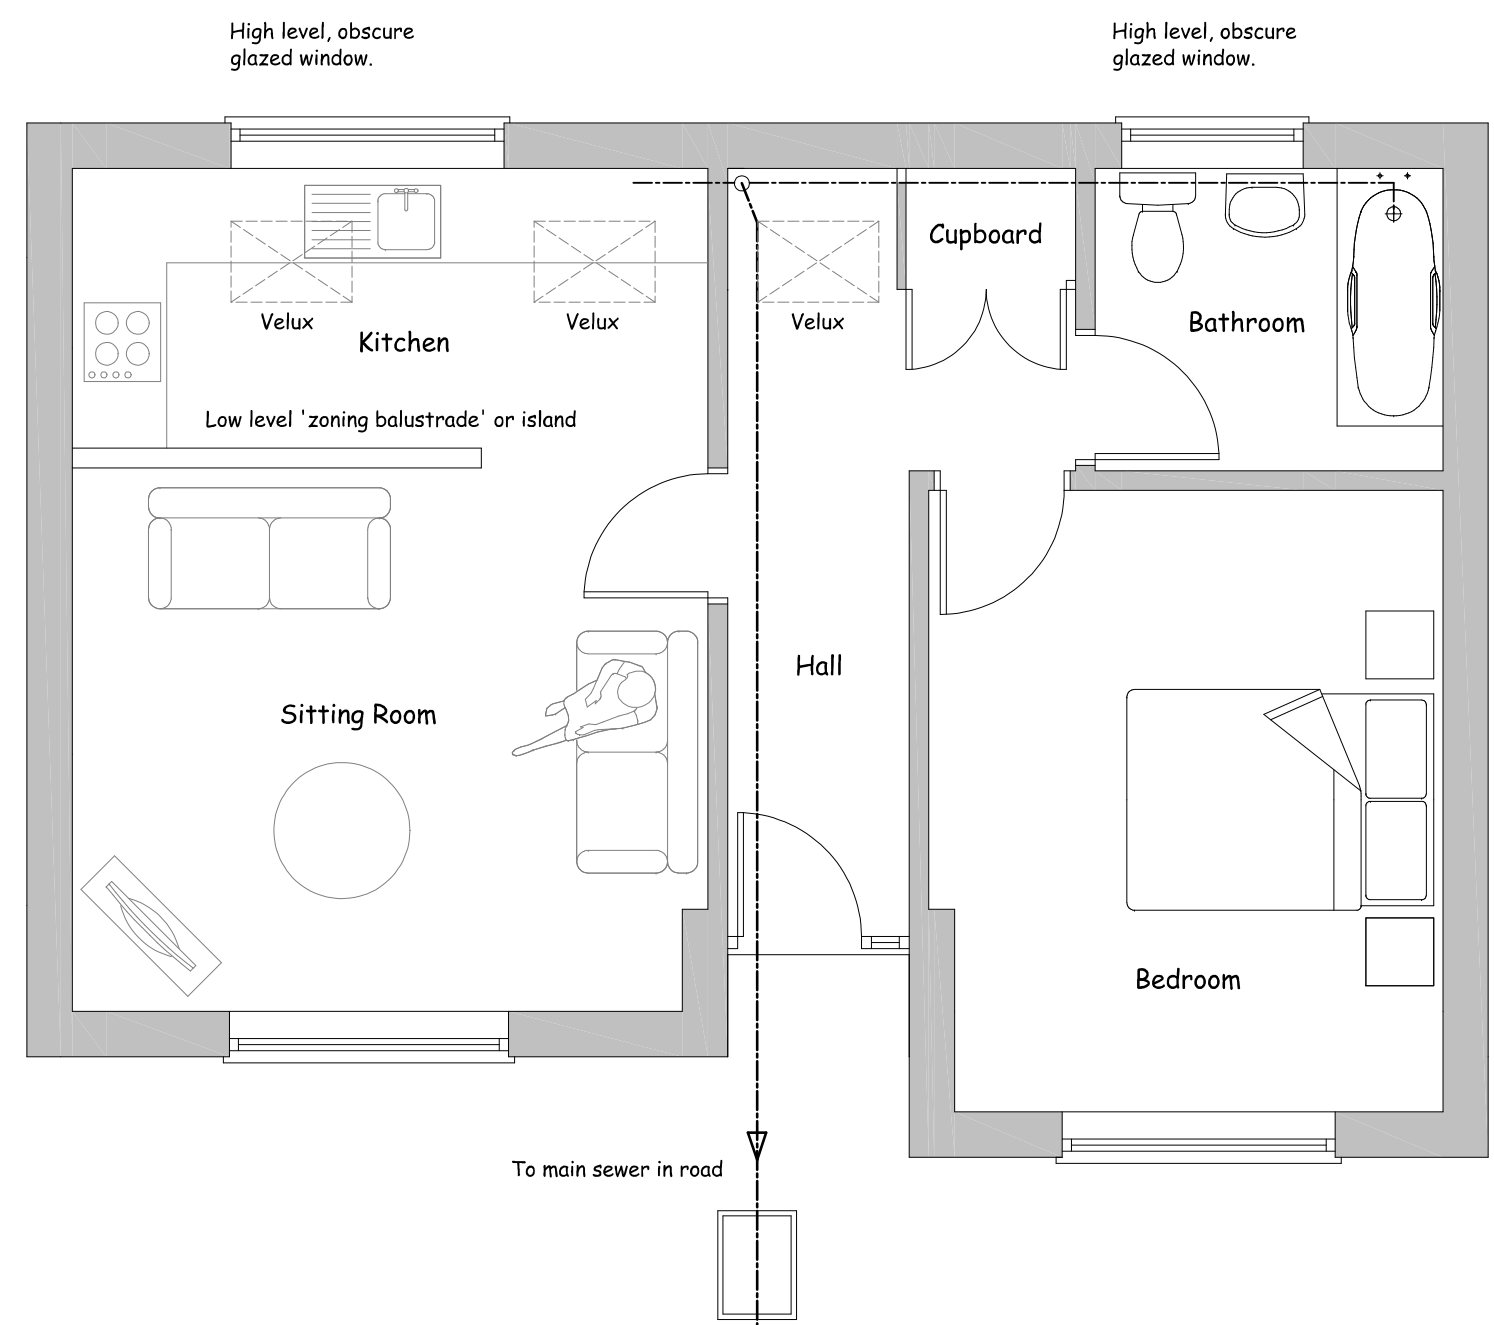


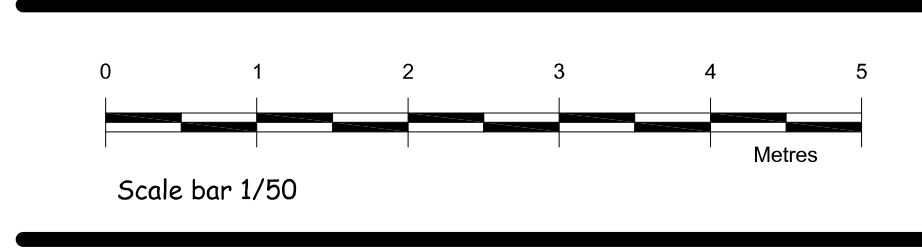


PROPOSED FLOOR PLAN

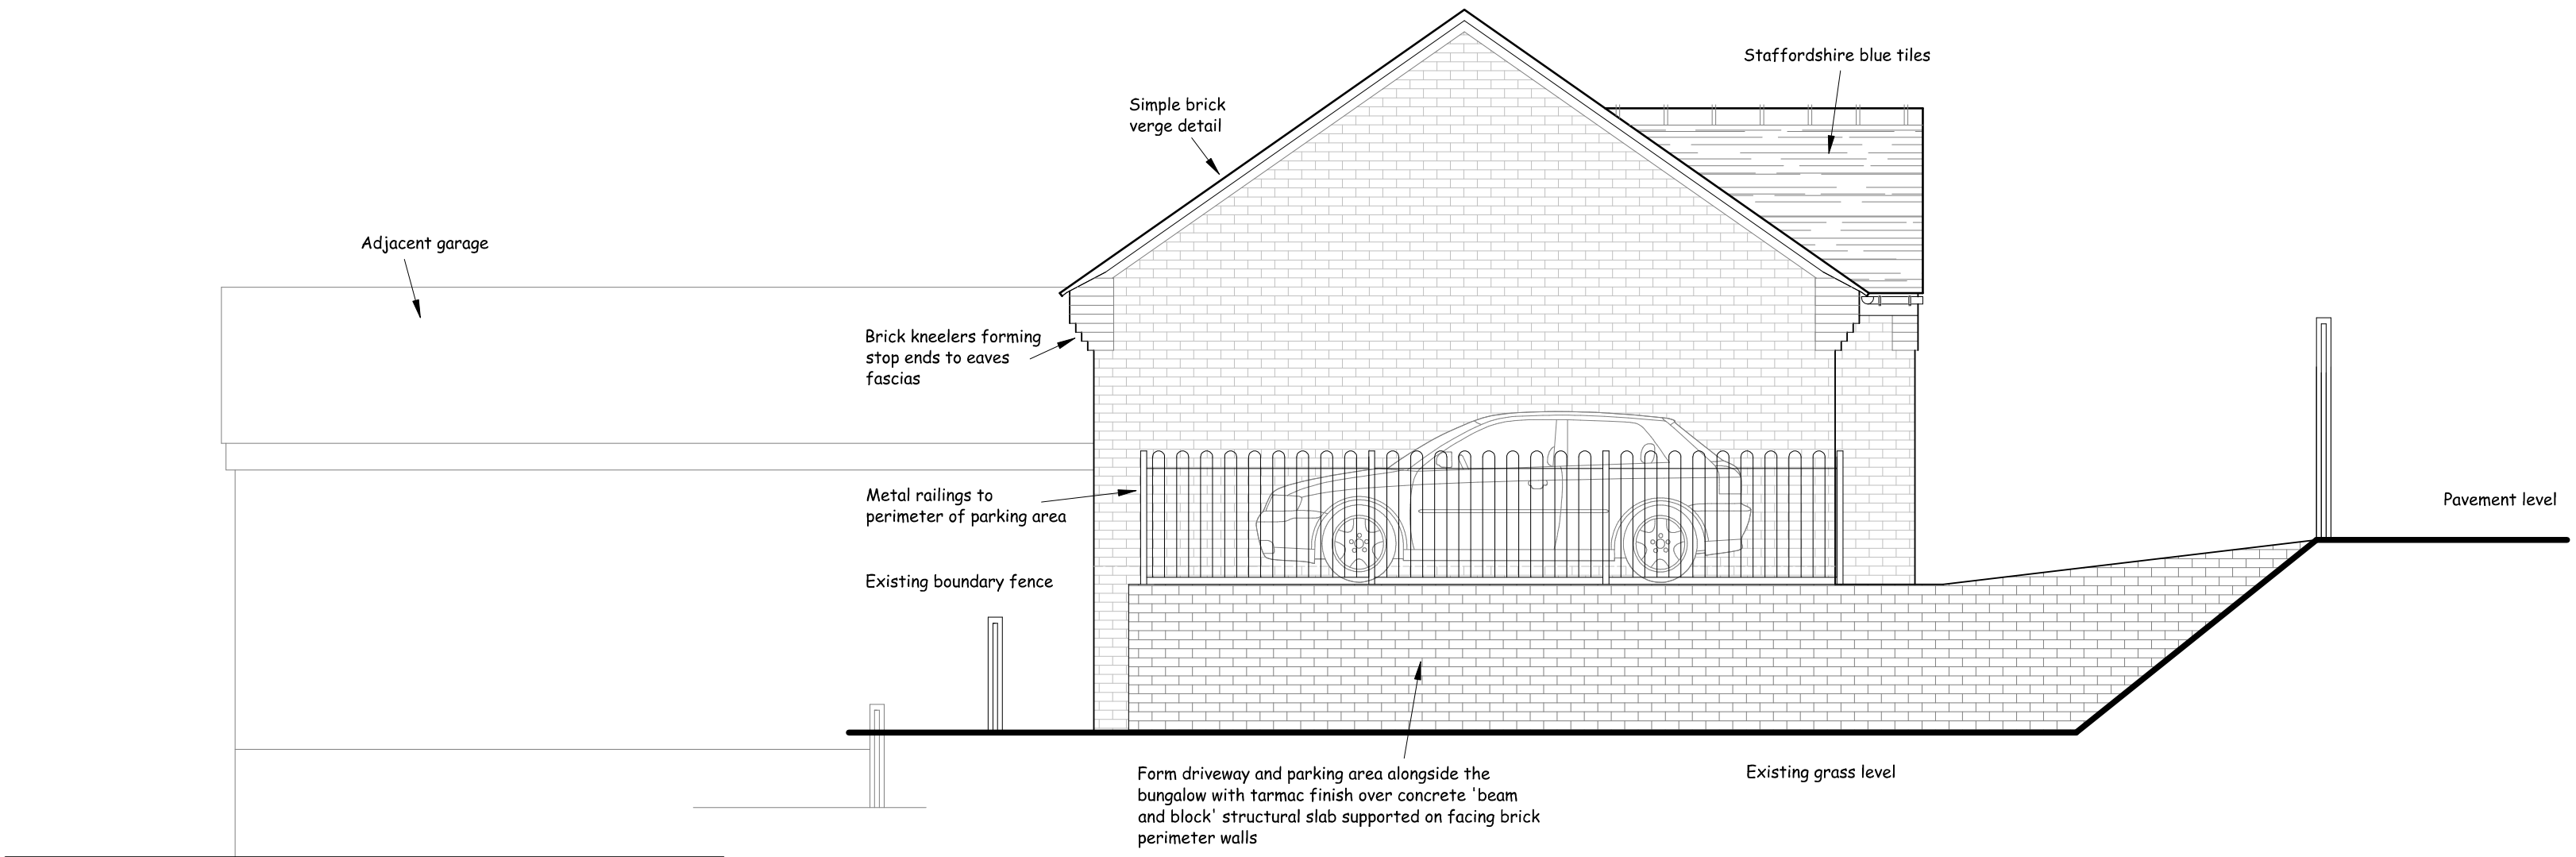

PROPOSED SIDE ELEVATION (East)

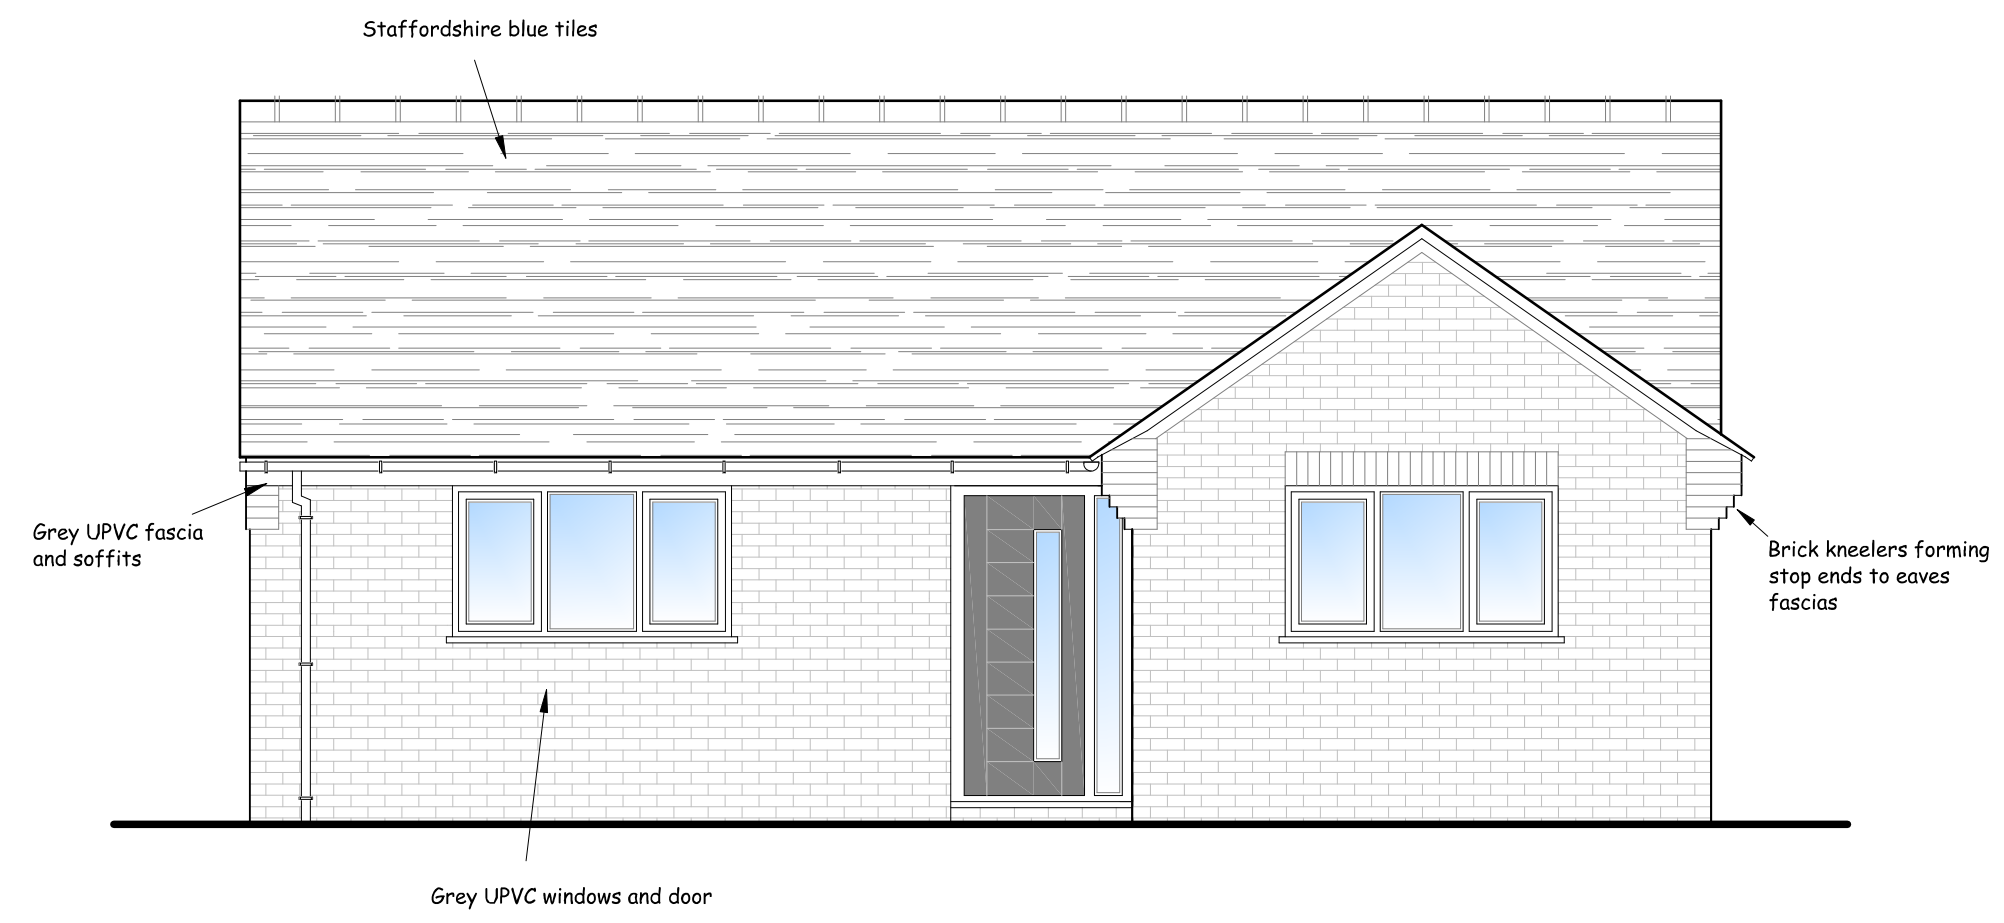

PROPOSED FRONT ELEVATION

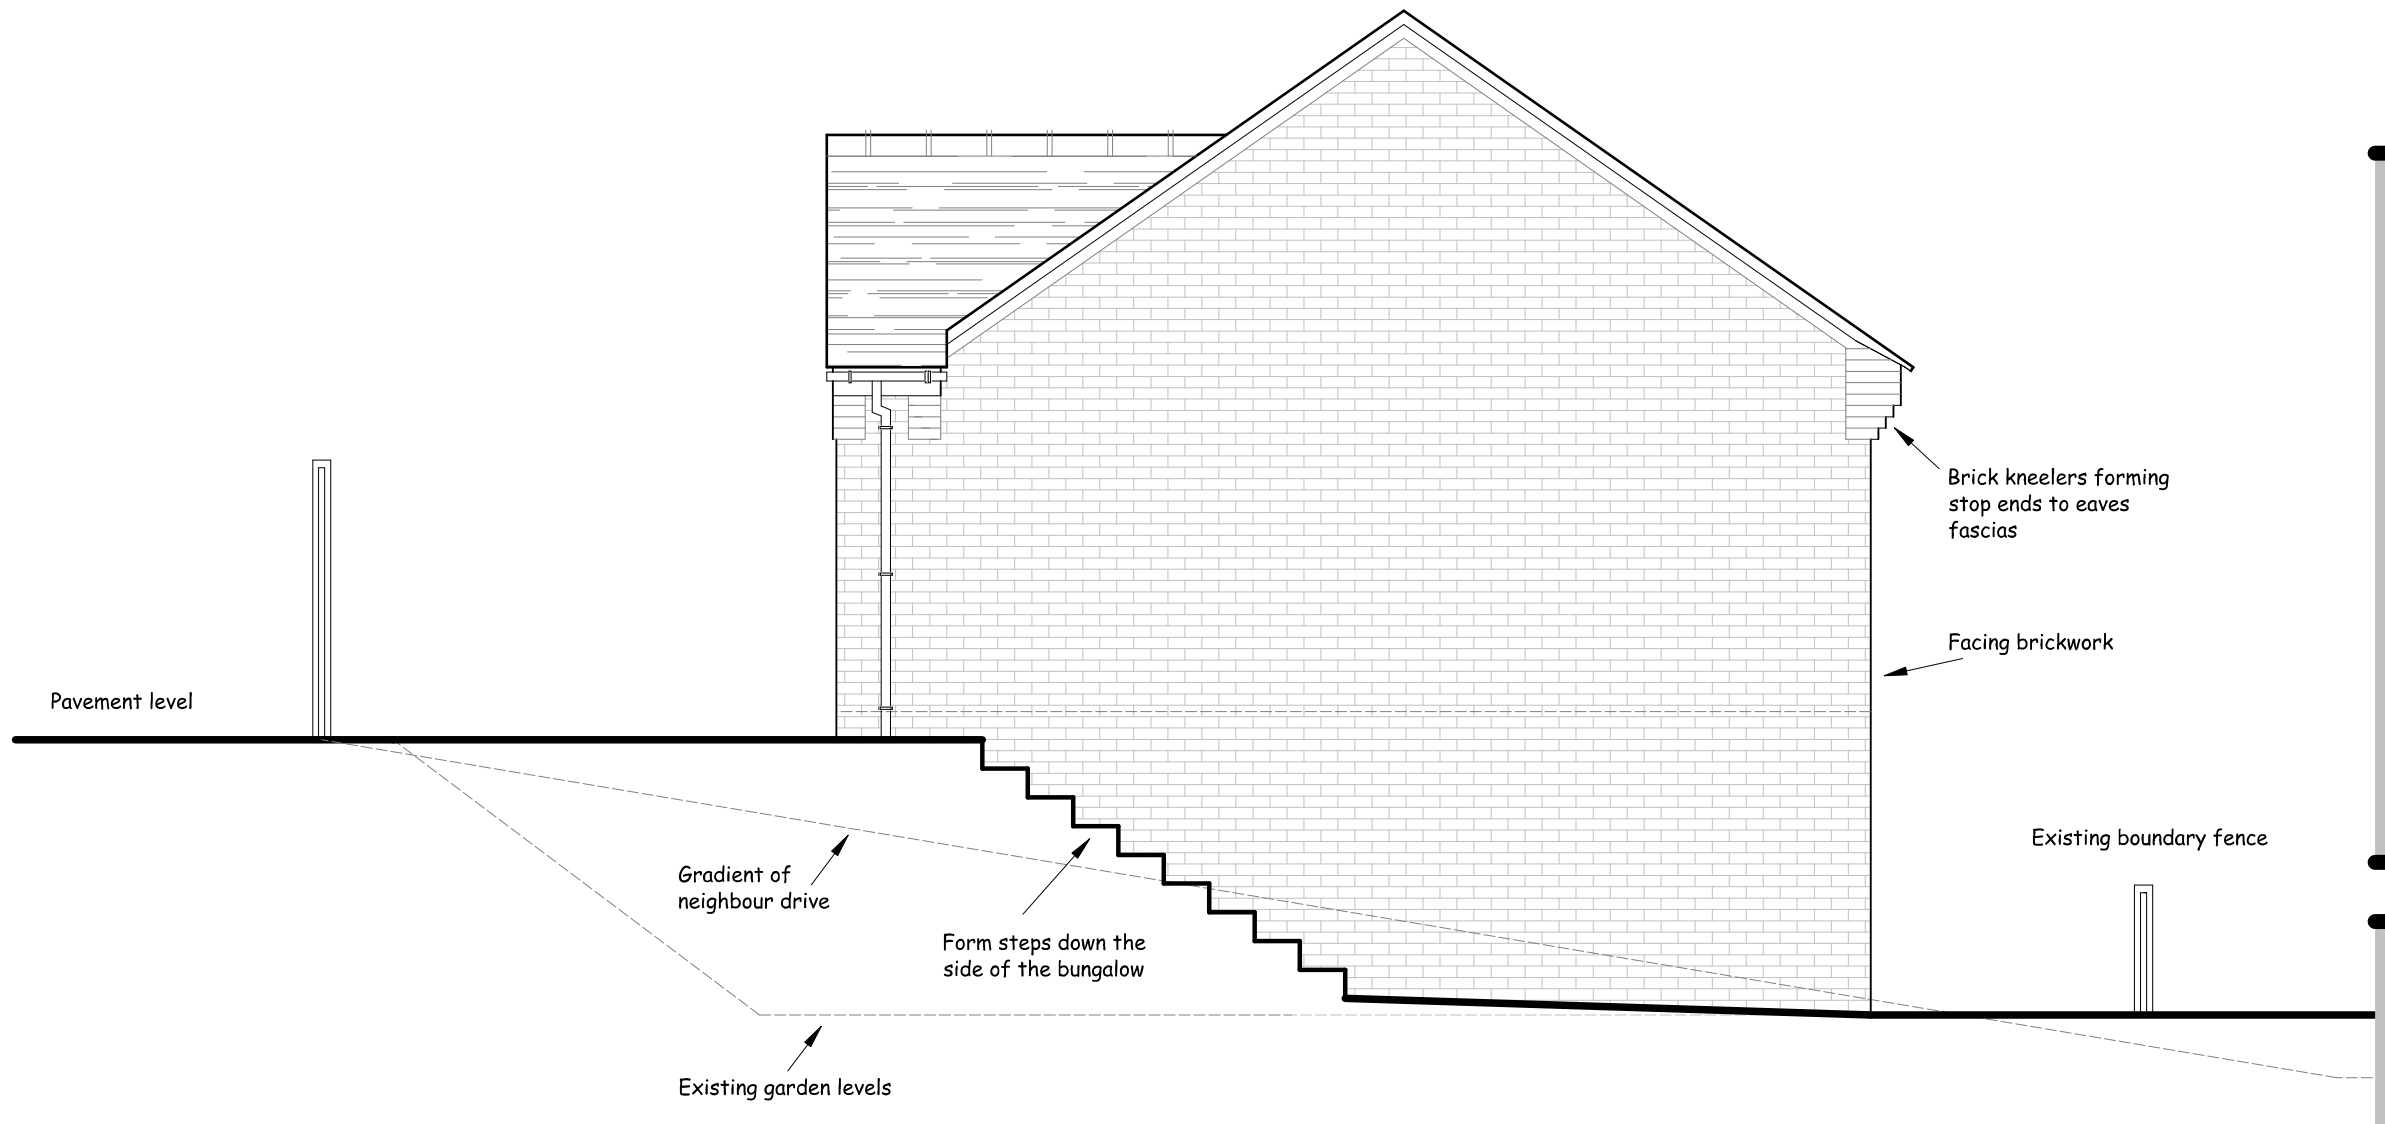

PROPOSED SIDE ELEVATION (West)

Drawing Status: Planning

Nigel Forrester MCIQB
Building Design Services

ILETT HOUSE, SMITHY BANK, ALTON, STAFFS, ST10 4AD
TEL 01538 702164
www.nigelforrester.co.uk www.sap-calc.co.uk

CLIENT

Mr T J Barker

PROJECT

Proposed new bungalow
at
No 2, Glebeville
Leek
ST13 5QU

DRAWING NUMBER 21/633/01/B

Proposed bungalow

SCALES 1/50 @ A1