




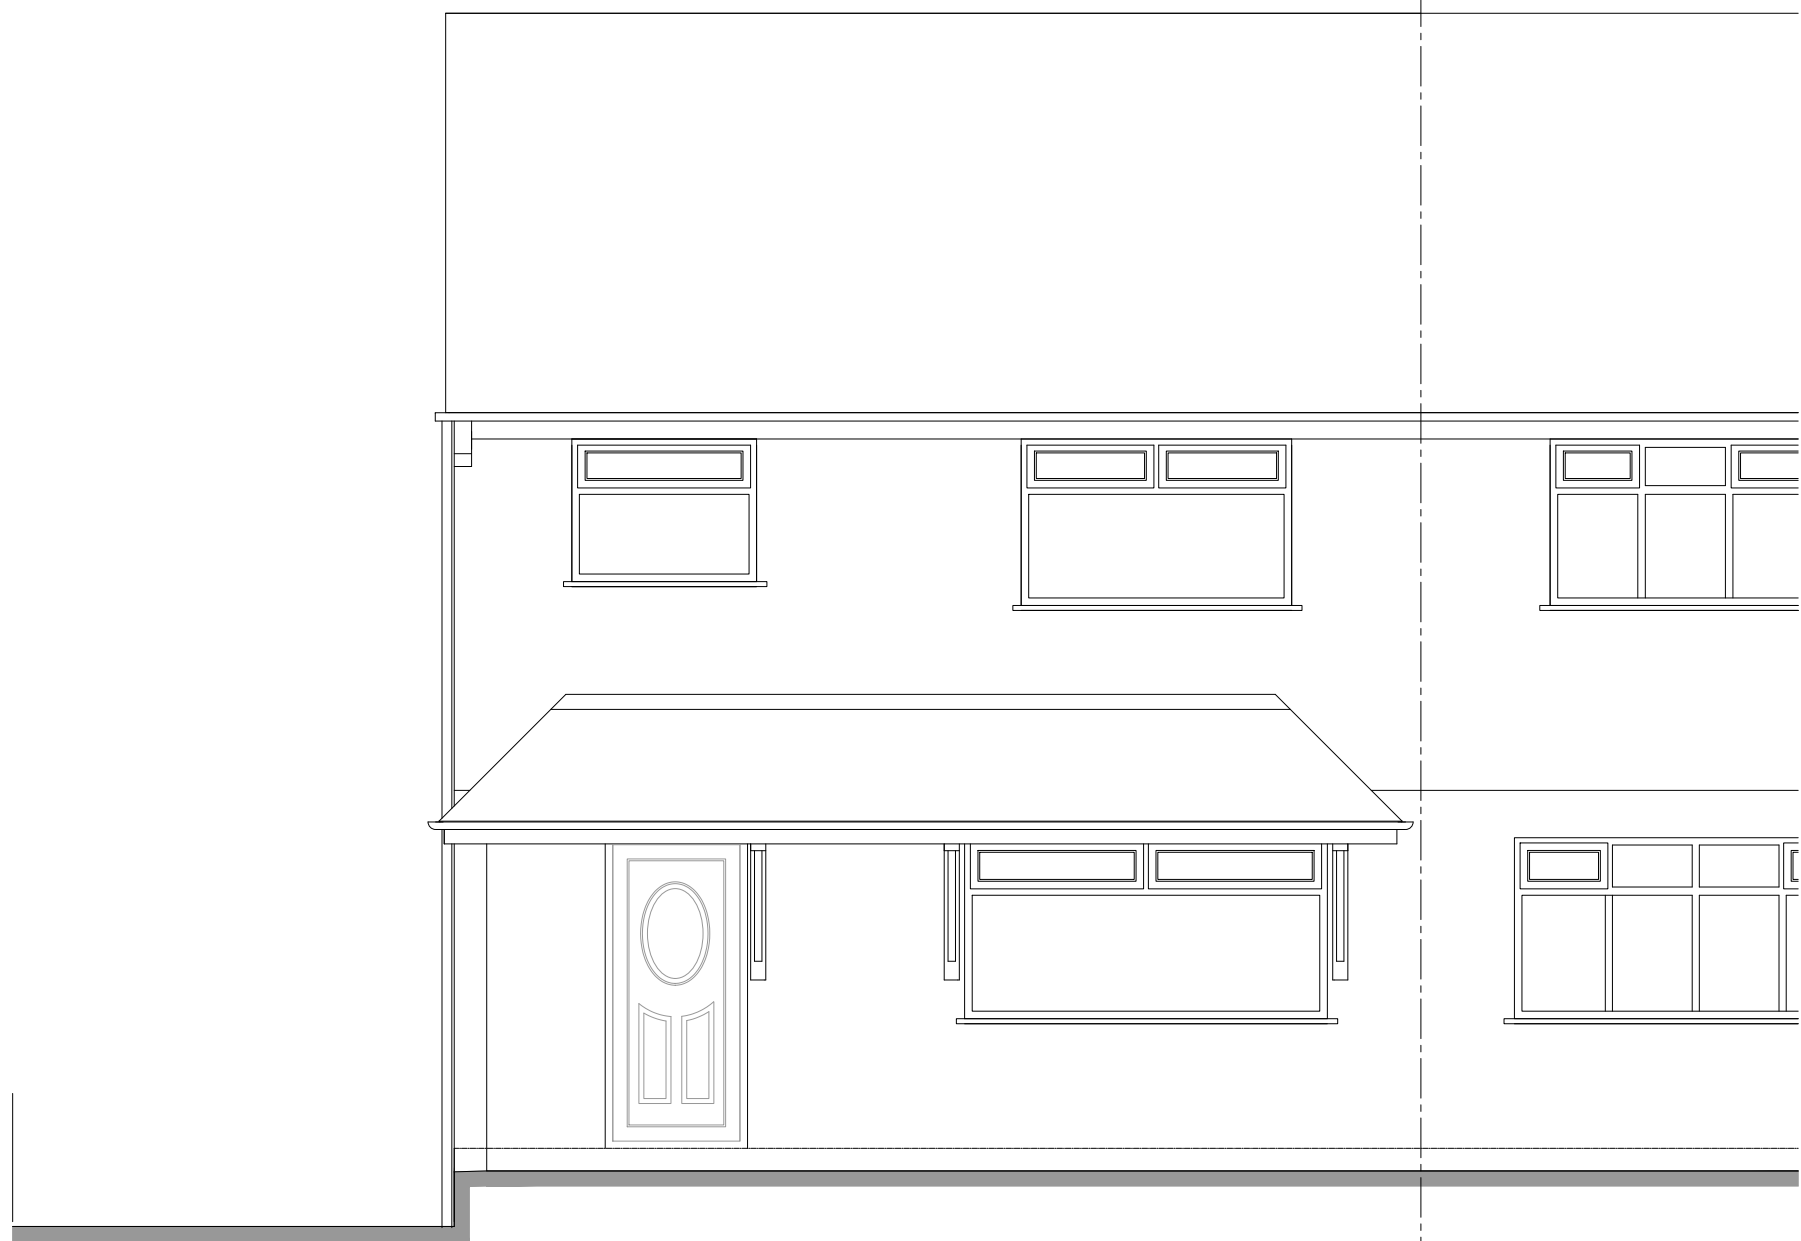


Existing Front Elevation scale 1:50 @ A1

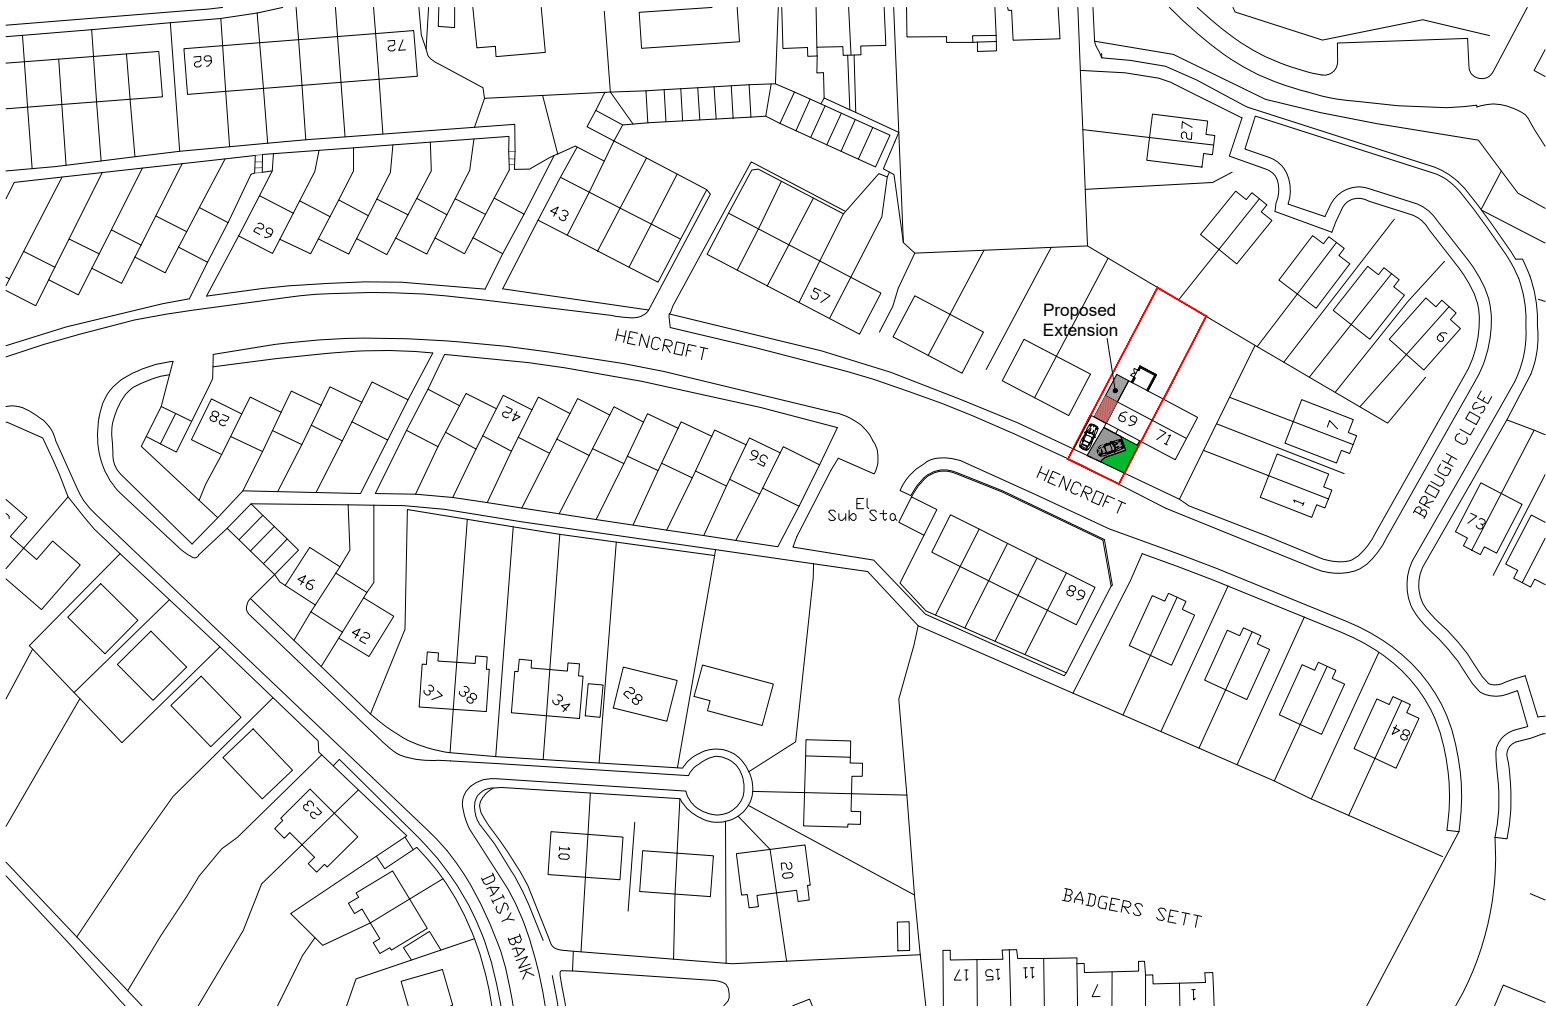

Existing Side Elevation scale 1:50 @ A1

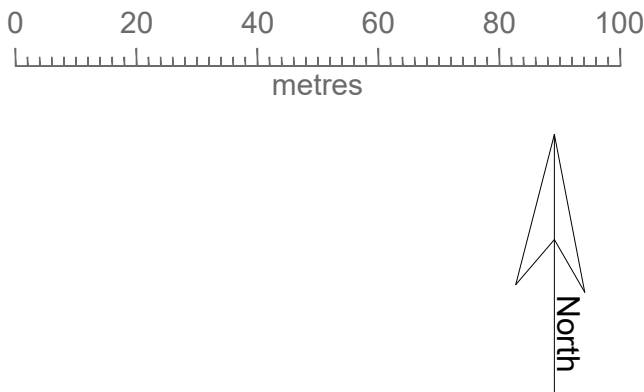


Location Plan scale 1:1250 @ A1

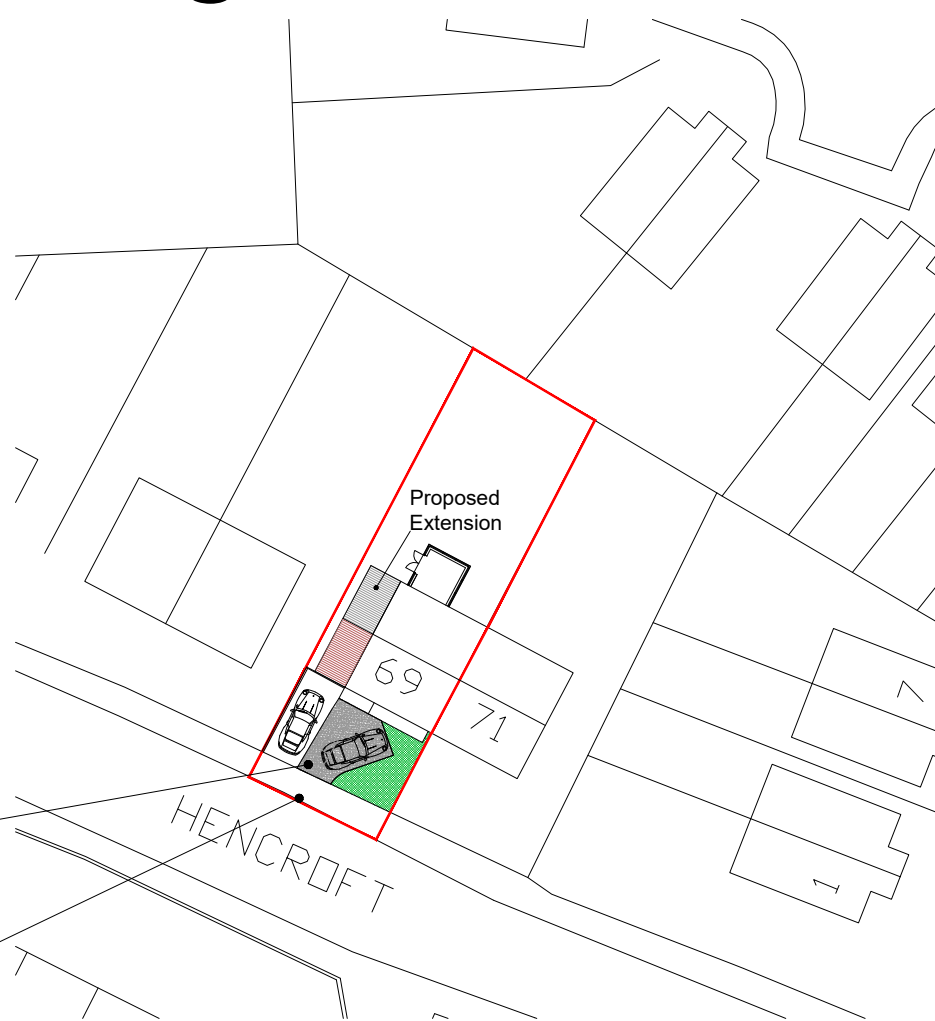


Existing parking area to be modified to maintain minimum 2 No. car parking spaces each minimum size 4.8m x 2.4m, and surfaced with tarmac/adam to match existing.

Existing dropped kerb to be widened to County Highways approval.


Block Plan scale 1:500 @ A1

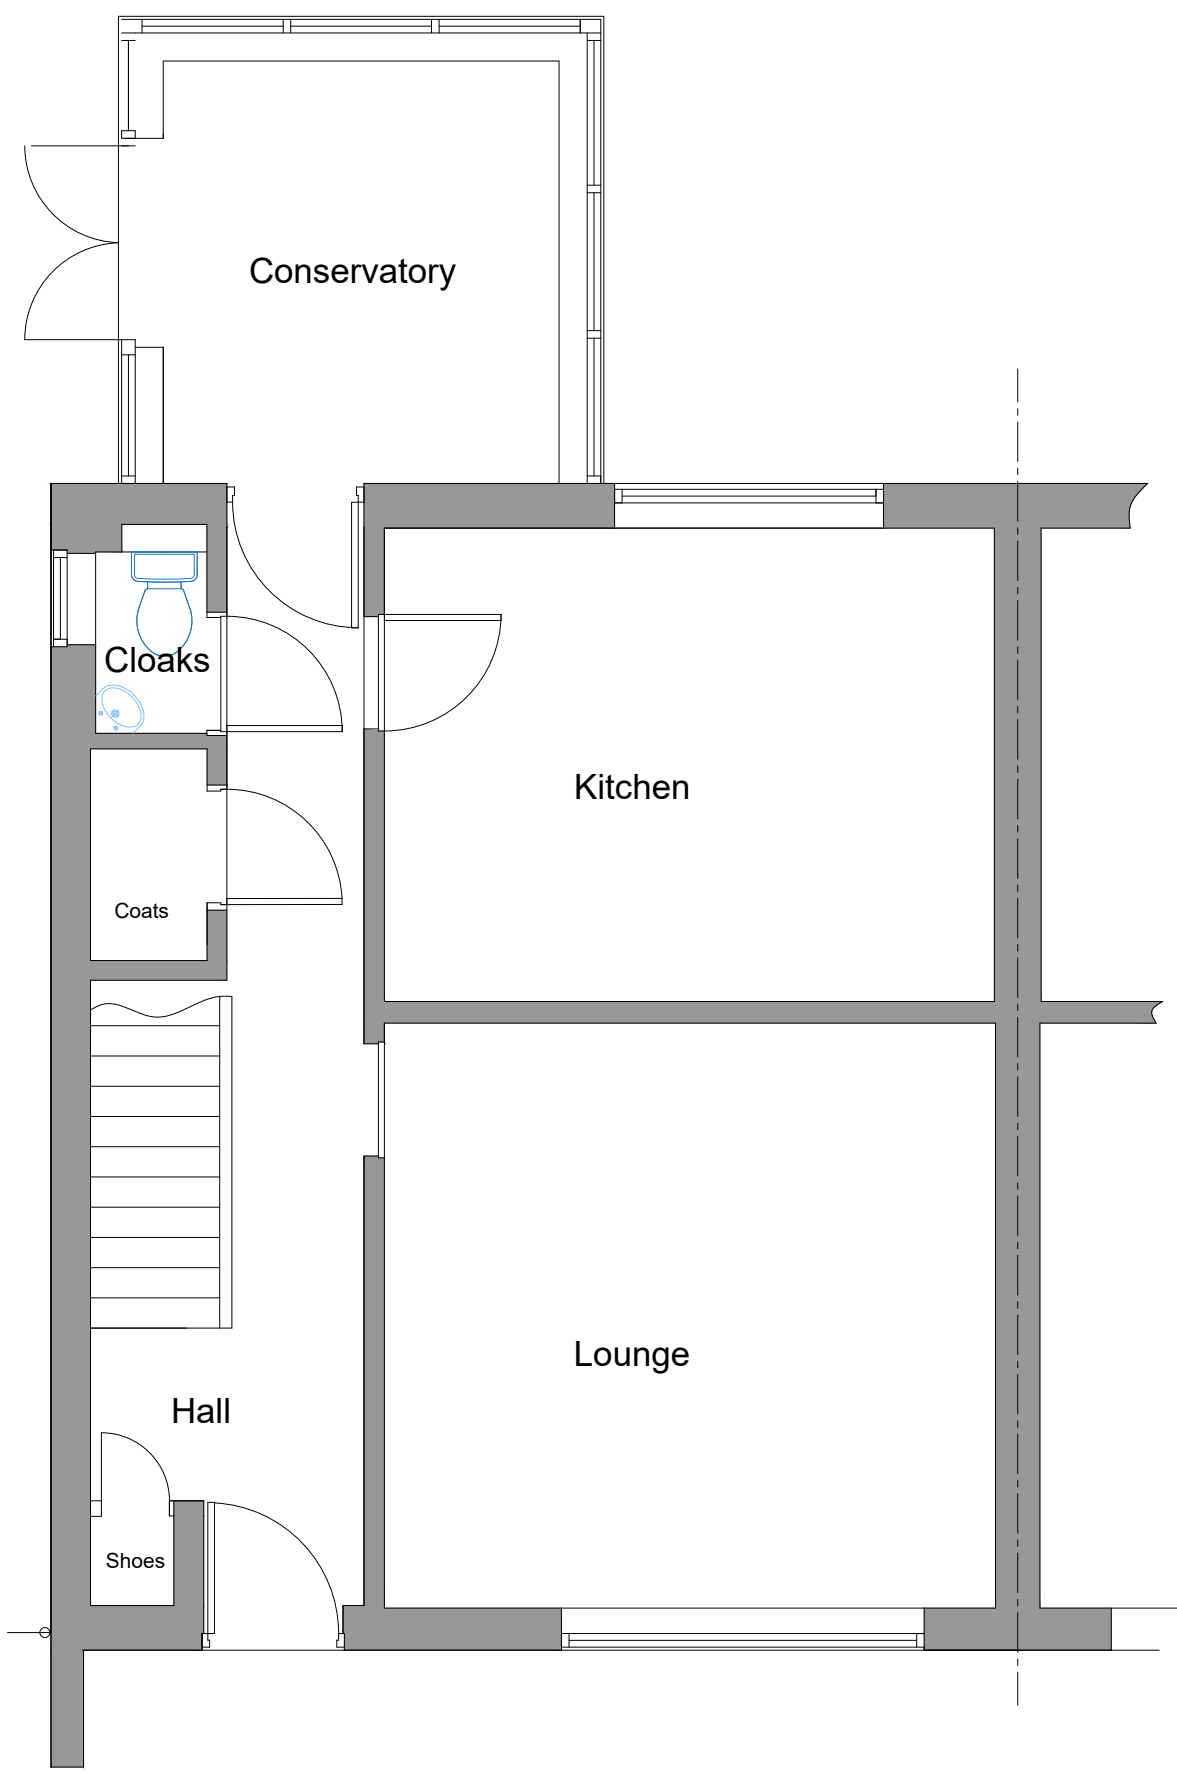


Existing Ground Floor Plan scale 1:50 @ A1

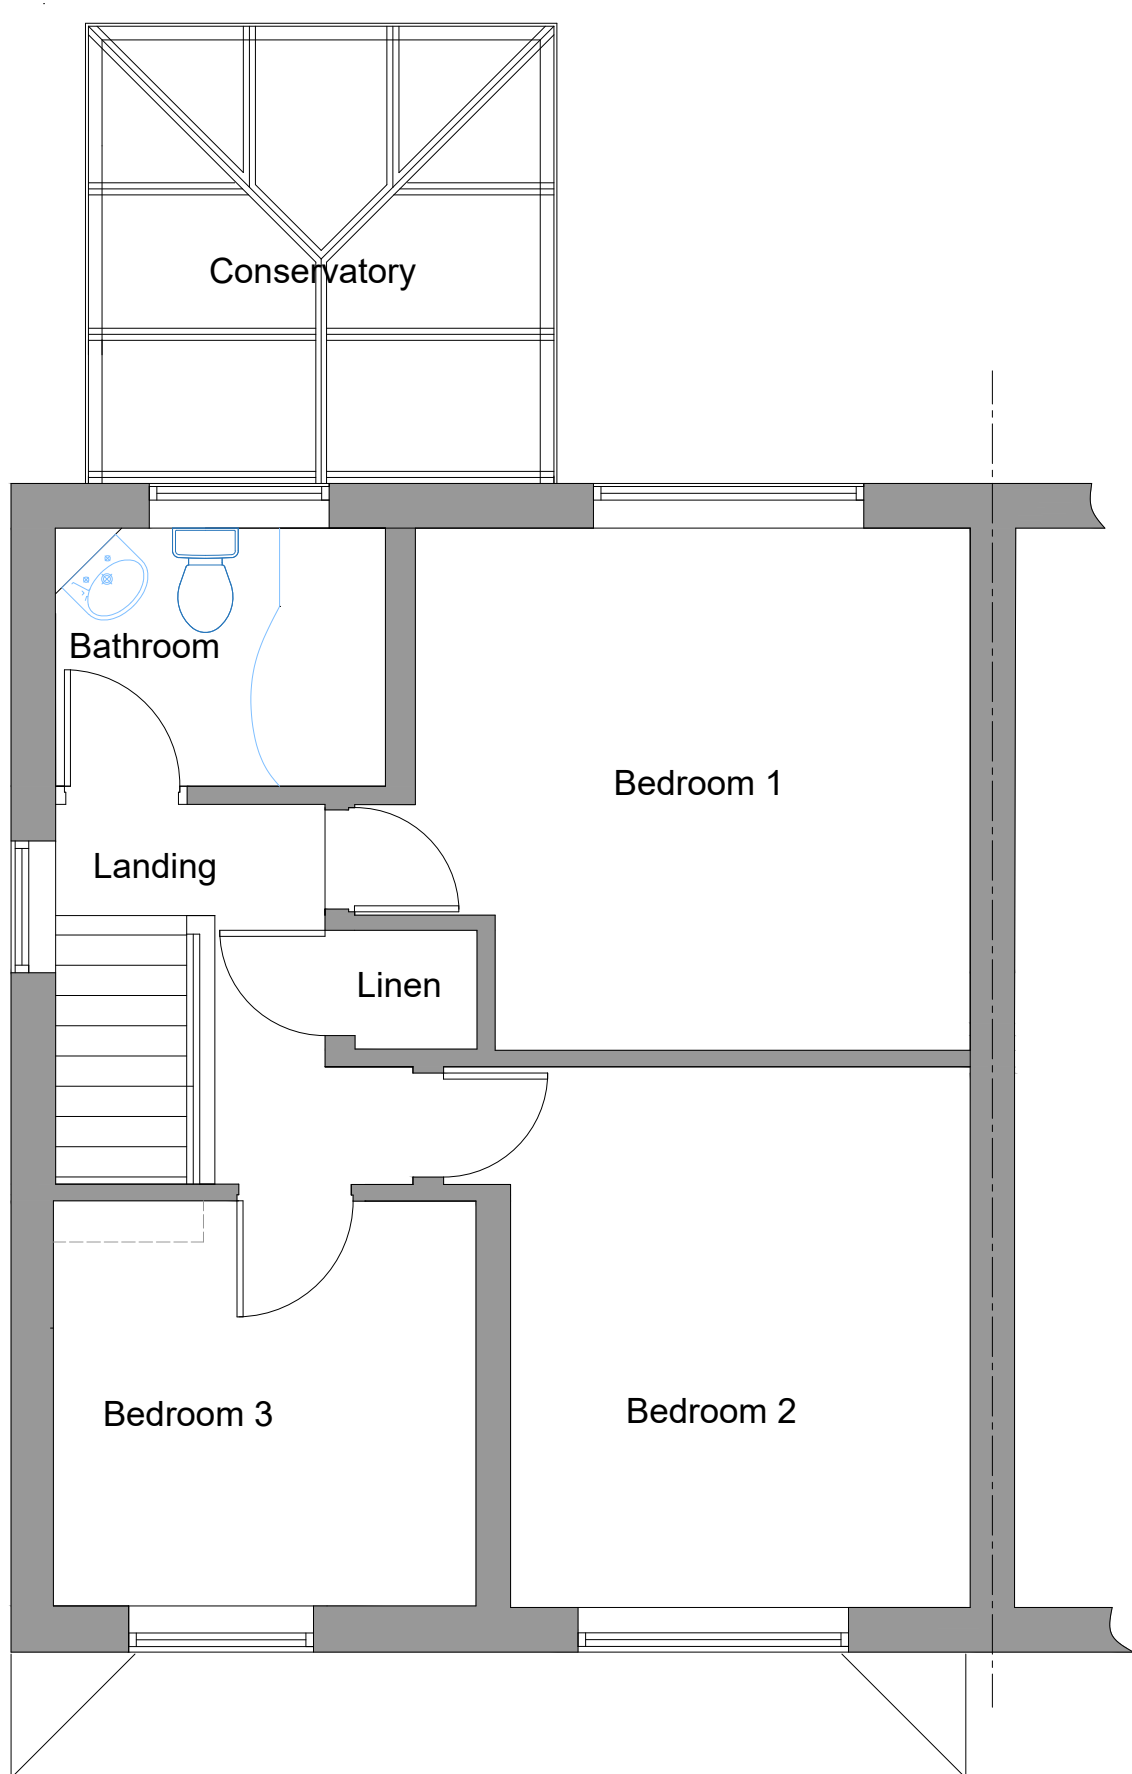

Existing First Floor Plan scale 1:50 @ A1

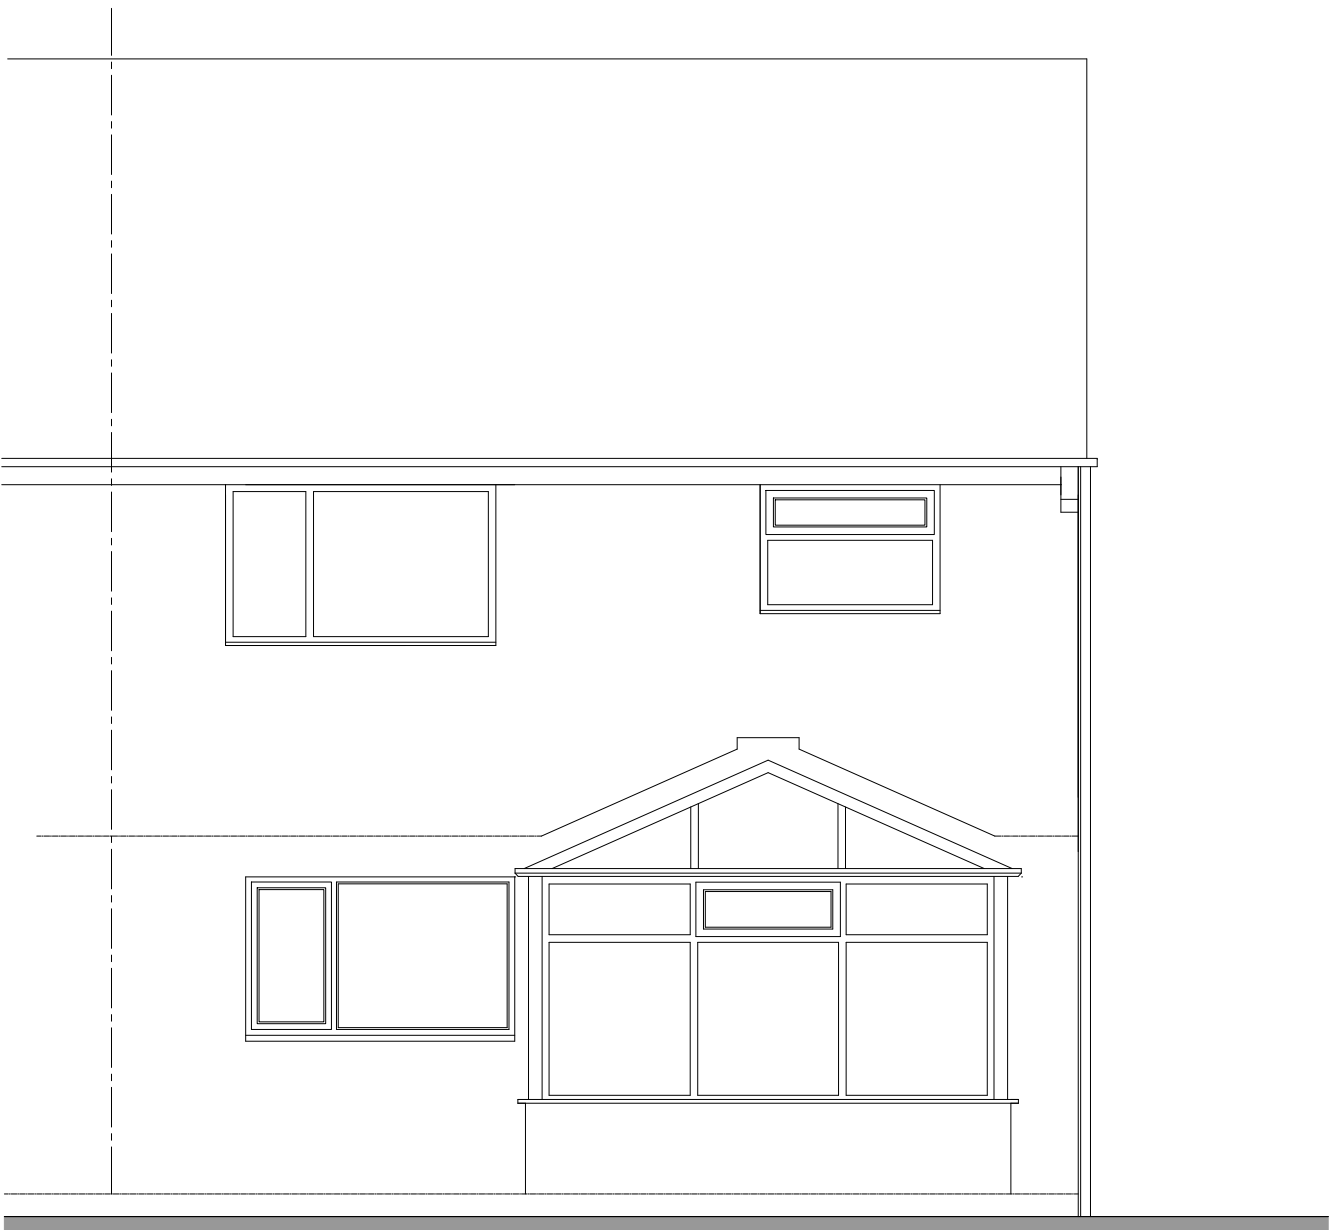

Existing Rear Elevation scale 1:50 @ A1

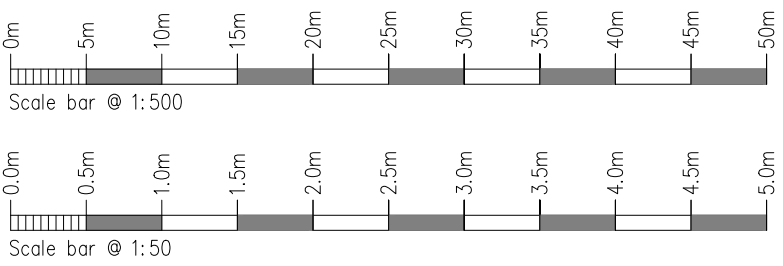

MAC
ARCHITECTURAL DESIGN LTD
Moorland House, 123 Moorland Road, Burslem, ST6 1JD.
T:01782 503302 E:admin@mac-arch.co.uk

Client:
Mr & Mrs J Carney

Project:
Proposed Extensions & Alterations
at 69 Hencroft, Leek, Staffordshire
ST13 8EZ

Title:
Existing Plans & Elevation

Status:
Planning

Paper Size A1: Oct. 2021 Drawing Ref: 1760 - AX01B