



Copyright: of this drawing is vested in the Architect and it must not be copied or reproduced without consent. **Approval:** This drawing is issued for Planning purposes only. Please note that paper prints of this drawing may not be an accurate reproduction of the given scale. Key dimensions are noted for reference. Unless marked as such drawing should not be used for Construction purposes. Detailed setting out drawings will need to be supplied for Tender and Construction purposes. Figured dimensions only are to be taken from this drawing. A scale bar is shown for the purposes of scaling. All Dimensions and Levels are to be checked on site, prior to commencement. All contractors are to be responsible for taking and checking all dimensions relative to their work. Dimensions are in millimetres unless otherwise stated. bpArchitecture are to be advised of any variation between drawings and site conditions. This drawings is to be read in conjunction with all other consultant's drawings, specifications and schedules. IF IN DOUBT ASK

Rev.	Drawn	Comments	Date
------	-------	----------	------

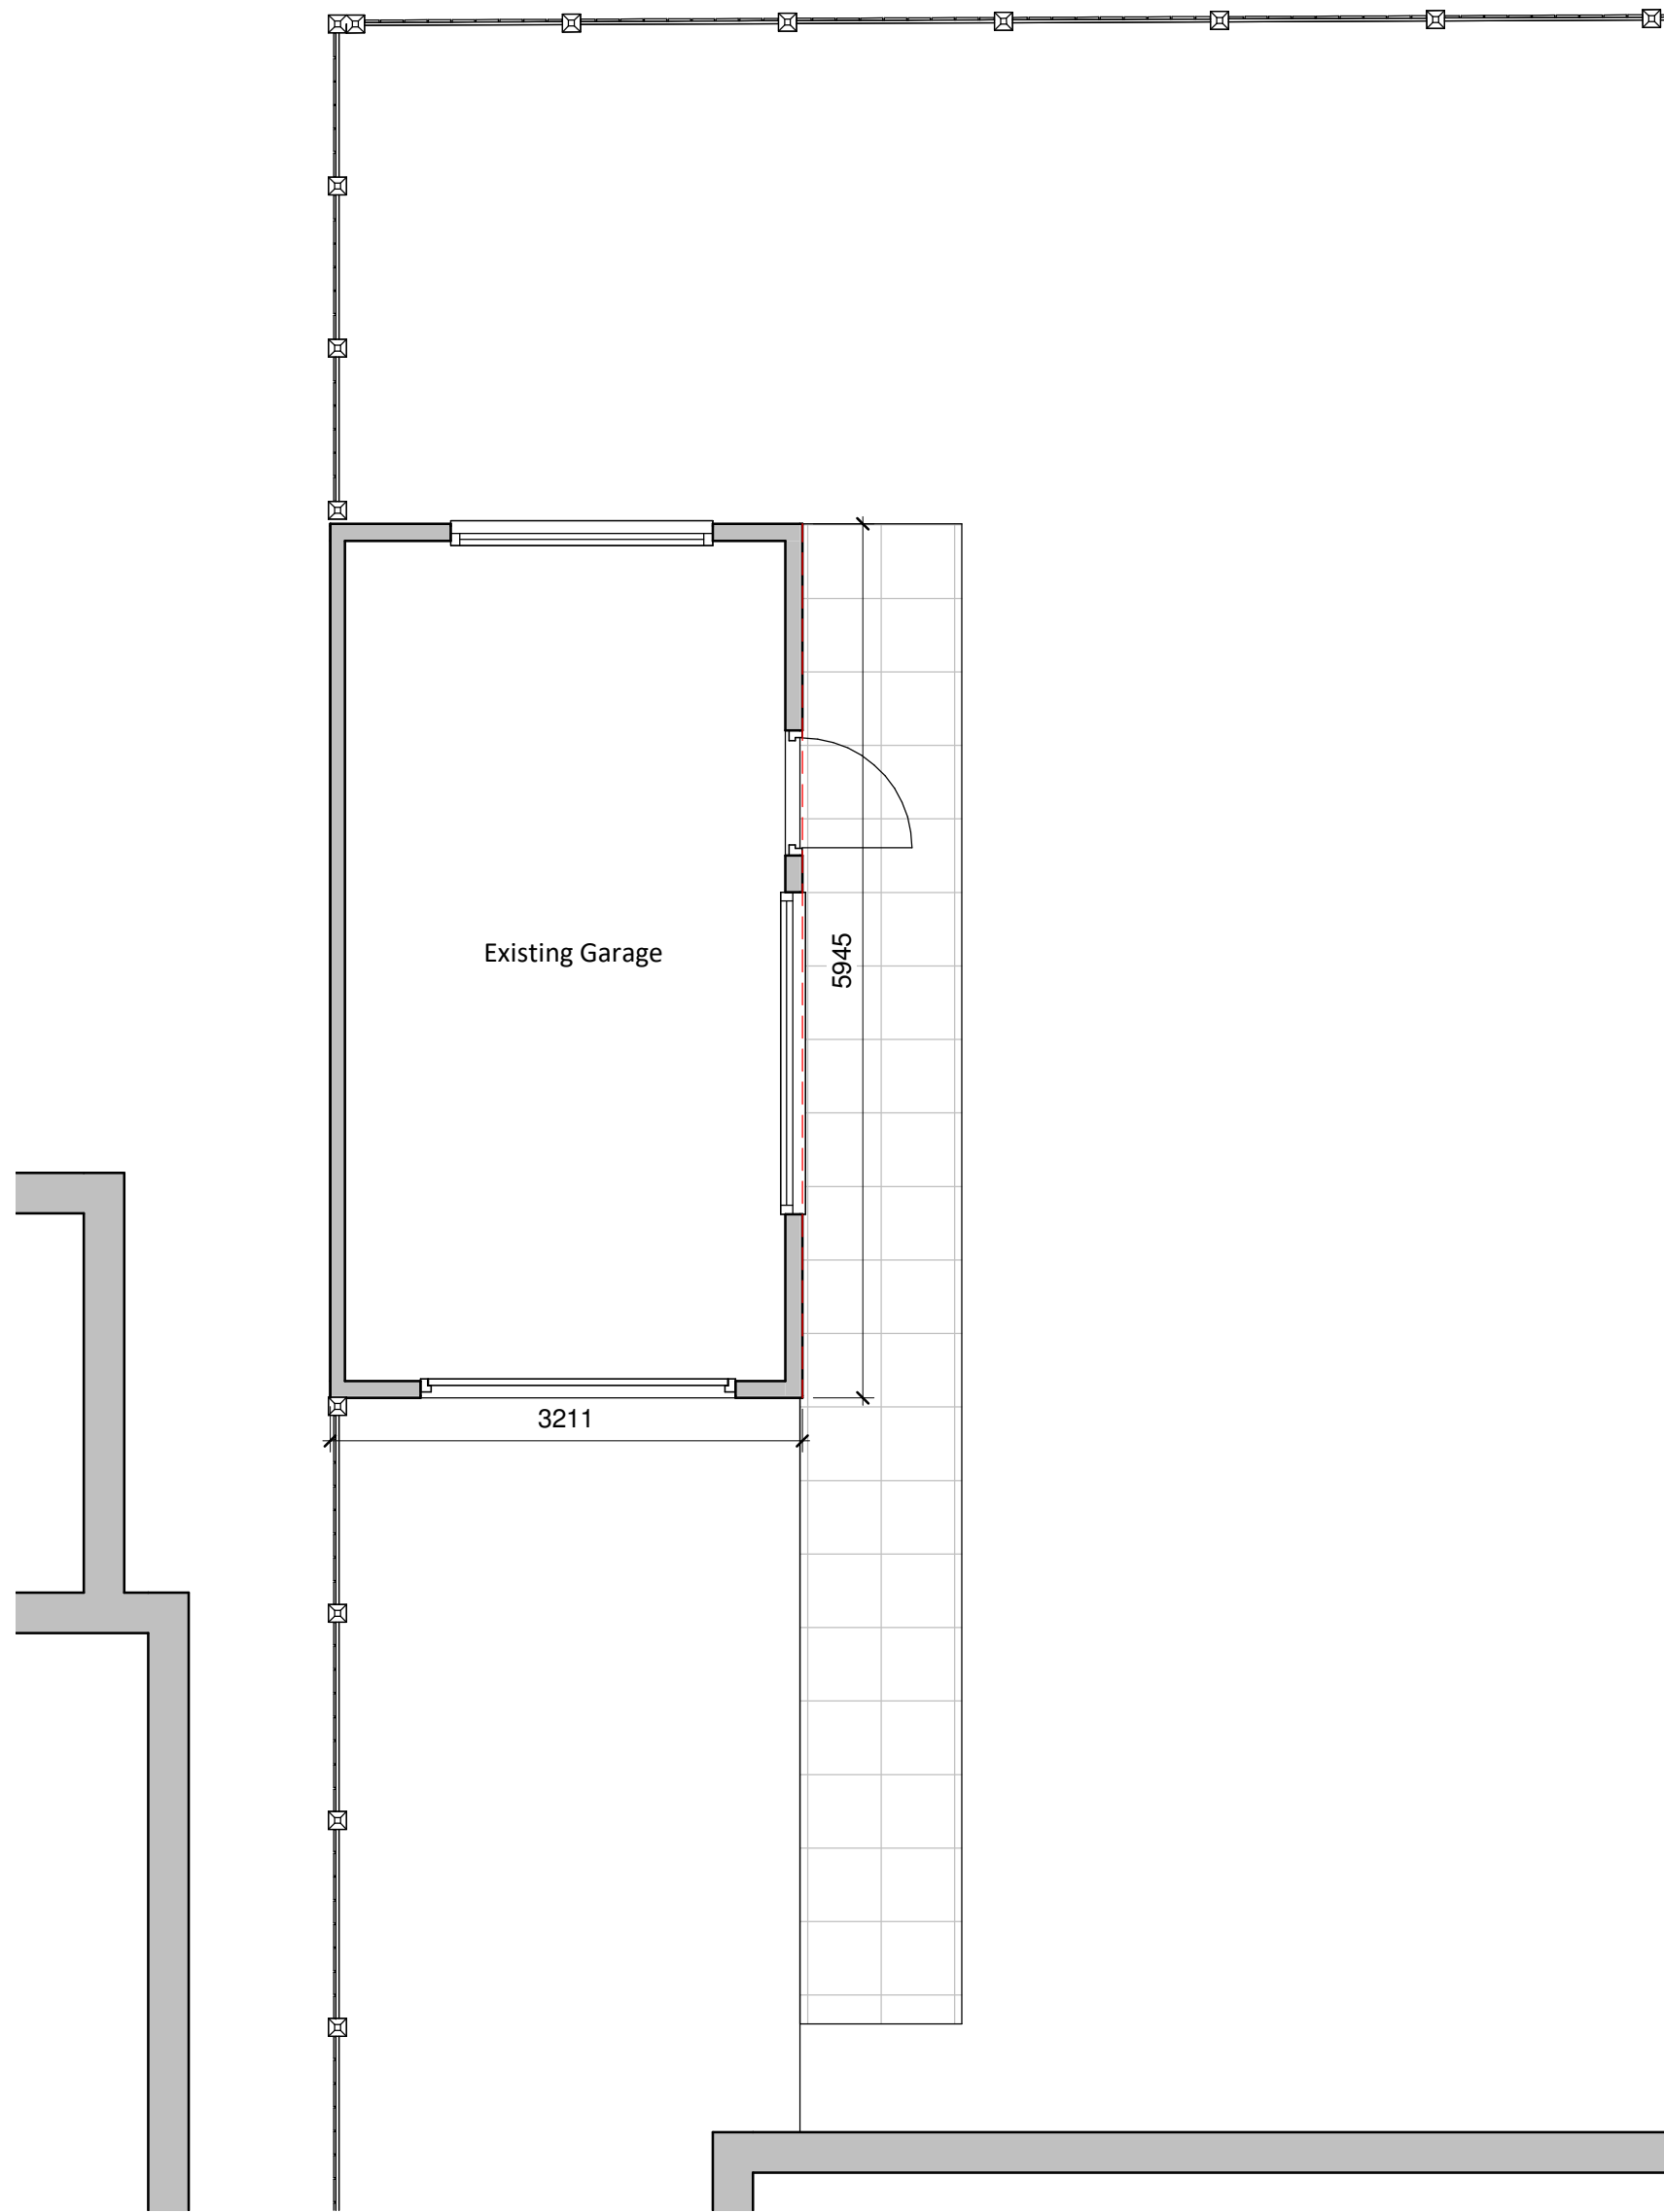


Proposed Ground Floor Plan
1 : 50

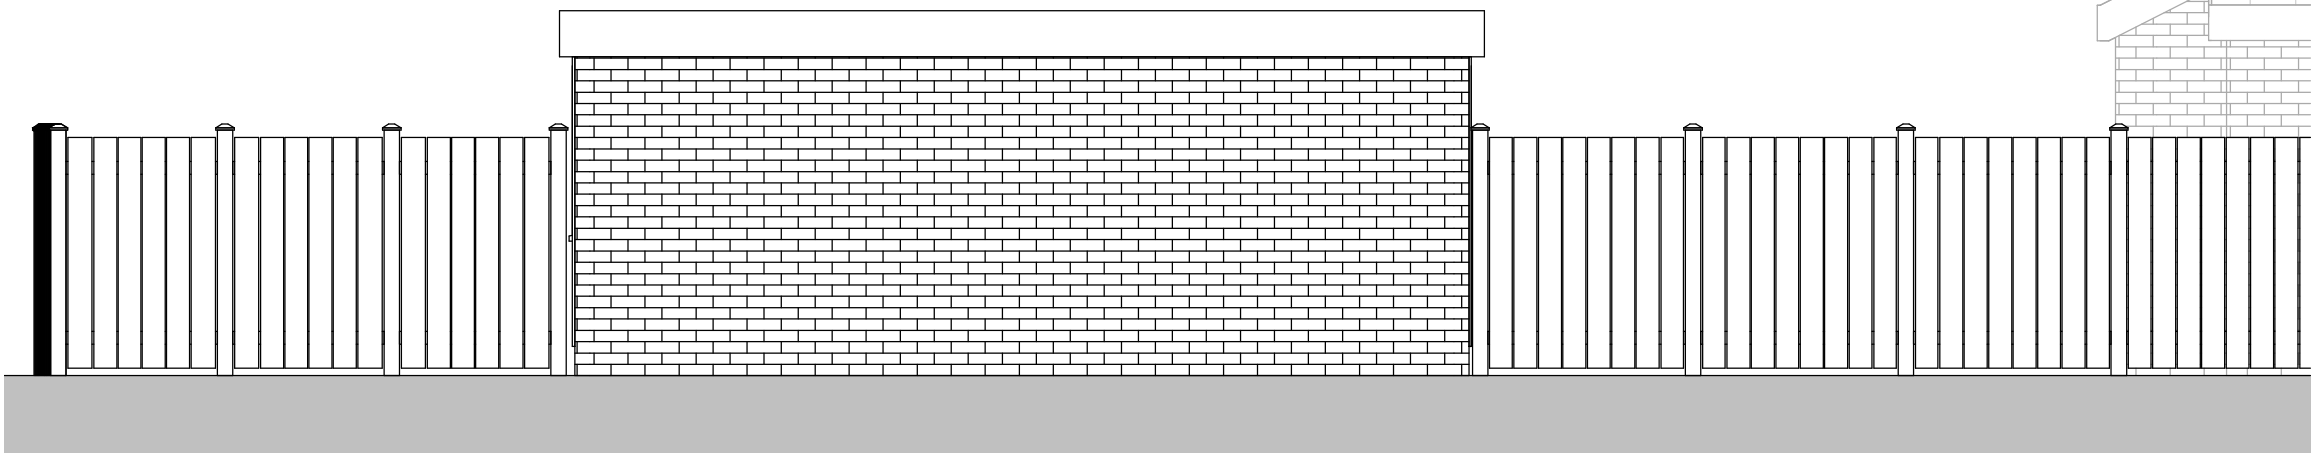


West - Proposed
1 : 50




East - Proposed
1 : 50

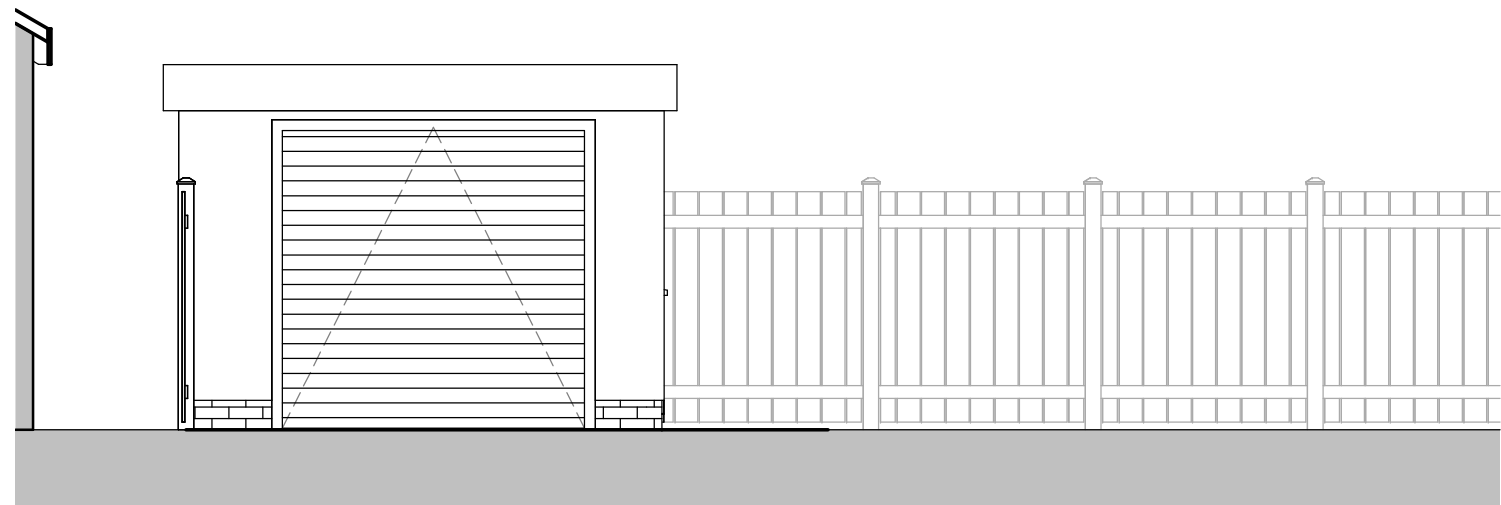


South - Proposed
1 : 50

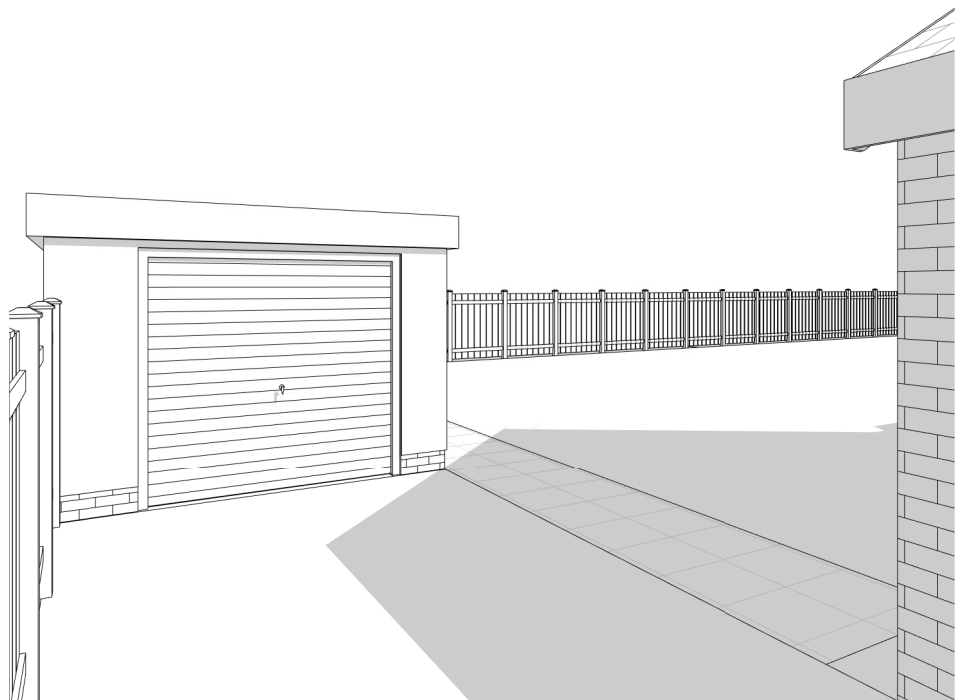

Proposed 3D Visual

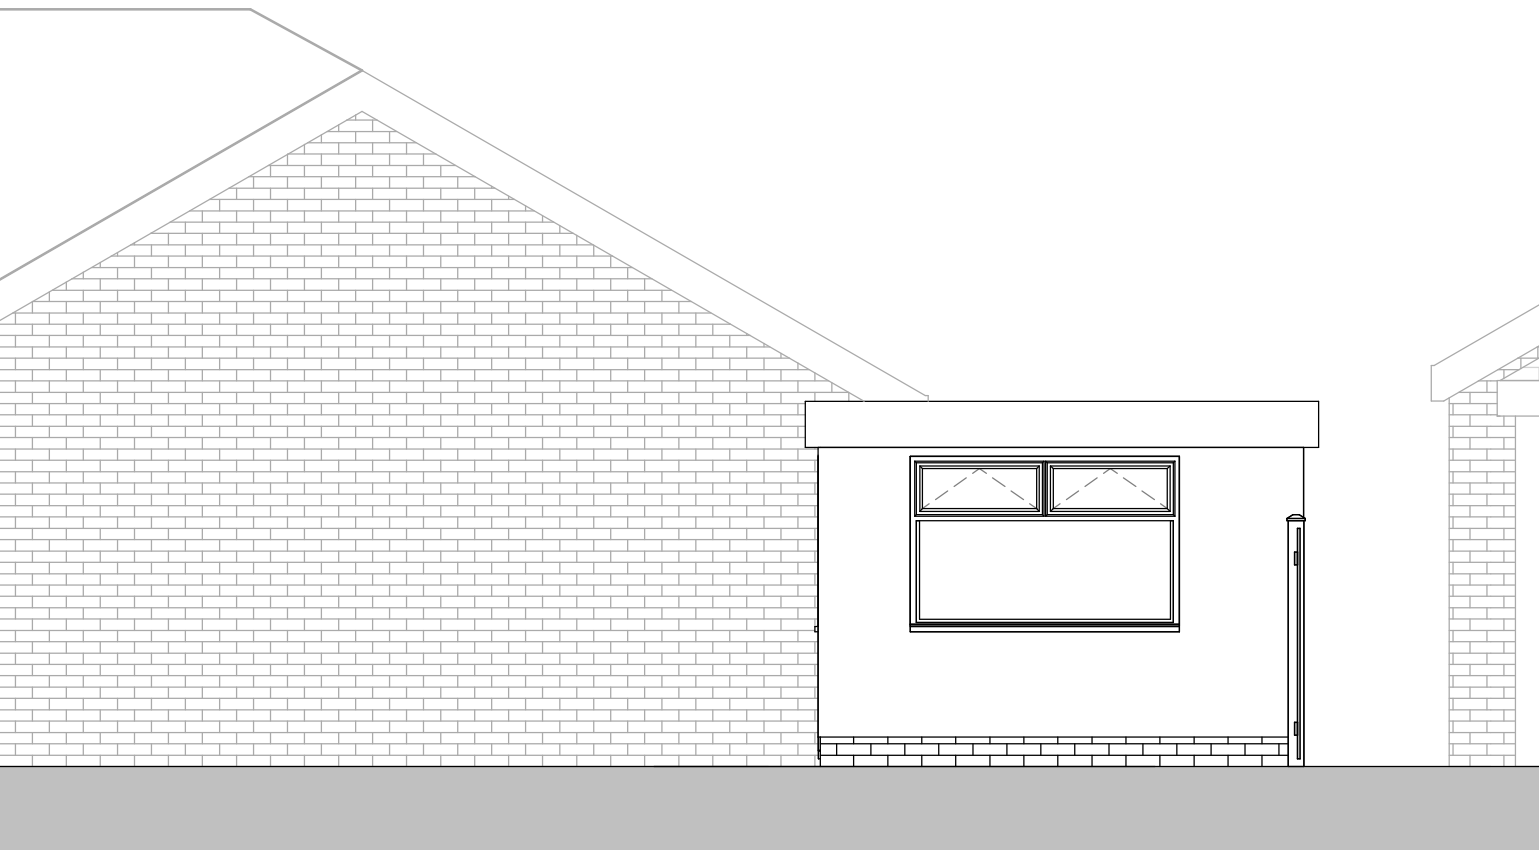

North - Proposed
1 : 50

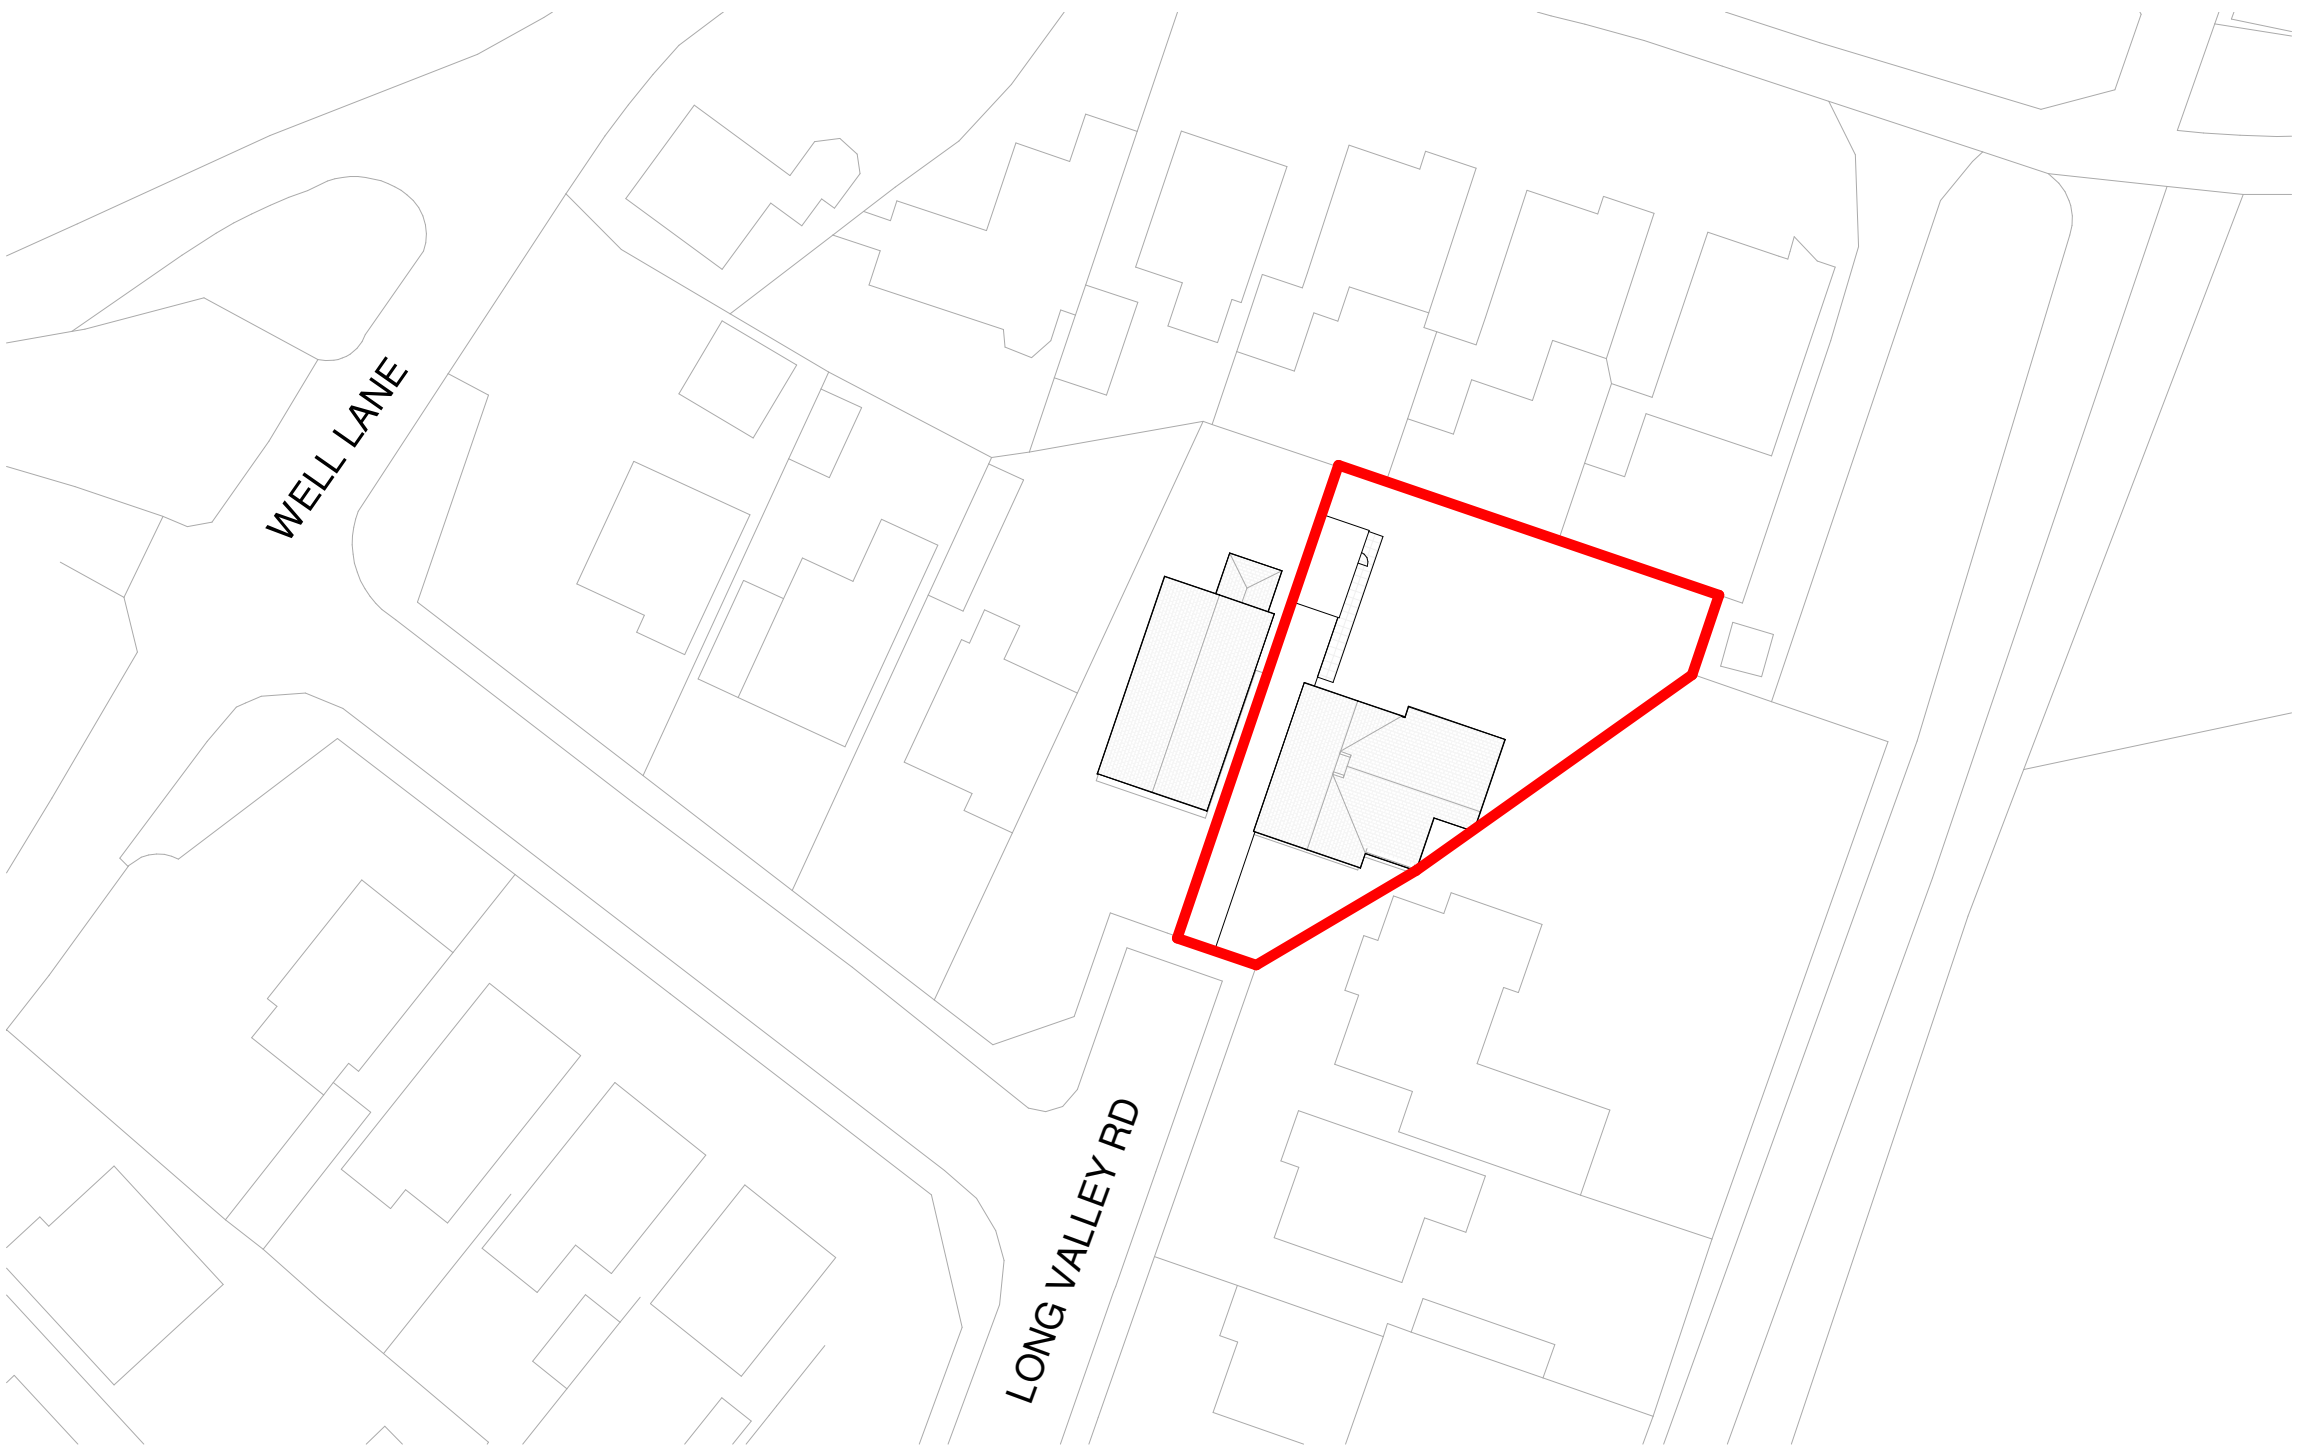

Site Block Plan
1 : 500



Client			
Mr David Glithero			
Project			
94 Long Valley Road Gillow Heath ST8 6QZ			
Title			
Existing Plans & Elevations			
Status			
RIBA Stage 3: Planning			
Date	Sep 2021	Drawn	MQ
Scale @A1	As indicated	Checked	Checker
Project No	Drawing No.	Dwg Status	Rev
21-001	AS(0)07		

Planning