


1 METRE X 5 METRES AT 1:100 SCALE




NORTH

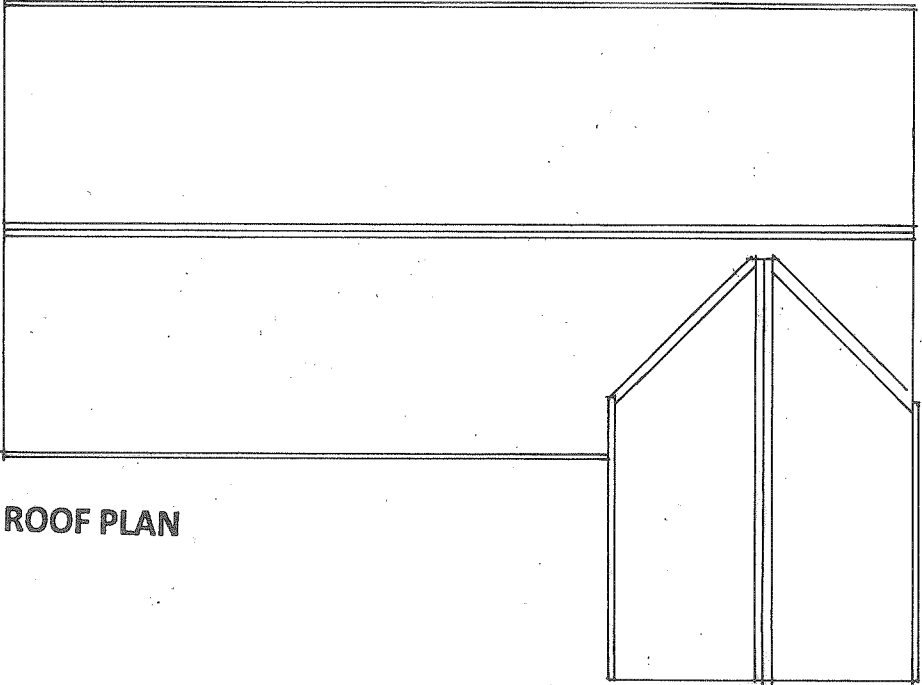

ROOF PLAN

USE:- SECURE AND WEATHER PROTECTIVE SHELTER FOR FARM MACHINERY ADJACENT TO FARM WORKERS DWELLING

- EG:
- BAY 1 SMALL 4 X 4 TRACTOR WITH FRONT LOADER
 - BAY 2 ALL TERRAIN QUAD BIKE AND GATHER TRAILER
 - BAY 3 PICKUP TRUCK WITH 3.6 CATTLE TRAILER

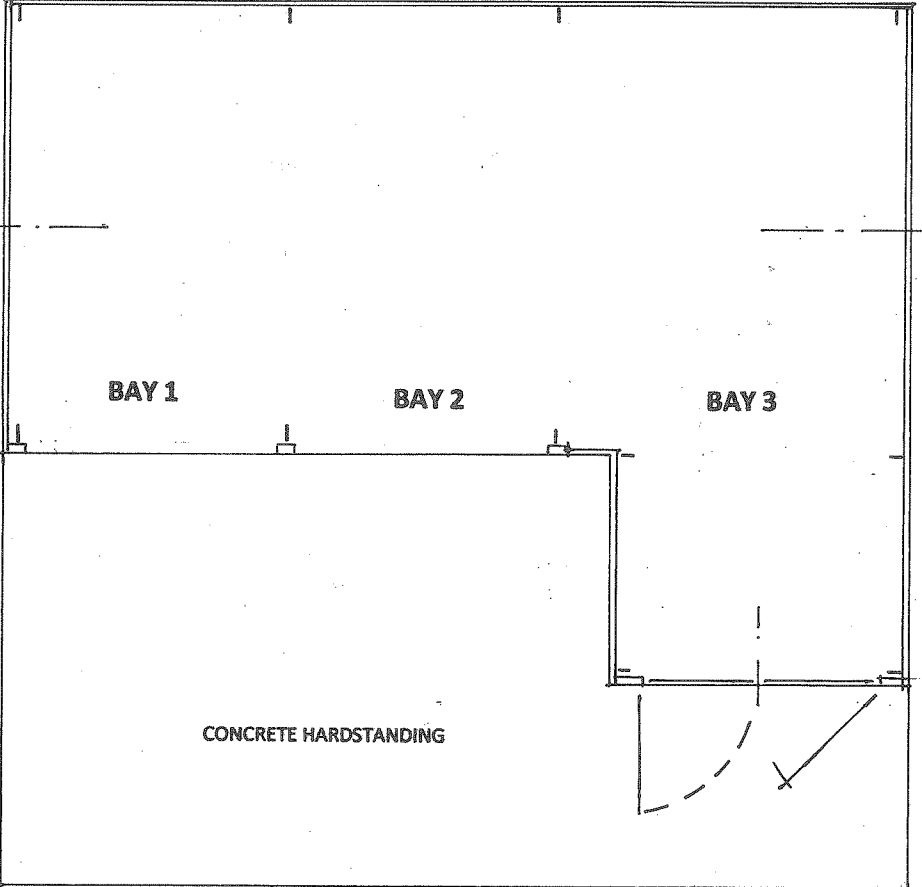


FLOOR PLAN

ROBERT L FORD

private architectural practitioner and rural development consultant

PARKSIDE PARK ROAD LEEK STAFFORDSHIRE ST13 8JT

roblford@phonecoop.coop 01538 389290 / 07969 68 68 86

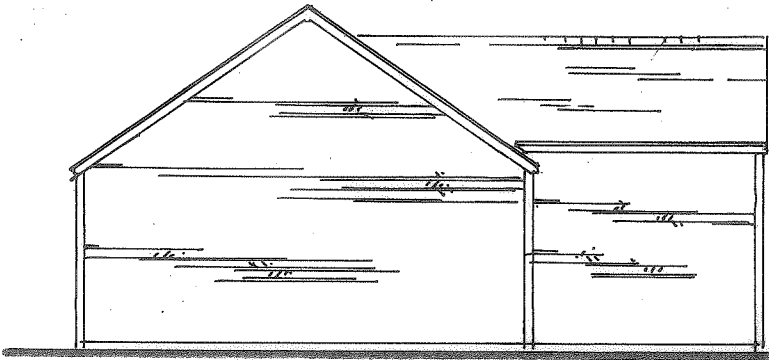

SOUTH EAST

CONSTRUCTION: (EXTERNAL CLADDING)


ROOF: LIGHT WEIGHT DARK BLUE / GREY TILE OR SLATE

WALLS: HORIZONTAL SW BOARDING – NATURAL

GUTTERING: ROUND BLACK ON PAINTED TIMBER FACIAS


DOORS: VERTICAL TIMBER BOARDING IN PAINTED FRAMES

TIMBER FACED STEEL STANCHIONS (AS PART OF PORTAL FRAMED BUILDING)

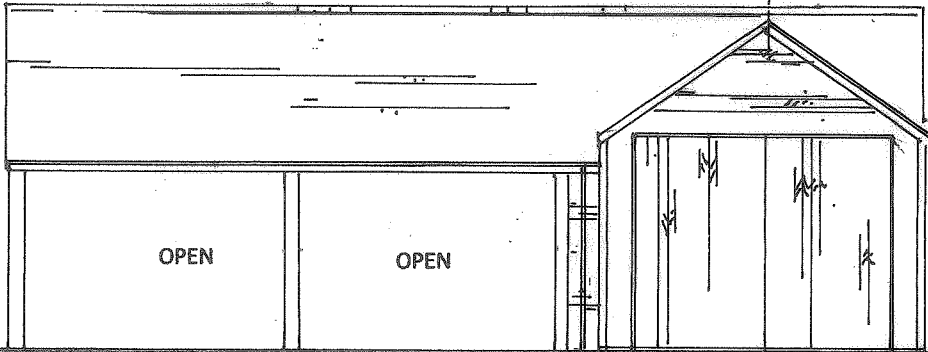


BOARDED DOORS

NORTH EAST

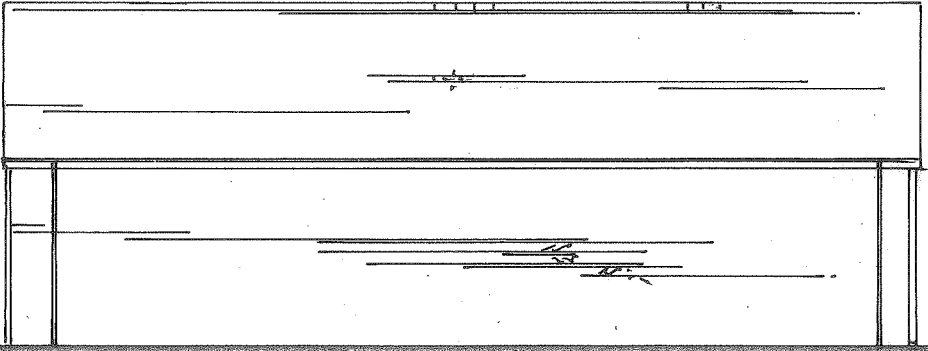

SOUTH WEST

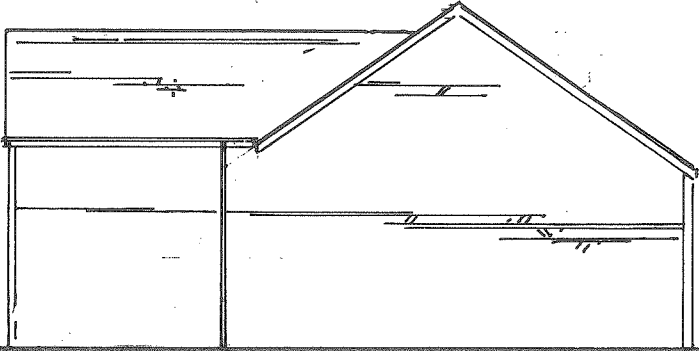

NORTH WEST

DRAWING NO. YBL Ag21 02 PLANS AND ELEVATIONS SCALE 1:100 AT A3

PROPOSED AGRICULTURAL BUILDING AT YEW TREE FARM ADJACENT TO YEW TREE HOUSE
BASFORD LANE / CHEDDLETON HEATH ROAD LEEKBROOK STAFFORDSHIRE ST13 7DX

NOV 2021