



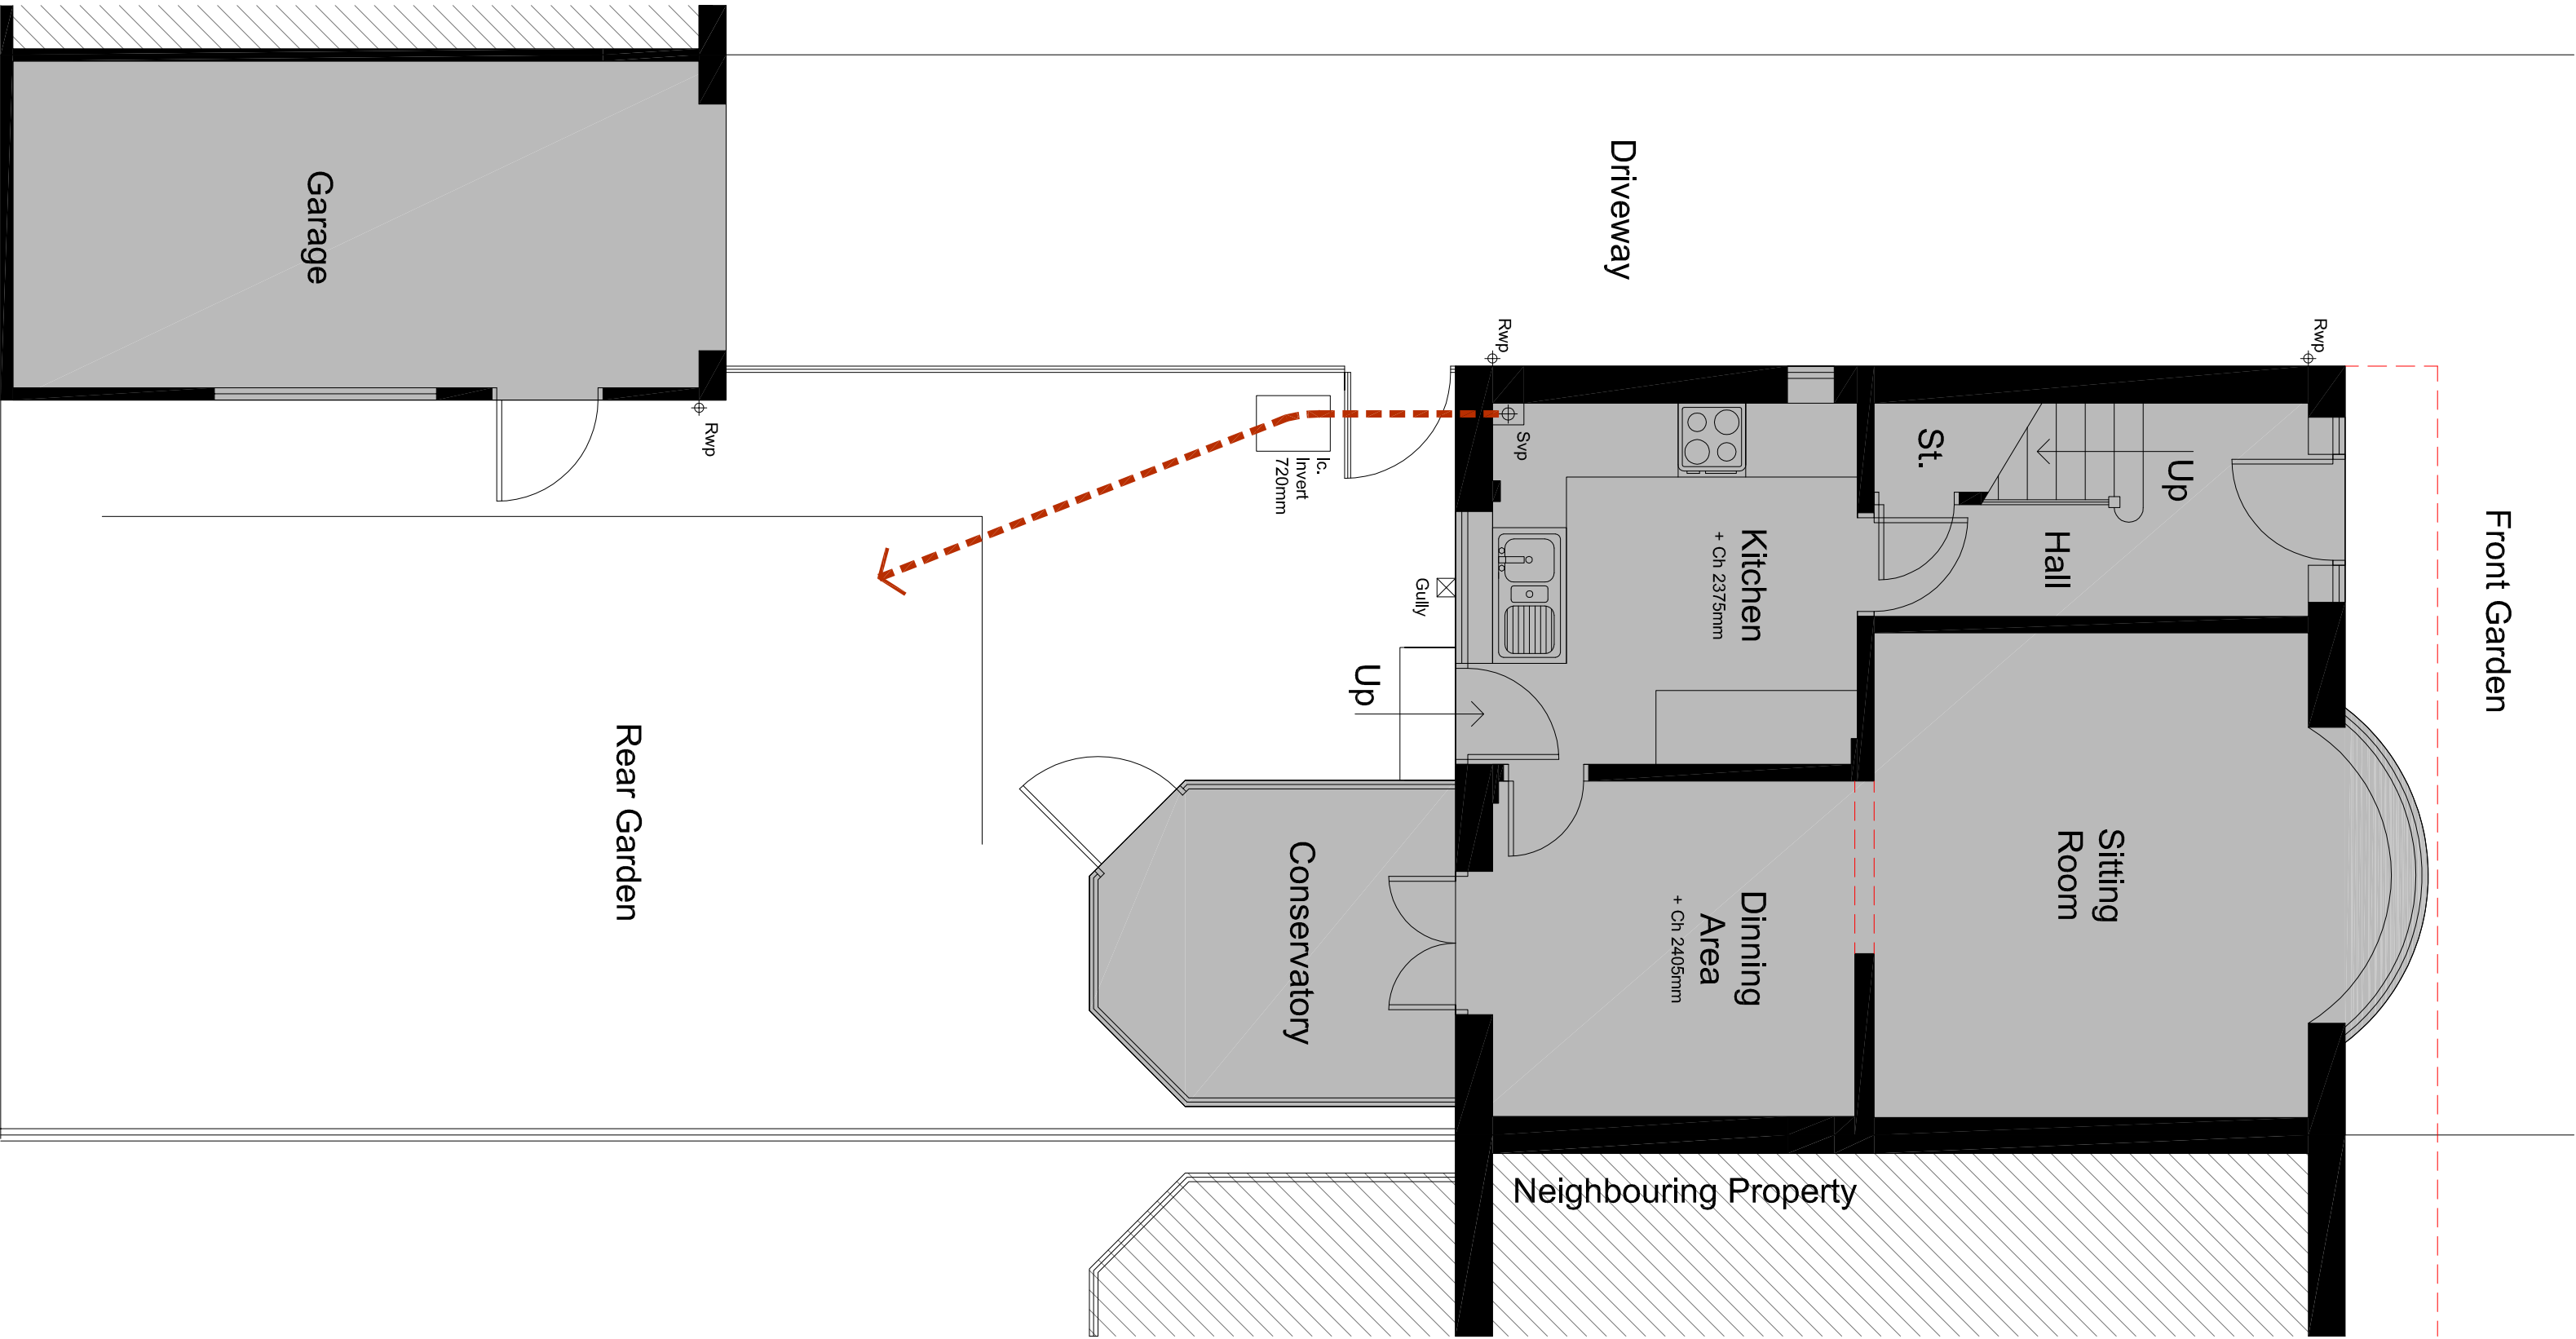

Existing Ground Floor Plan 1:50

0m 1m 2m 3m 4m 5m


Scale Bar 1:50

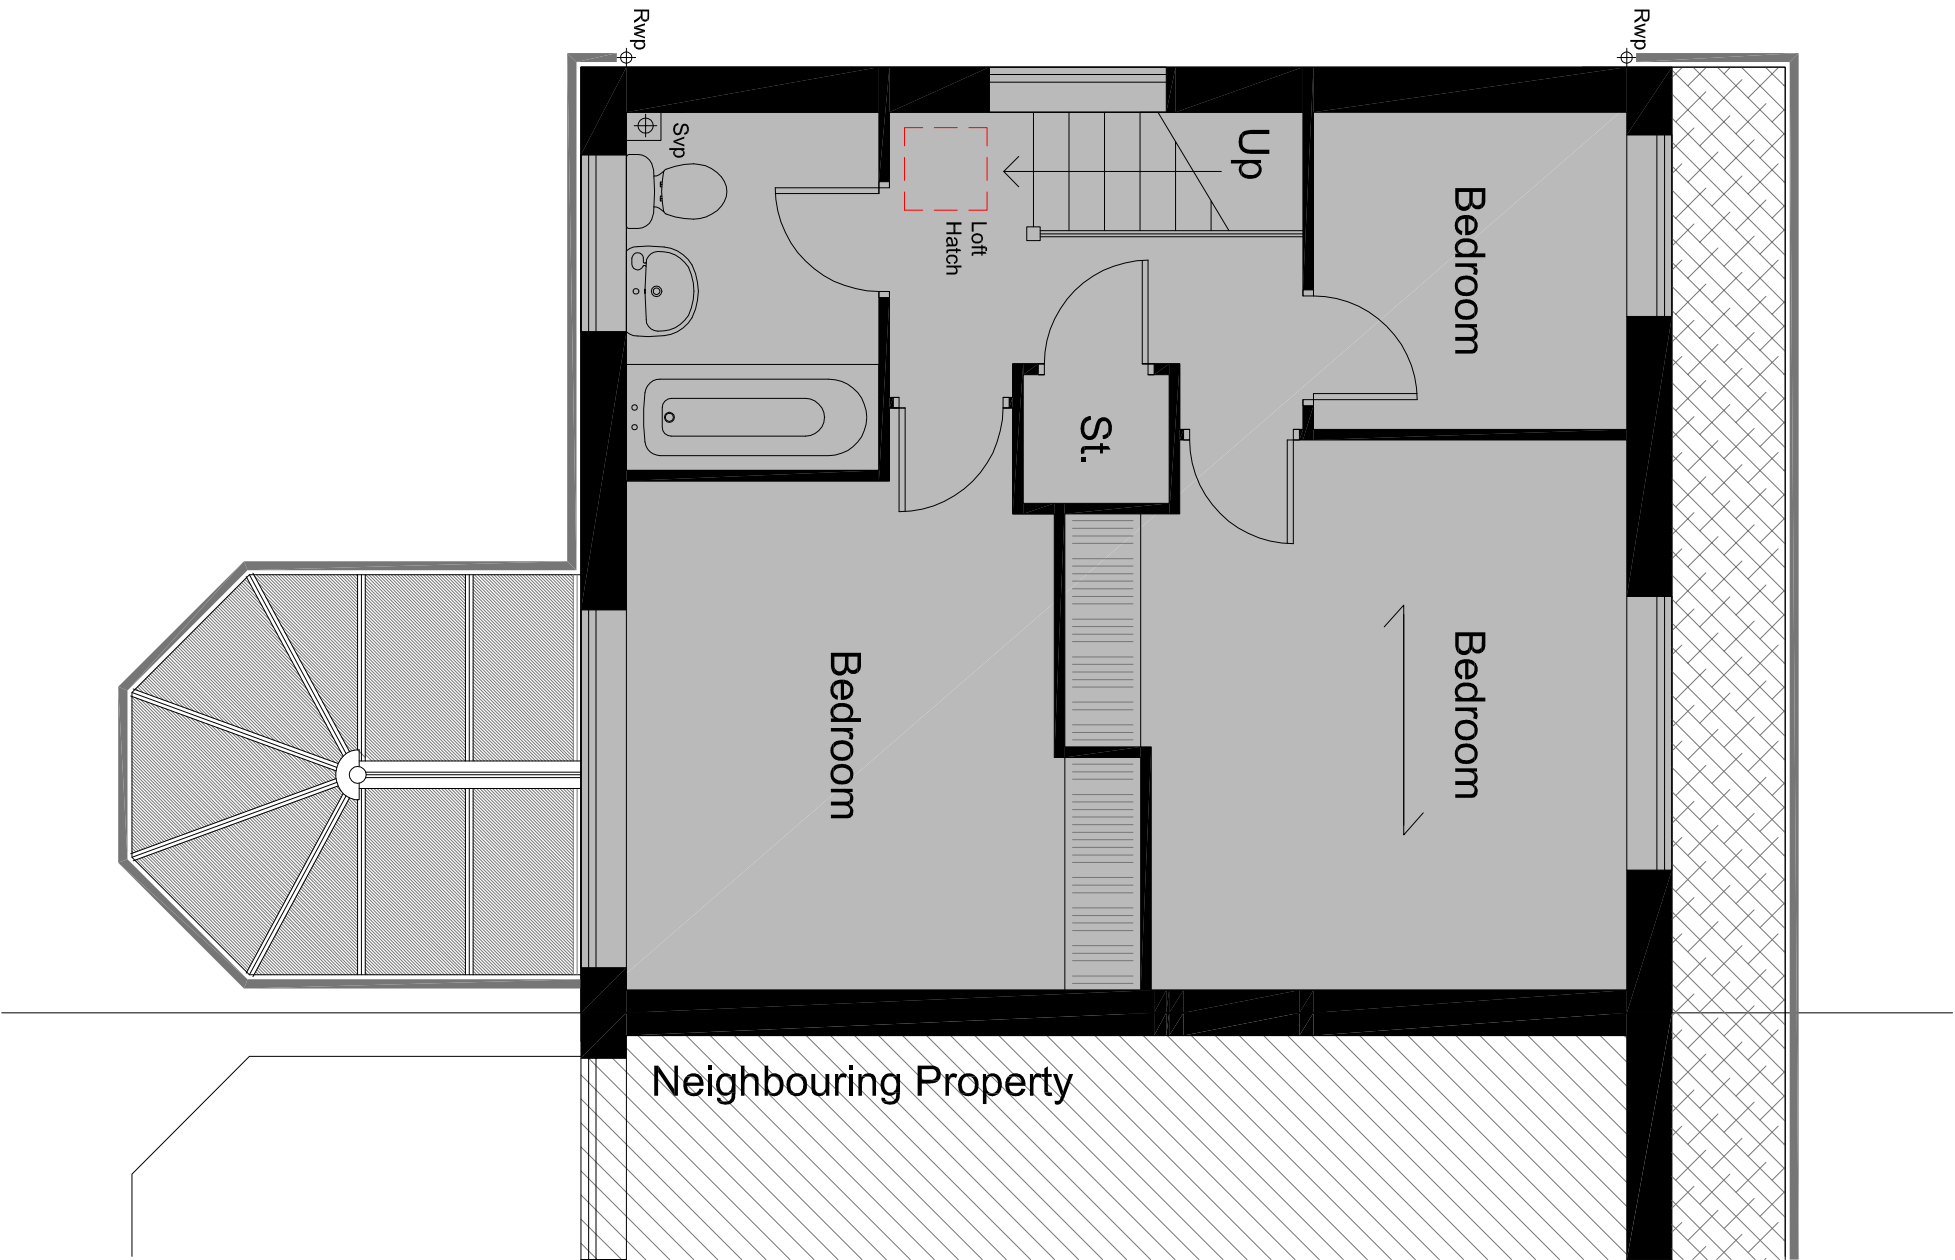

0m 1m 2m 3m 4m 5m

Scale Bar 1:50


Ex. First Floor Plan 1:50

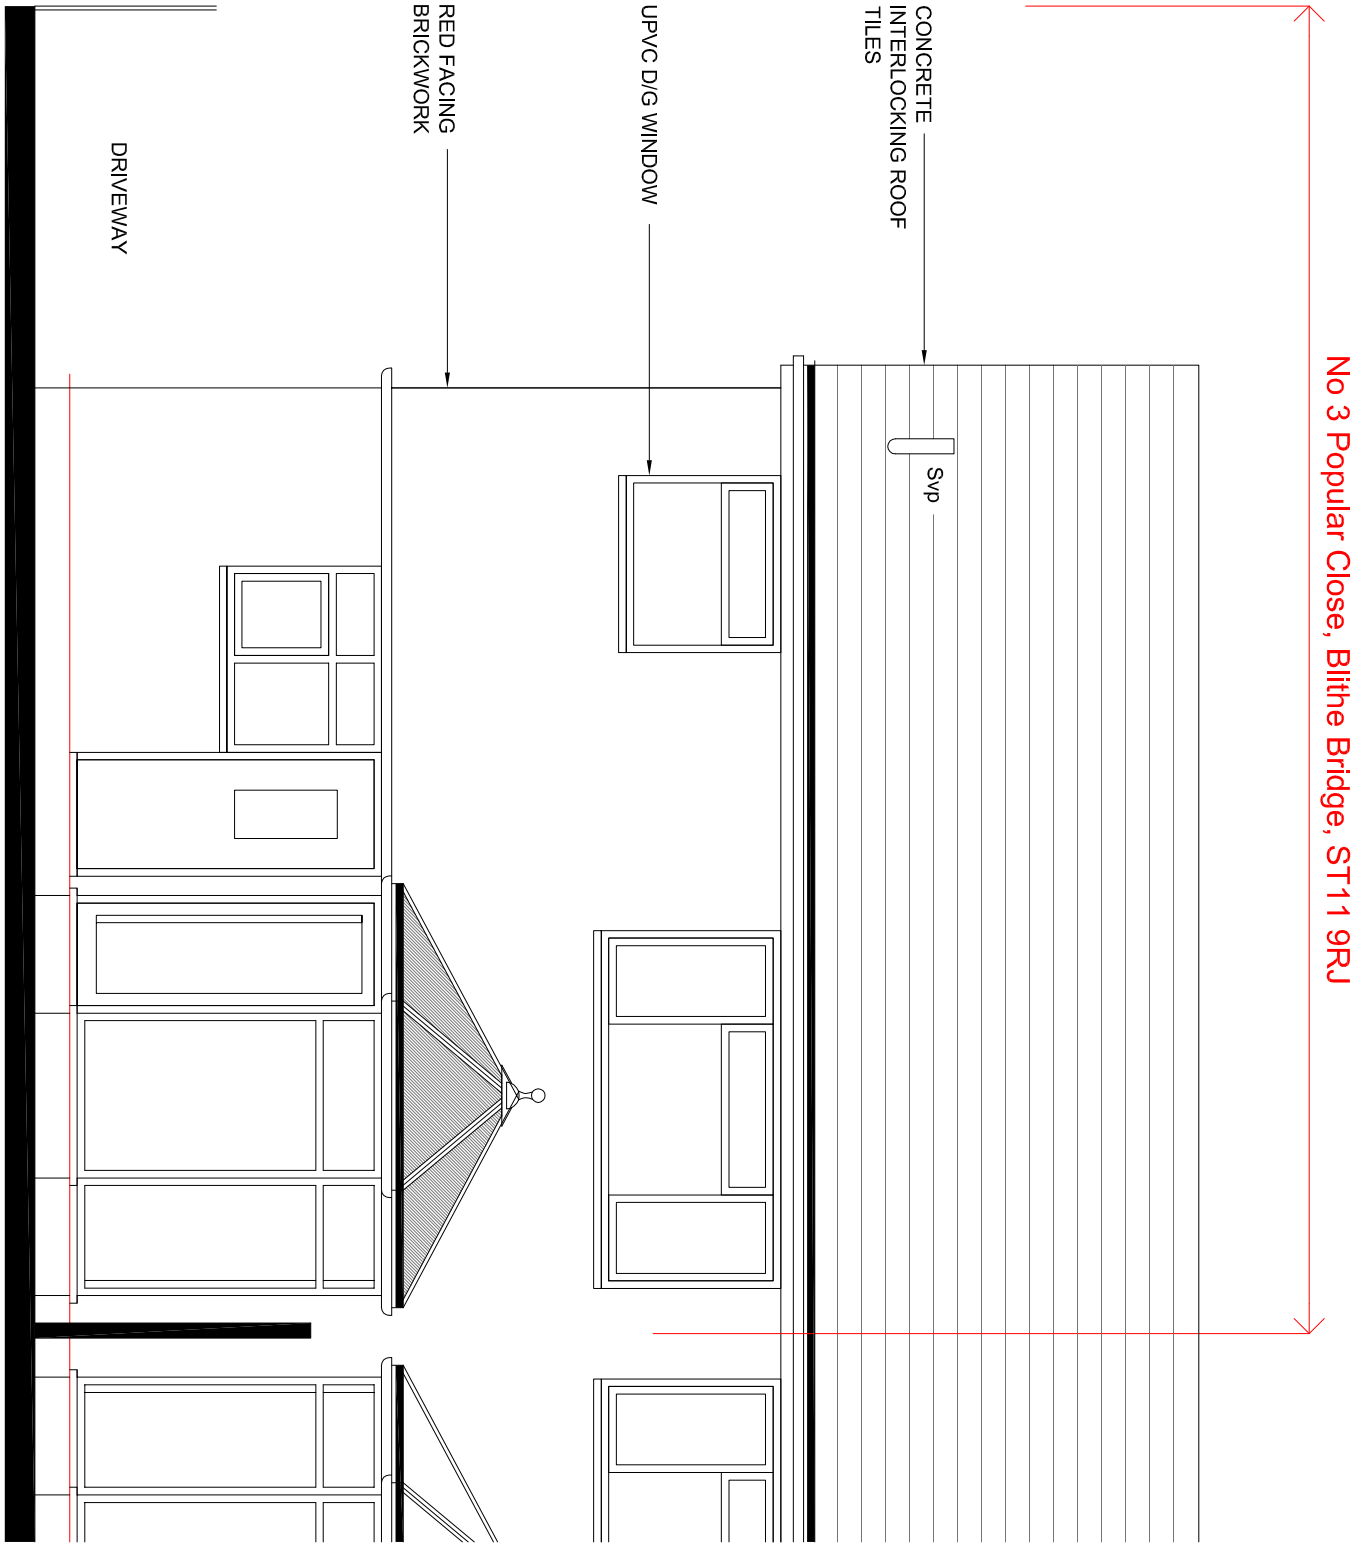


Existing Rear Elevation 1:50

0m 1m 2m 3m 4m 5m


Scale Bar 1:50

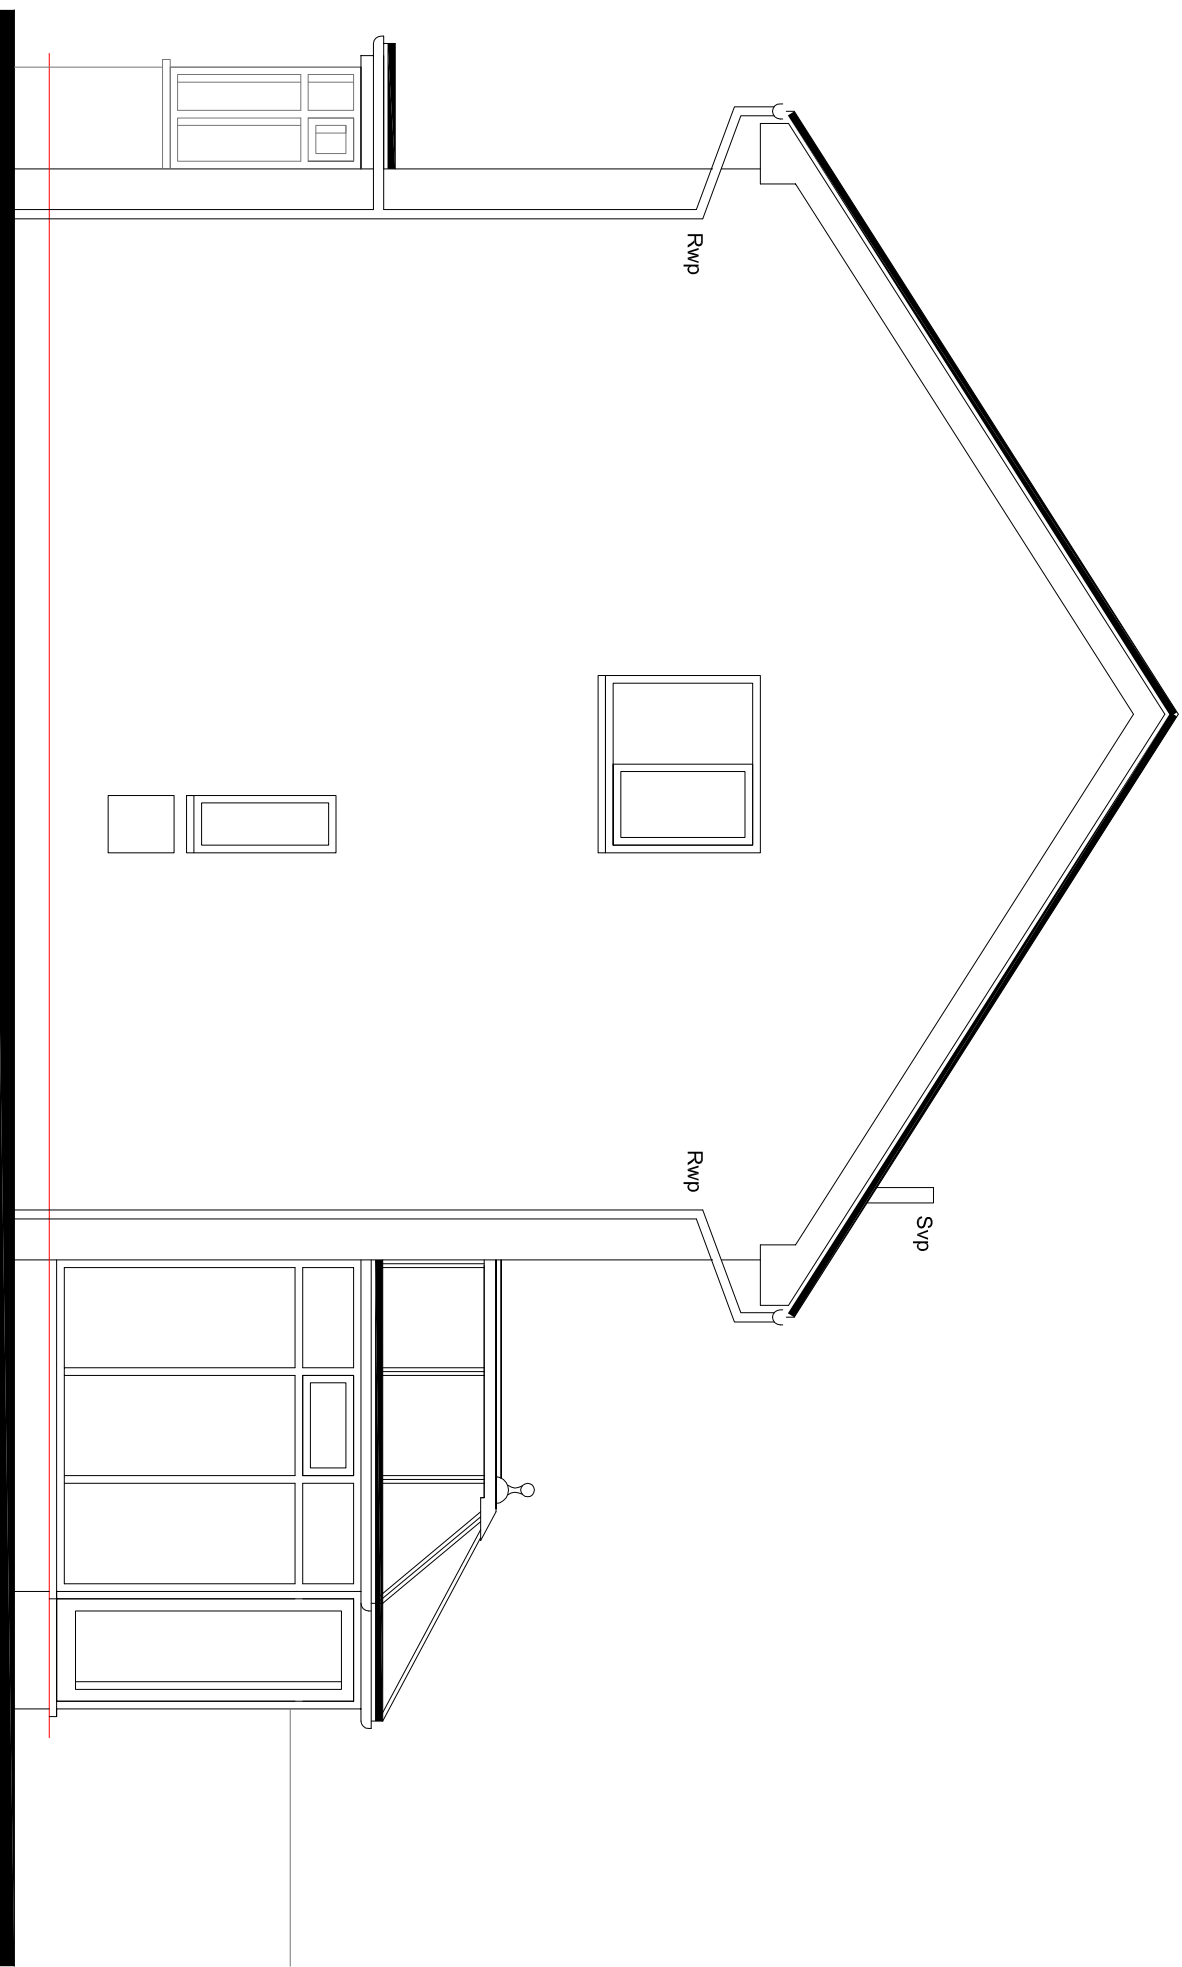

Existing Side Elevation 1:50

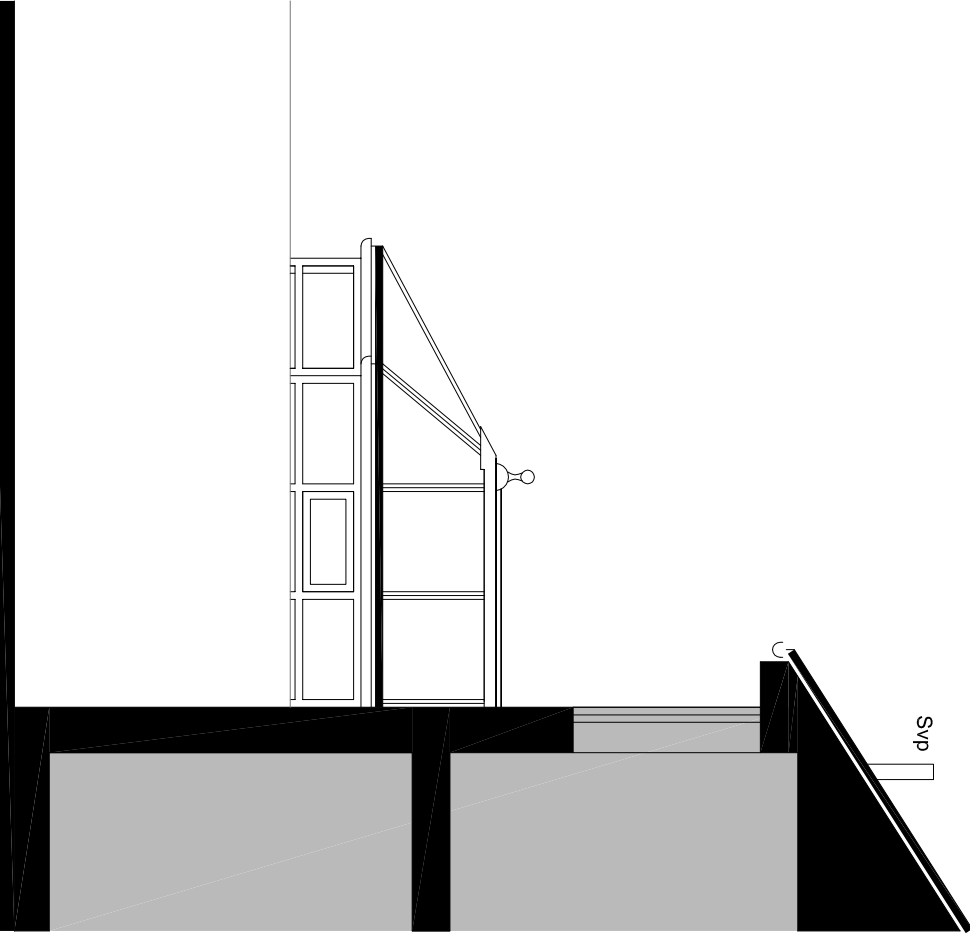

Ex. Section 1:50

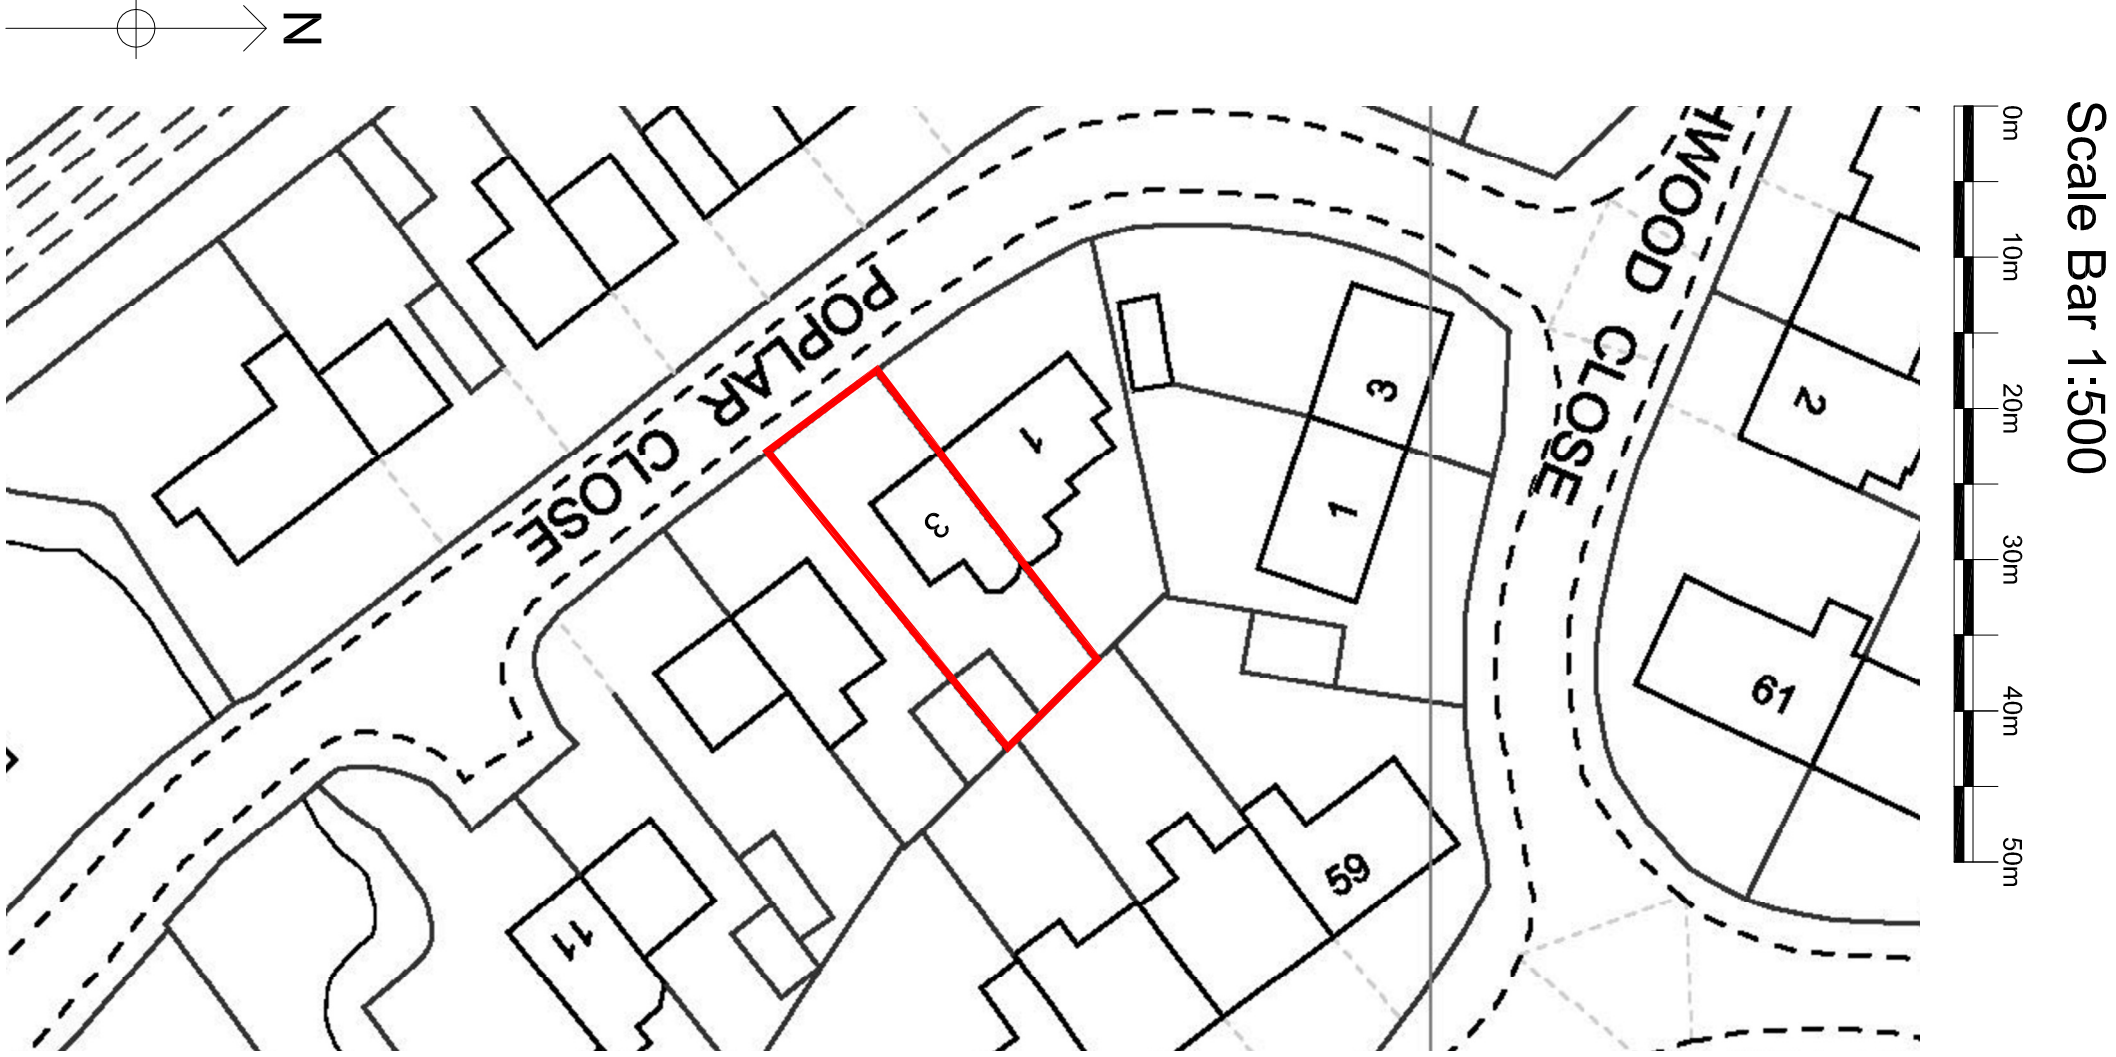

Ex Block Plan 1:500

Planning Issue Only

All dimensions, construction details and specification details contained on this drawing are for planning purposes only. All are to be checked and agreed on site with Client / Building Inspector as applicable prior to construction.

Rev	Comment	Date

ALL DIMENSIONS & LEVELS INDICATED ON THIS DRAWINGS ARE INDICATIVE ONLY. ALL ARE TO BE CHECKED ON SITE BY THE CONTRACTOR PRIOR TO CONSTRUCTION. CONTRACTOR TO TAKE FULL RESPONSIBILITY FOR ALL TECHNICAL DETAILS TO BE CHECKED AND APPROVED BY BUILDING CONTROL PRIOR TO CONSTRUCTION.

Building Plans Drawn & Submitted for Planning and Building Regulations Approval. All drawings and local authority / third parties & advice.

355 Spalding Way,
Sutton-on-Avon
ST1 5DQ

Rob Williams
Tel: 07947 213 467
Email: cds_@live.co.uk

Construction Drafting Services
Cds

● **Client:**
MR & MRS A WASHINGTON

● **Project:**
ALTERATIONS & EXTENSION TO NO 3 POPULAR CLOSE
BLITHE BRIDGE, ST11 9RJ

● **Status:**
FOR PLANNING APPROVAL ONLY

● **Title:**
EXISTING PLANS AND ELEVATIONS

● **Drawing No:** PL 01

Scale: 1:50 @A1

Date: OCT 2021