


0 0.50 1.00 1.50 2.00 2.50 3.00 3.50 4.00 4.50 5.00 5.50

1:50 Scale to be measured

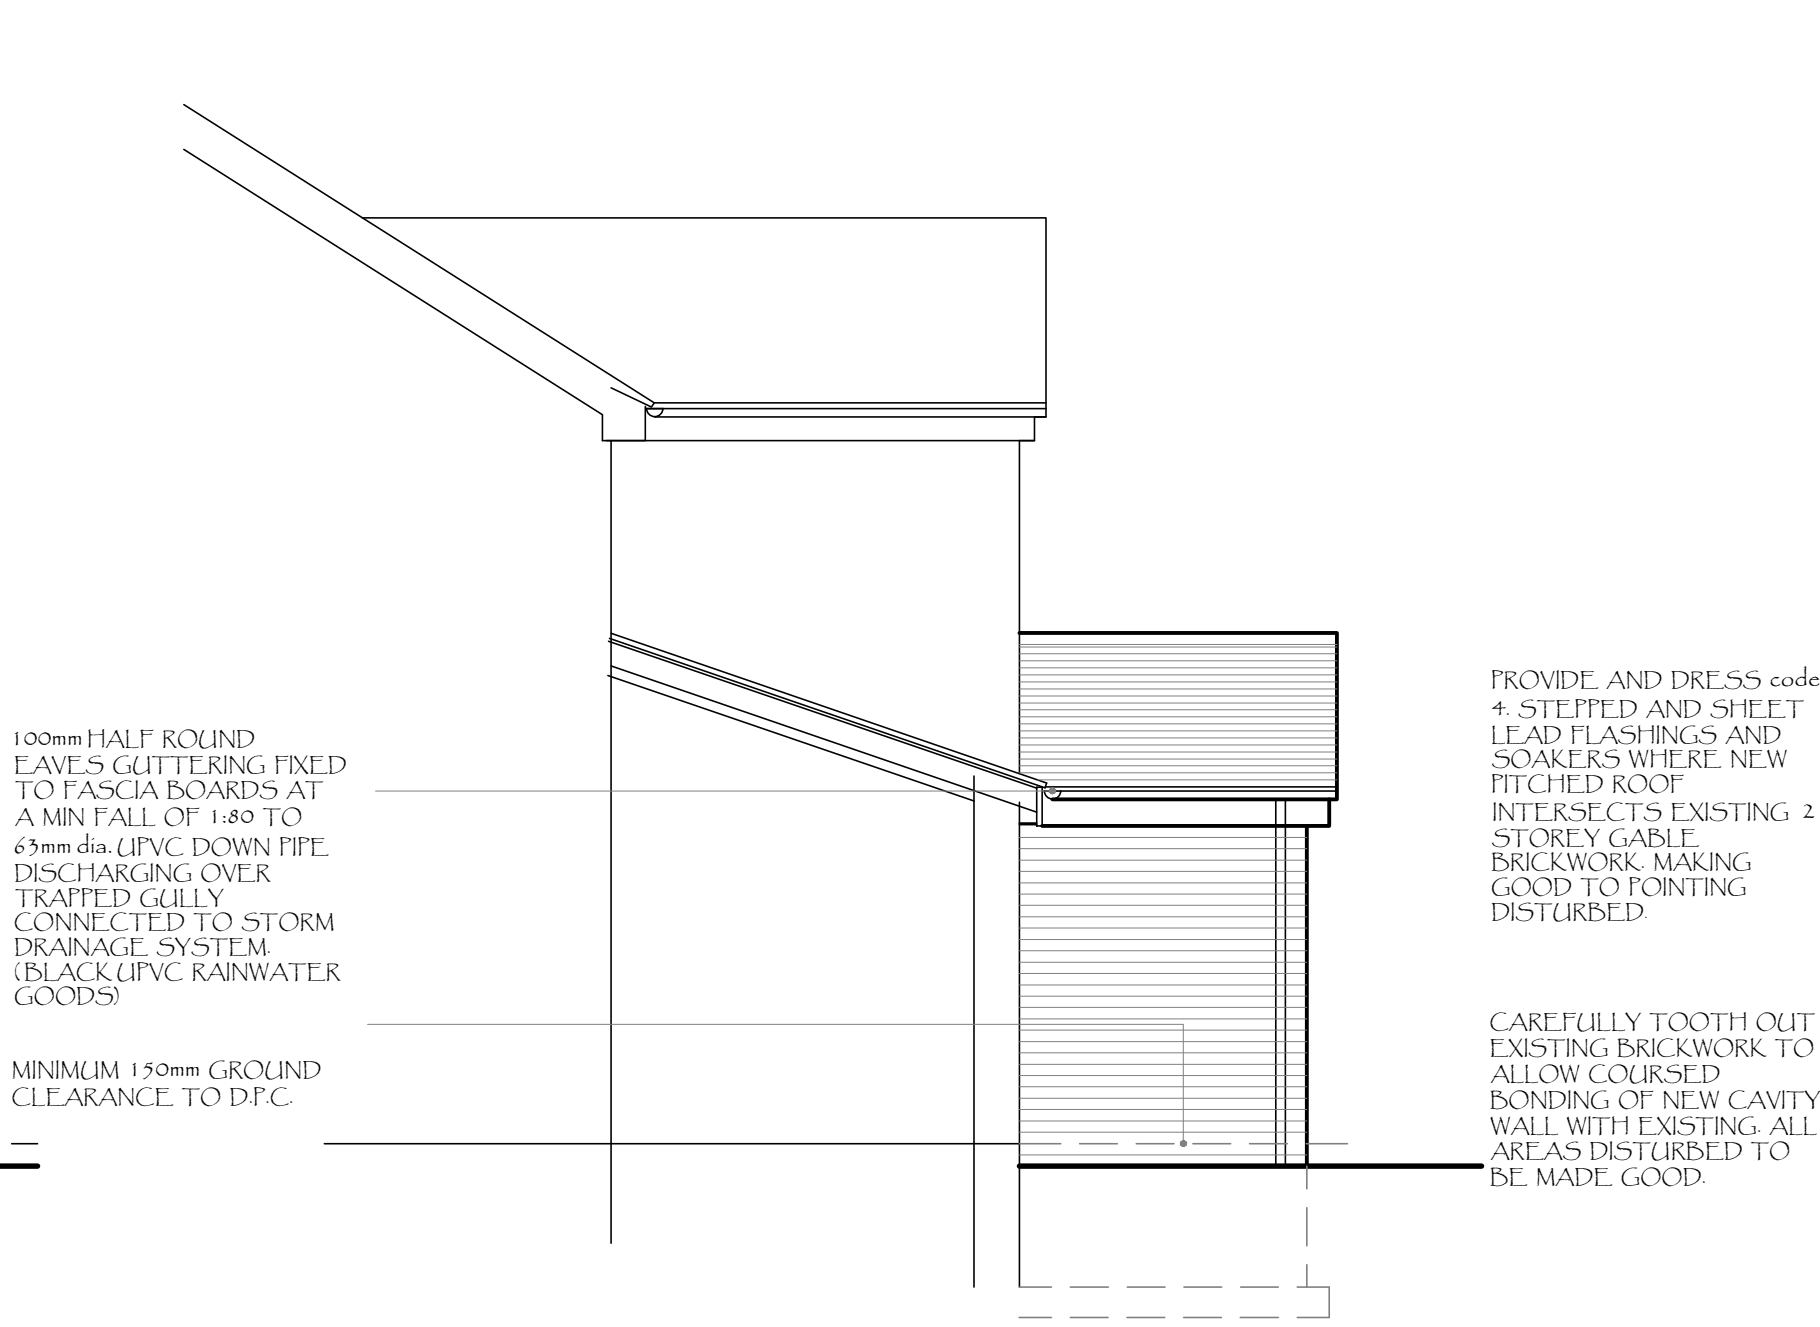


Proposed Side Elevation




Proposed Side Elevation




Proposed Rear Elevation

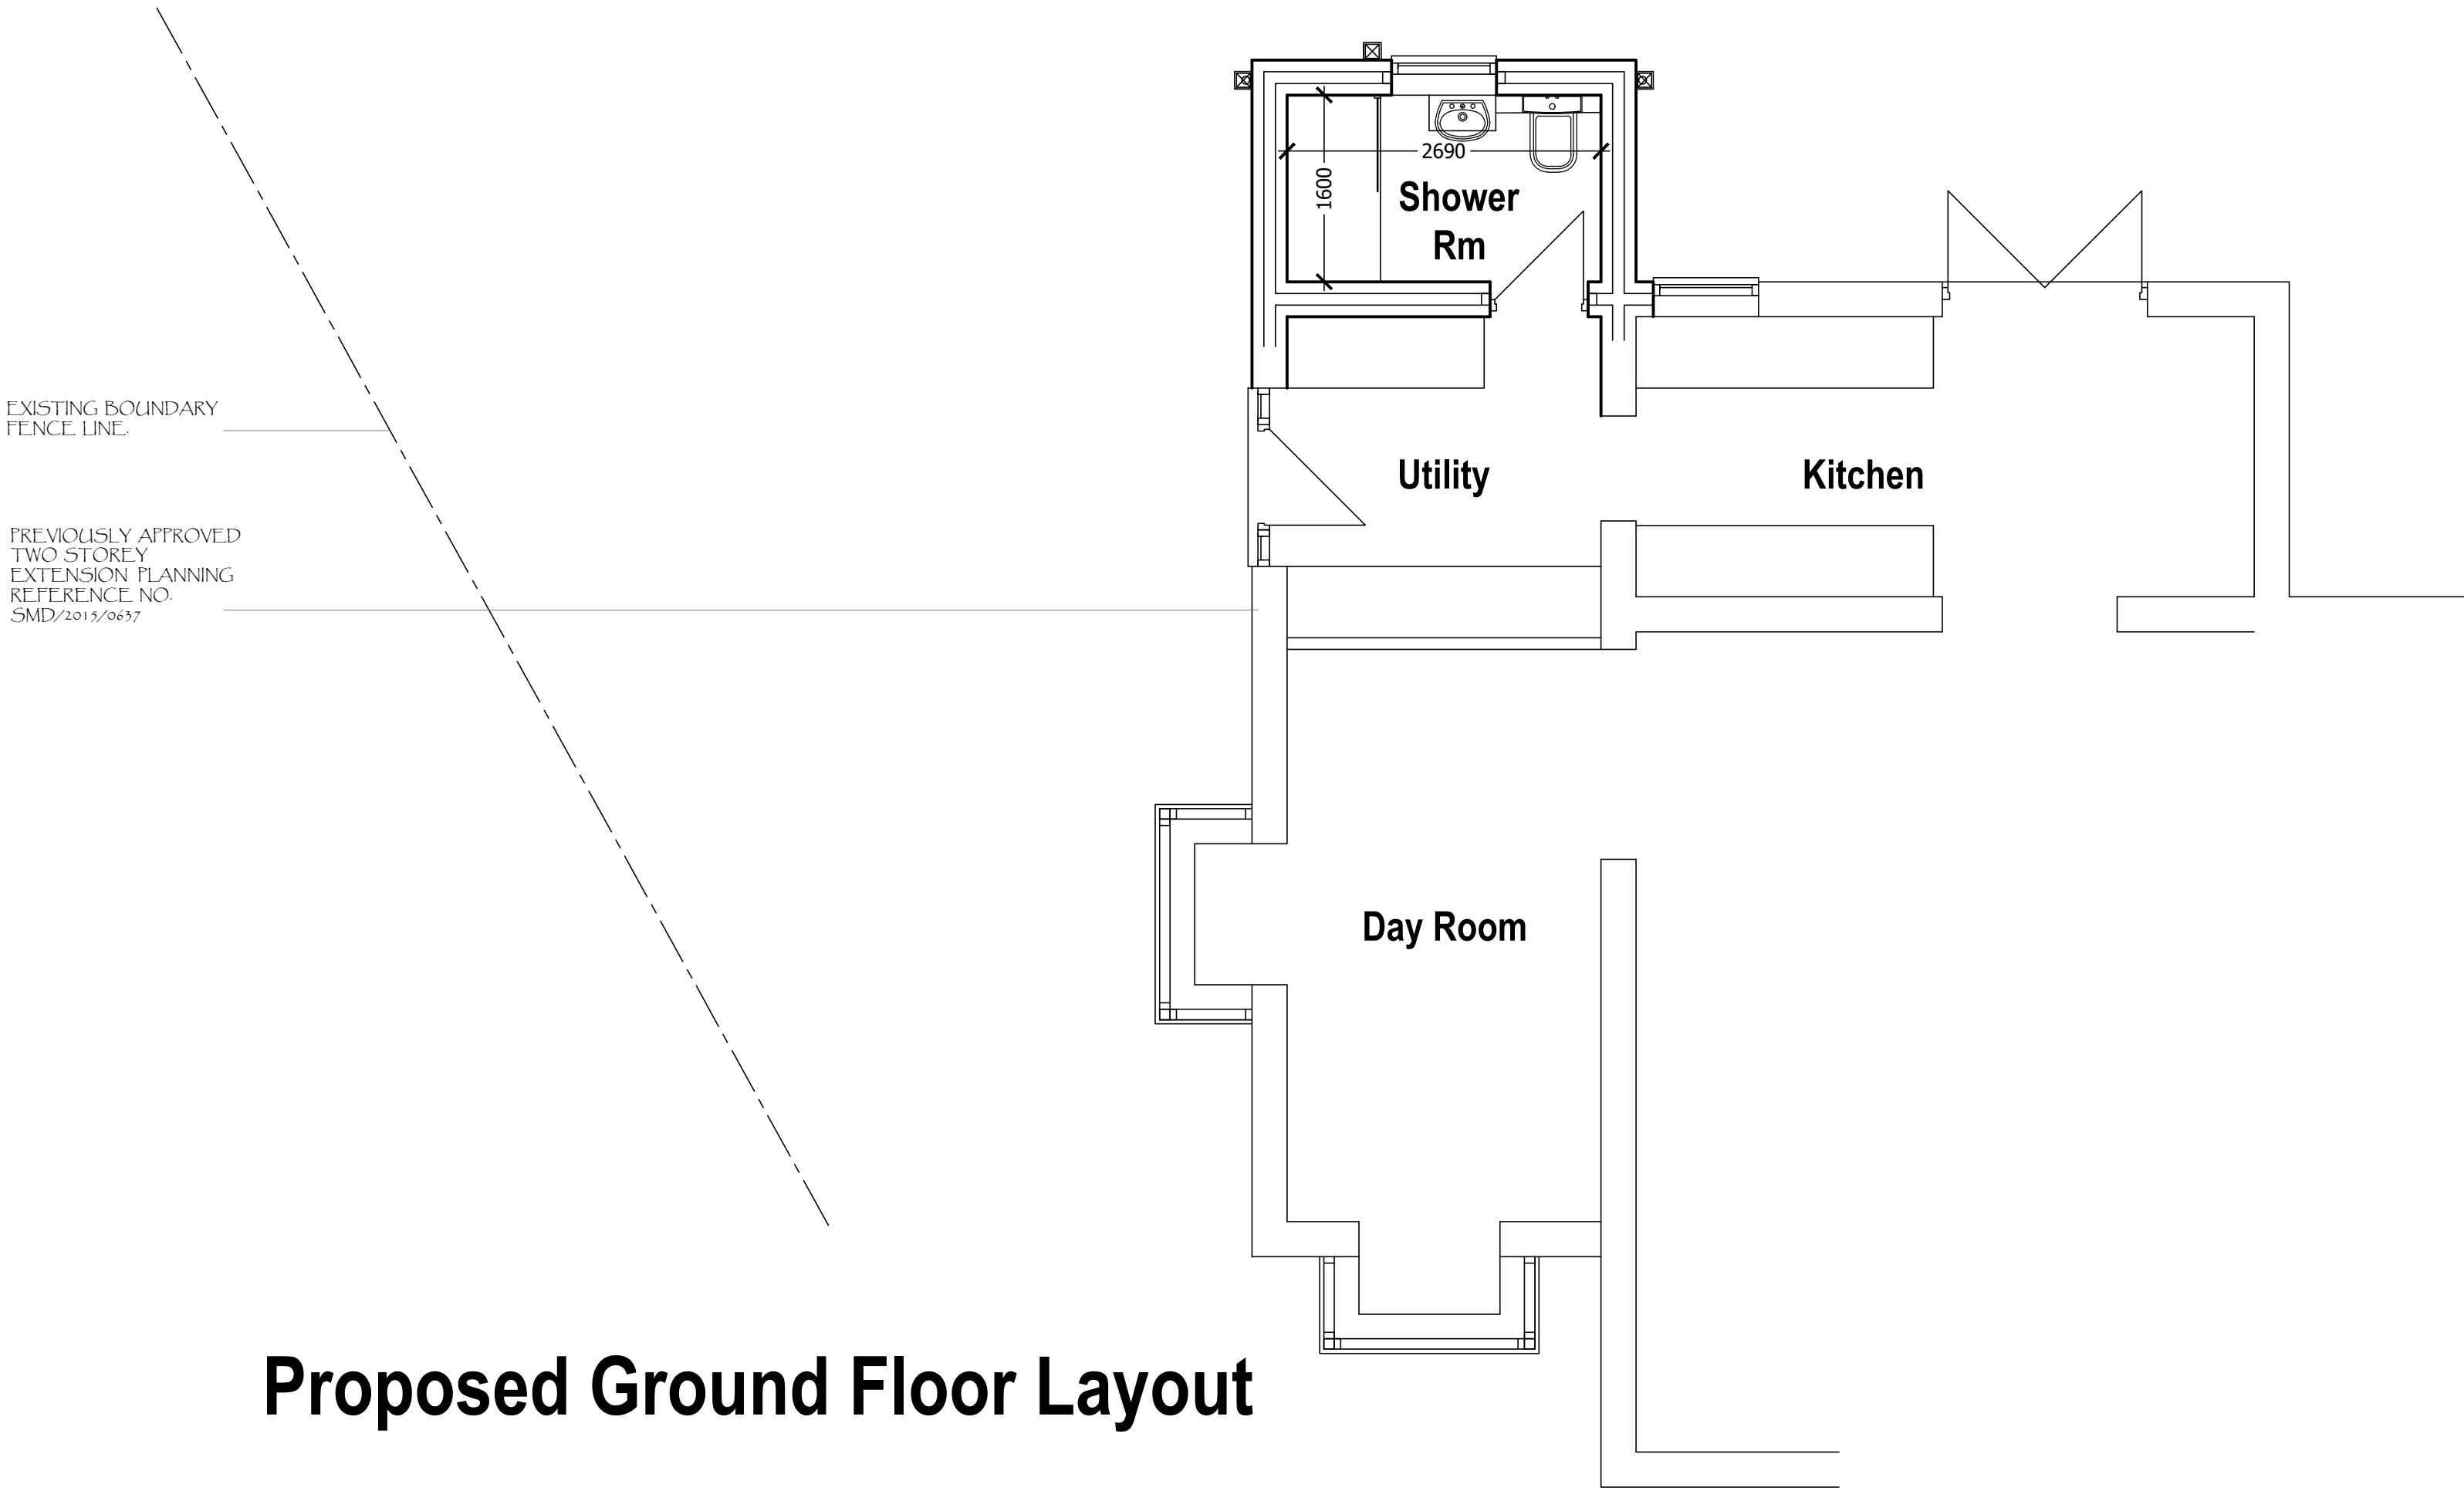

Proposed Ground Floor Layout

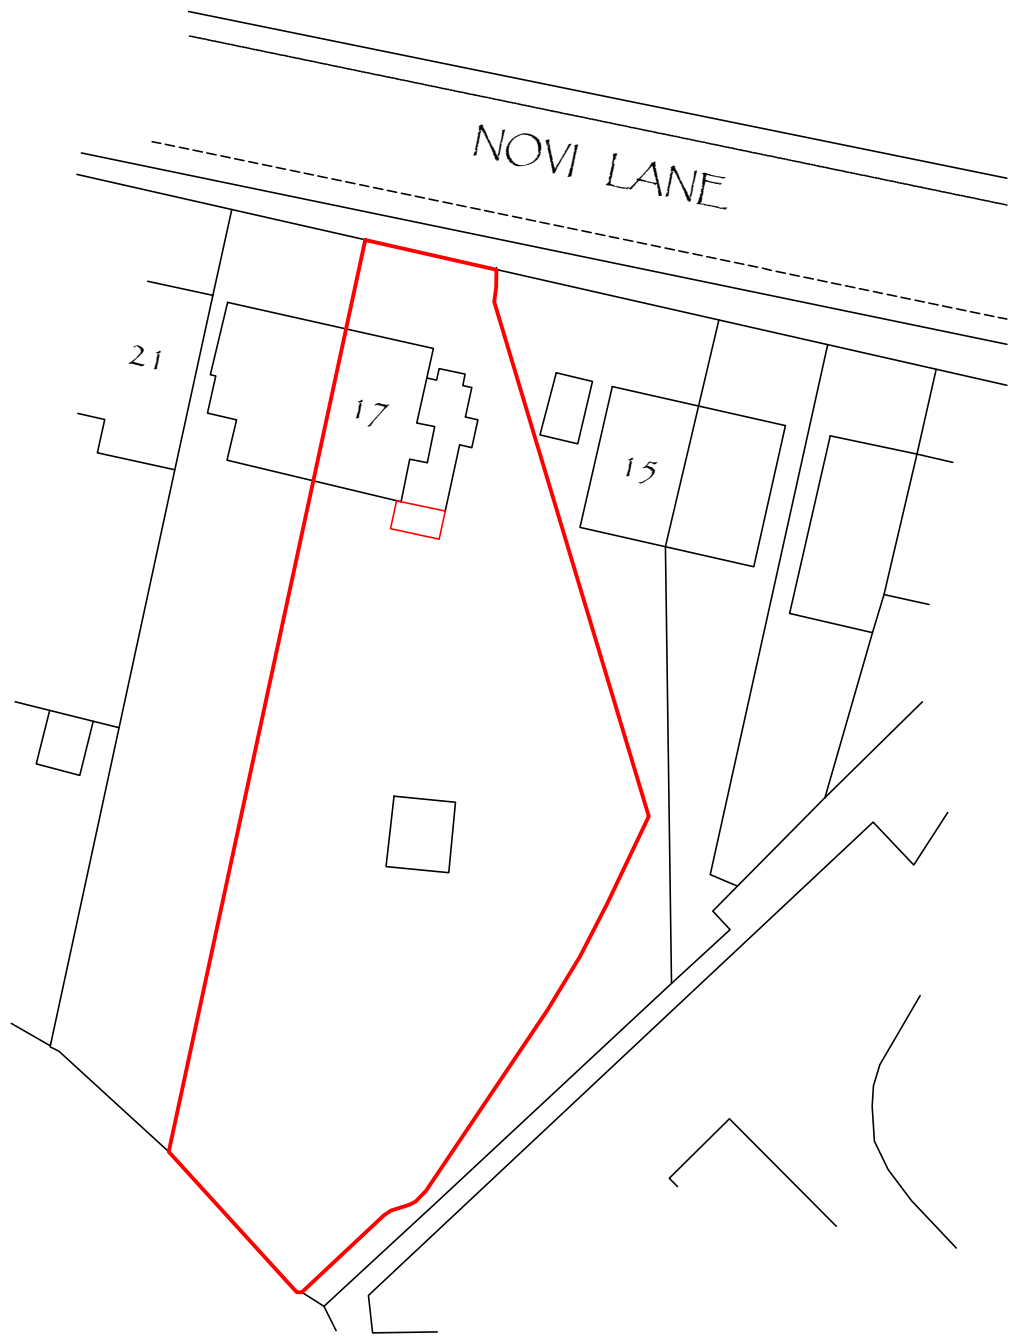

Block Plan 1:500

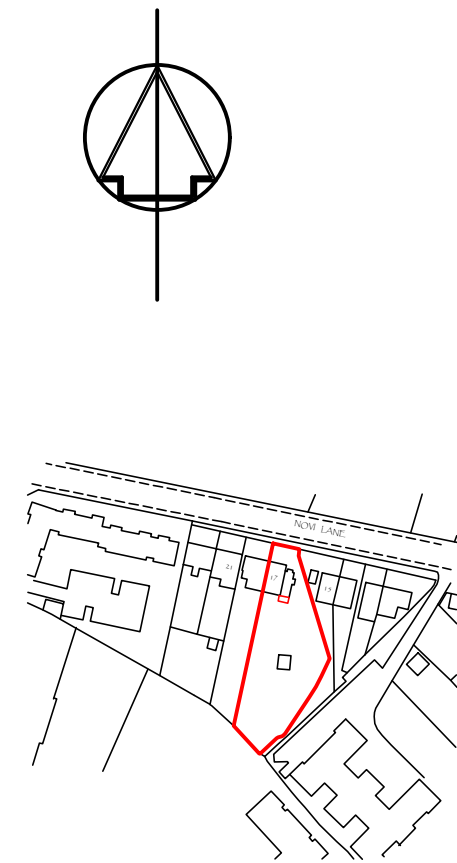

Location Plan 1:2500

REV	DATE	DESCRIPTION
DRAWING STATUS		
Planning		

THIS DRAWING IS COPYRIGHT AND MUST NOT BE REPRODUCED IN WHOLE OR IN PART WITHOUT THE PRIOR PERMISSION OF [P4 Architecture](#).

DIMENSIONS TO BE VERIFIED ON SITE. ONLY FIGURED DIMENSIONS TO BE USED AND ANY DISCREPANCY BETWEEN THIS DRAWING AND SITE CONDITIONS TO BE REFERRED TO [P4 Architecture](#) IMMEDIATELY. NO DIMENSIONS ARE TO BE SCALED OFF PRINTED DRAWINGS UNLESS STATED DIMENSIONS ALIGN WITH THE CORRESPONDING SCALE BAR AND SCALE RULE. ANY AREAS THAT ARE INDICATED ON THIS DRAWING ARE FOR GUIDANCE ONLY. NO RESPONSIBILITY IS TAKEN FOR THEIR ACCURACY.

THERE IS A RISK OF DEATH OR INJURY IN CONSTRUCTION IF THE WORKS ARE NOT PROPERLY PLANNED AND SUPERVISED. THE CONTRACTOR MUST NOT UNDERTAKE ANY ELEMENT OF WORK WITHOUT HAVING FIRST CARRIED OUT THE NECESSARY RISK ASSESSMENT AND PREPARED DETAILED METHOD STATEMENT.

CLIENT	Mr R. Salt	
PROJECT	Proposed Extension to form Shower Room at 17, Novi Lane Leek Staffs.	
DRAWING TITLE	Proposed Layout and Elevations	
SCALE	1:50 @ A1	DATE
DRAWING No.	ROSA /PP/01/002	REV
P4 Architecture A Member of the Chartered Institute of Architectural Technologists  Chartered Institute of Architectural Technologists Architectural & Construction Project Management Services Lodge Hill, Wallbridge Drive, Leek, Staffordshire, ST13 8NE. Tel. 07962 062 618 Email: P4architecture@hotmail.co.uk		