


Notes	
No.	Description




Front Elevation
1 : 100

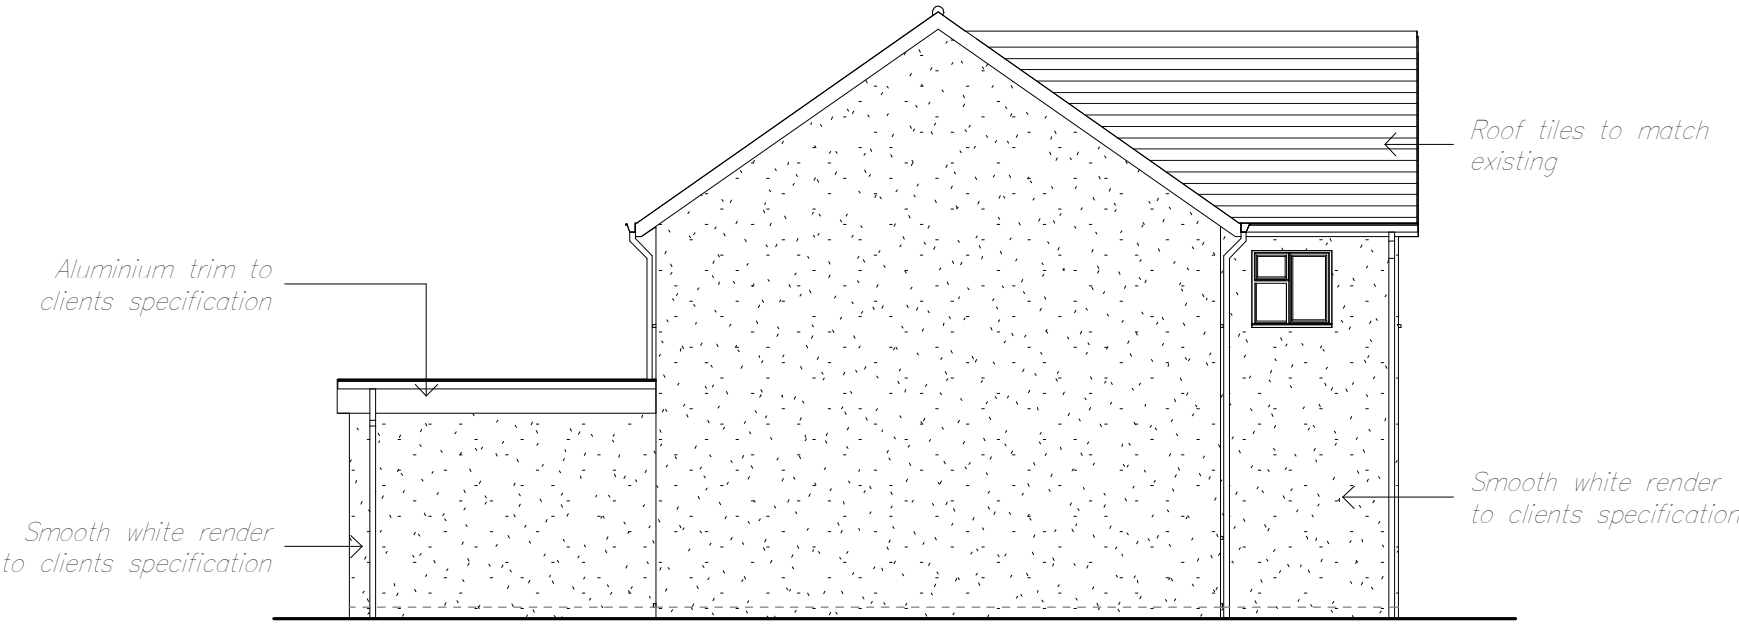


Side Elevation (West)
1 : 100




Rear Elevation
1 : 100

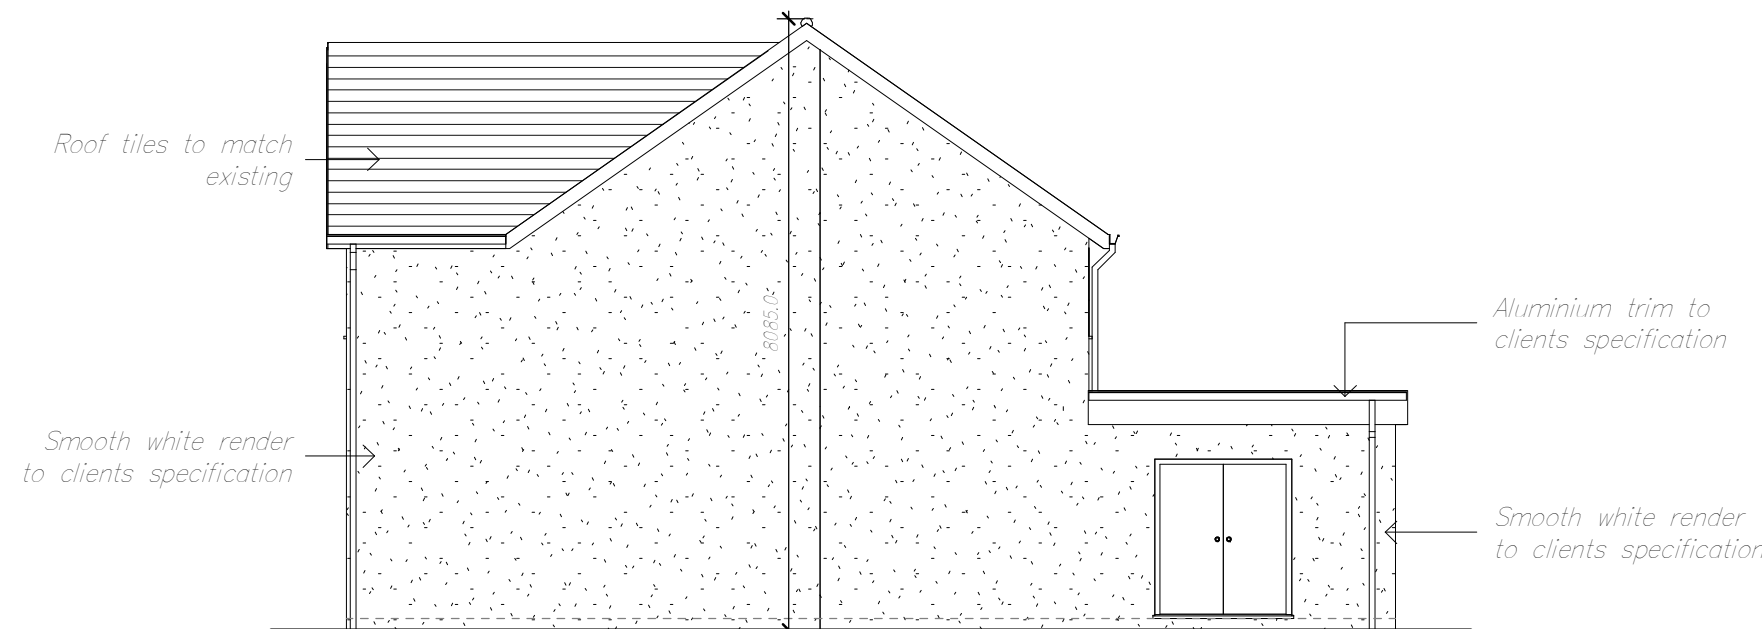

Side Elevation (East)
1 : 100

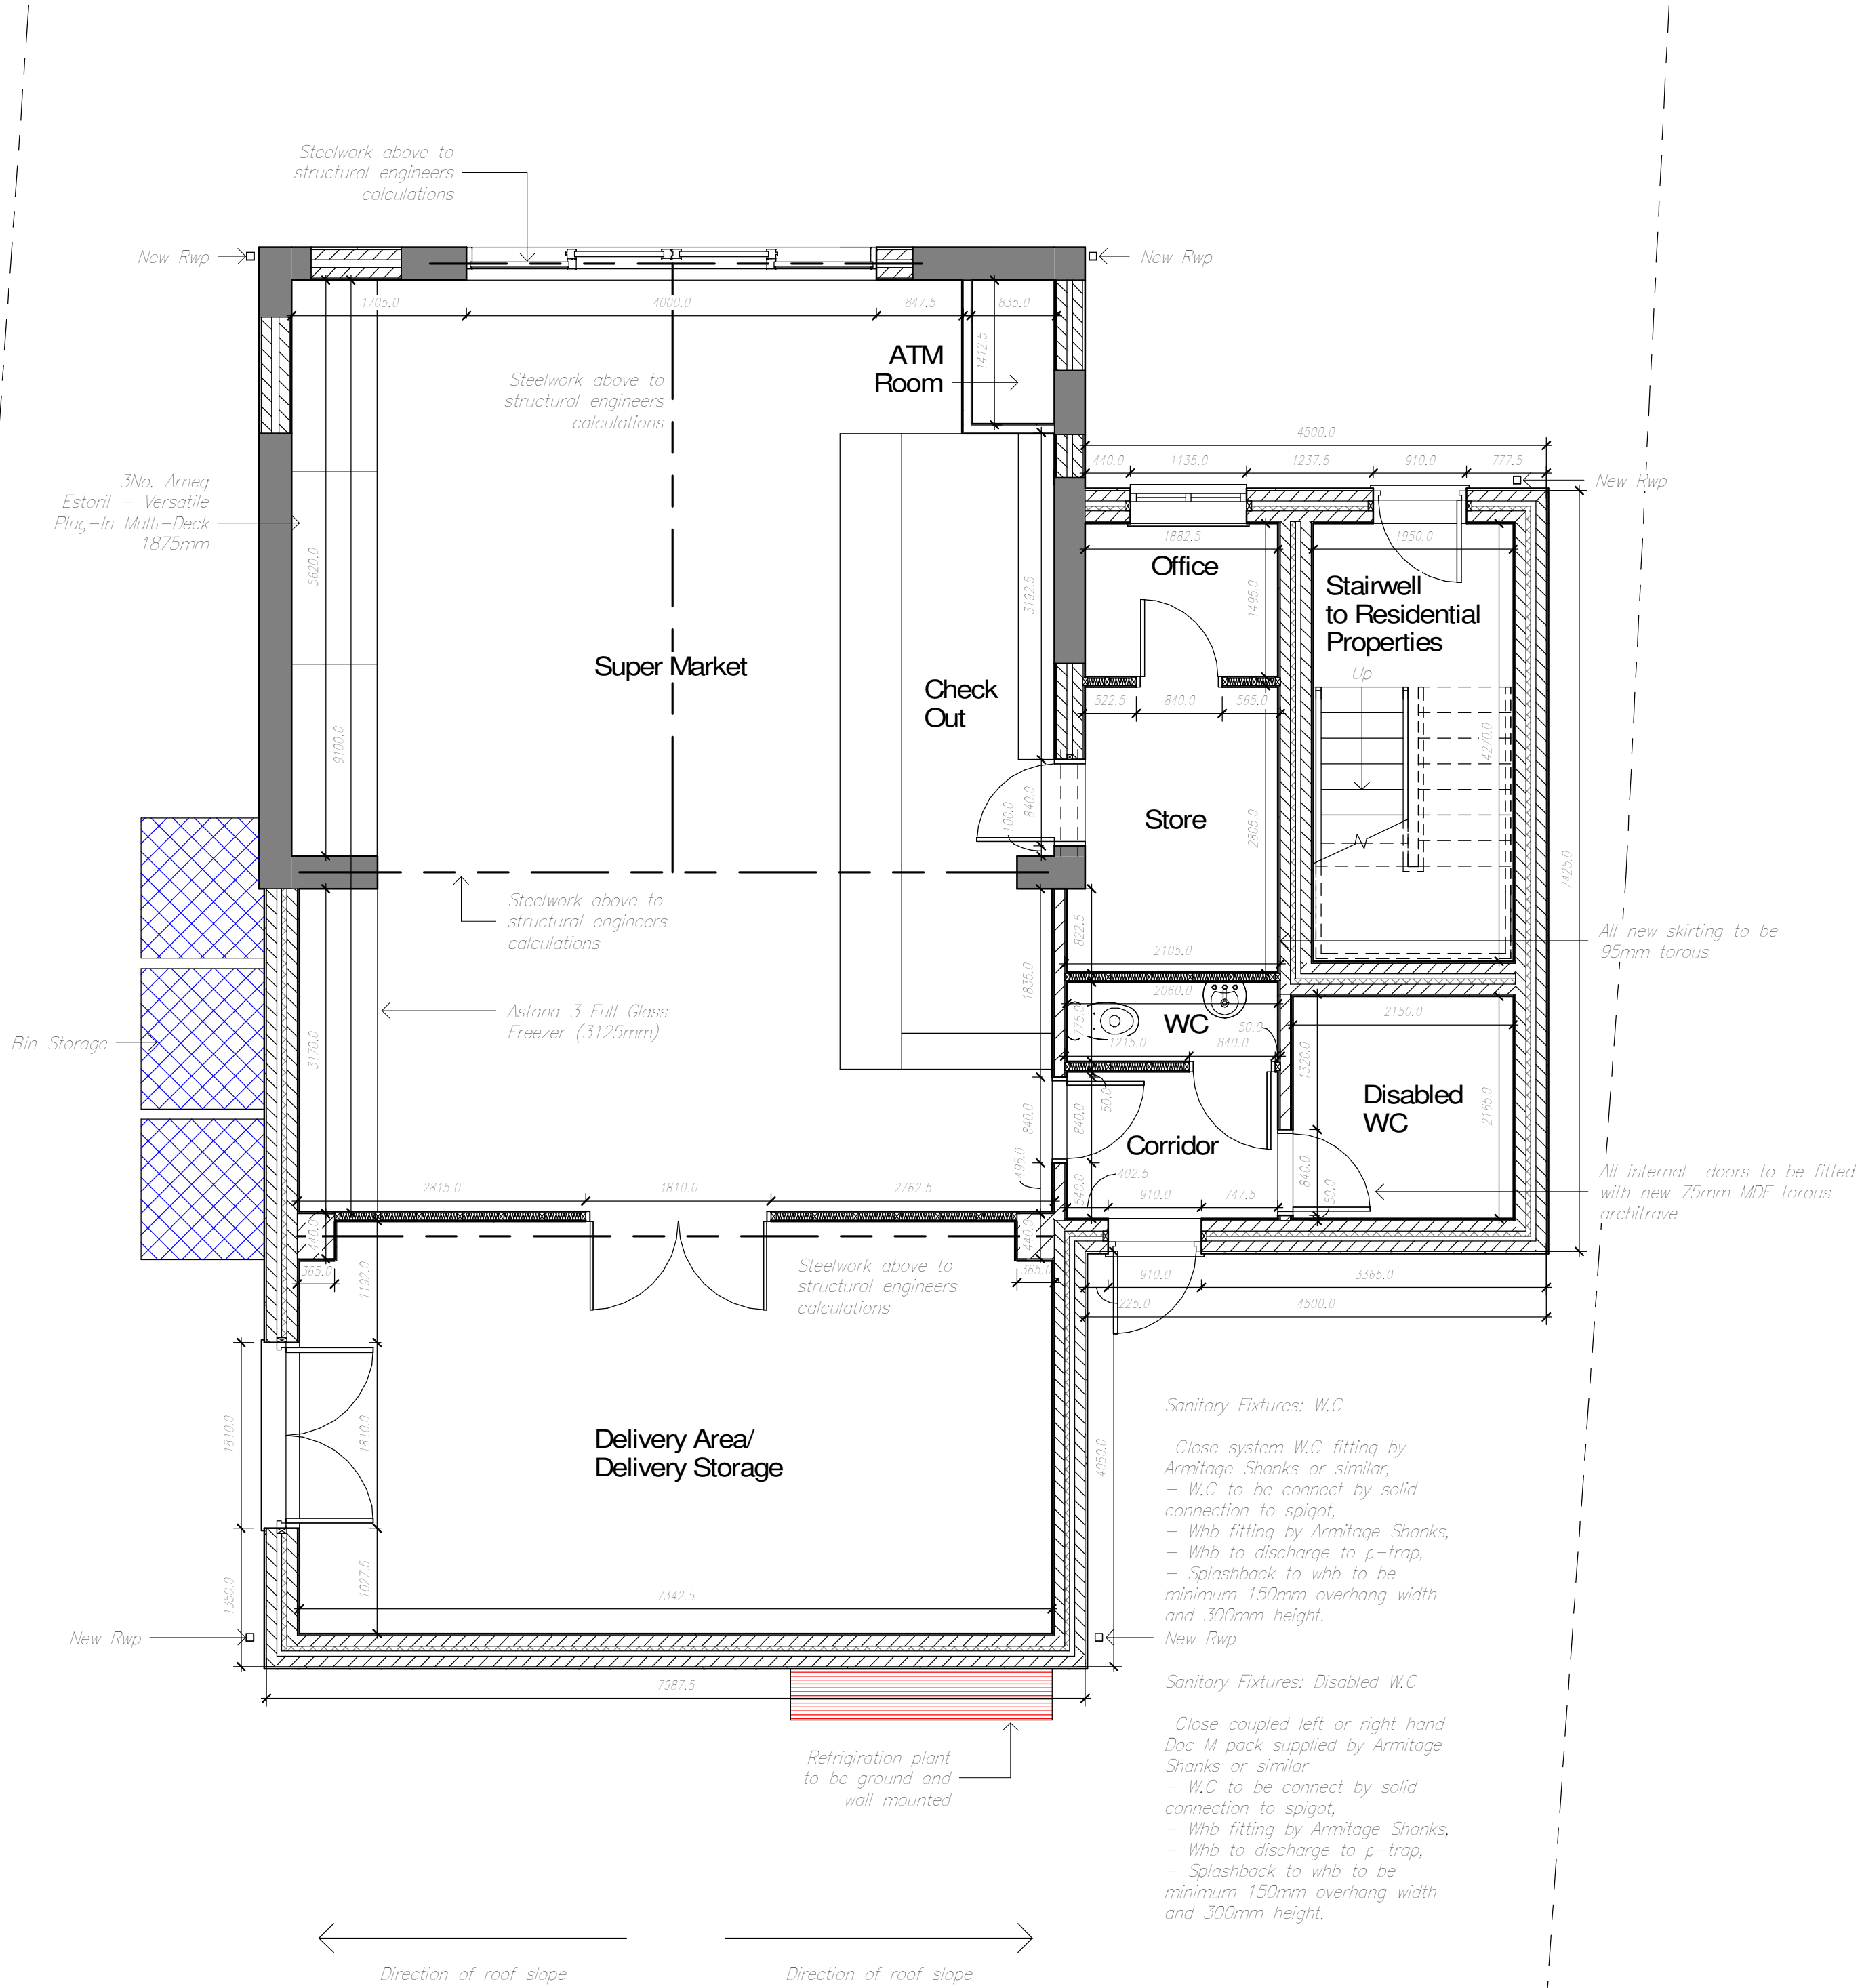

Ground Floor Plan
1 : 50

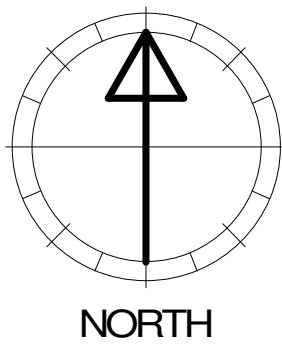

C	16.11.21	Rear extension reduced to allow for correct parking spaces
B	16.09.21	Amendments made as per planners request
A	17.06.21	Amendments made as per clients request
Revision	Date	Description
CR8 ARCHITECTURAL		
Client Mr Satheesh Kanna		
Project Single Storey Side & Rear extension		
Location Post Office, 417 Ash Bank Road, Werrington, ST9 0JP		
Drawing Title Proposed Plans & Elevations		
Status WORKING DRAWINGS		
Scale As indicated	Date 03.06.21	Drawn SA
Job No.	Drawing No. 002	Checked RST
		Revision C