
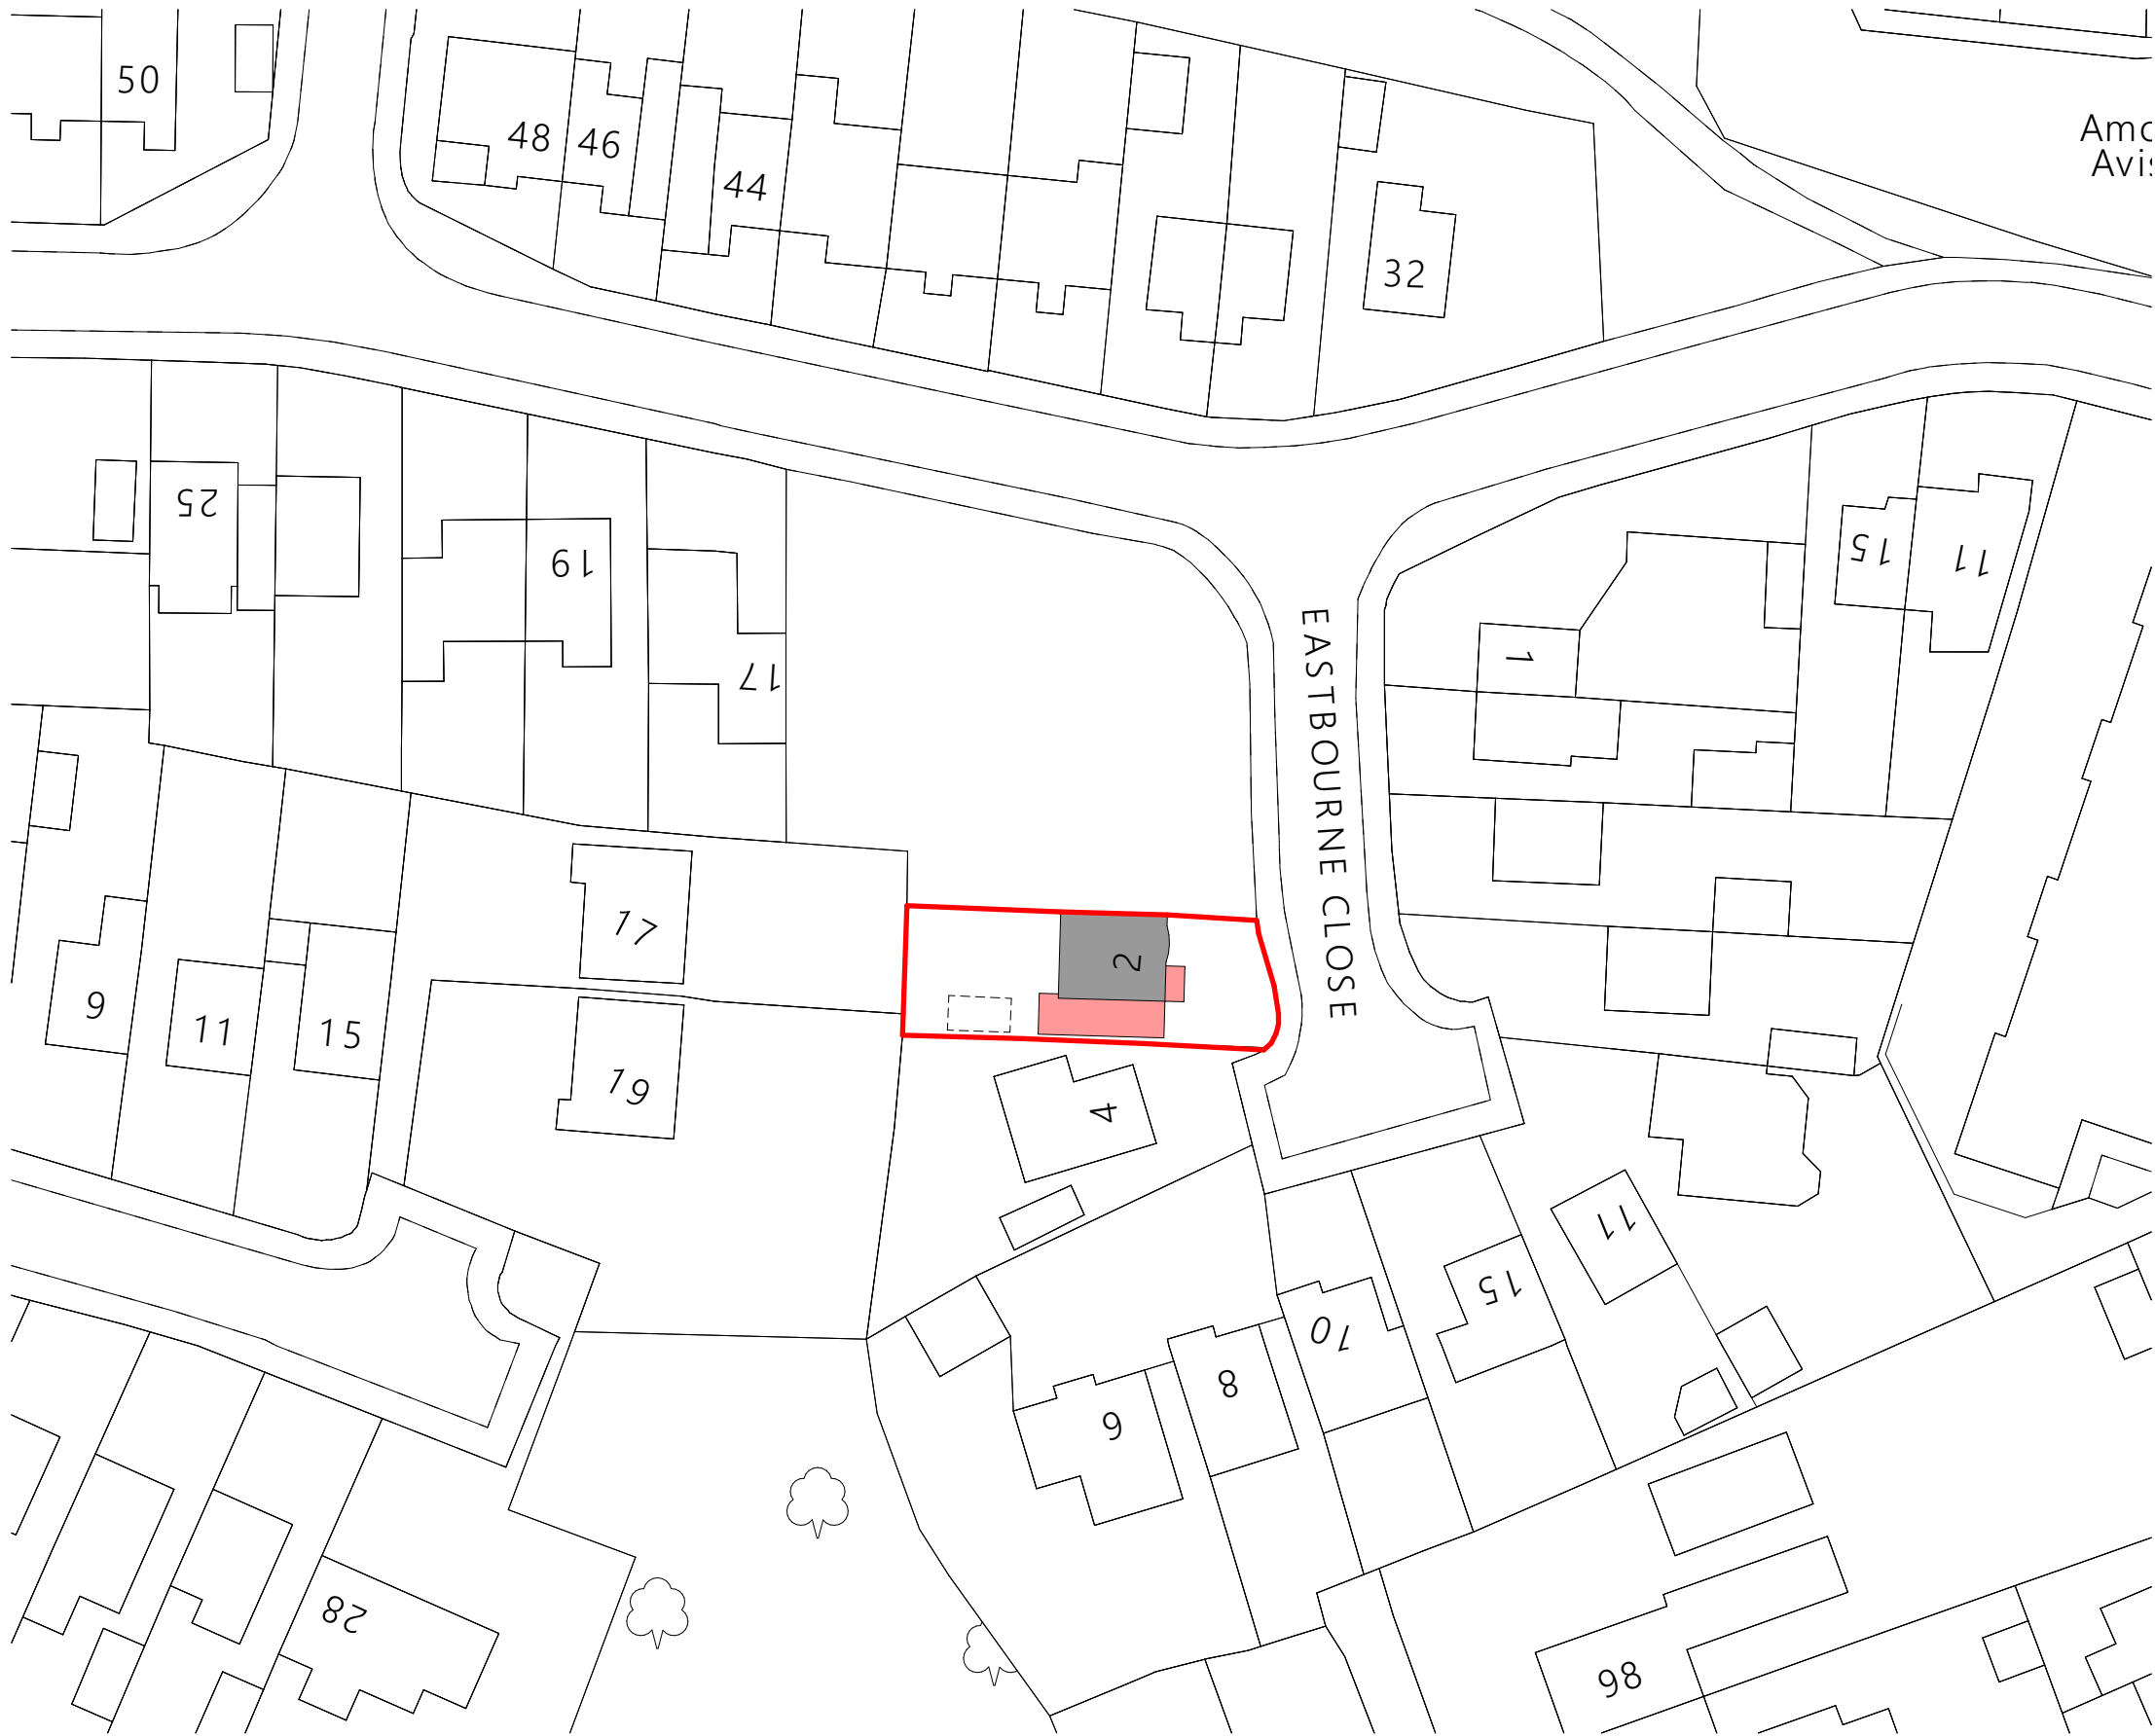


Client.
Mr & Mrs Staton
2 Eastbourne Close
Leek

Project.
Proposed Extension to Dwelling

Title.
Site Plan

 

Drawing Number	/ (Revision)	Revision ID
EC-01-03		
Scale 1:500	Sheet Size A3	Issue Date 19/11/2021