



EXISTING FRONT ELEVATION (Southeast)




EXISTING SIDE ELEVATION (Northeast)

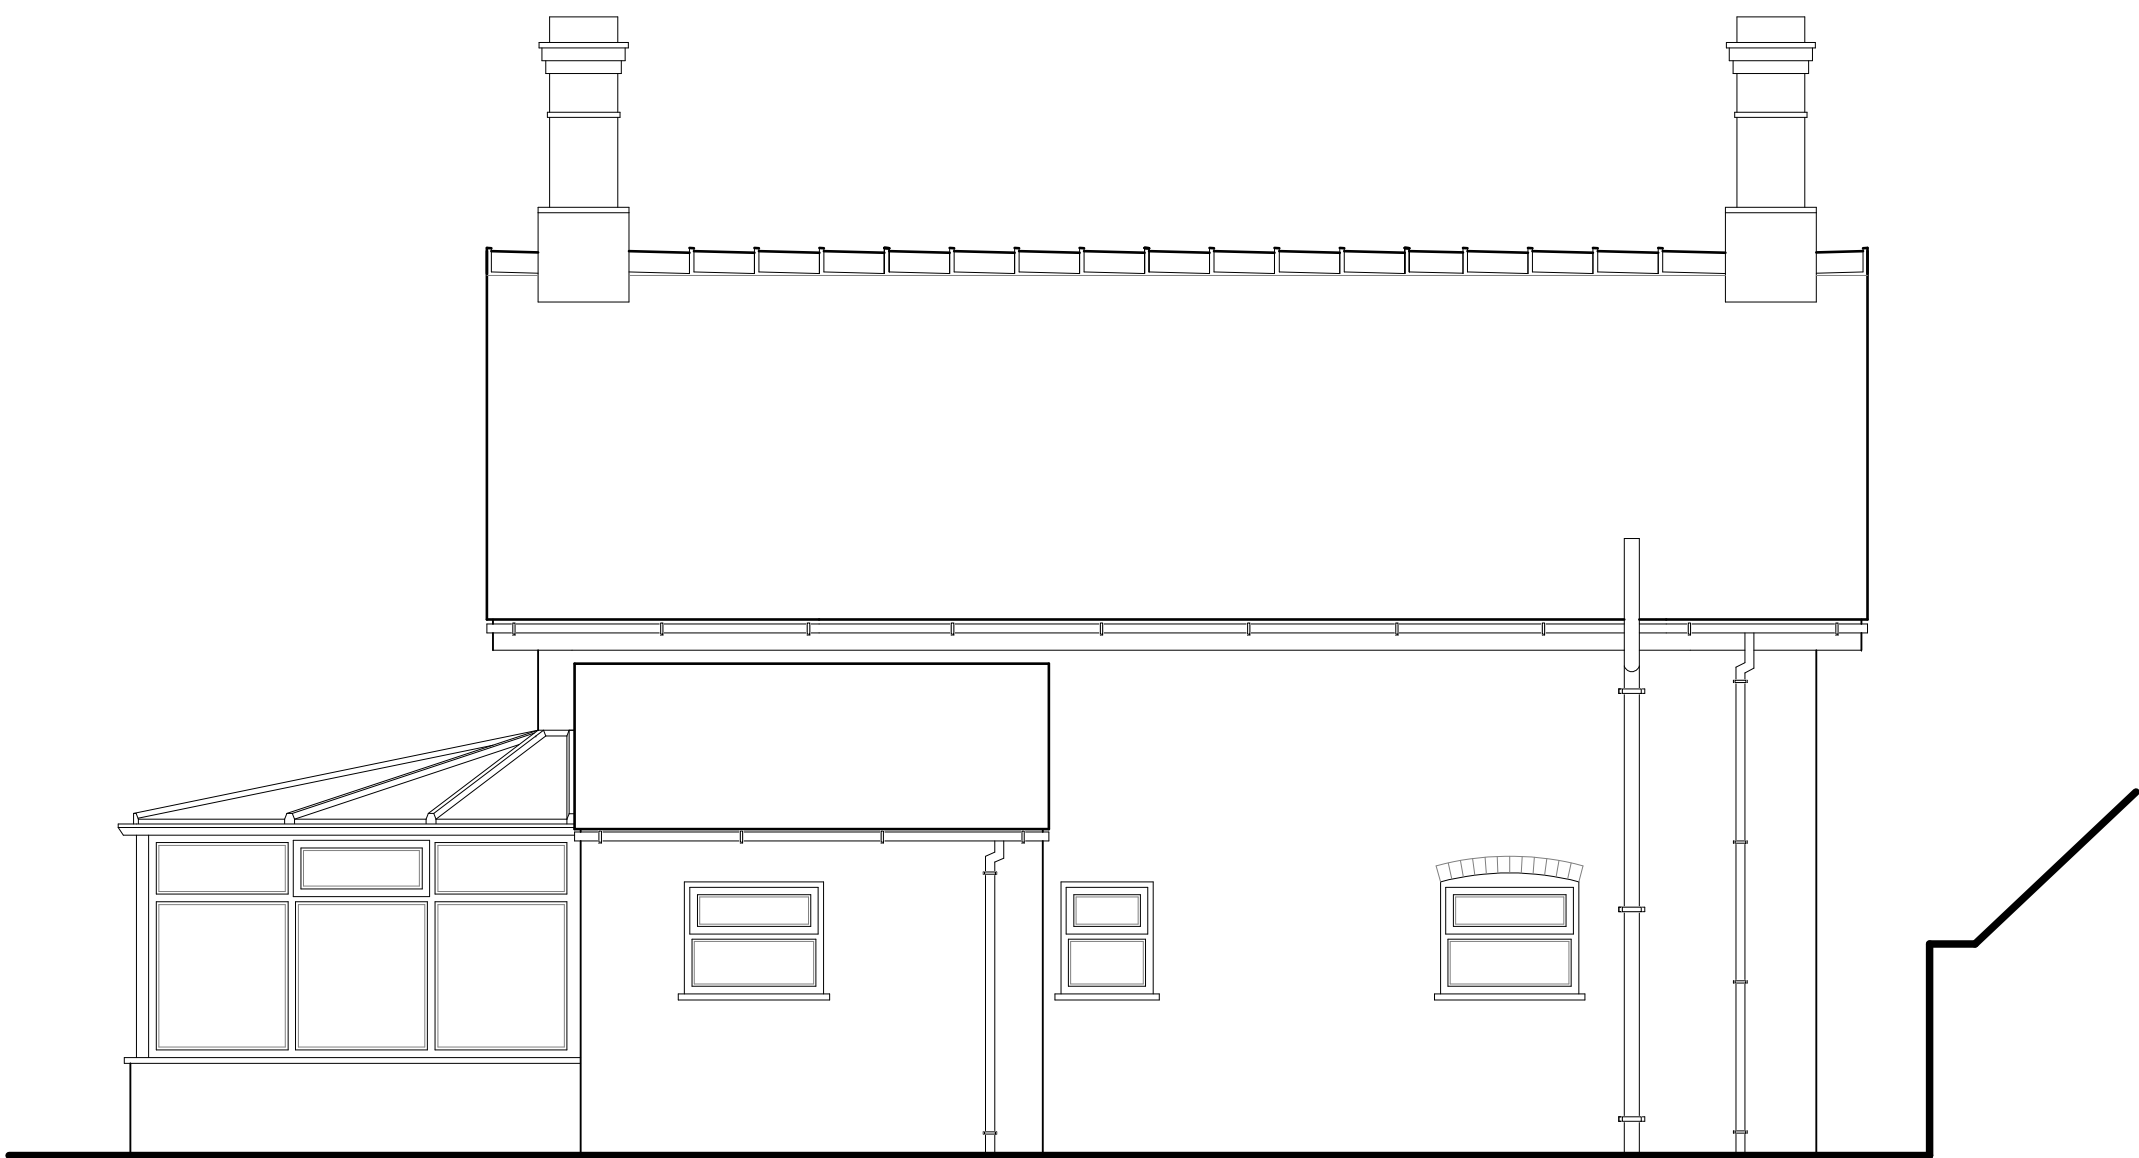

EXISTING REAR ELEVATION (Northwest)

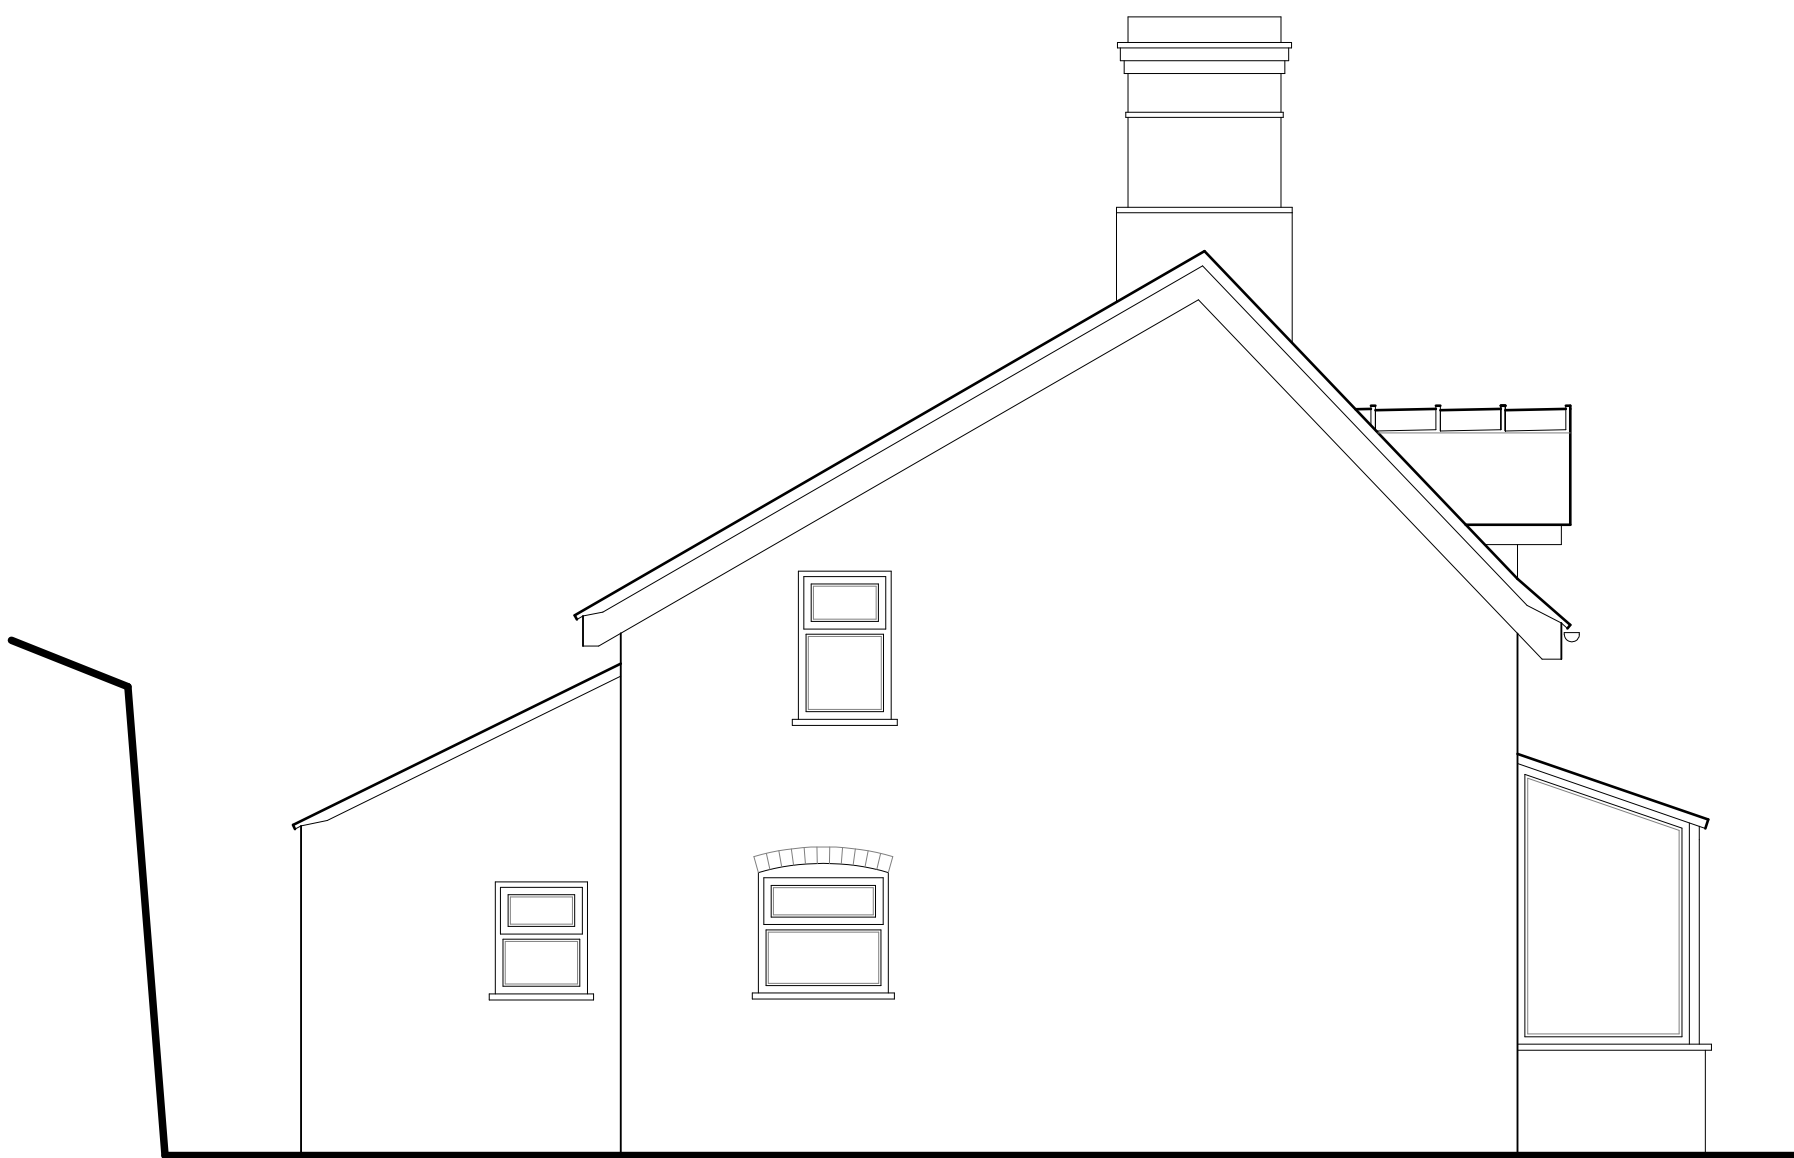

EXISTING SIDE ELEVATION (Southwest)

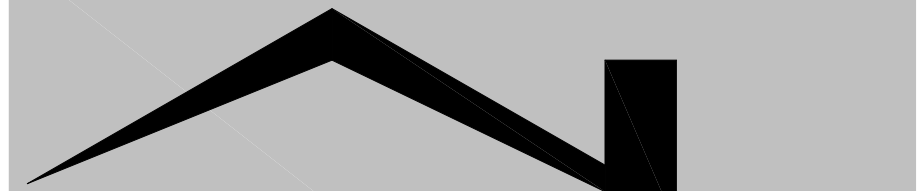

Nigel Forrester MCIOS
Building Design Services

ILETT HOUSE, SMITHY BANK, ALTON, STAFFS, ST10 4AD
TEL 01538 702164
www.nigelforrester.co.uk www.sap-calc.co.uk

CLIENT

Mr and Mrs M Wilkinson

PROJECT

Proposed extensions and alterations
at
Holme Farm
Rakesdale
Alton
Stoke-on-Trent
ST10 4BT

DRAWING NUMBER 21/641/01

Existing elevations

SCALES 1/50 @ A1