




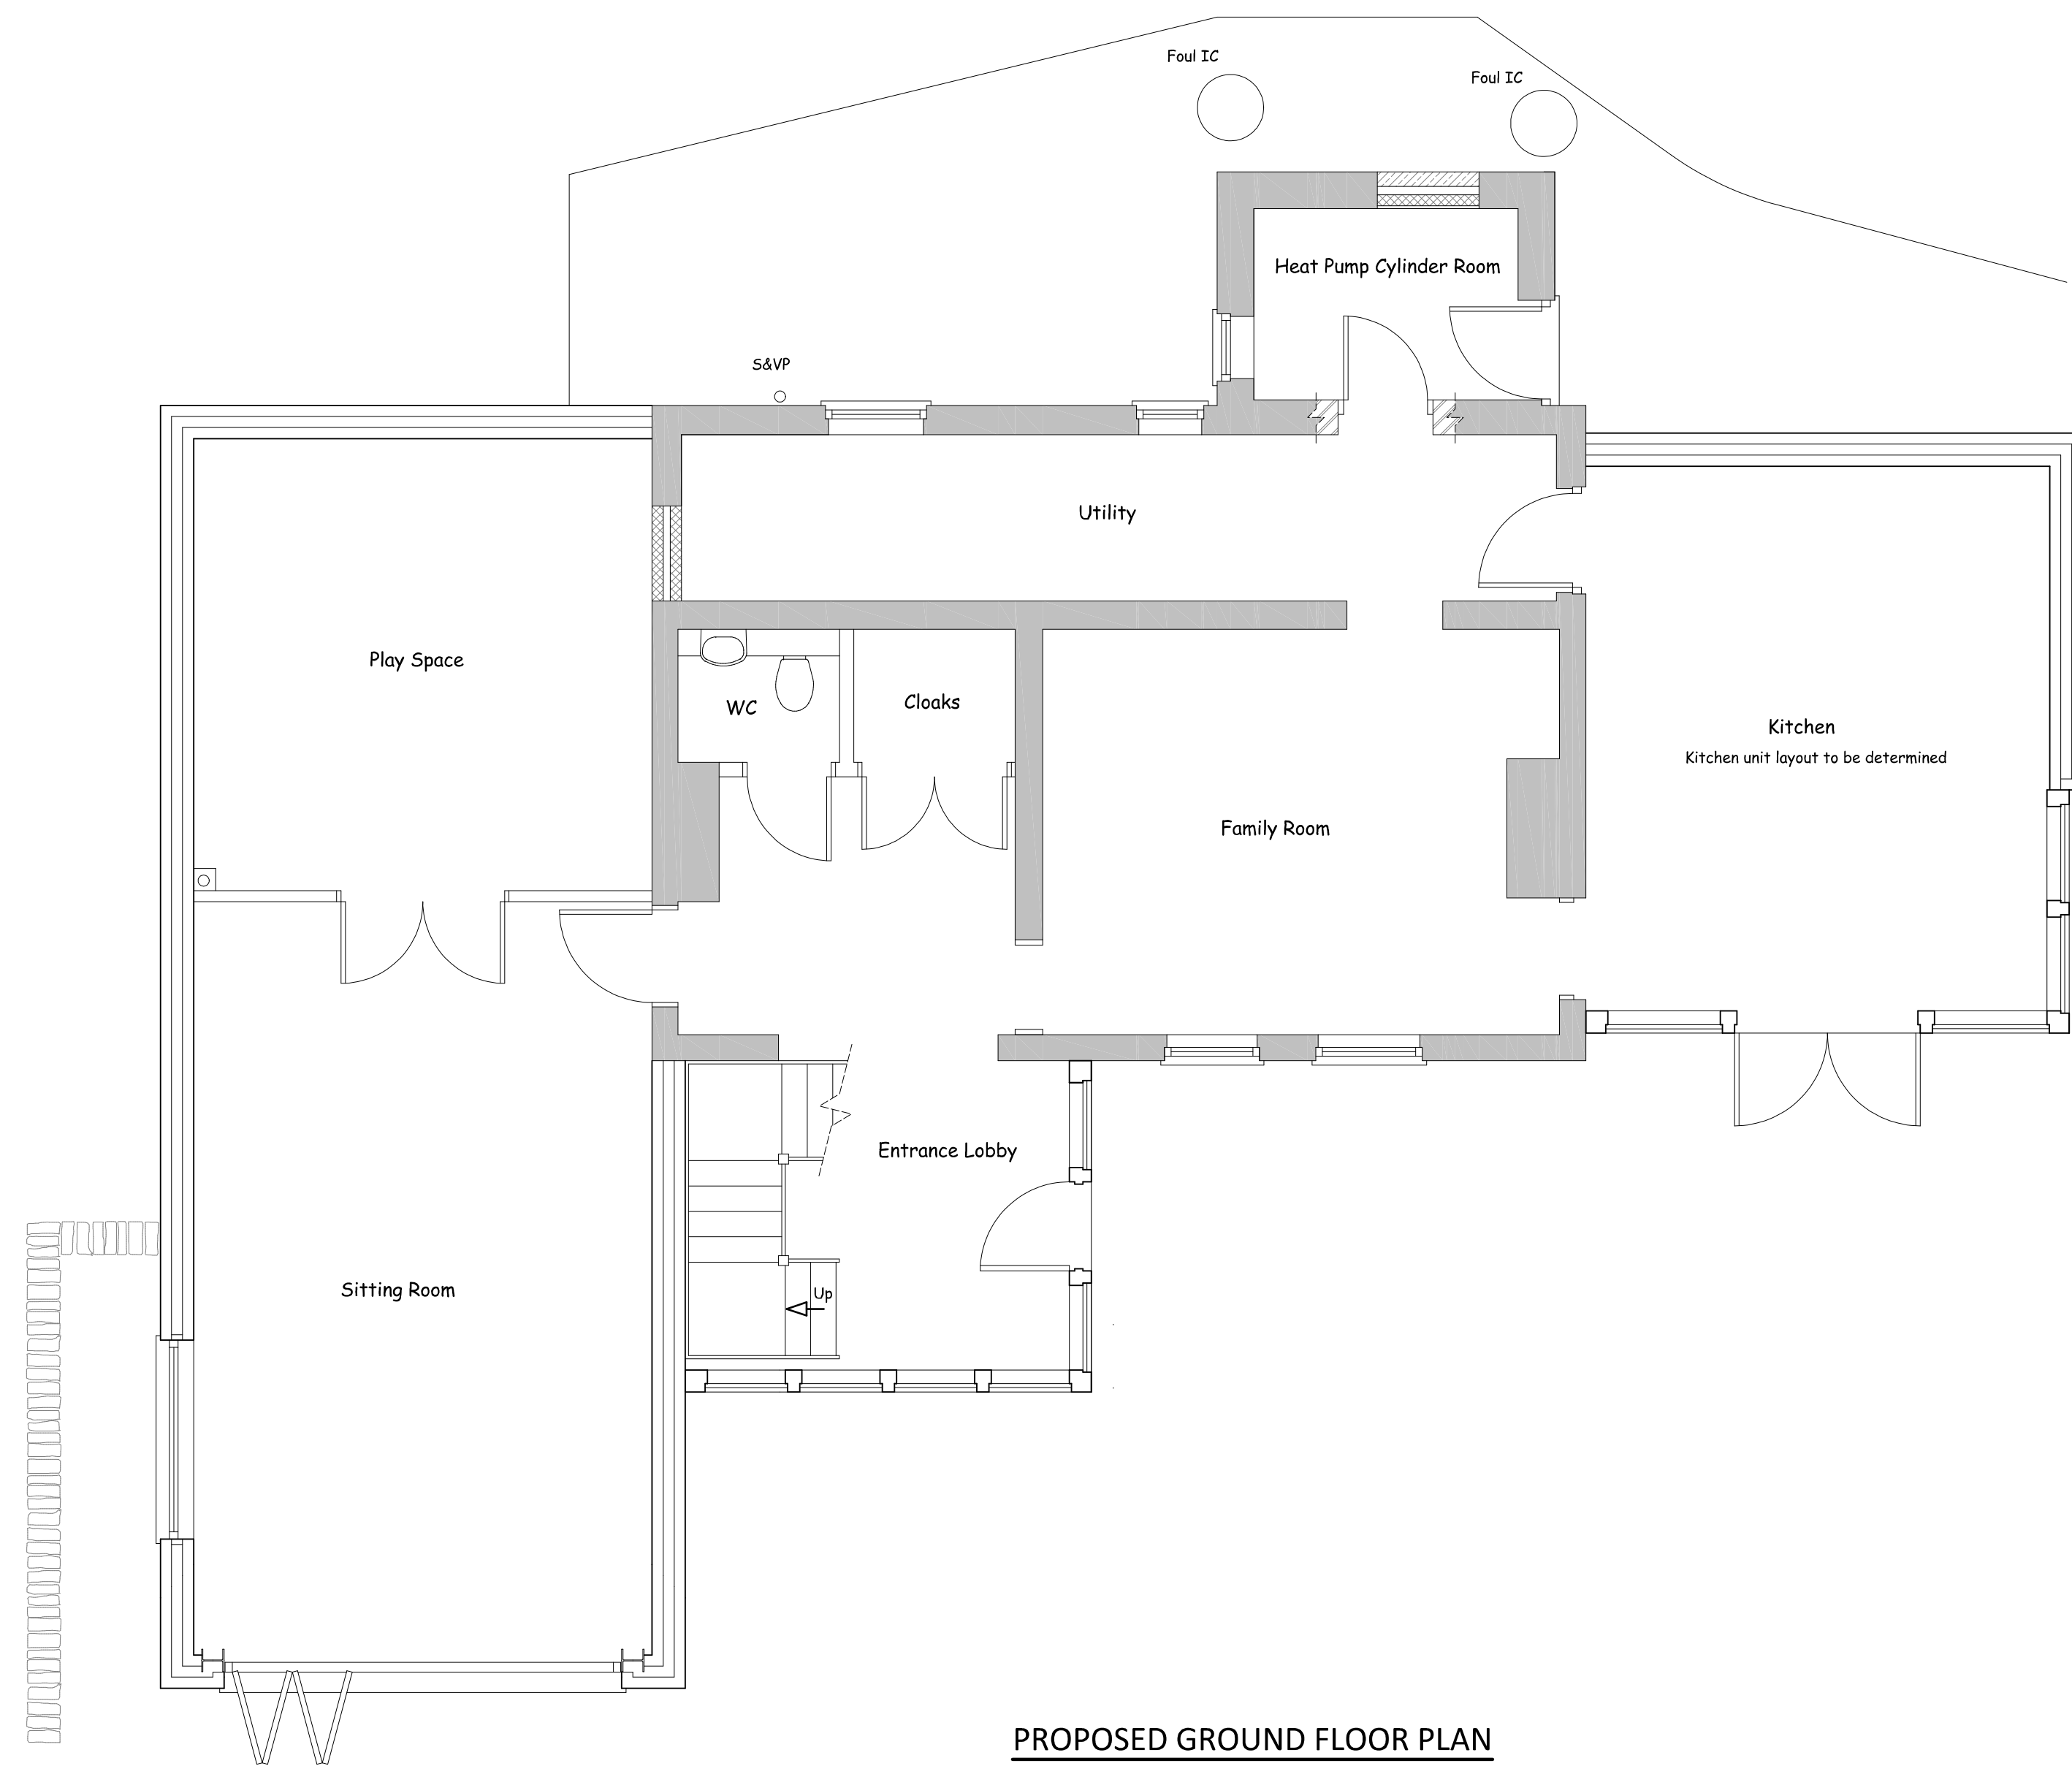


PROPOSED GROUND FLOOR PLAN

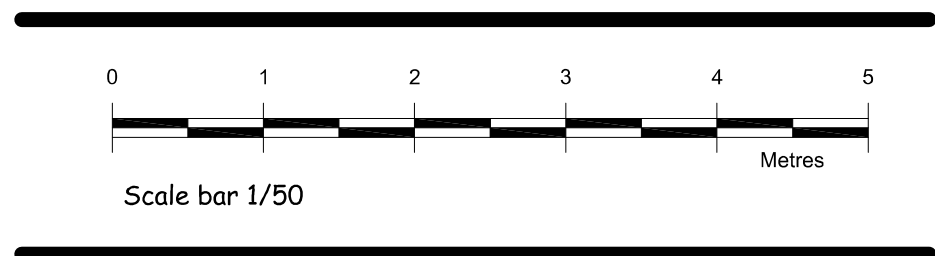

PROPOSED FIRST FLOOR PLAN

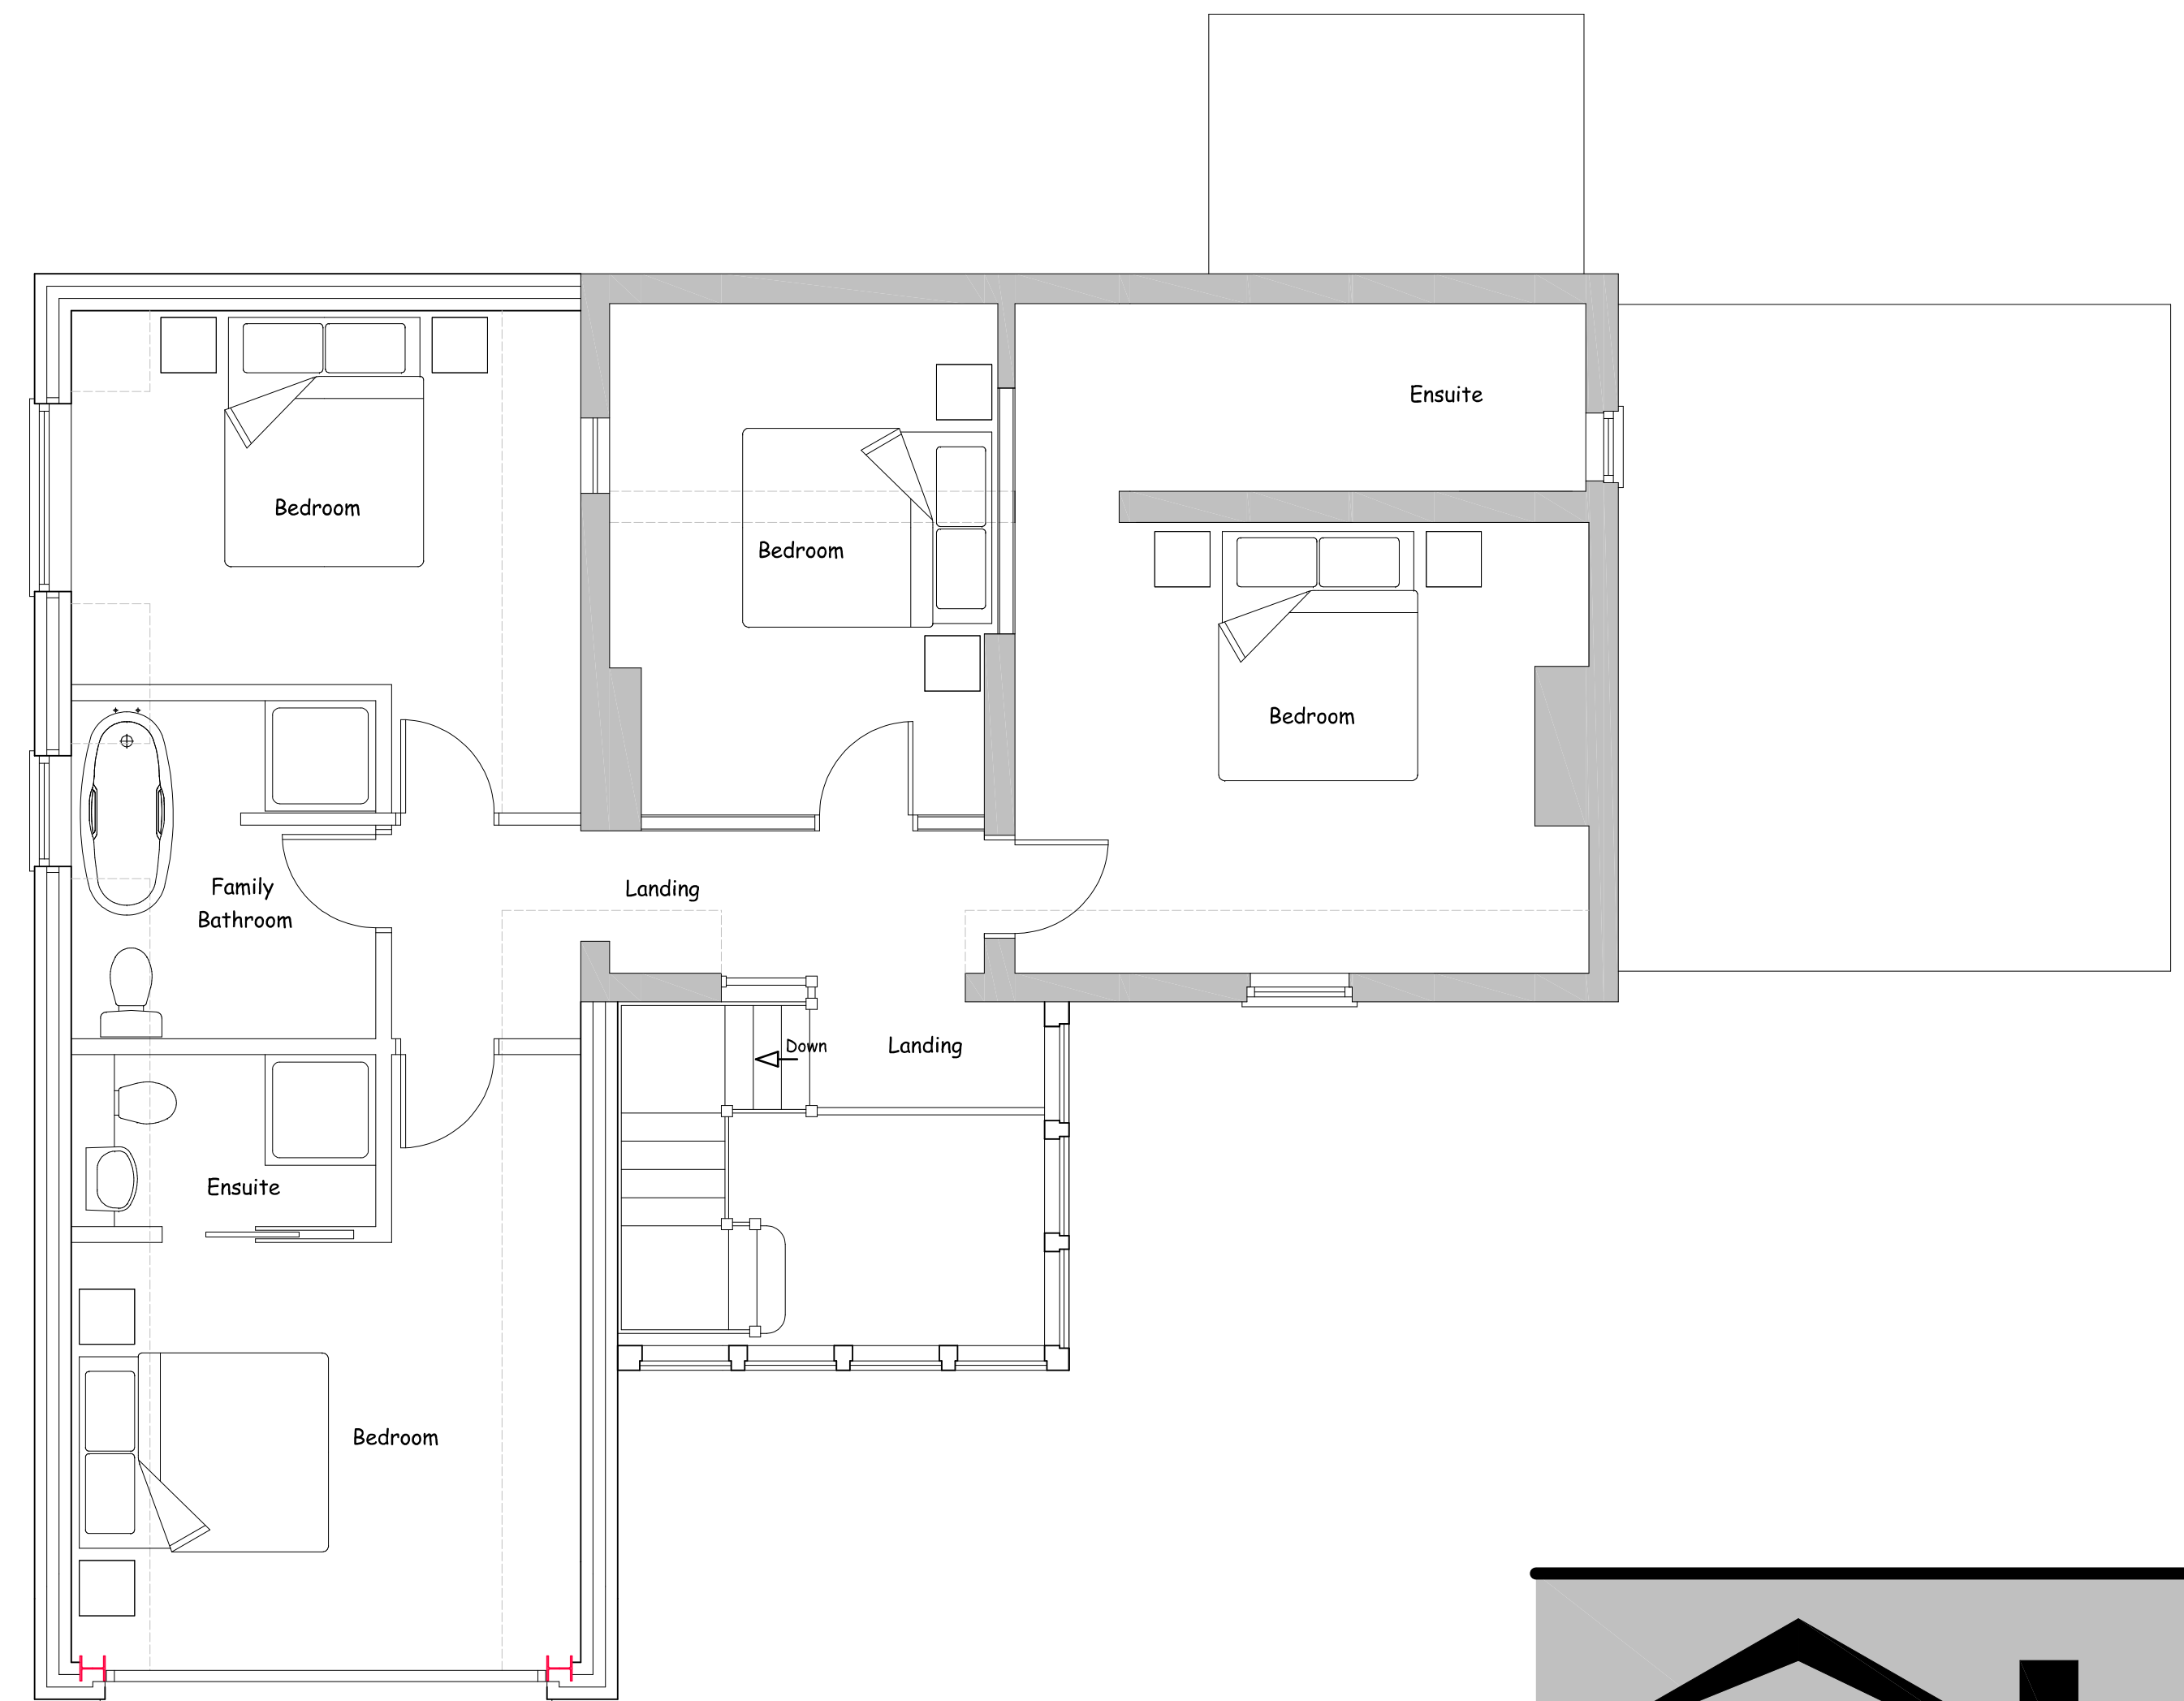

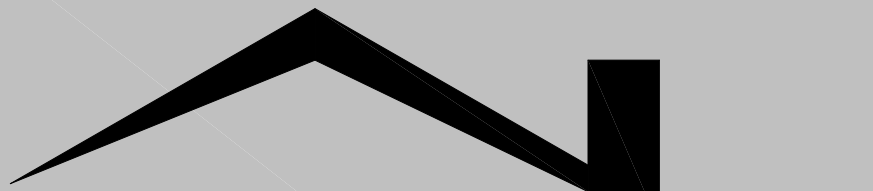
Nigel Forrester MCIOS
Building Design Services
I LETT HOUSE, SMITHY BANK, ALTON, STAFFS, ST10 4AD
TEL 01538 702164
www.nigelforrester.co.uk www.sap-calc.co.uk

CLIENT

Mr and Mrs M Wilkinson

PROJECT

Proposed extensions and alterations
at
Holme Farm
Rakesdale
Alton
Stoke-on-Trent
ST10 4BT

DRAWING NUMBER 21/641/04

Proposed floorplans

SCALES 1/50 @ A1