




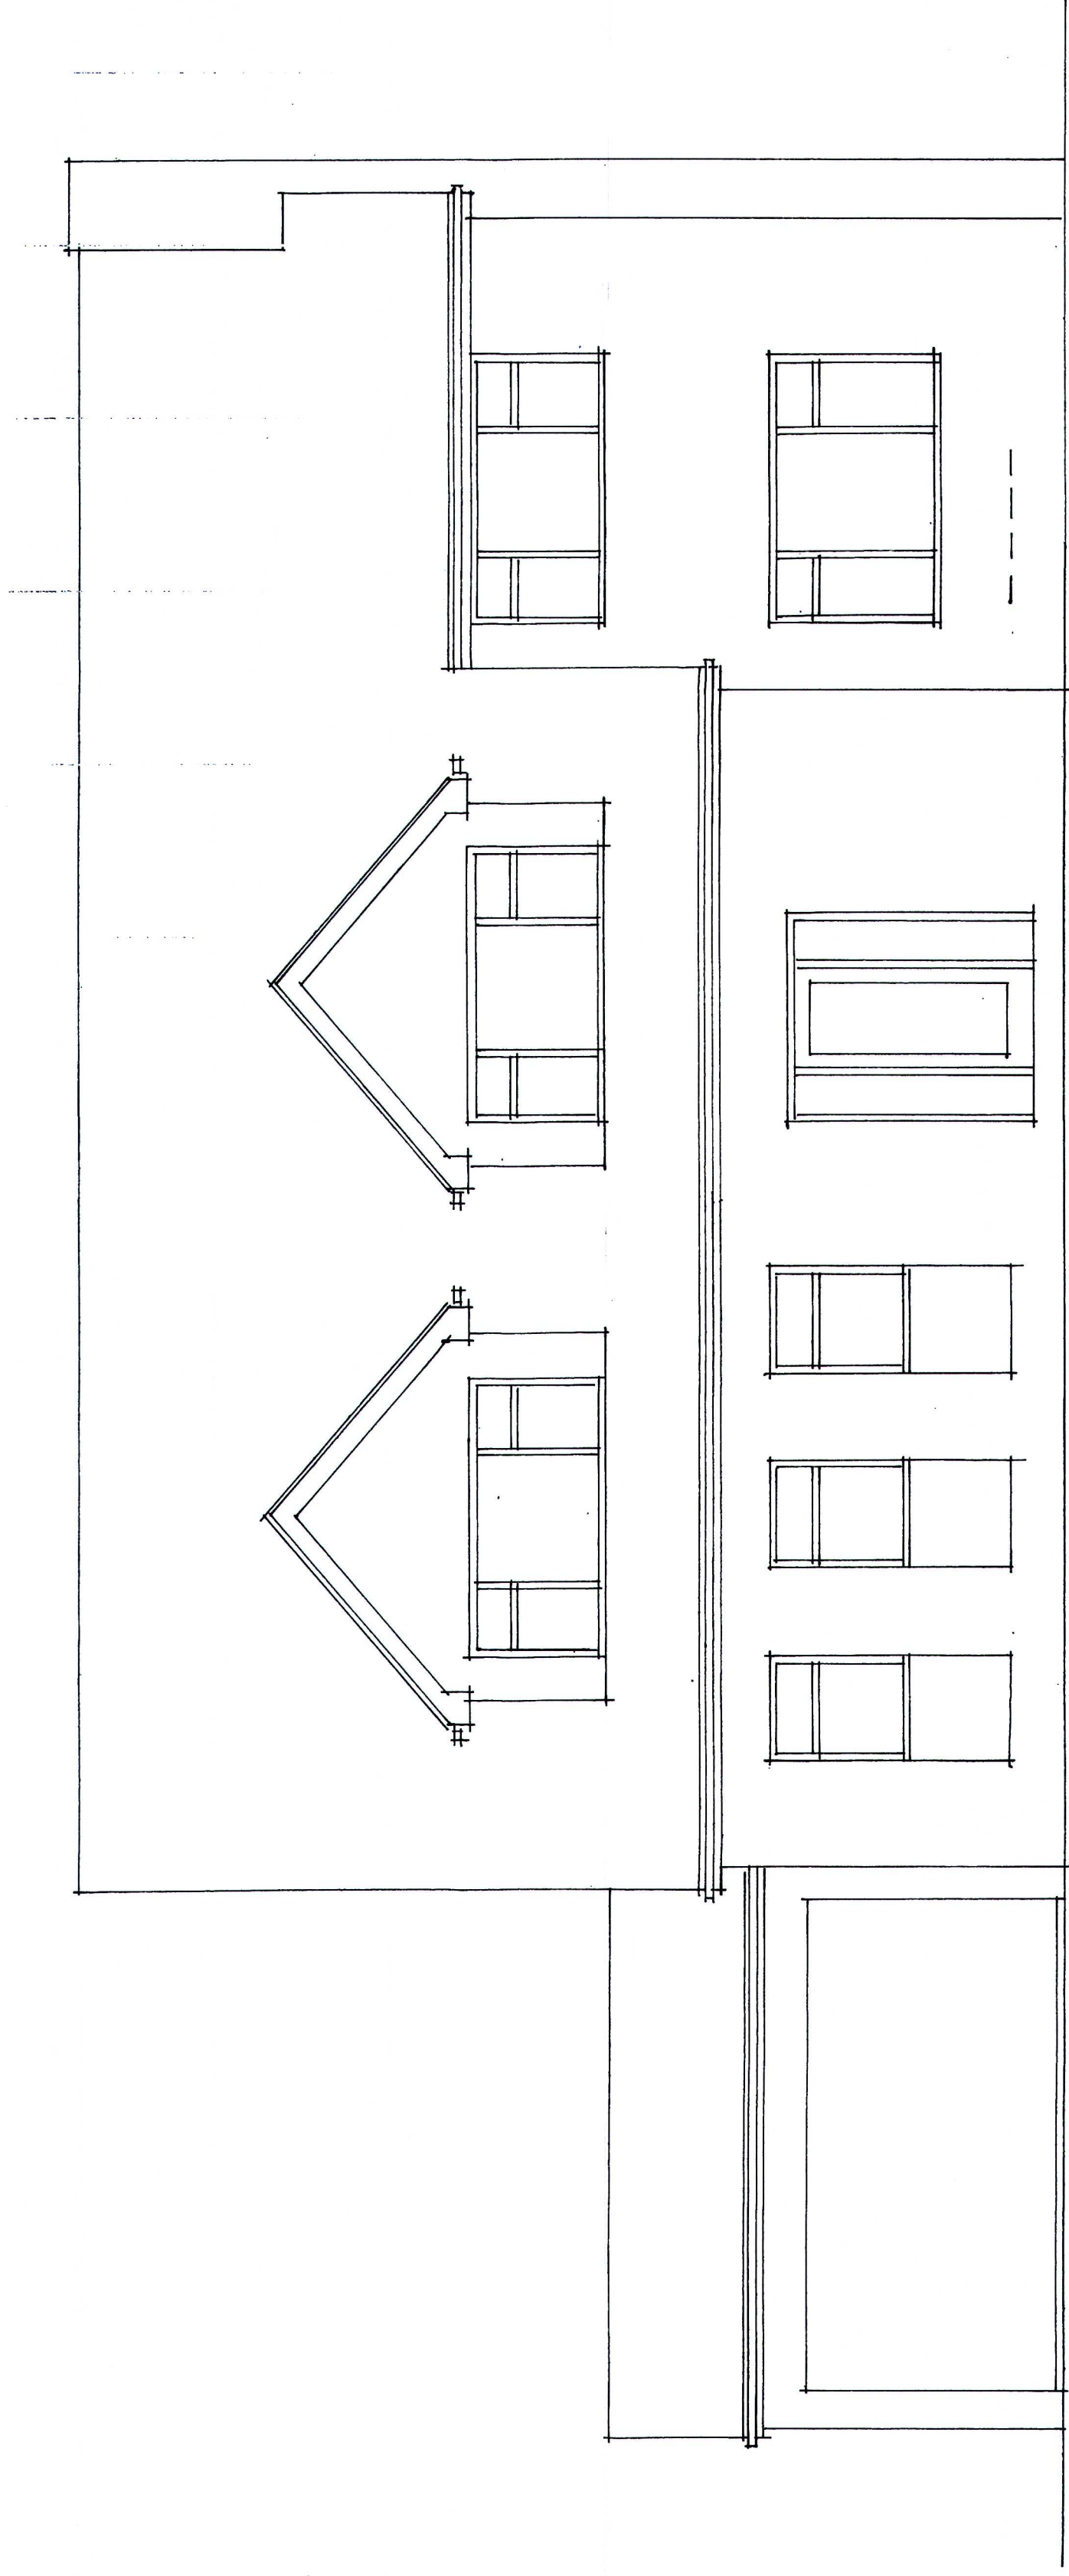

South elevation. Existing.

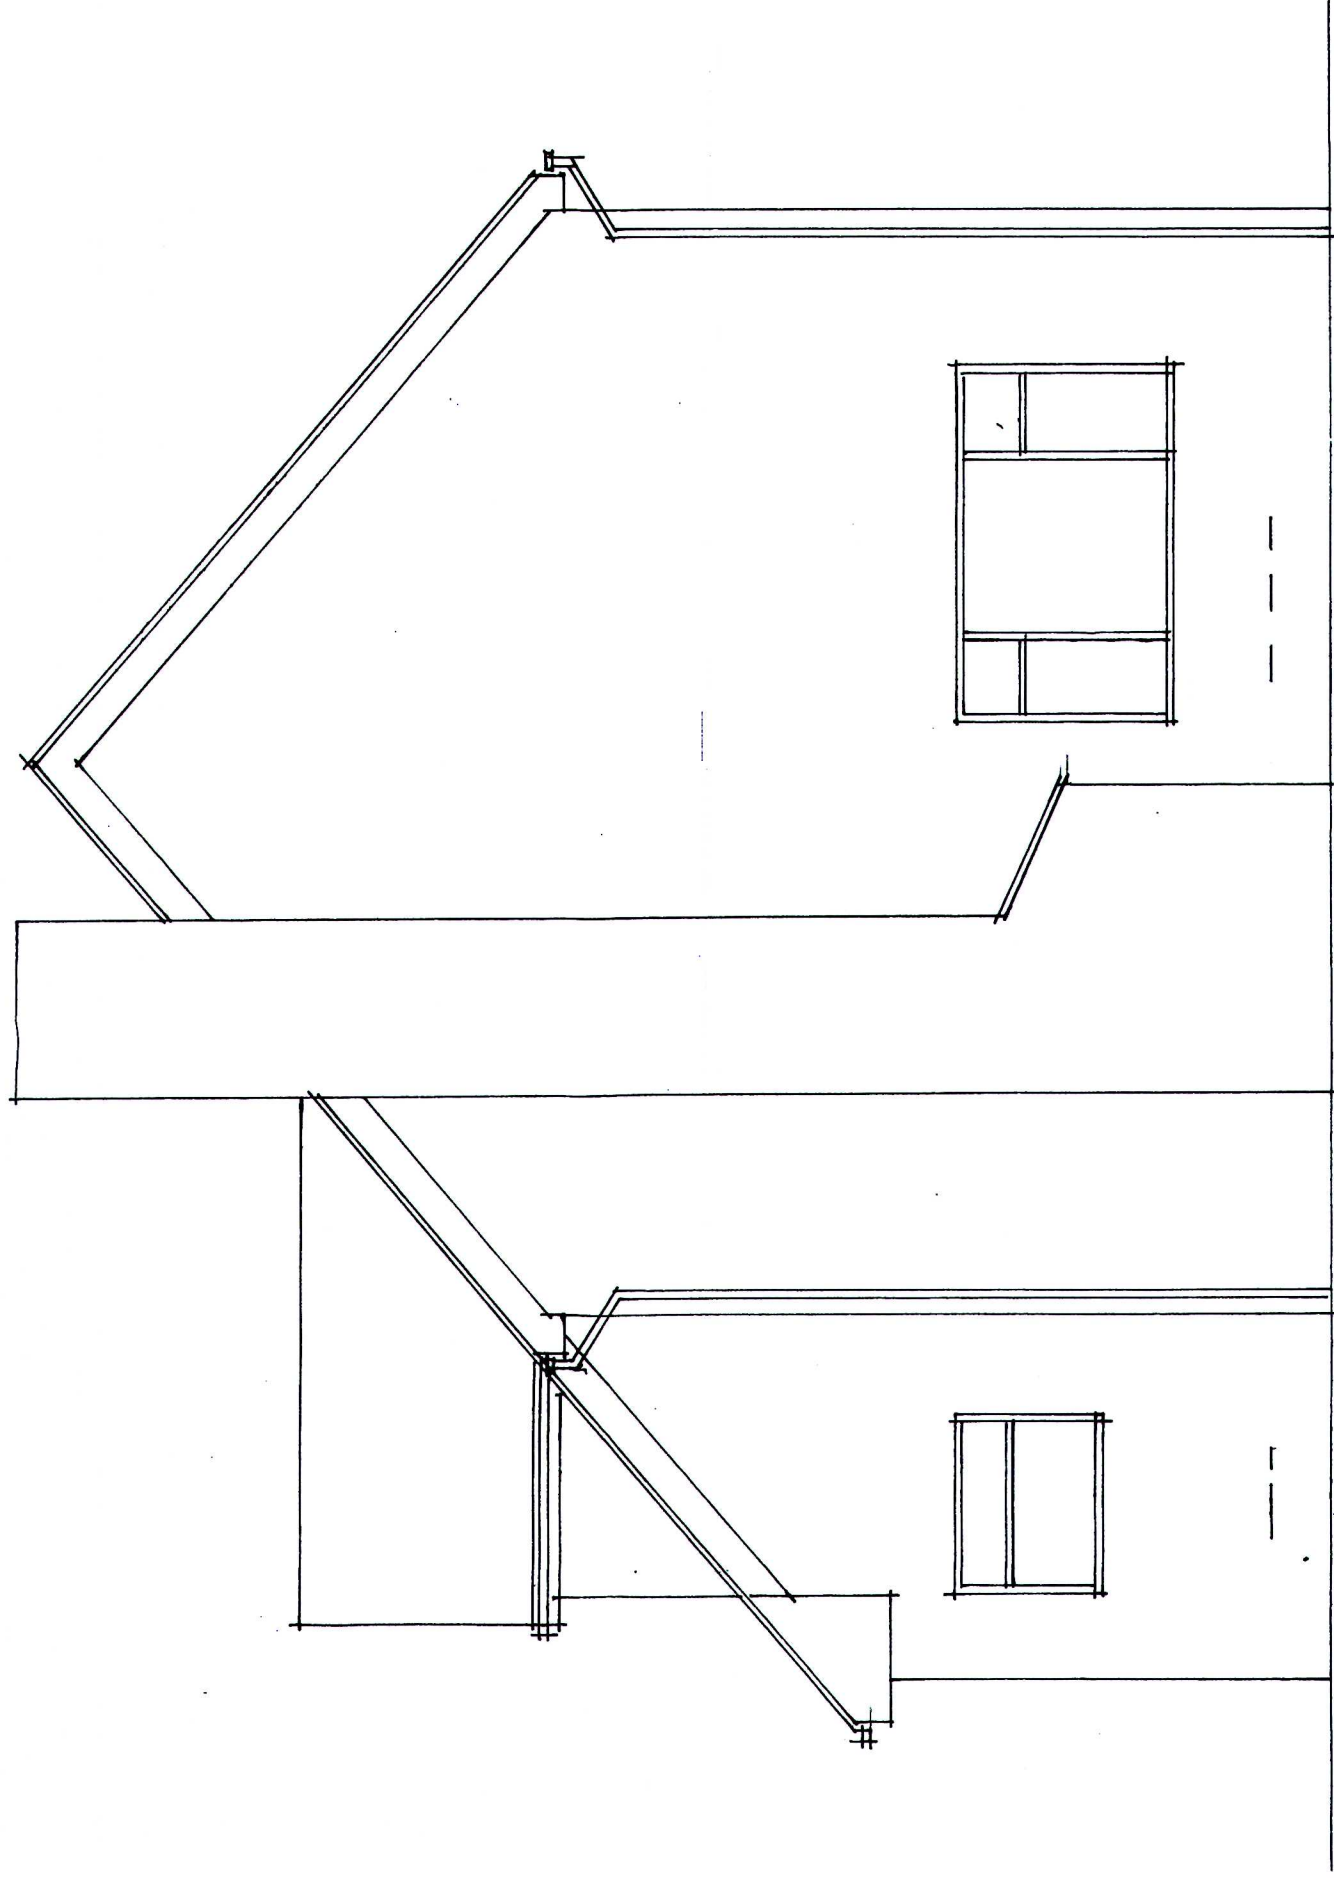

East elevation. Existing.

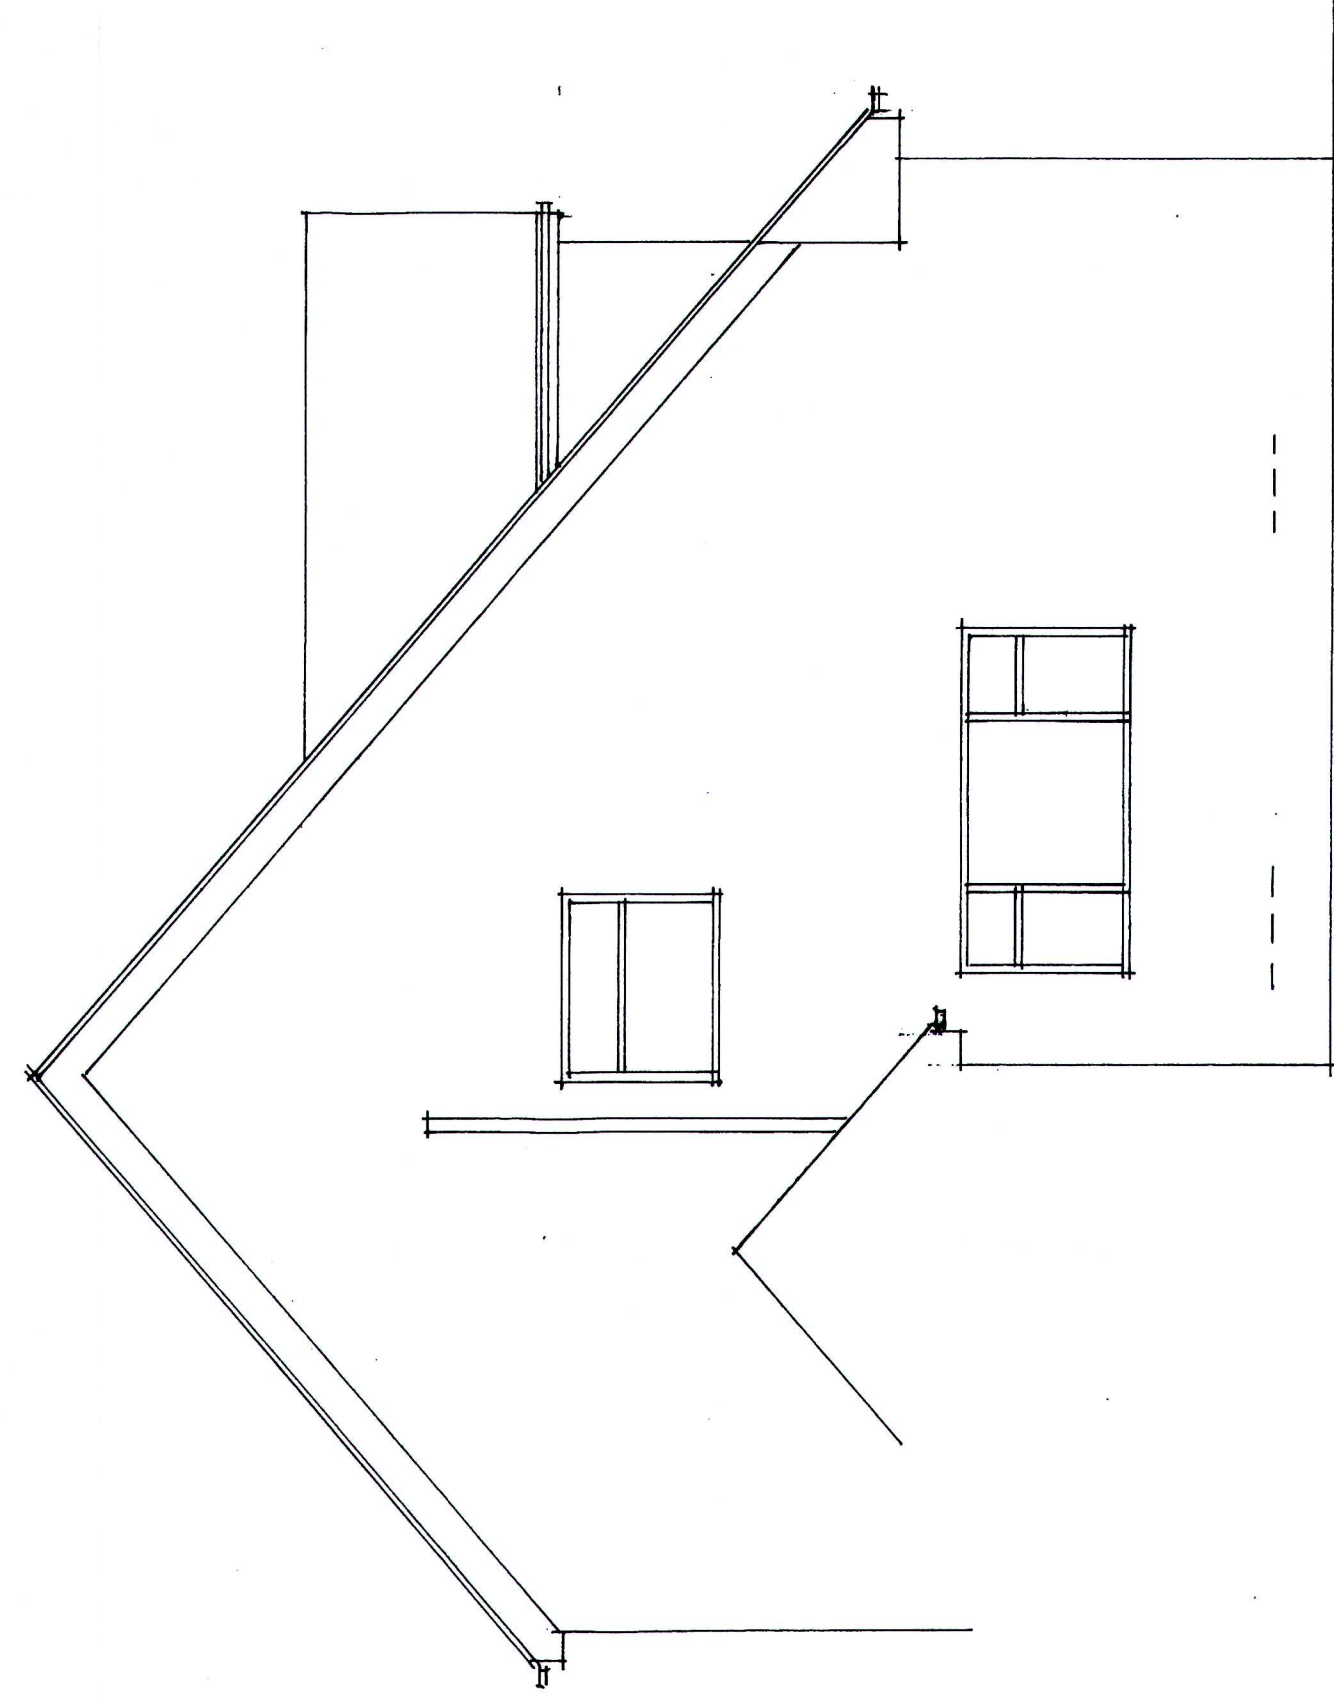

West elevation. Existing.



Ordinance Survey (c) Crown Copyright 2021. All rights reserved. Licence number 100029402

LOCATION PLAN

MR. V. LICATA

DATE November 21

PROPOSED ALTERATIONS TO WINDOWS

AT 30, DRAYCOTT ROAD,

UPPER TEAN,

STOKE-ON-TRENT,

STAFFS. ST10 4JF

SCALES (at A1):

ELEVATIONS 1:50

LOCATION PLAN 1:1250

DRAWN BY:

MALCOLM SALES

QUANTITY SURVEYORS, DESIGNERS

AND ARCHITECTS CONSULTANTS

CHURCHILL SUITE,

LULWORTH HOUSE,

51, HIGH STREET,

CHEADLE, STOKE-ON-TRENT,

STAFFS. ST10 1AR

TEL: 01538 757233

MOB: 07889 225437

EMAIL: Malcom.Sale@saleses.co.uk

AS EXISTING

FOR PLANNING APPLICATION

DRAWING NR. 2108/1701