




CREAM K REND

FRONT ELEVATION




CREAM K REND

REAR ELEVATION

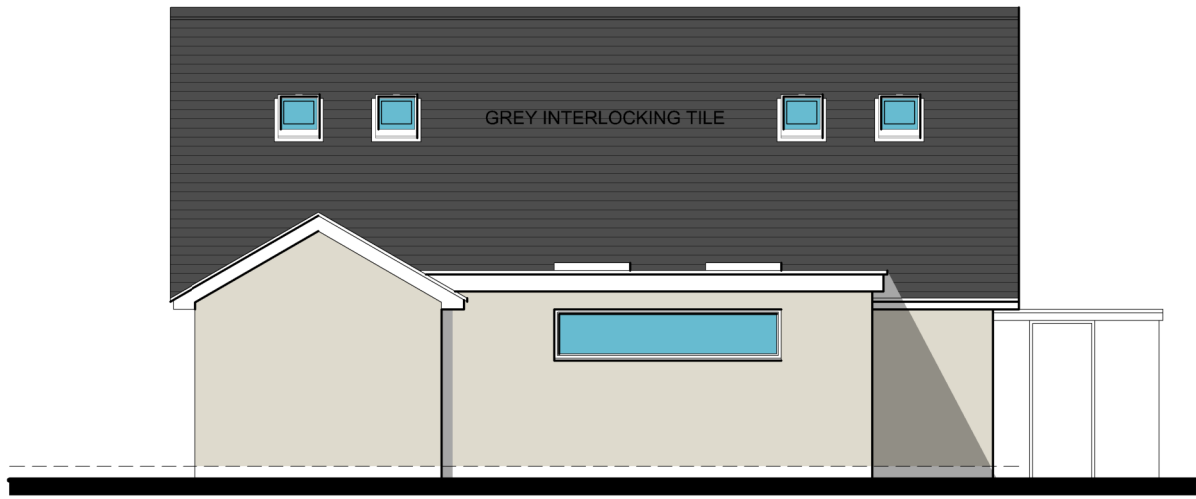

CREAM K REND

SIDE ELEVATION

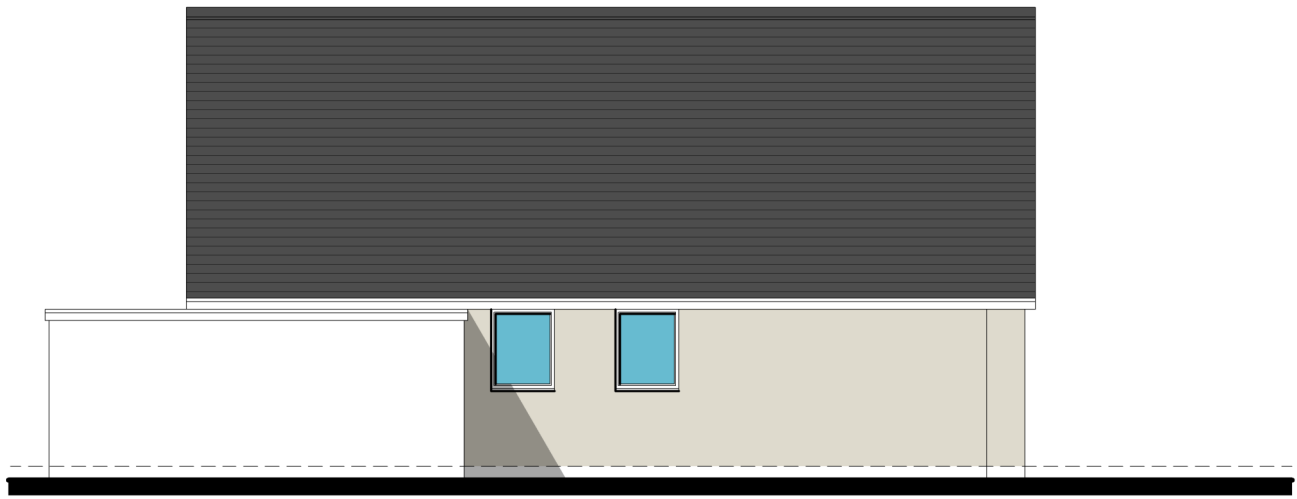


CREAM K REND


SIDE ELEVATION



BLOCK PLAN 1:200

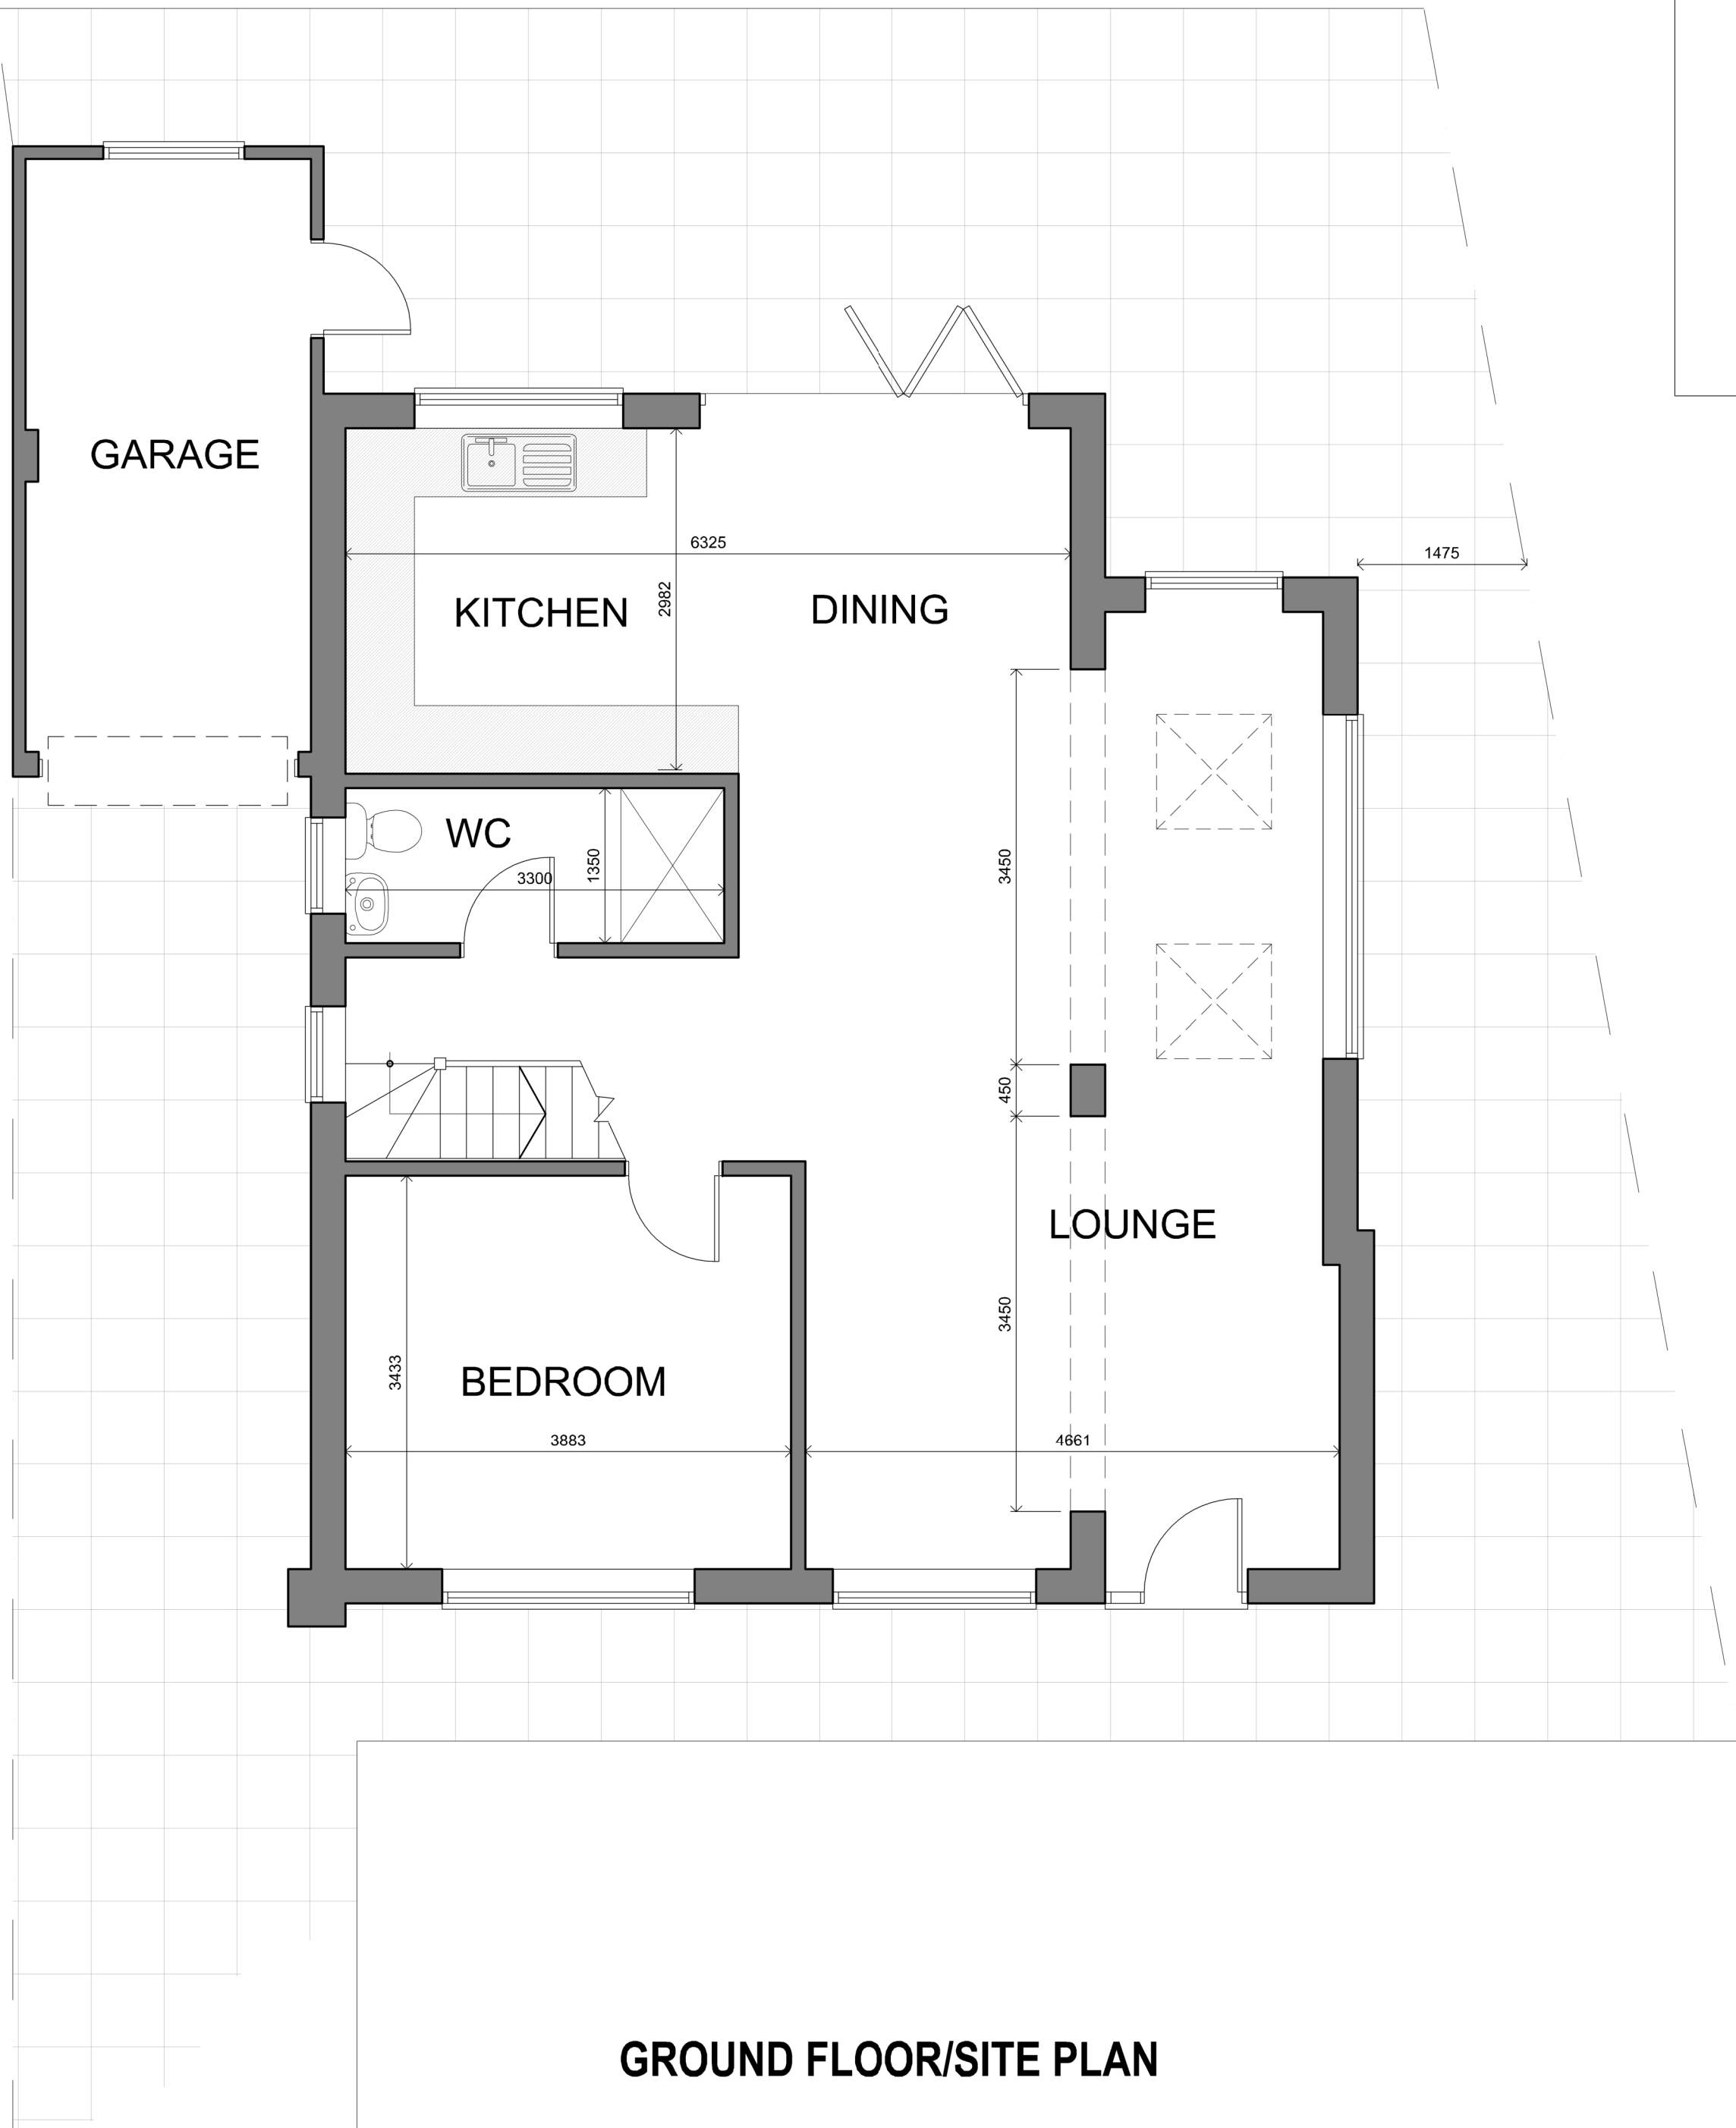

GROUND FLOOR/SITE PLAN

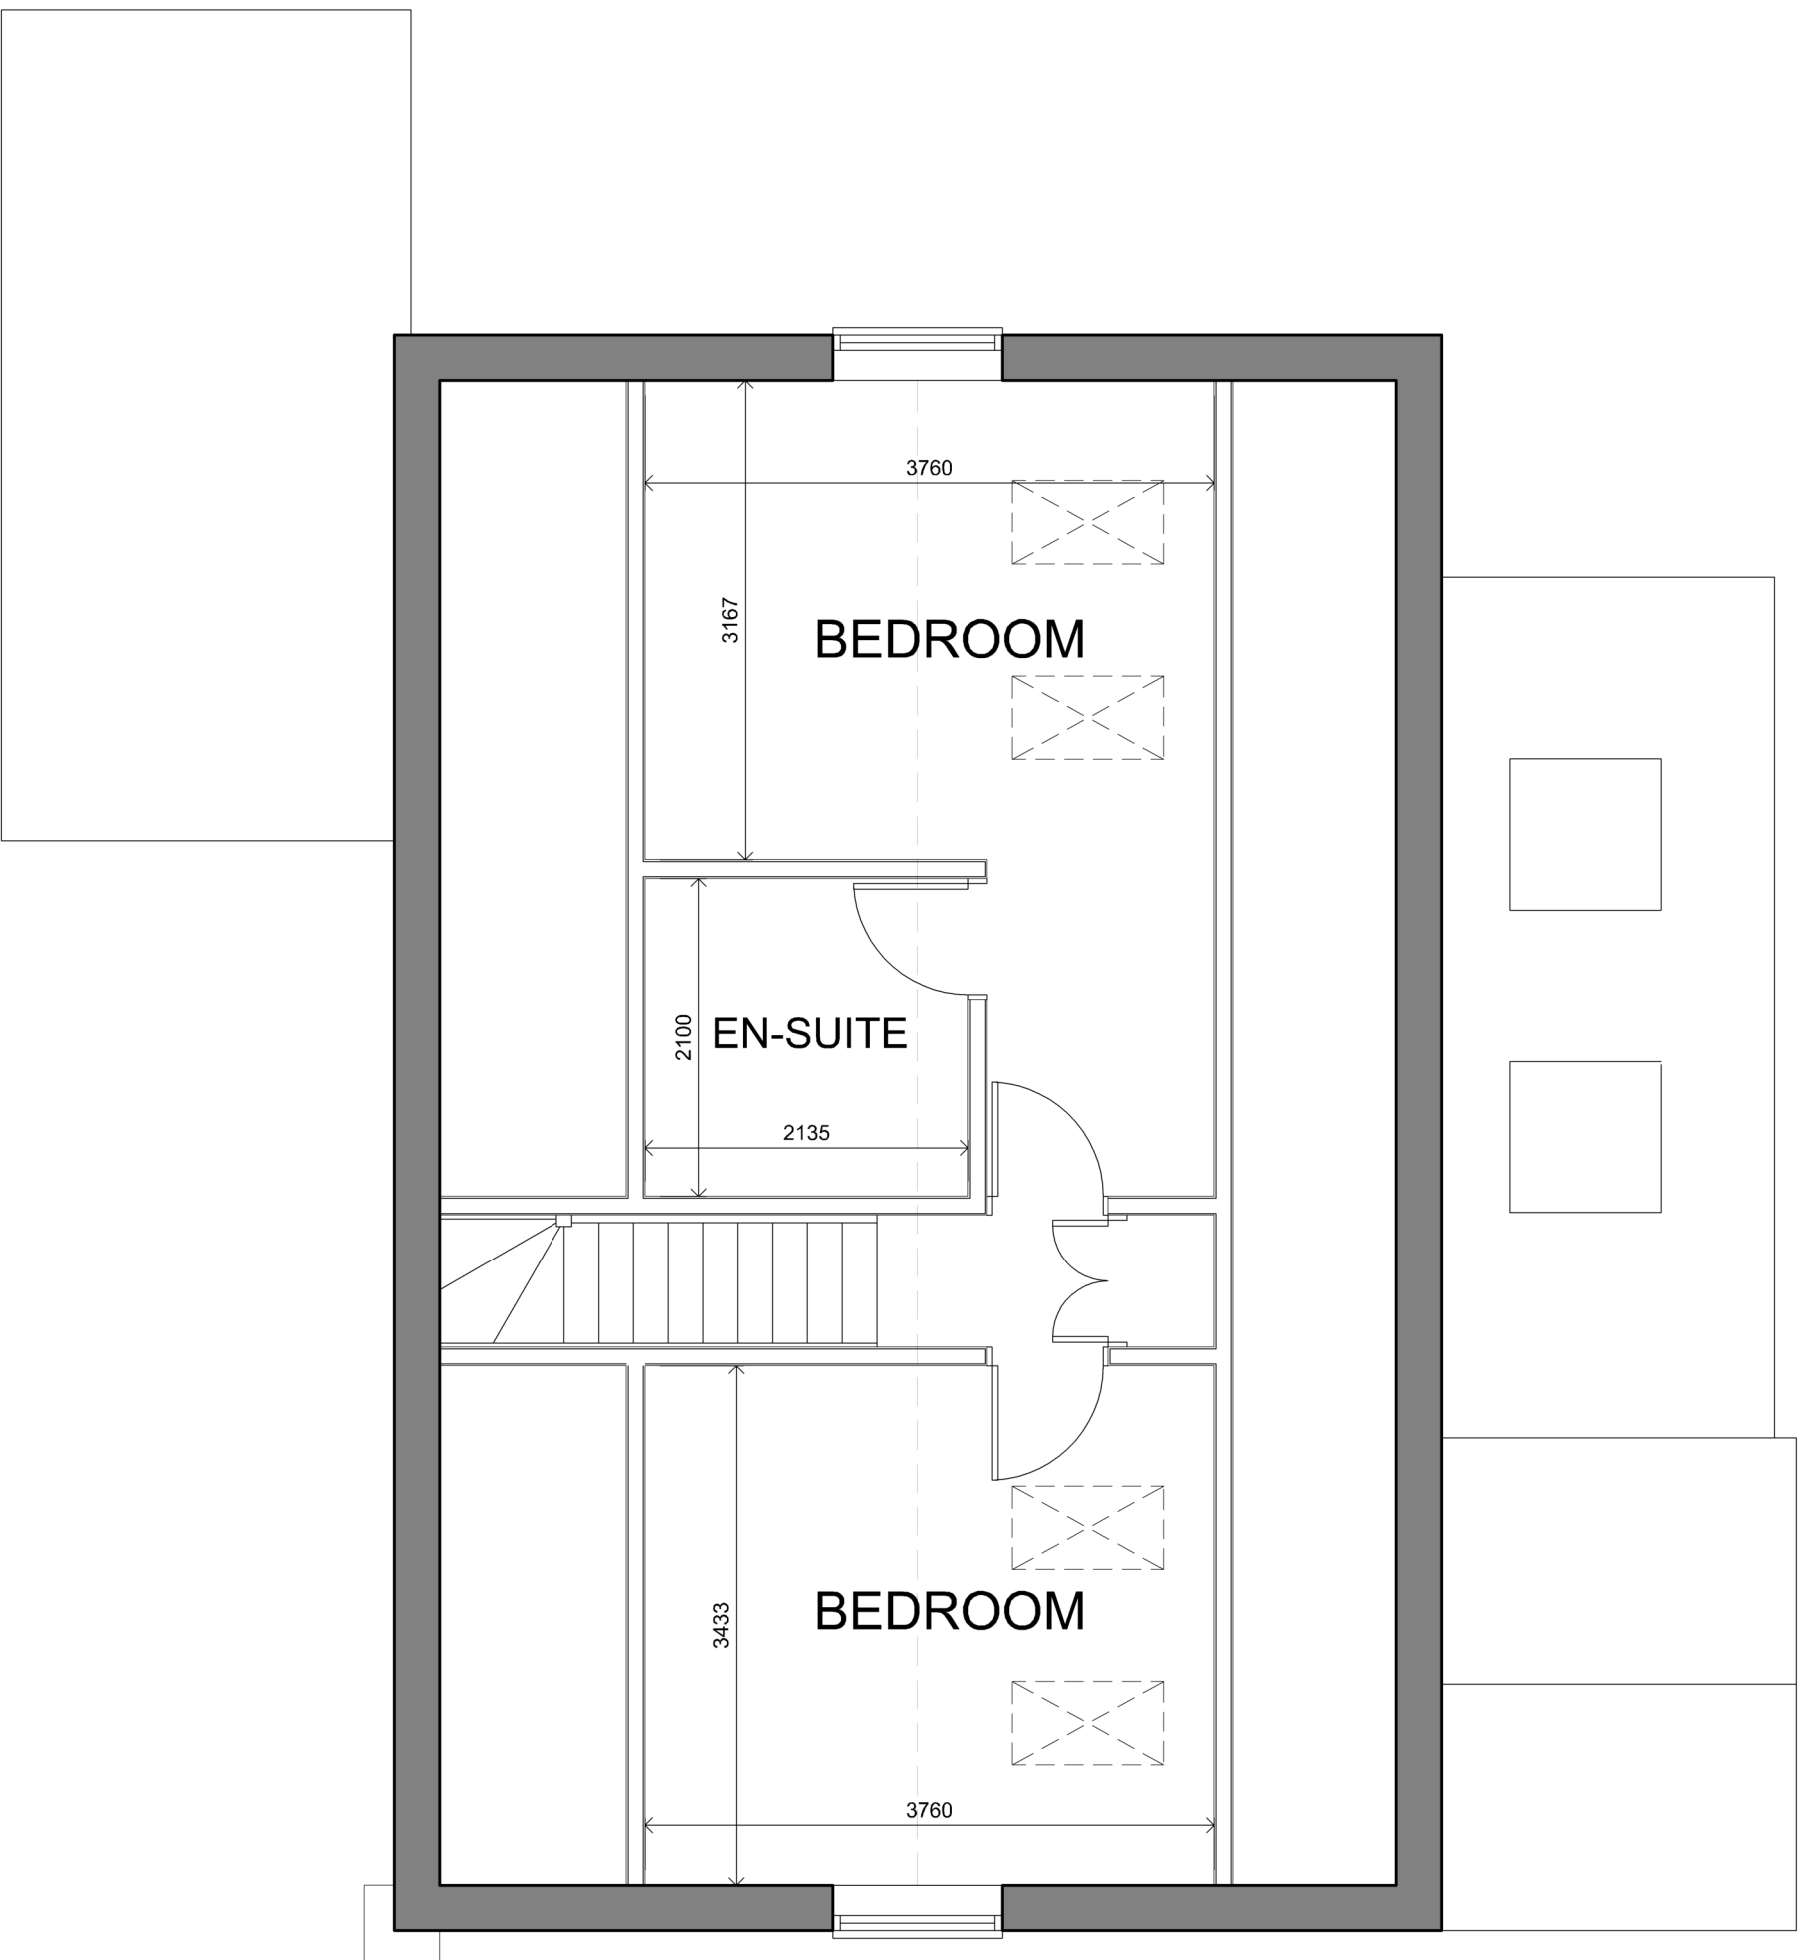

FIRST FLOOR PLAN

Rev	Notes	Date
	Job Title PROPOSED EXTENSION AT 16 HIGH VIEW ROAD ENDON ST9 9HT	
	Scheme AS PROPOSED	
	Client MR S VERNON	
	Dwg No. 02	
	Date NOV 2021	Scale 1:50 & 1:100 @ A1