


scale 1:50
0 1 2 3
metres


elevations at 1:100
existing details

1 2 3 4
m

1, southlowe avenue, cellarhead.

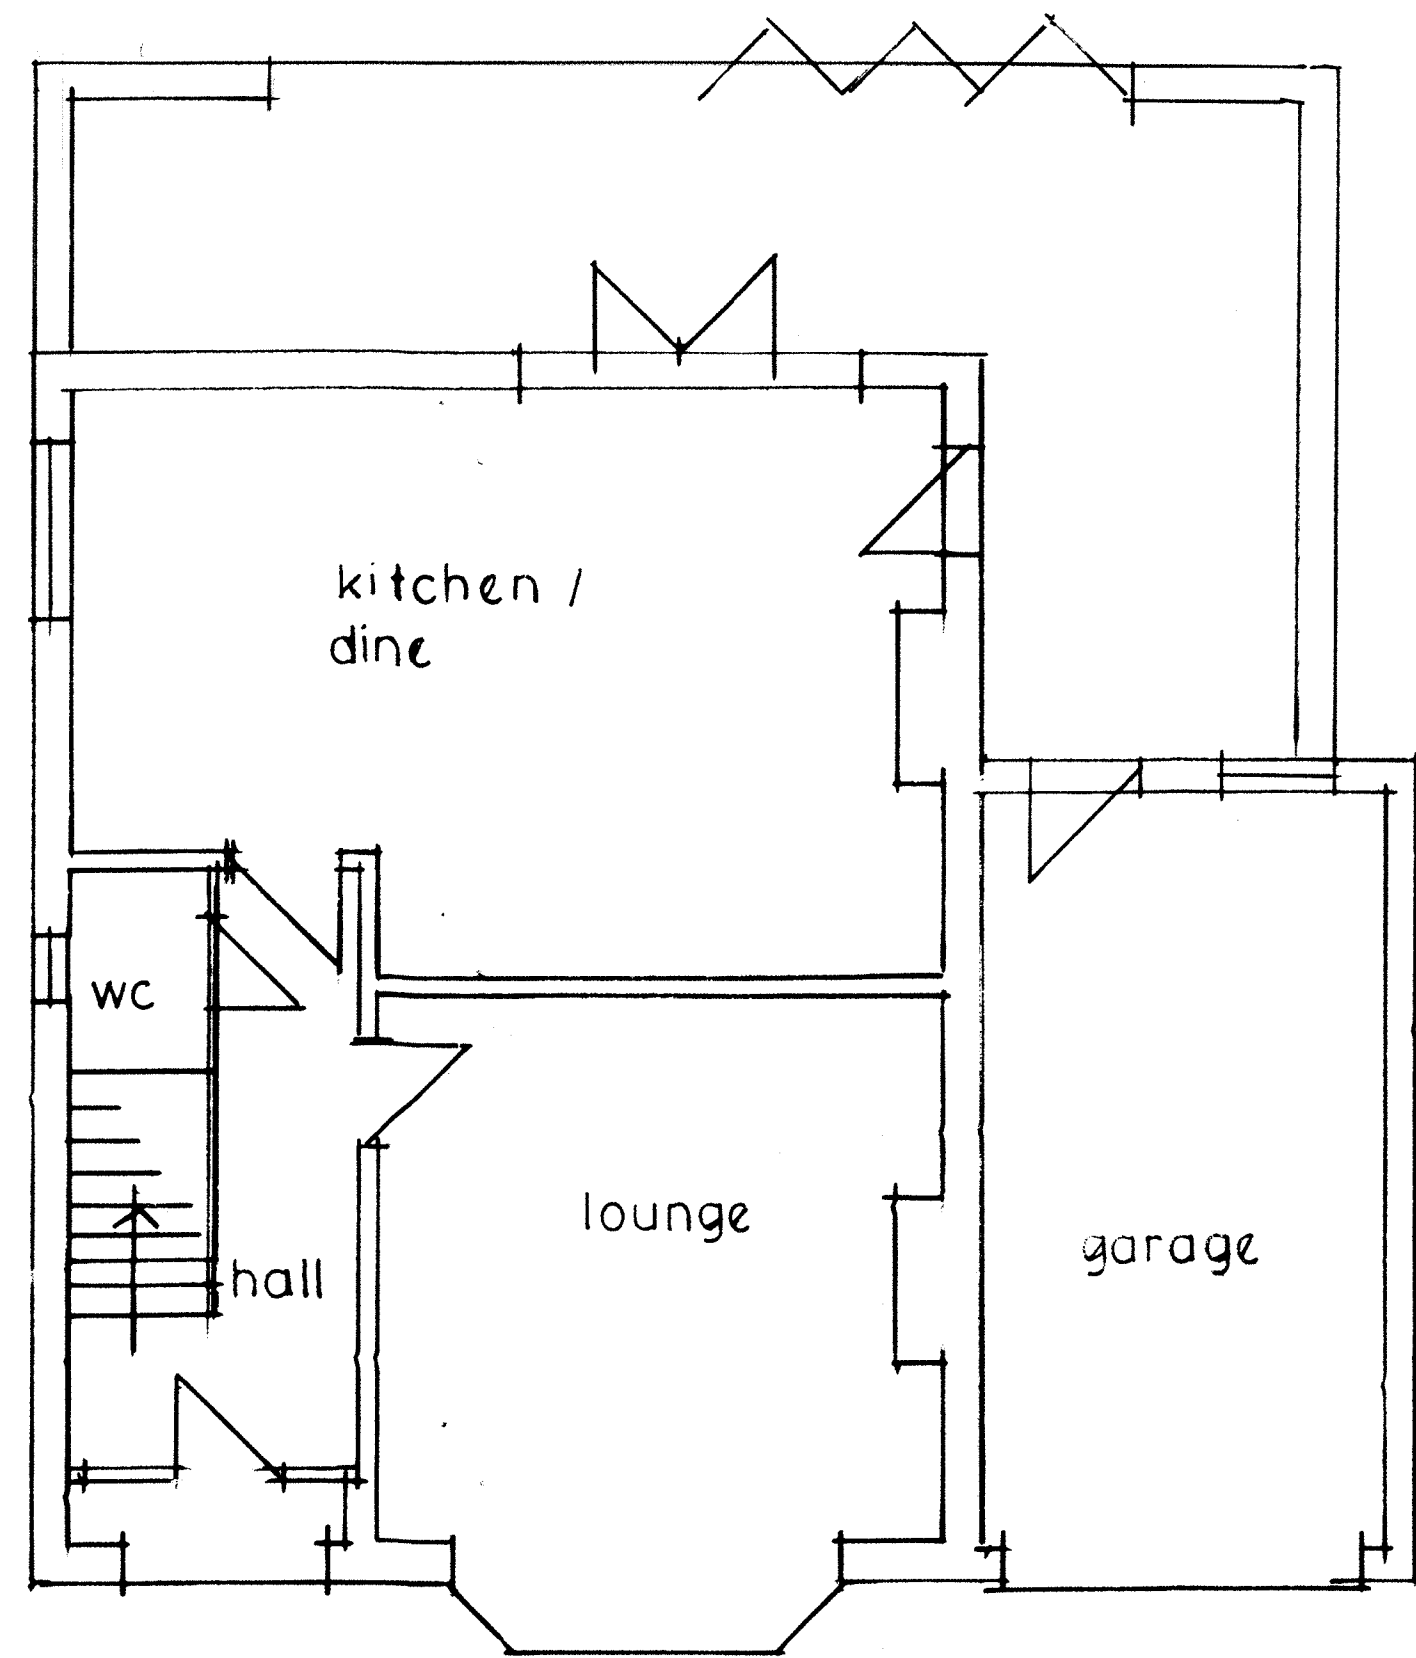


ground floor

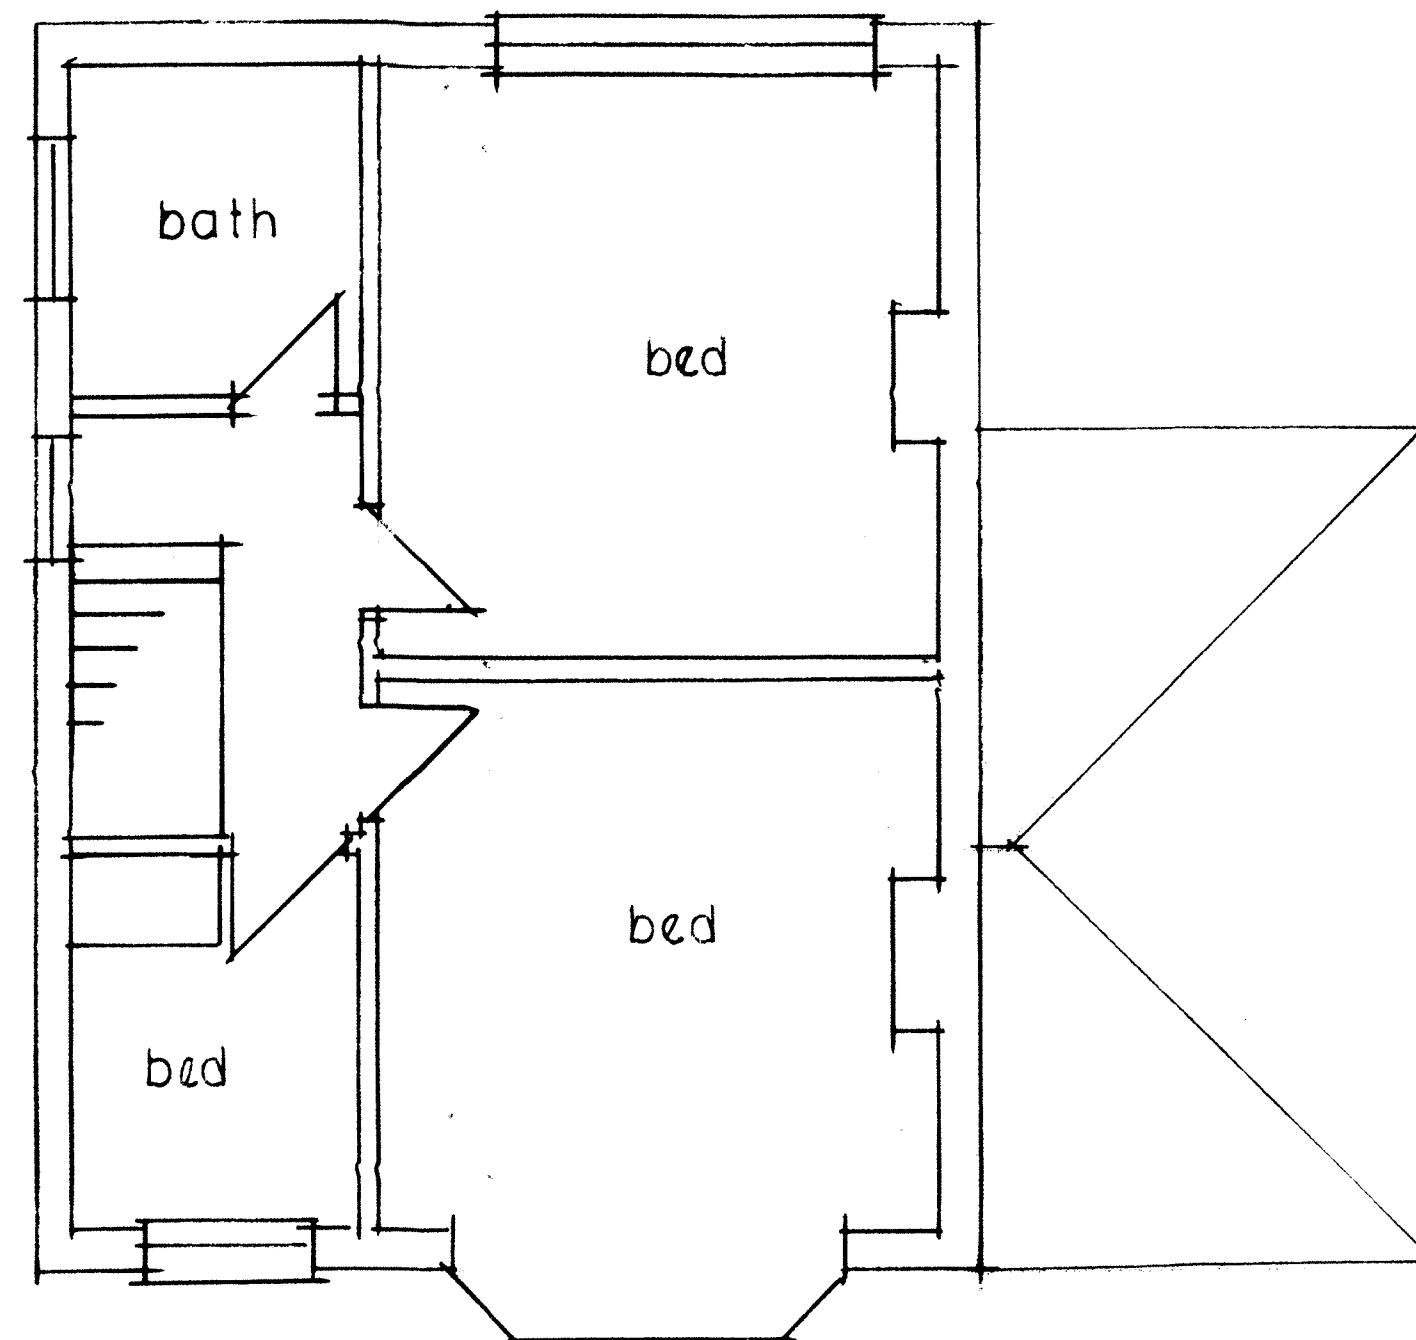


1st floor




front elevation

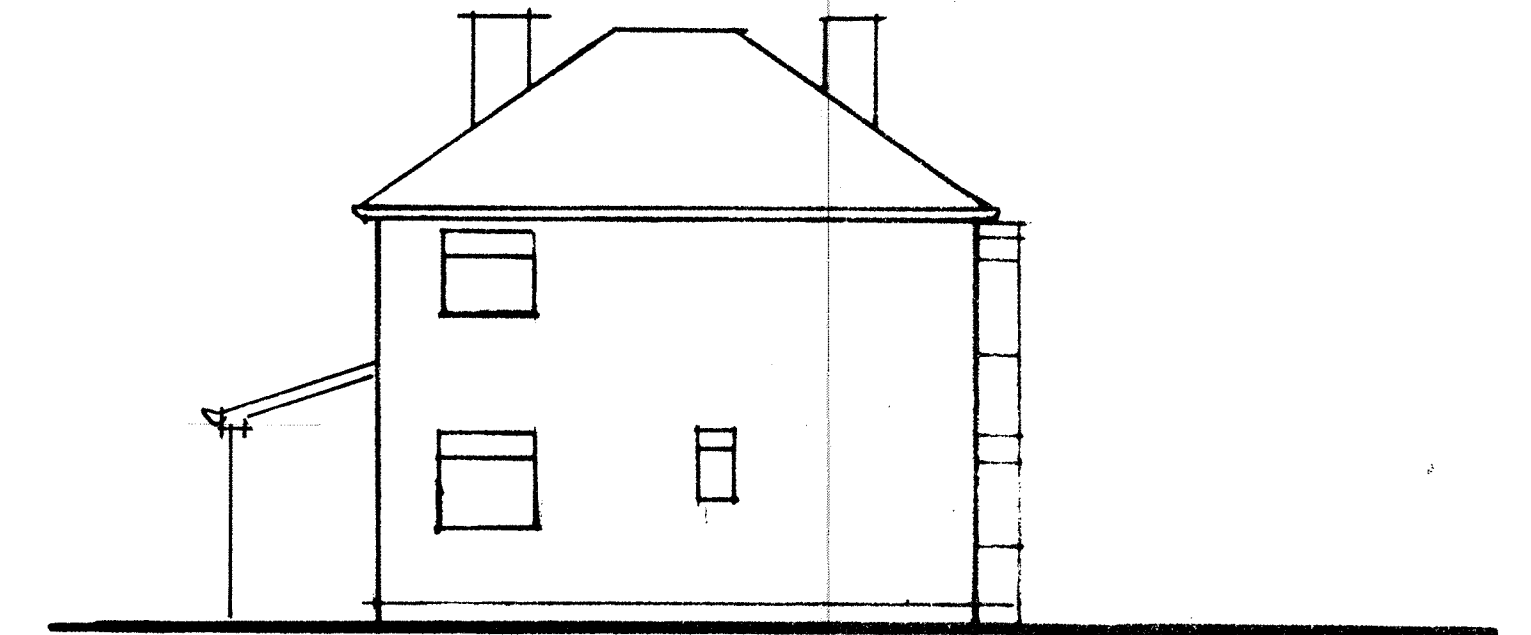

side elevation

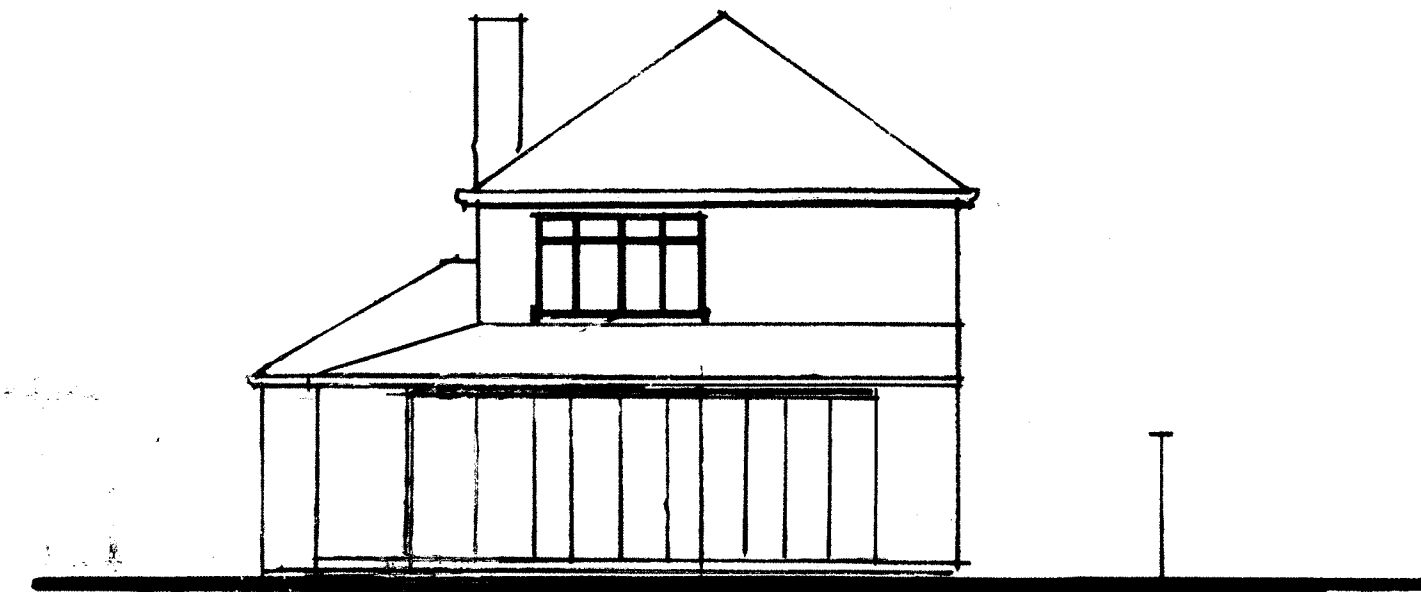

rear elevation

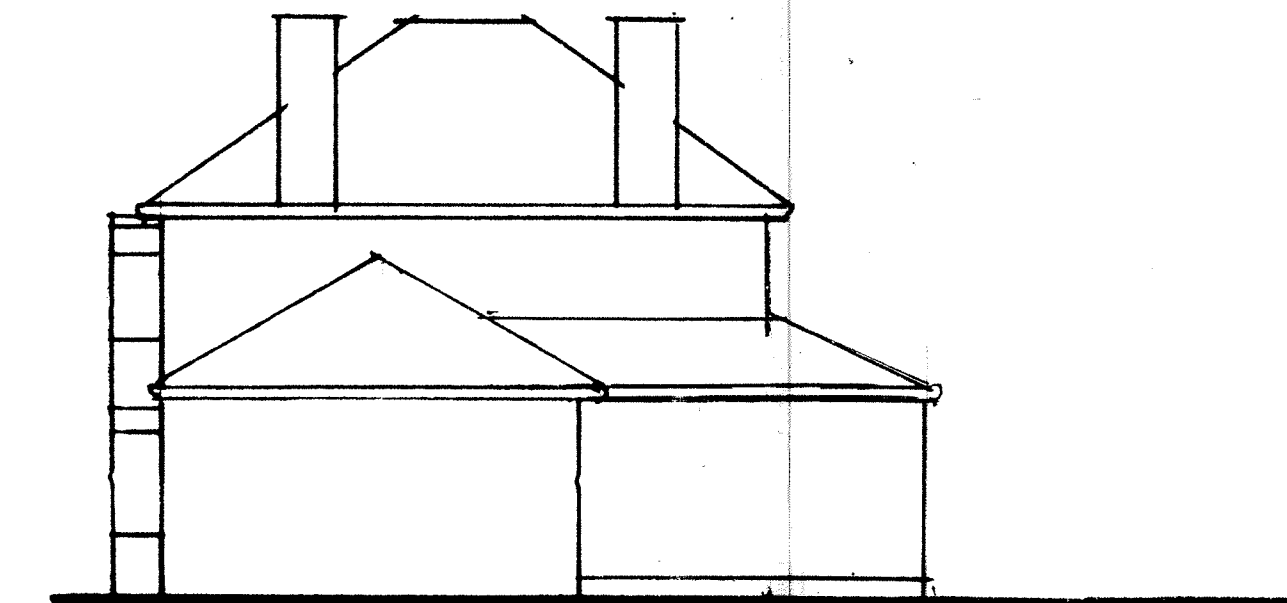

side elevation