
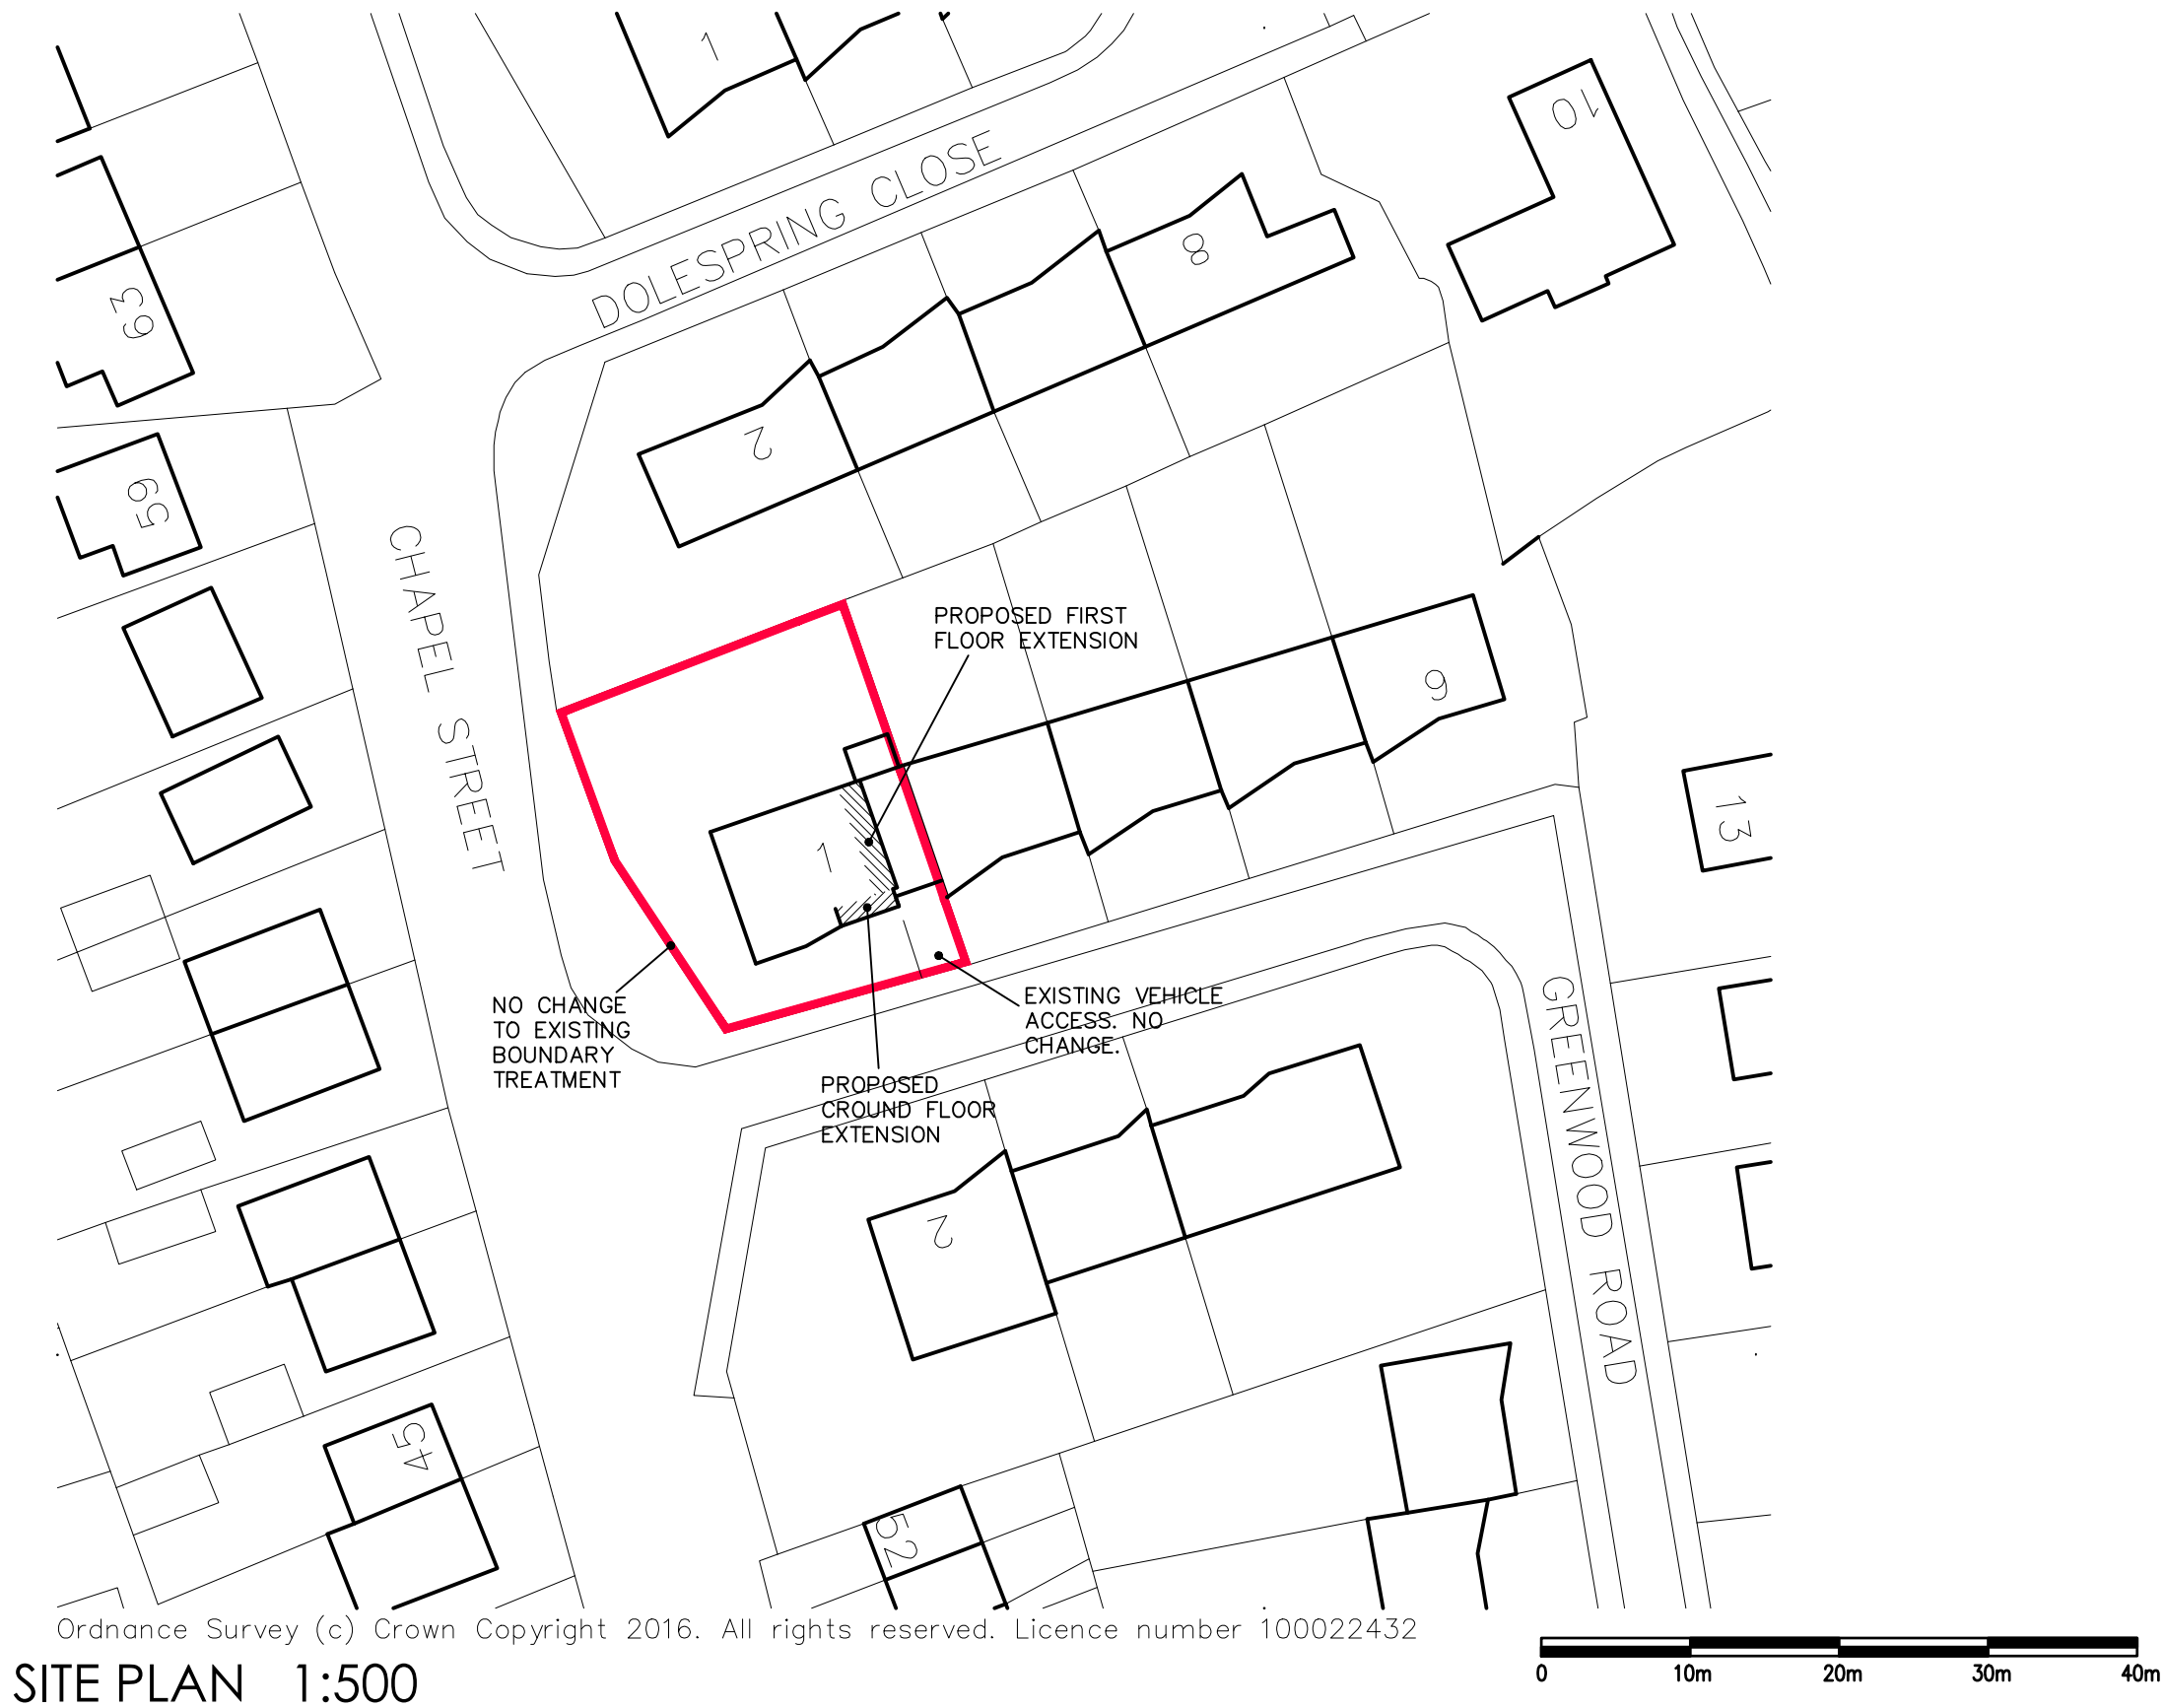


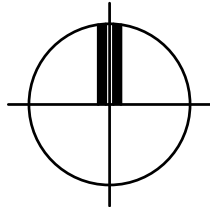


©

THIS DRAWING AND THE BUILDING WORKS DEPICTED ARE COPYRIGHT OF THE ARCHITECTS AND MAY NOT BE REPRODUCED EXCEPT BY WRITTEN PERMISSION.

REVISIONS

LETTER	REVISION	DATE	BY
A	UPDATED TO SUIT LPA VALIDATION COMMENTS	20.10.21	MLT
B	SCALE NOTATION REMOVED	25.11.21	MLT

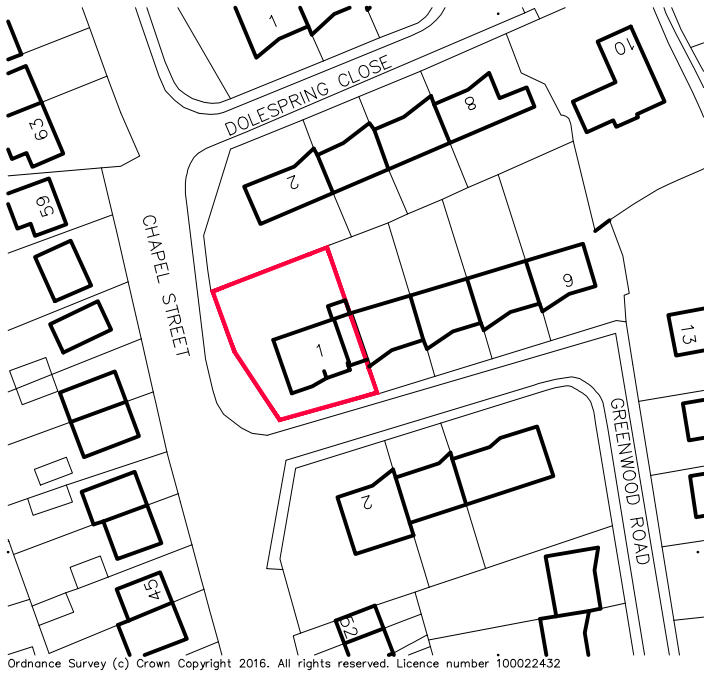

BOWER EDLESTON ARCHITECTS

SWEETBRIAR HALL, NANTWICH, CHESHIRE CW5 5RW
TELEPHONE: 01270 624129 FACSIMILE: 01270 627684
EMAIL: ADMIN@BOWER-EDLESTON.COM
WEBSITE: WWW.BOWER-EDLESTON.COM

PROJECT
1 GREENWOOD ROAD, FORSBROOK
TITLE
SITE PLAN & LOCATION PLAN

SCALE 1:500 & 1:1250 @ A3
DATE JUNE 2016
DRG.No 6716 02
DRAWN BY MLT
STAGE
REVISION B