




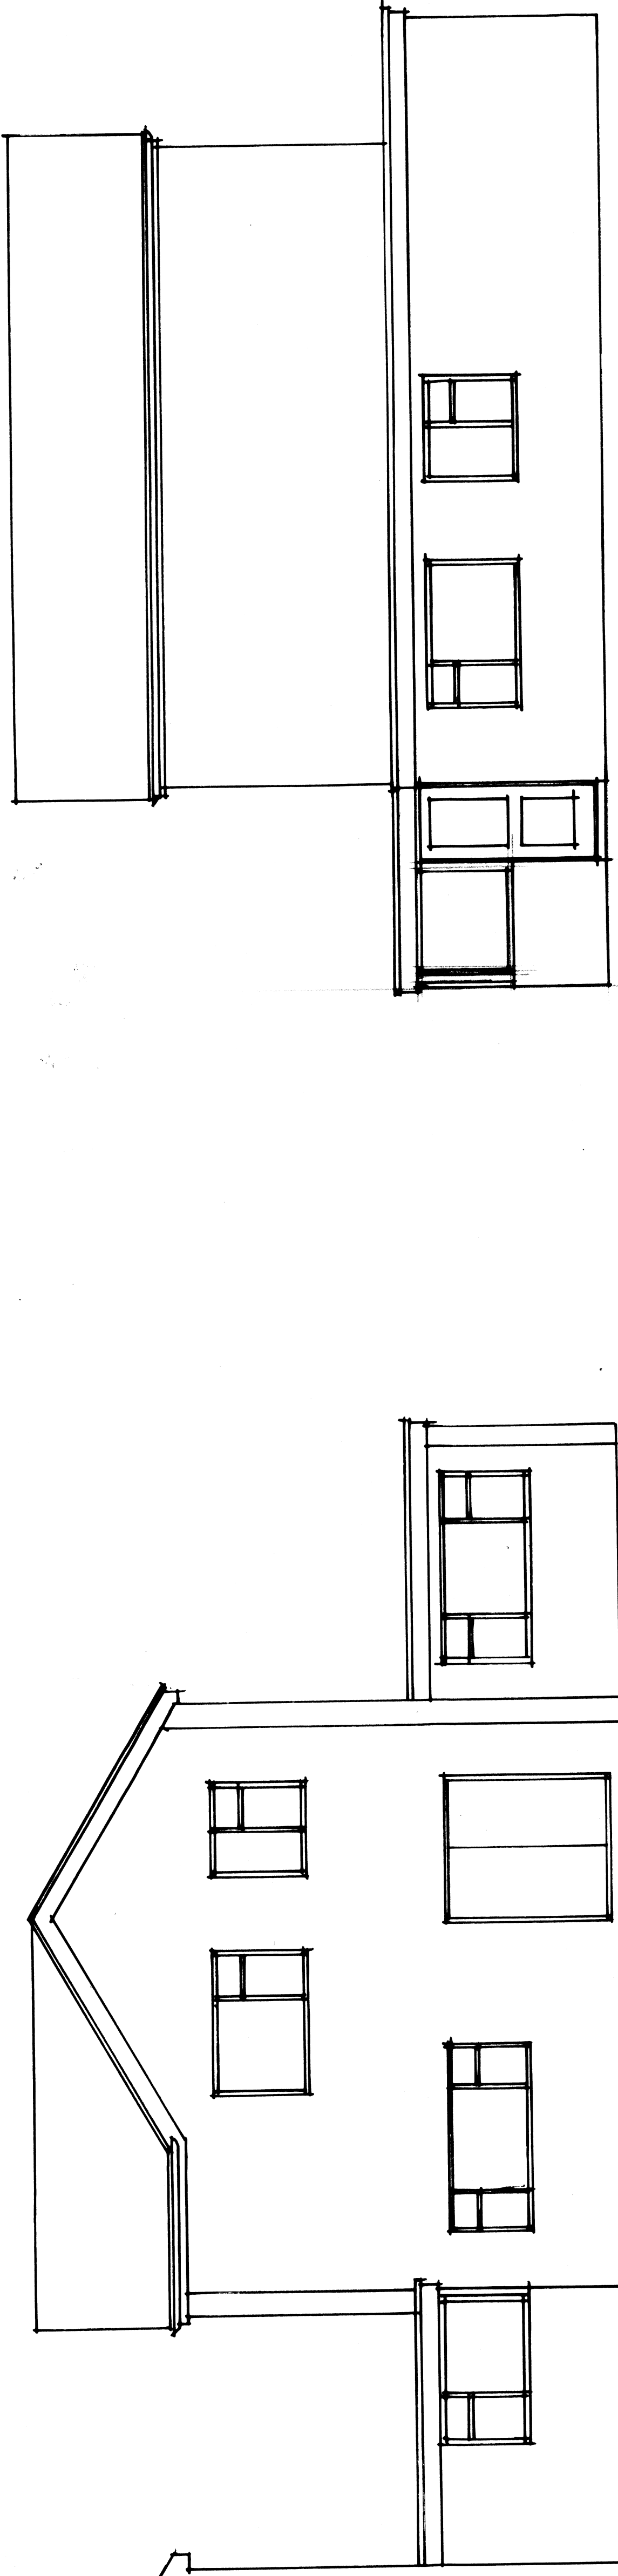


REAR ELEVATION: NORTH ASPECT

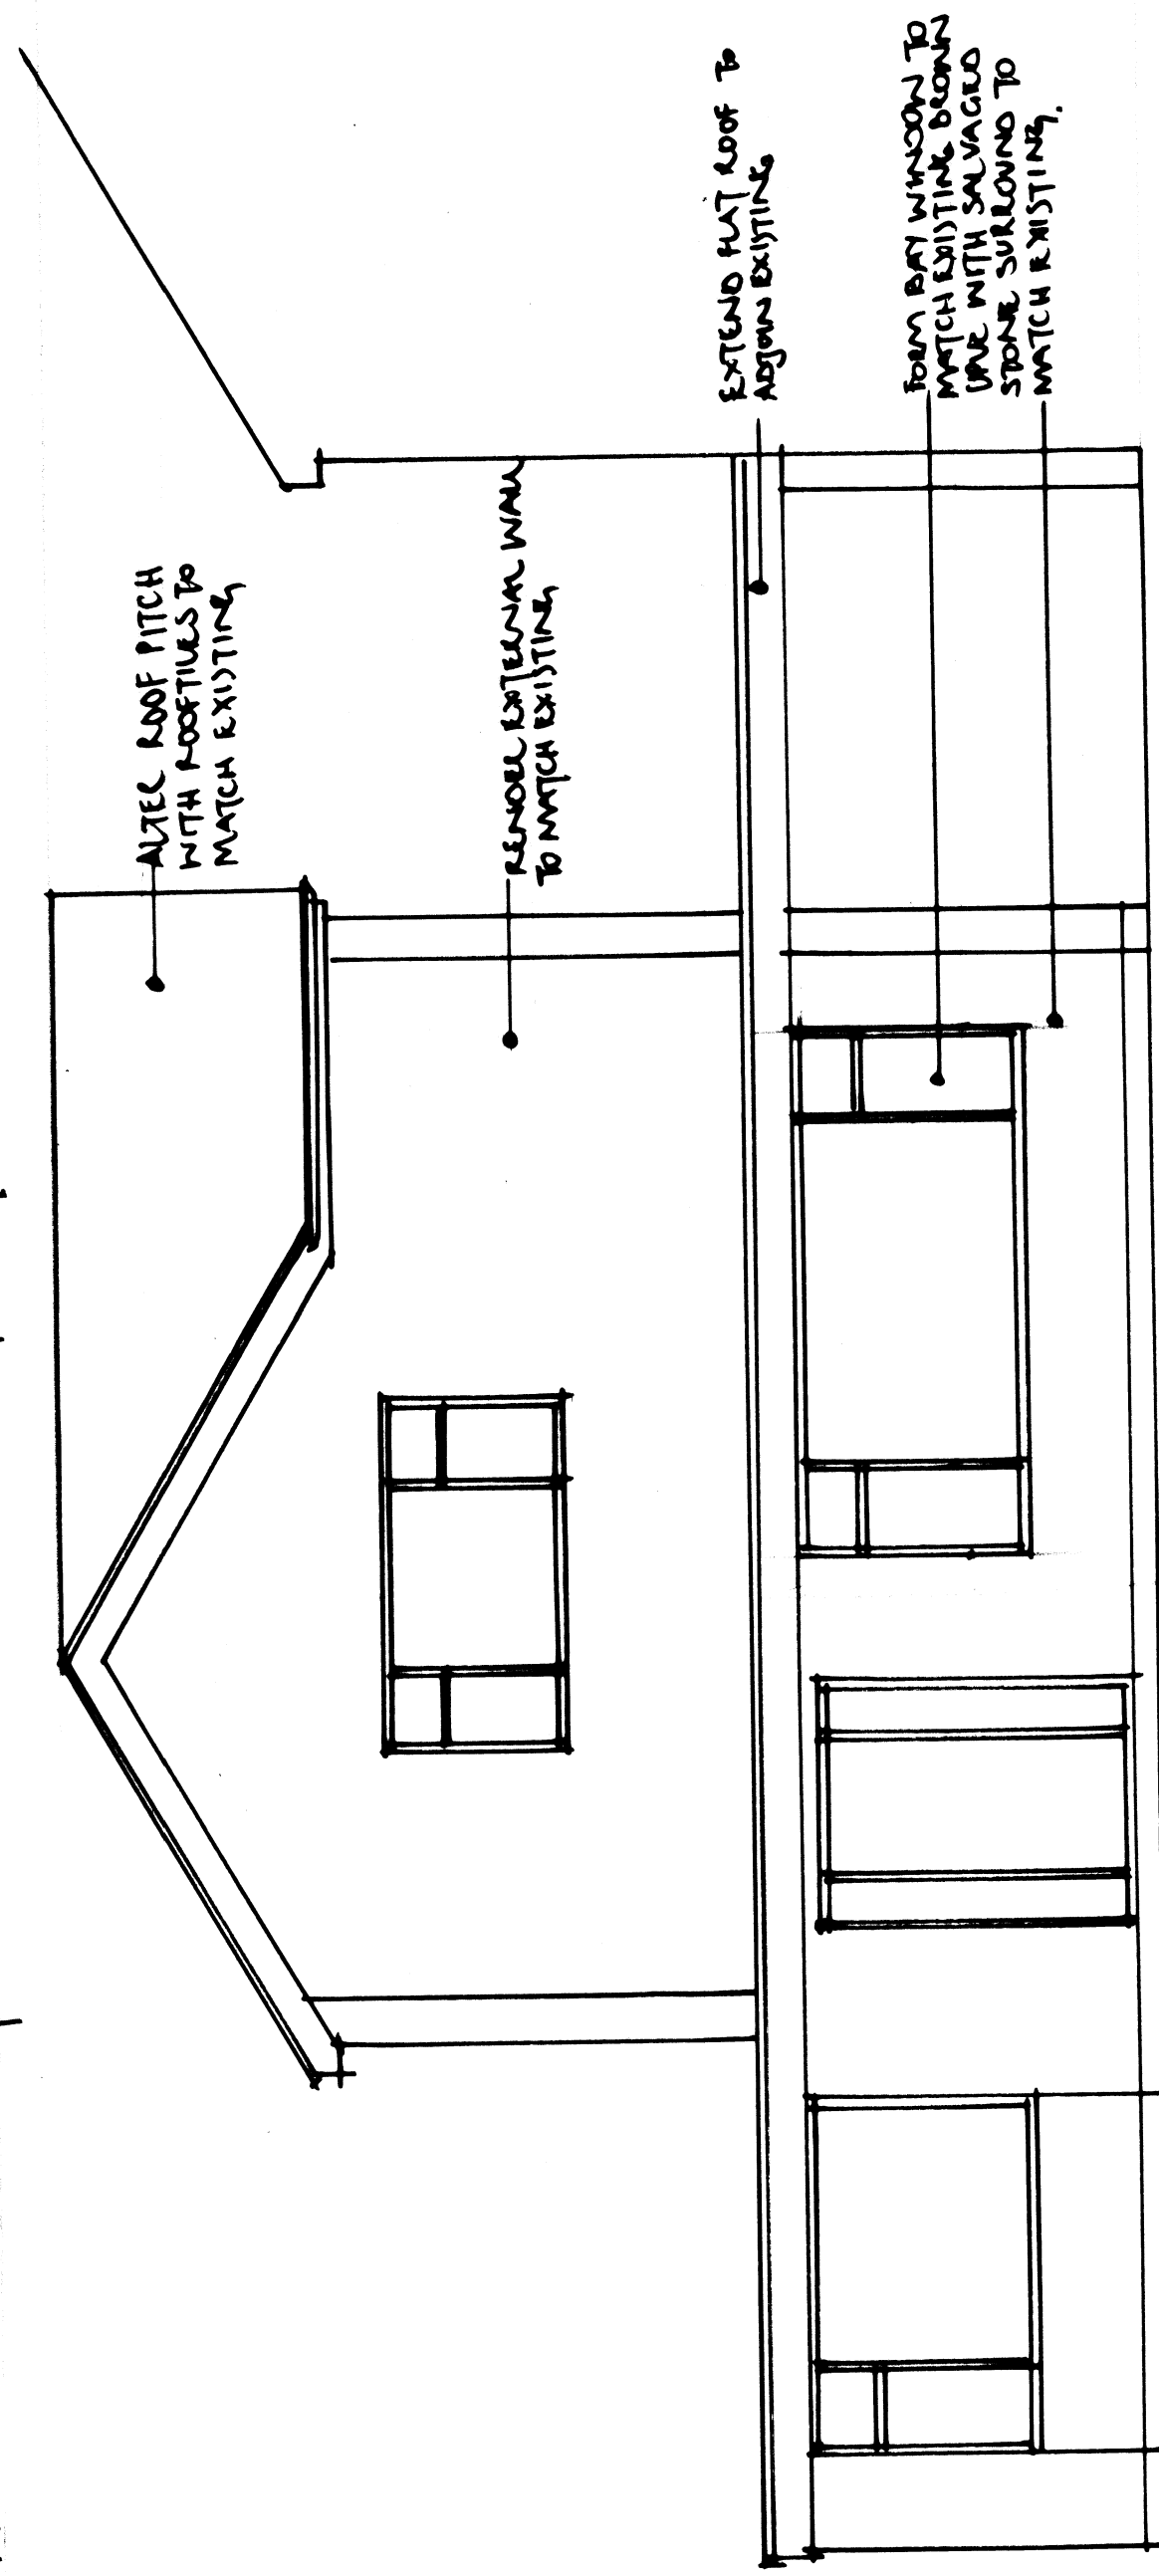


FRONT ELEVATION: SOUTH ASPECT

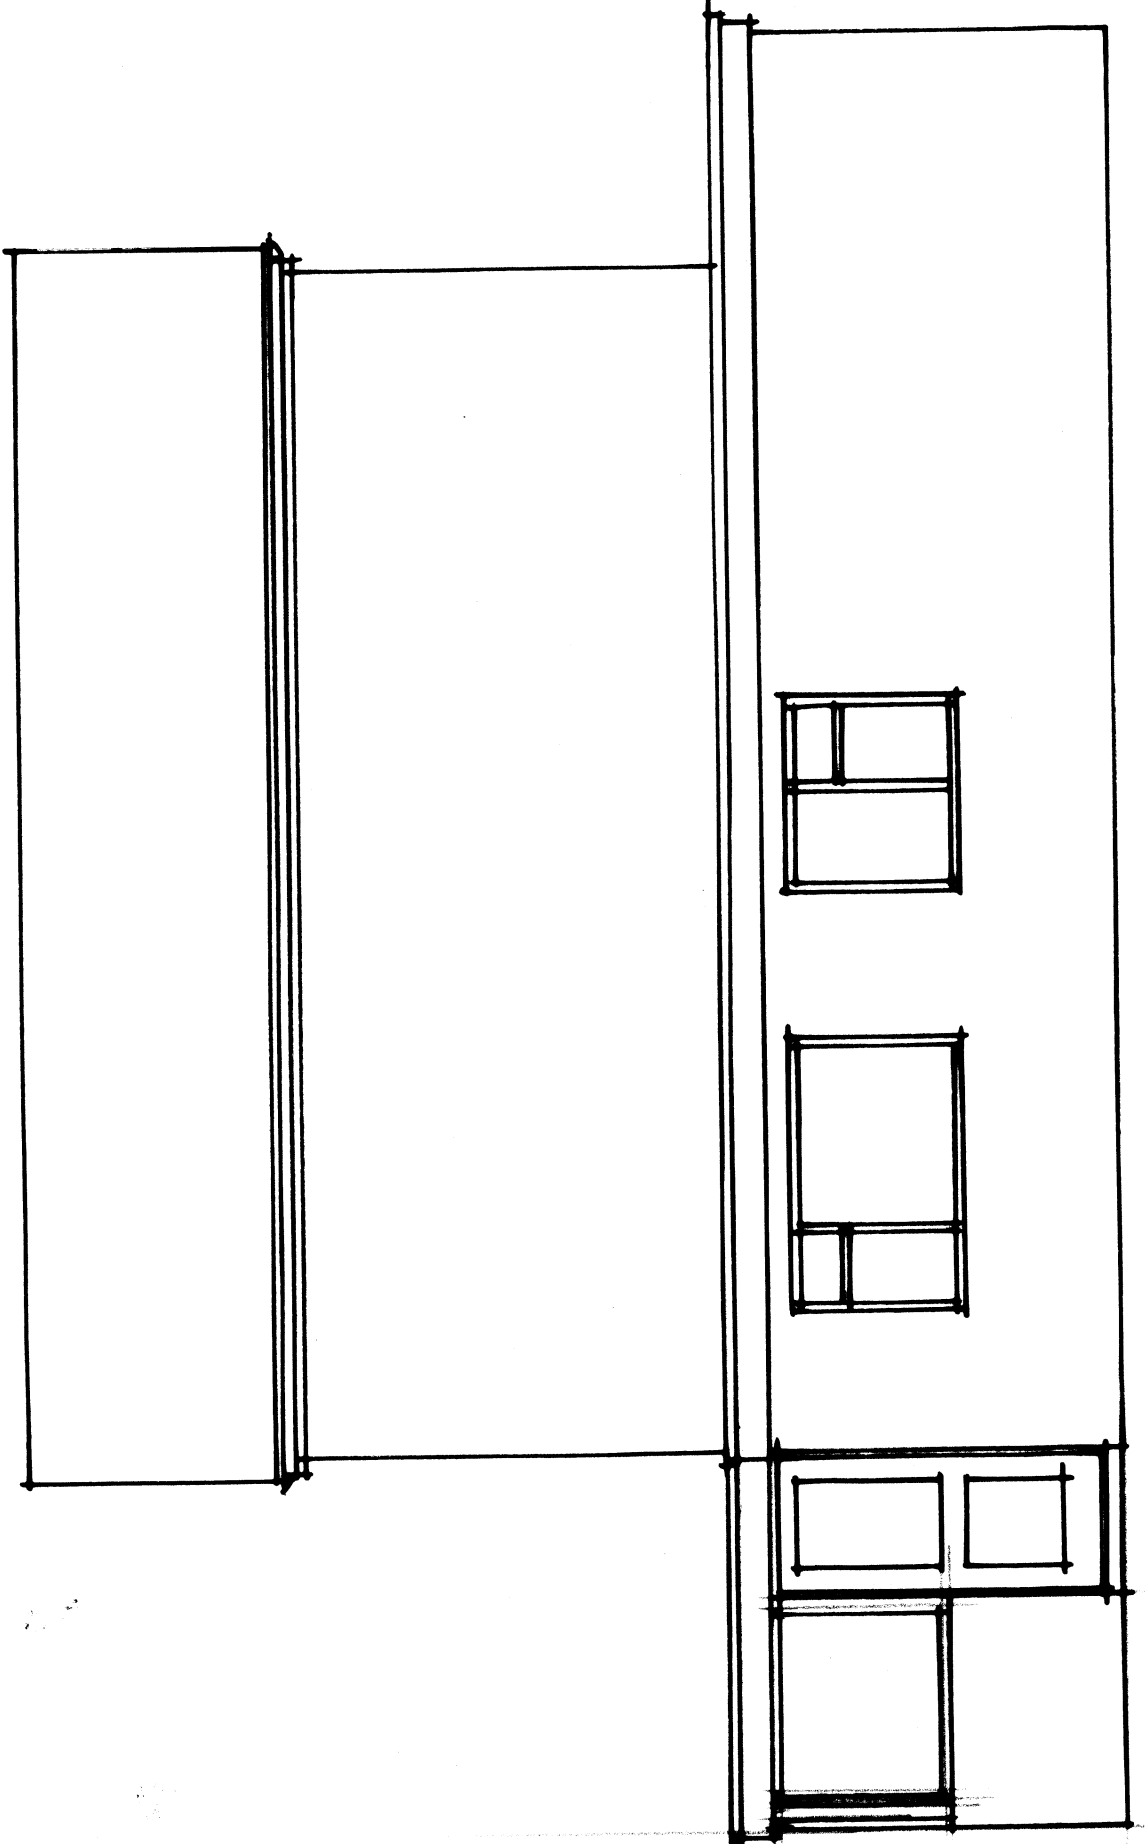


SIDE ELEVATION: WEST ASPECT

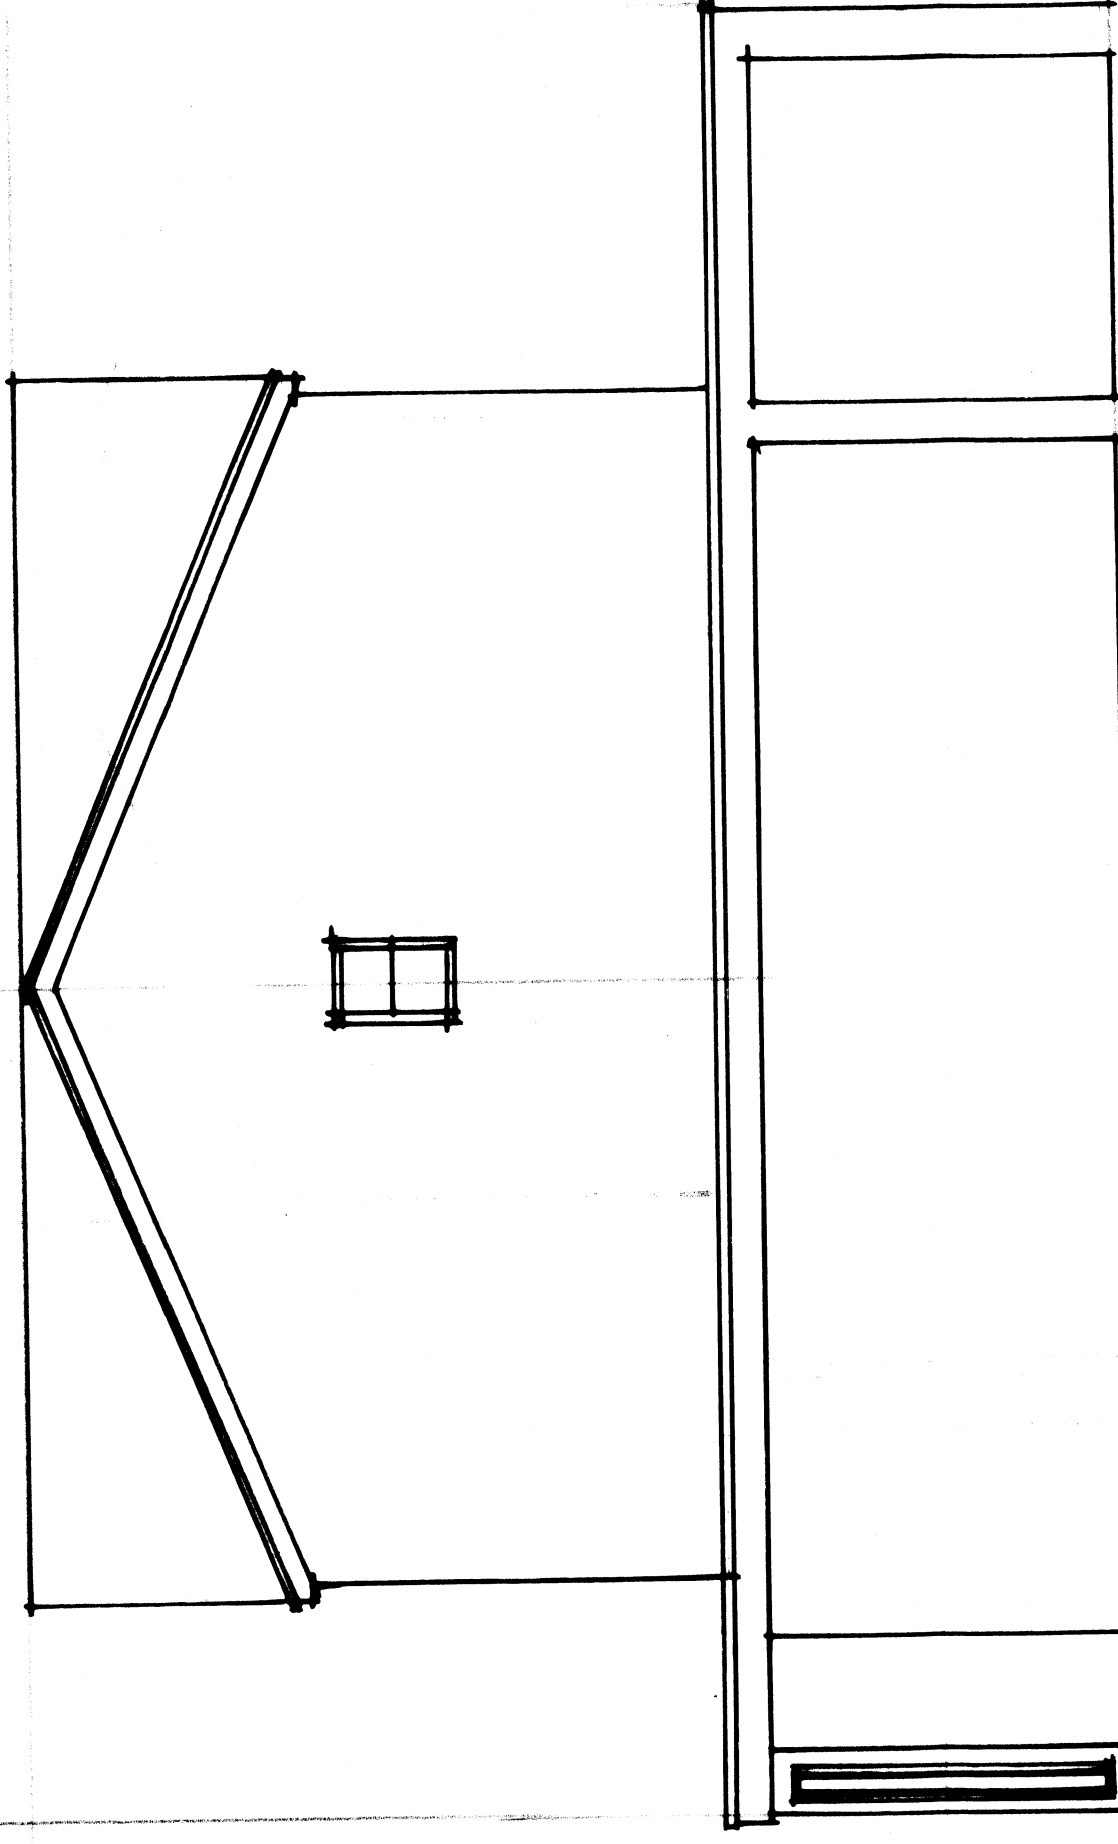



PART SECTIONAL AND SIDE ELEVATION: EAST ASPECT

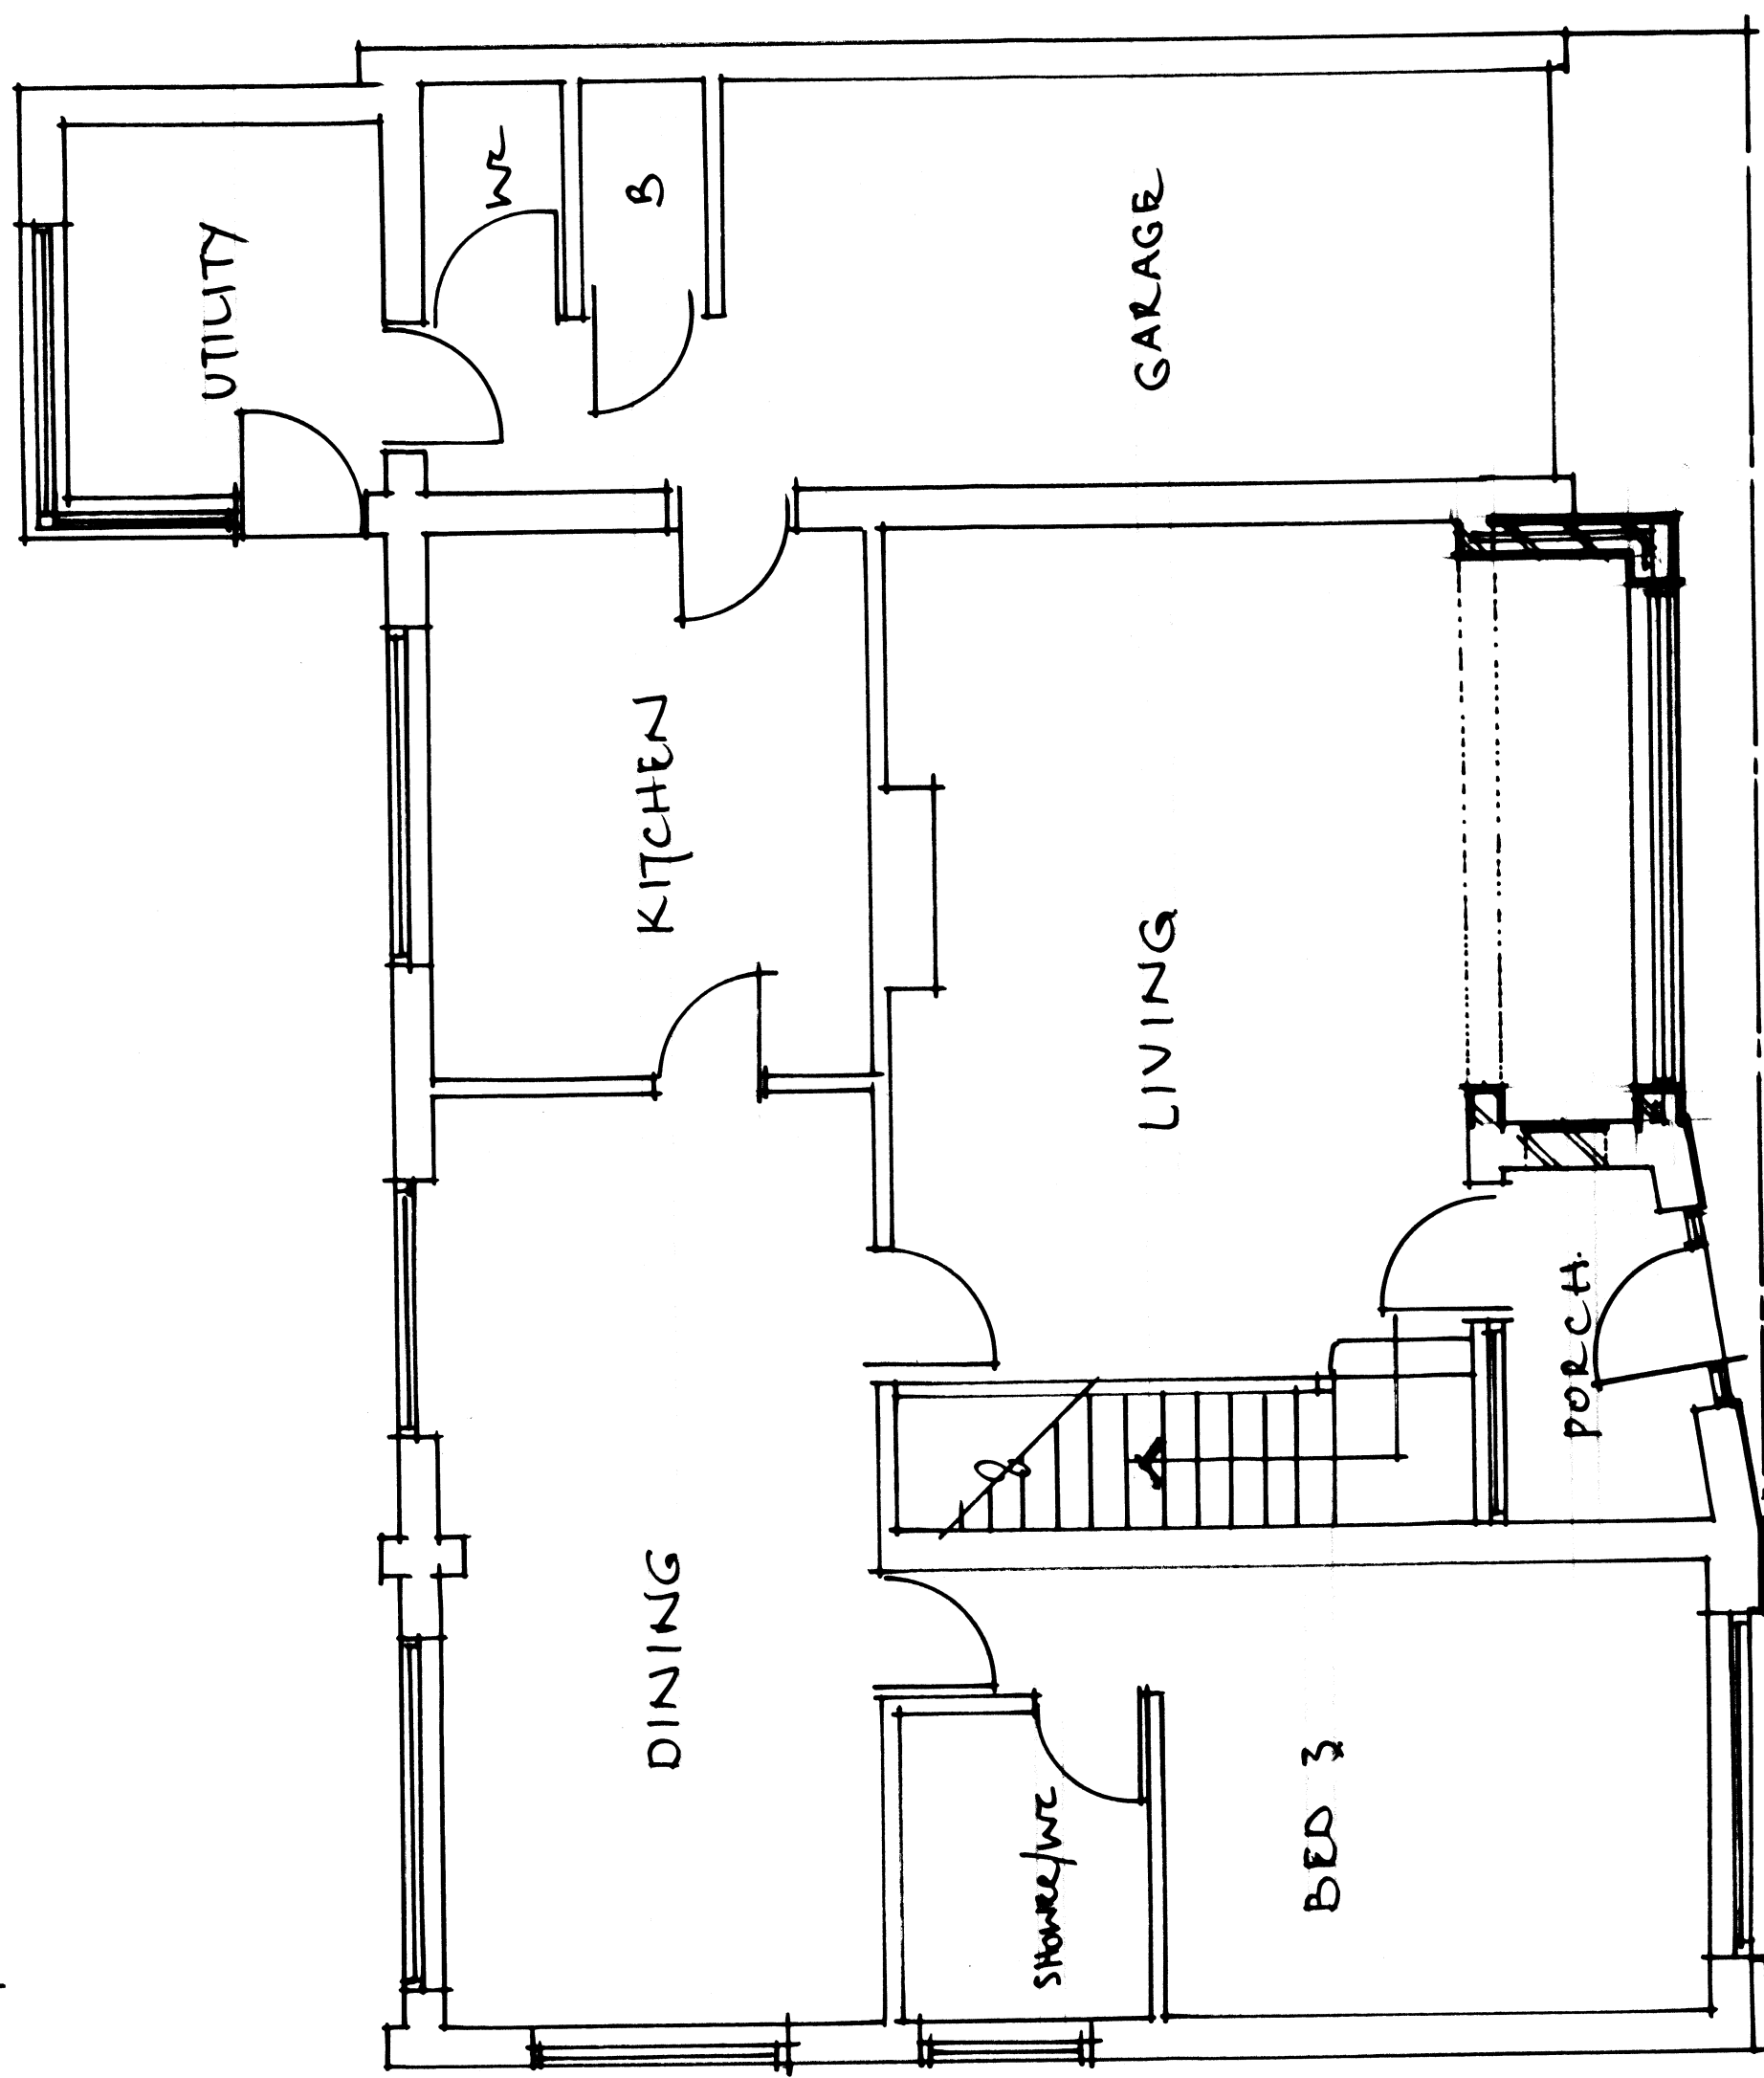

GROUND FLOOR PLAN

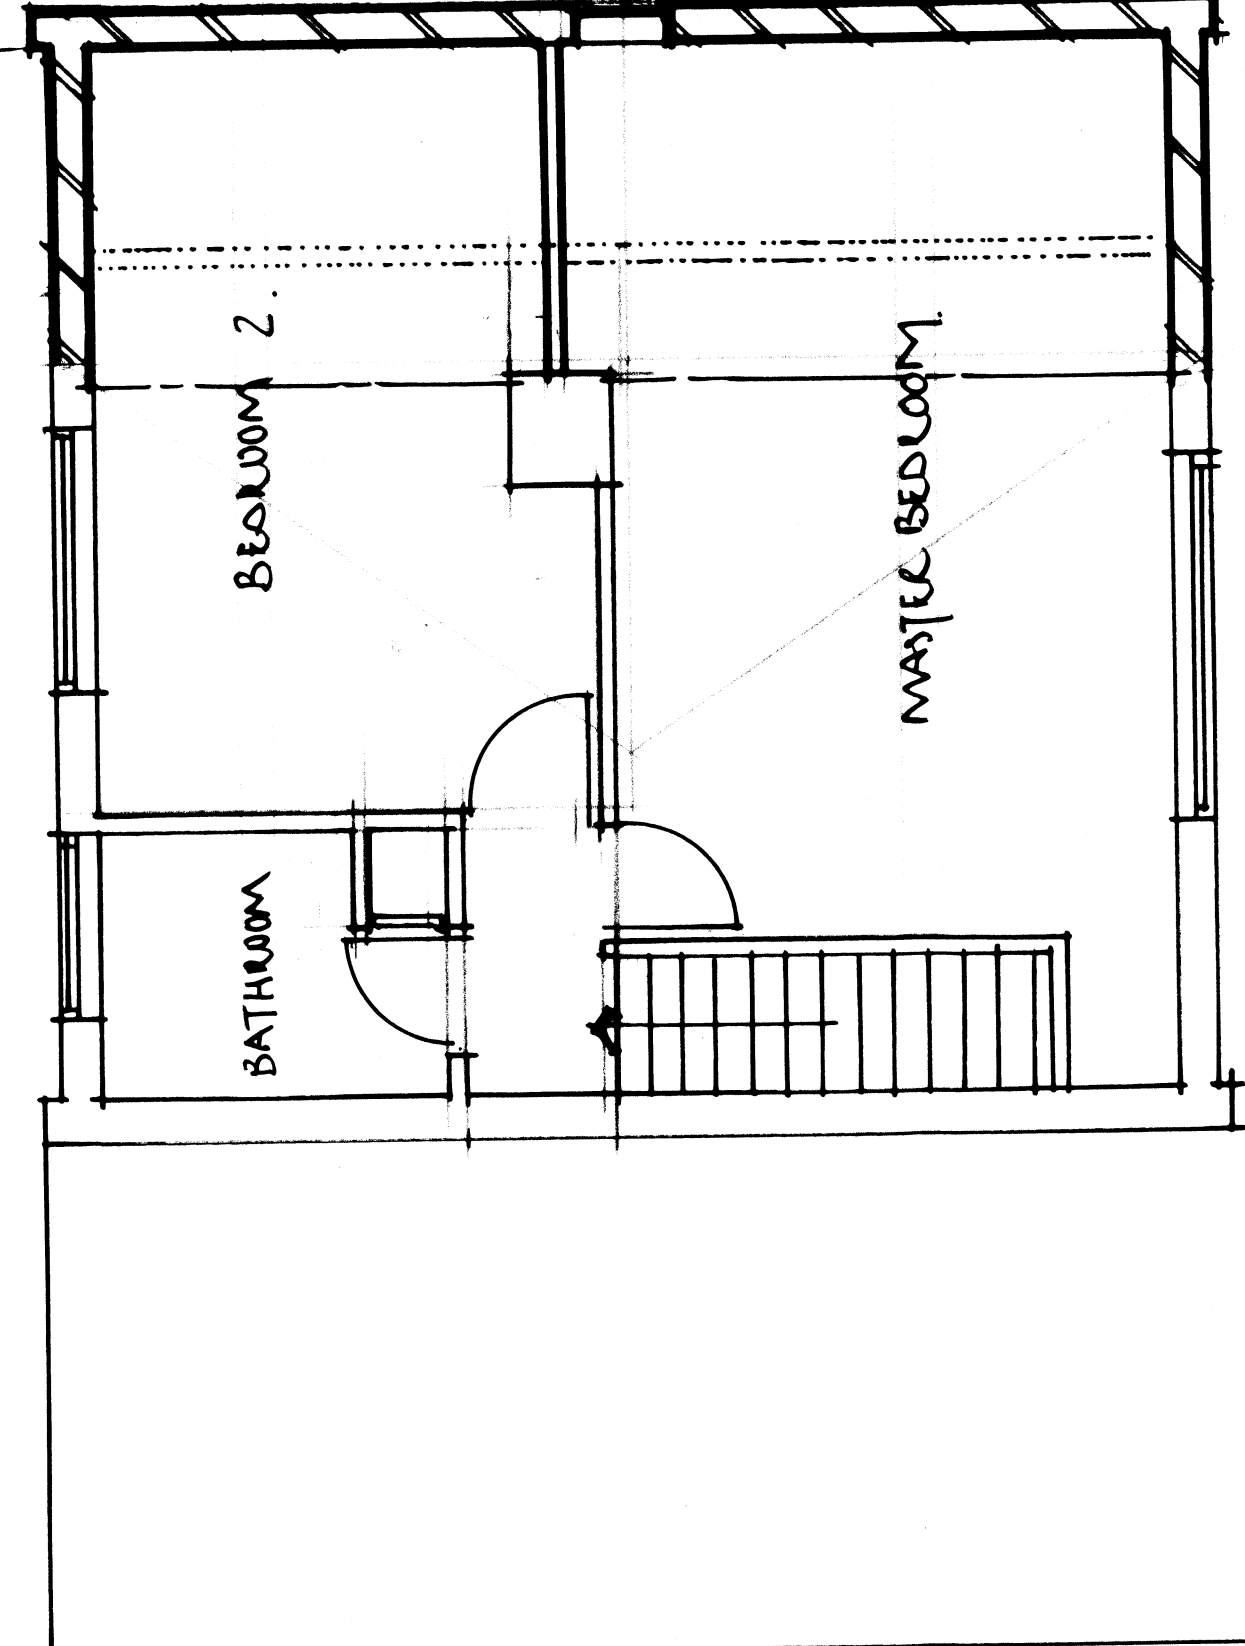

FIRST FLOOR PLAN

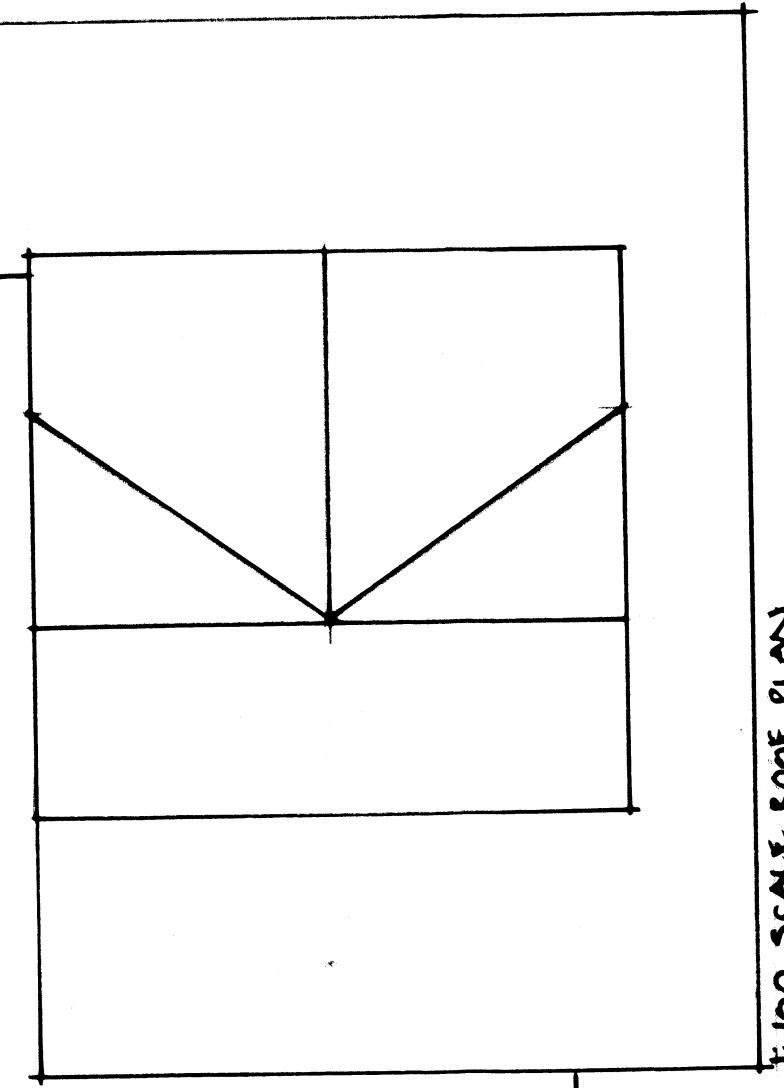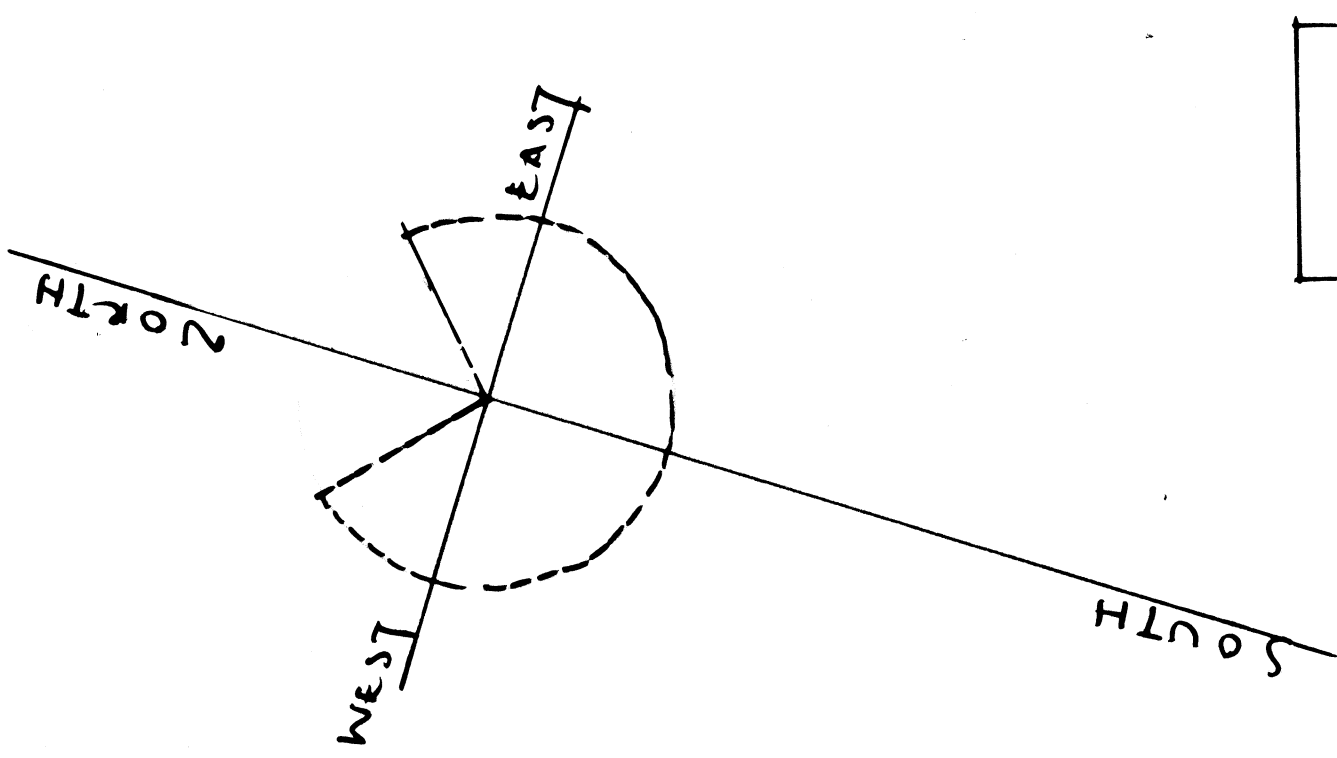

1:100 SCALE ROOF PLANS



BOWER EDELESTON ARCHITECTS

SWEETBRIAR HALL, NANTWICH, CHESHIRE CW5 5RW
TELEPHONE: 01270 624129 FACSIMILE: 01270 627684
EMAIL: ADMIN@BOWER-EDELESTON.COM
WEBSITE: WWW.BOWER-EDELESTON.COM

PROJECT 1 GREENWOOD ROAD FOLKSBLLOOK

TITLE PROPOSED PLANS AND ELEVATIONS

SCALE	DRAWN BY
1:50	

DATE	STAGE
07/2016	

DWG No	REVISION
6716/03	5