




REVISIONS			
LETTER	REVISION	DATE	BY
A.	DOOR PLANS ADDED	21/10/21.	
B.	SCALE NOTATIONS REMOVED	26/10/21	

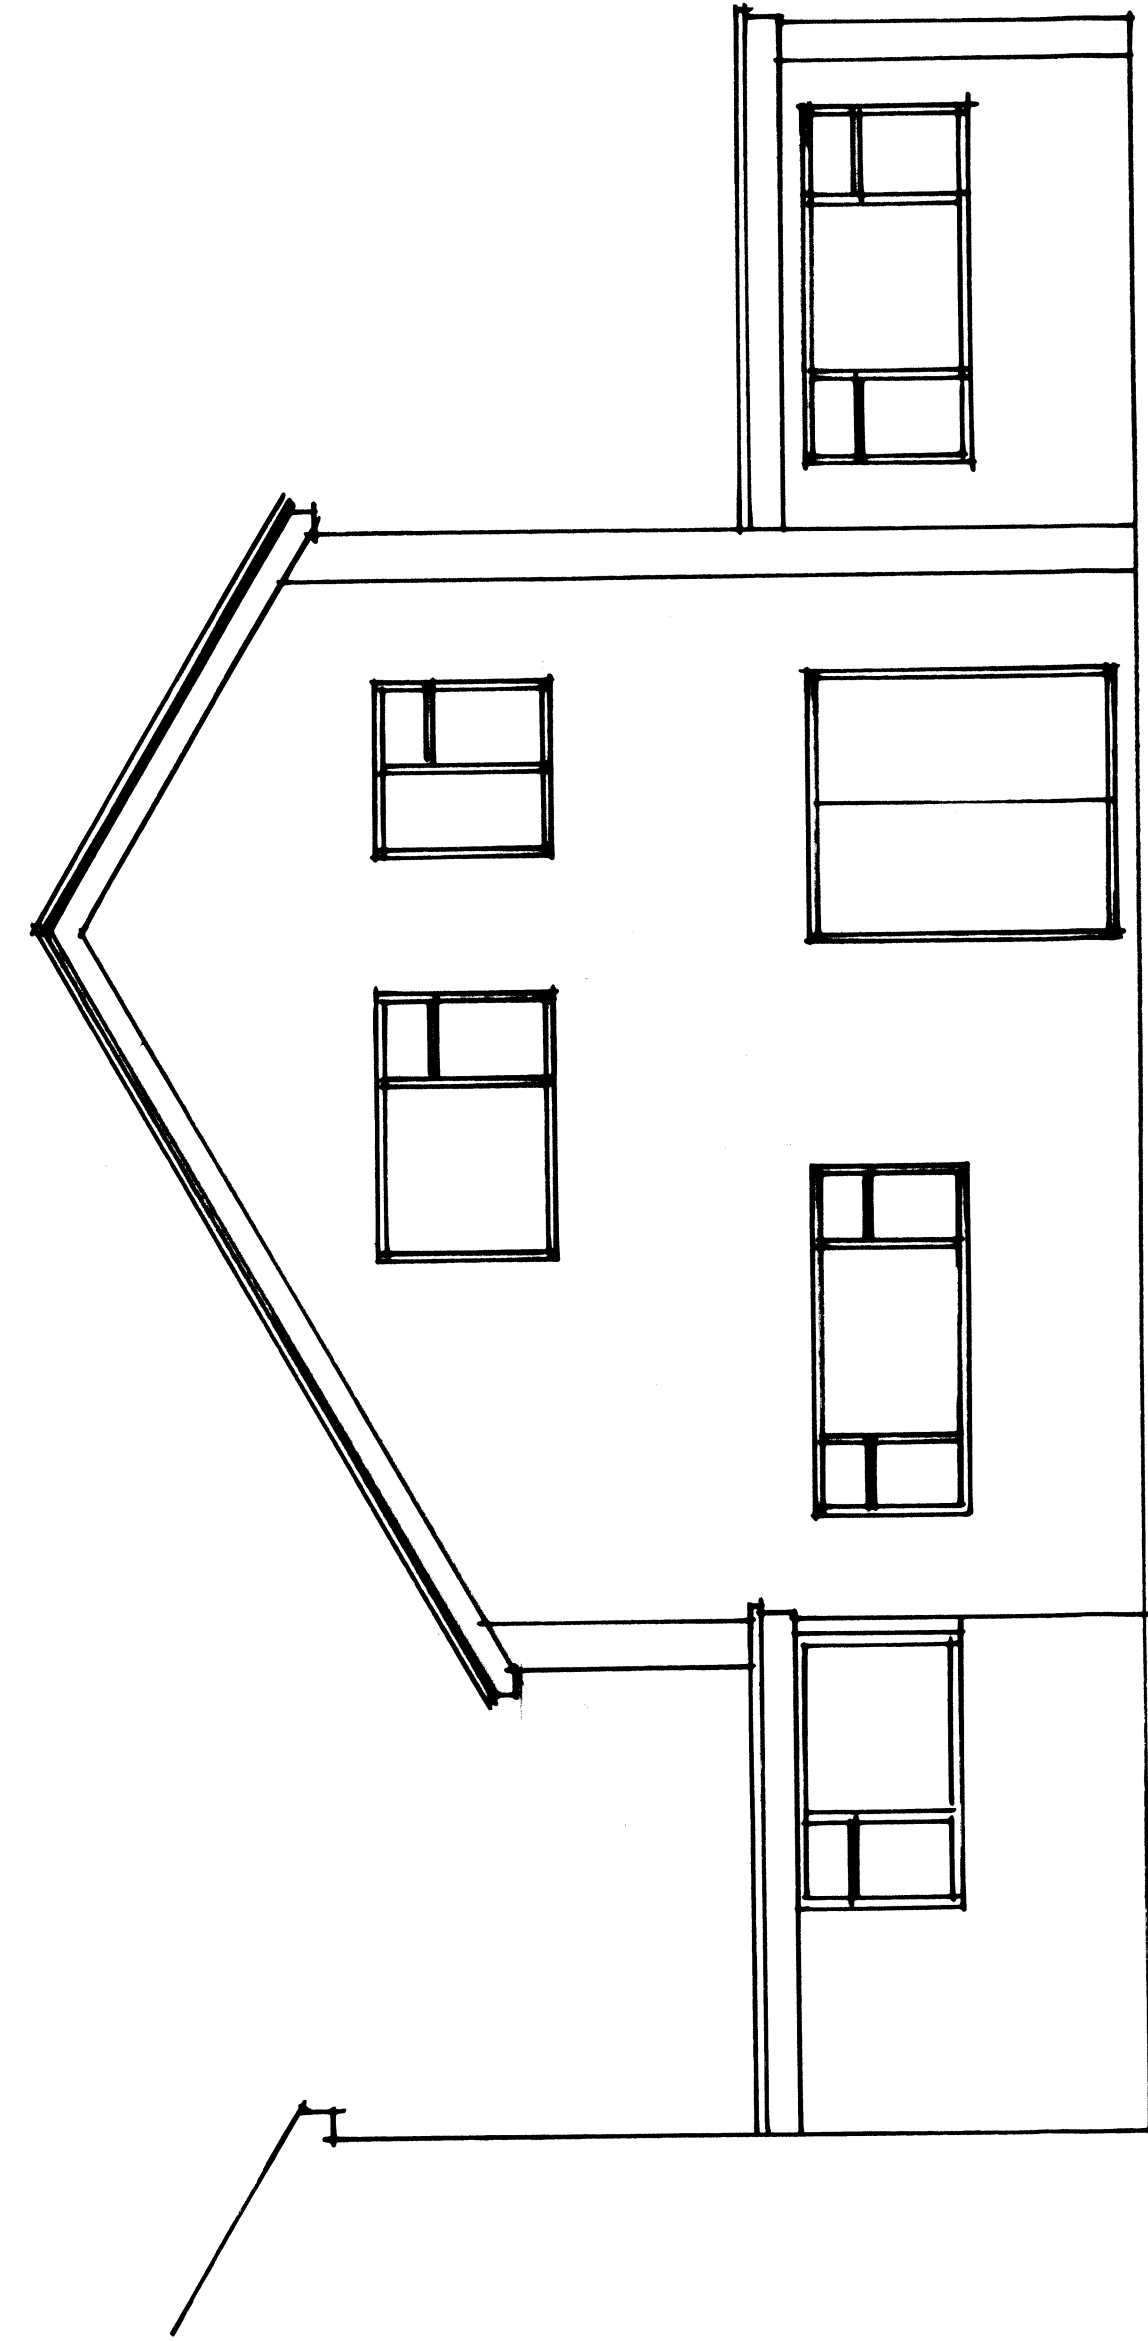


REAR ELEVATION: NORTH ASPECT

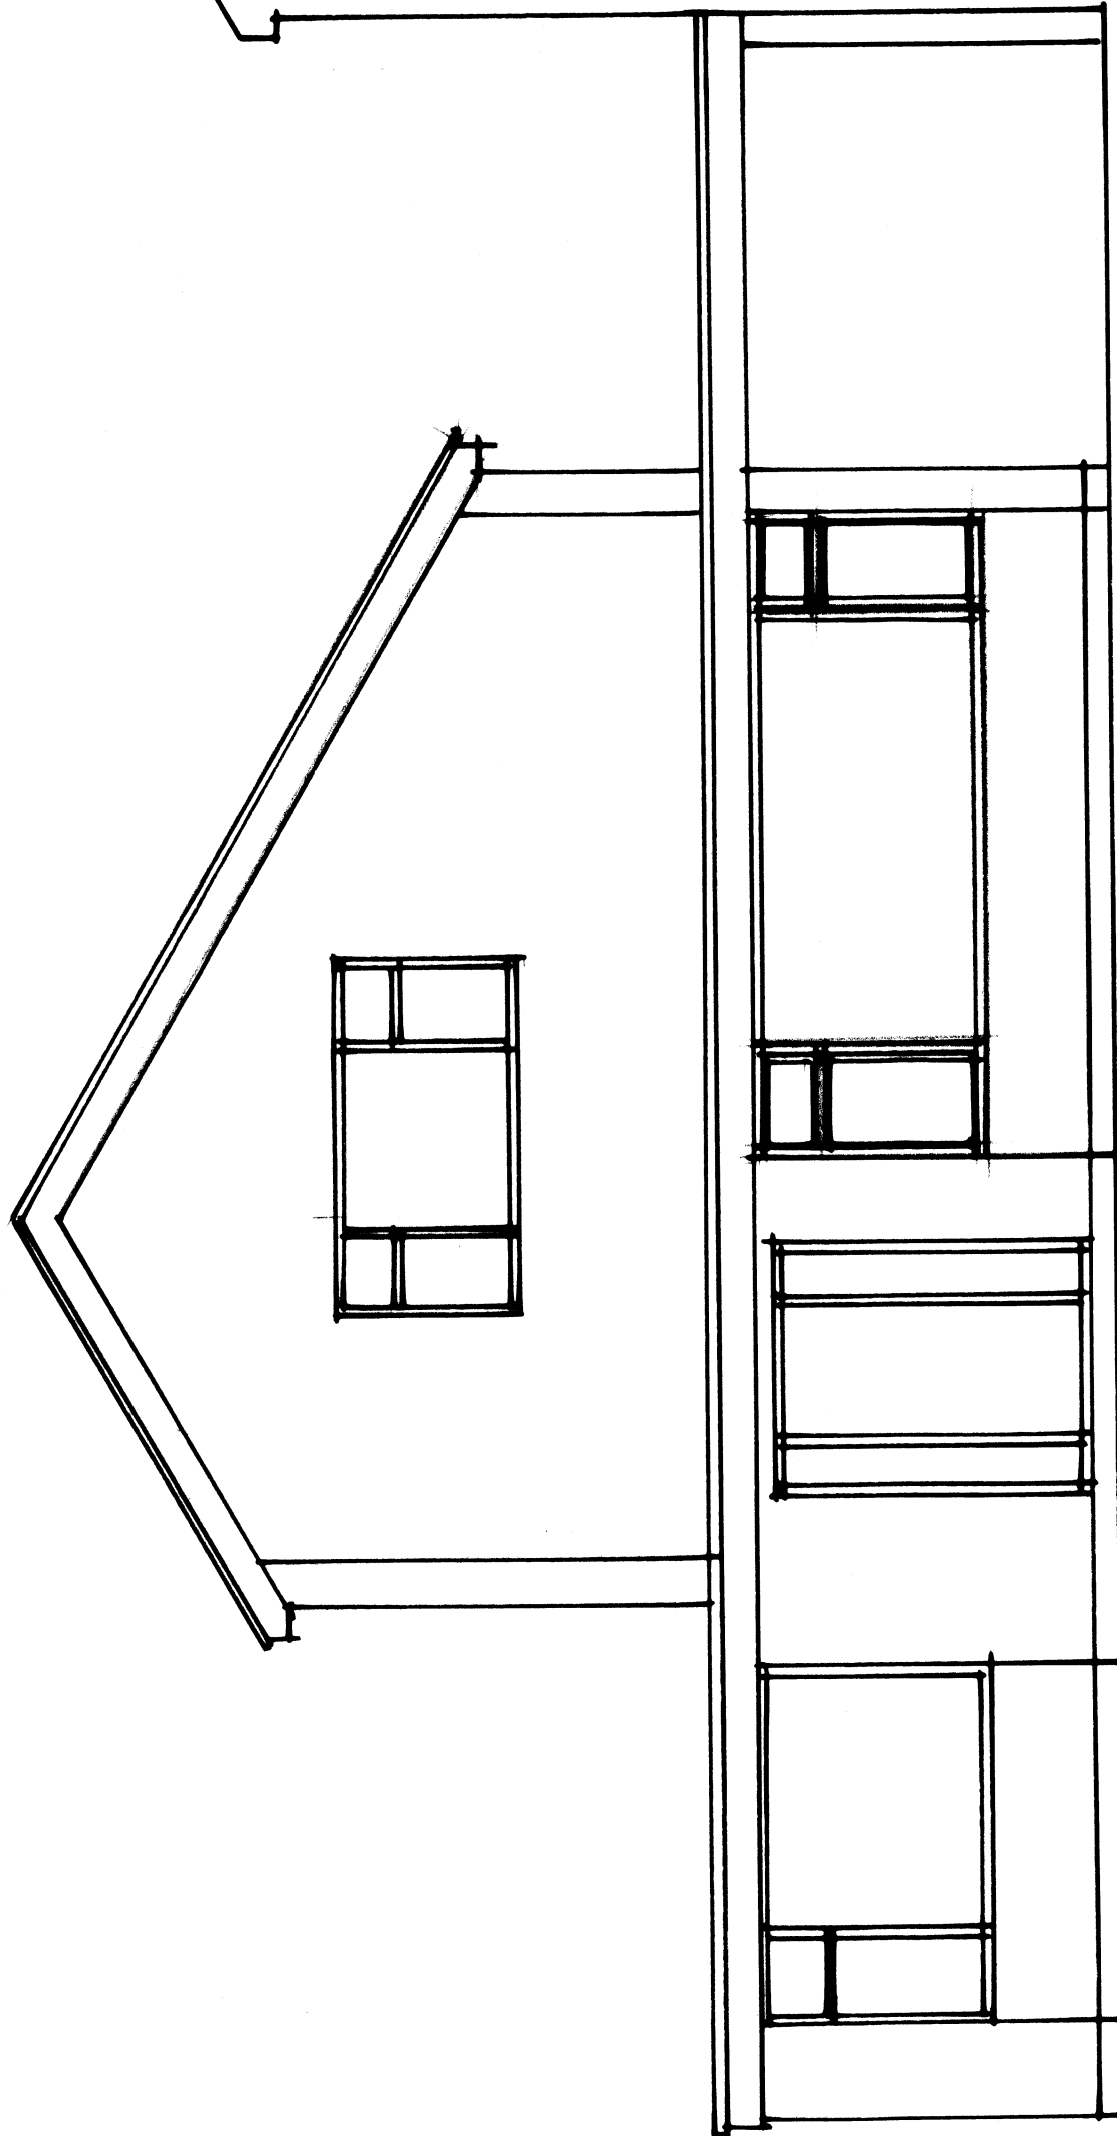



FRONT ELEVATION: SOUTH ASPECT

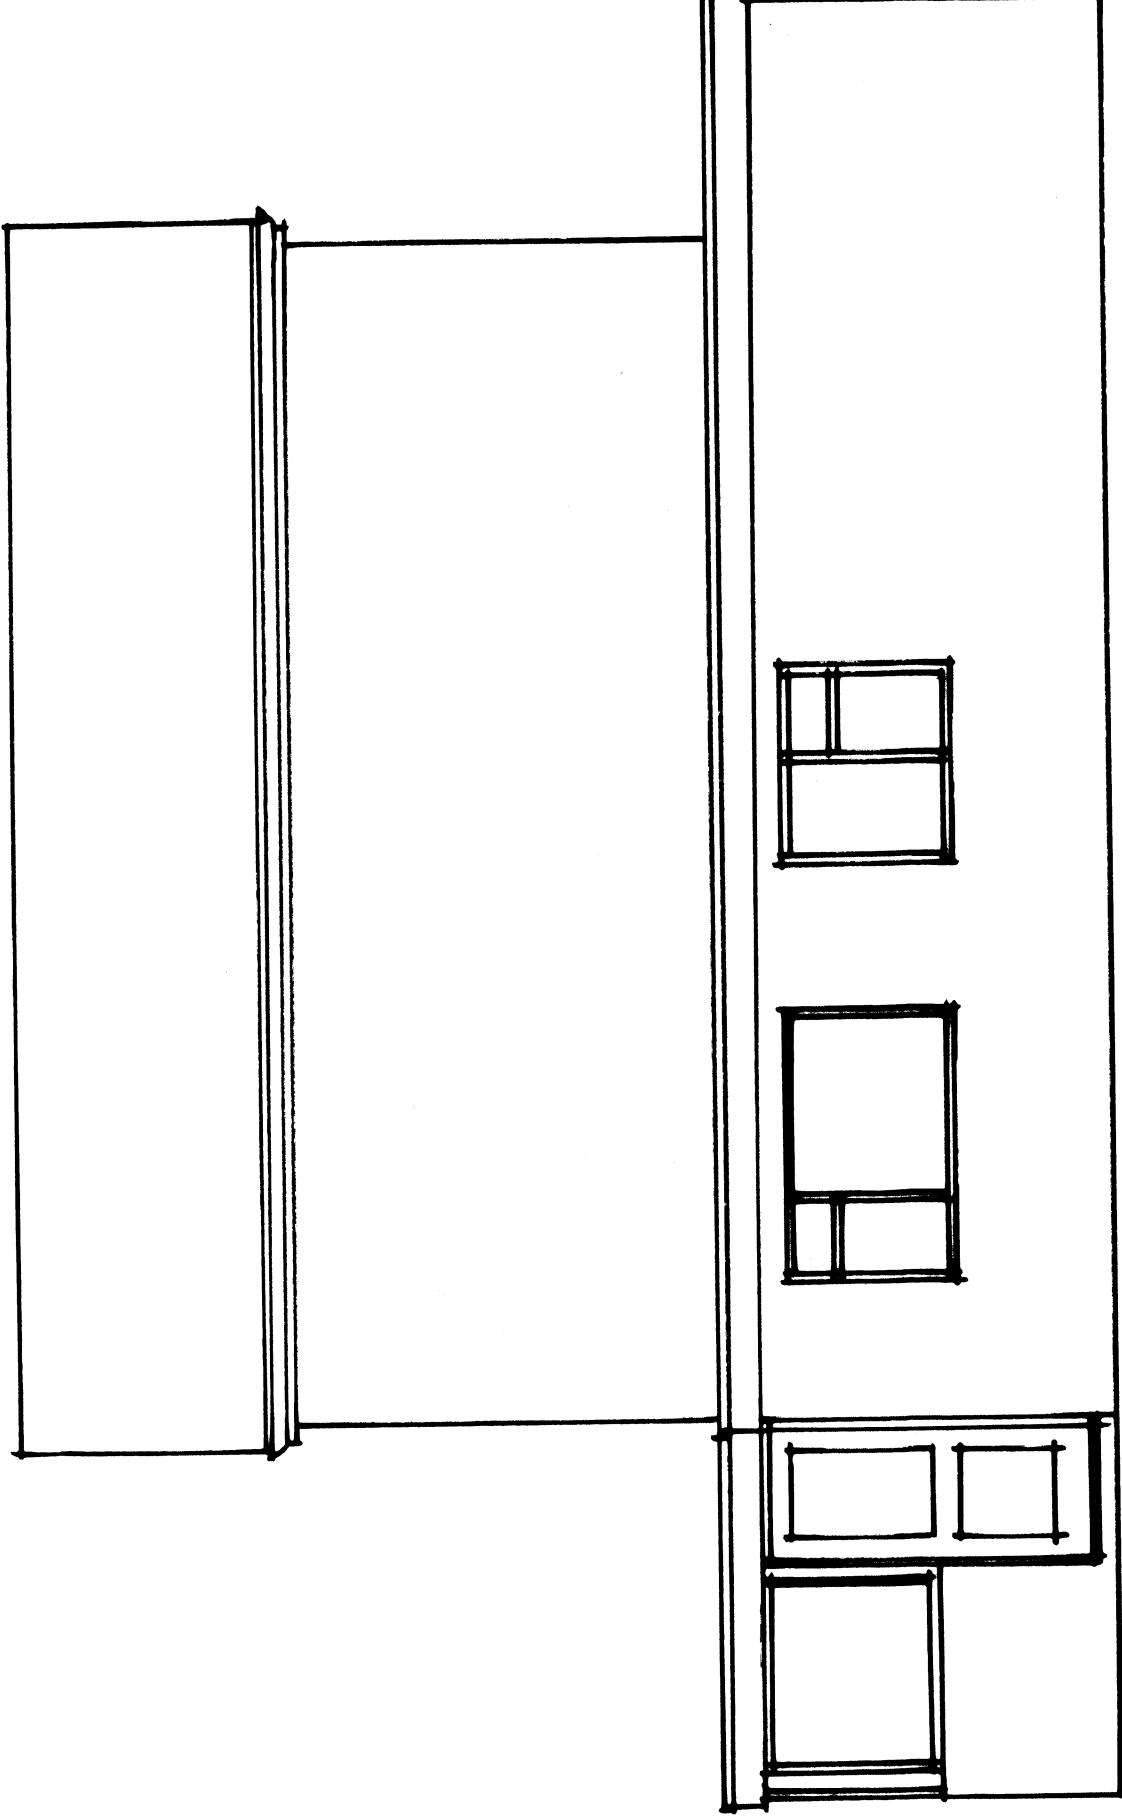


SIDE ELEVATION: WEST ASPECT

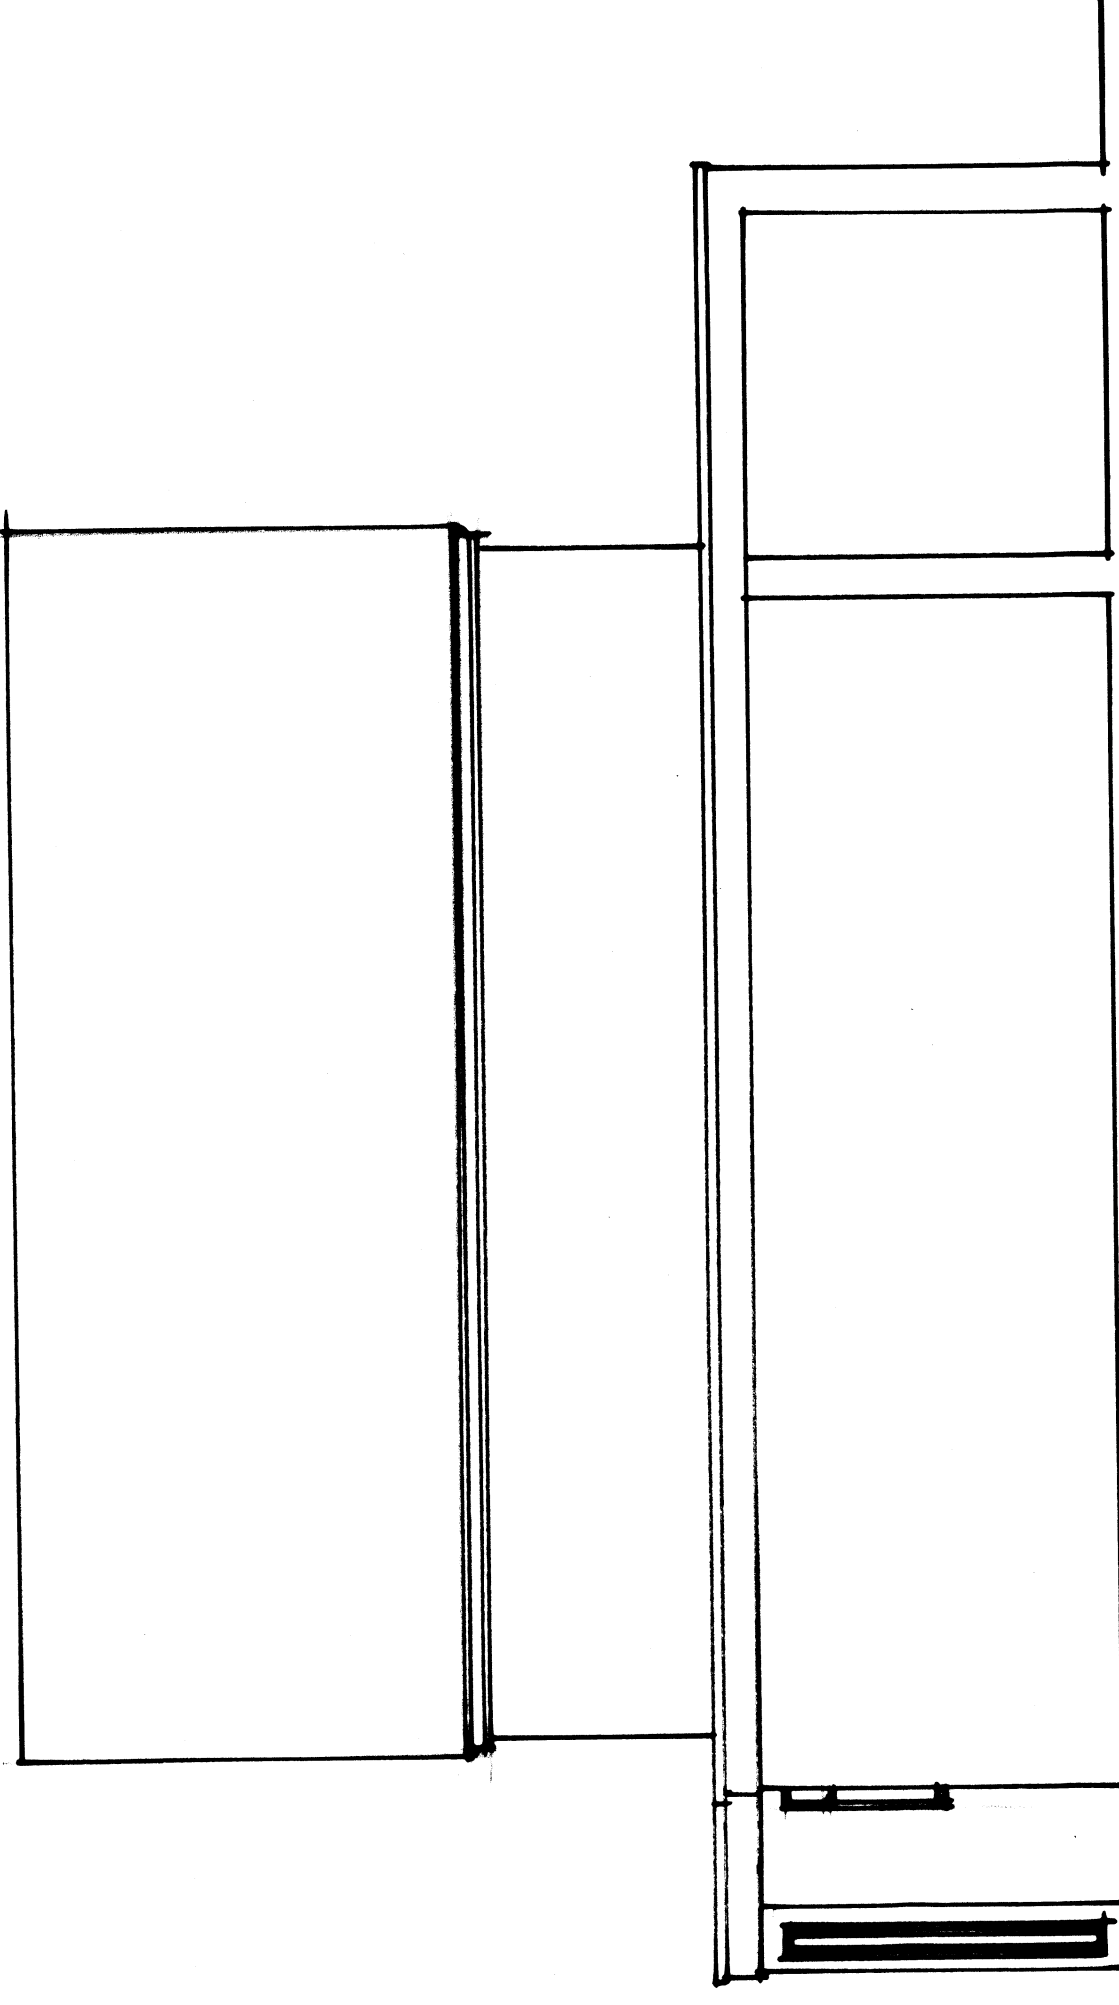

PART SECTIONAL AND SIDE ELEVATION: EAST ASPECT

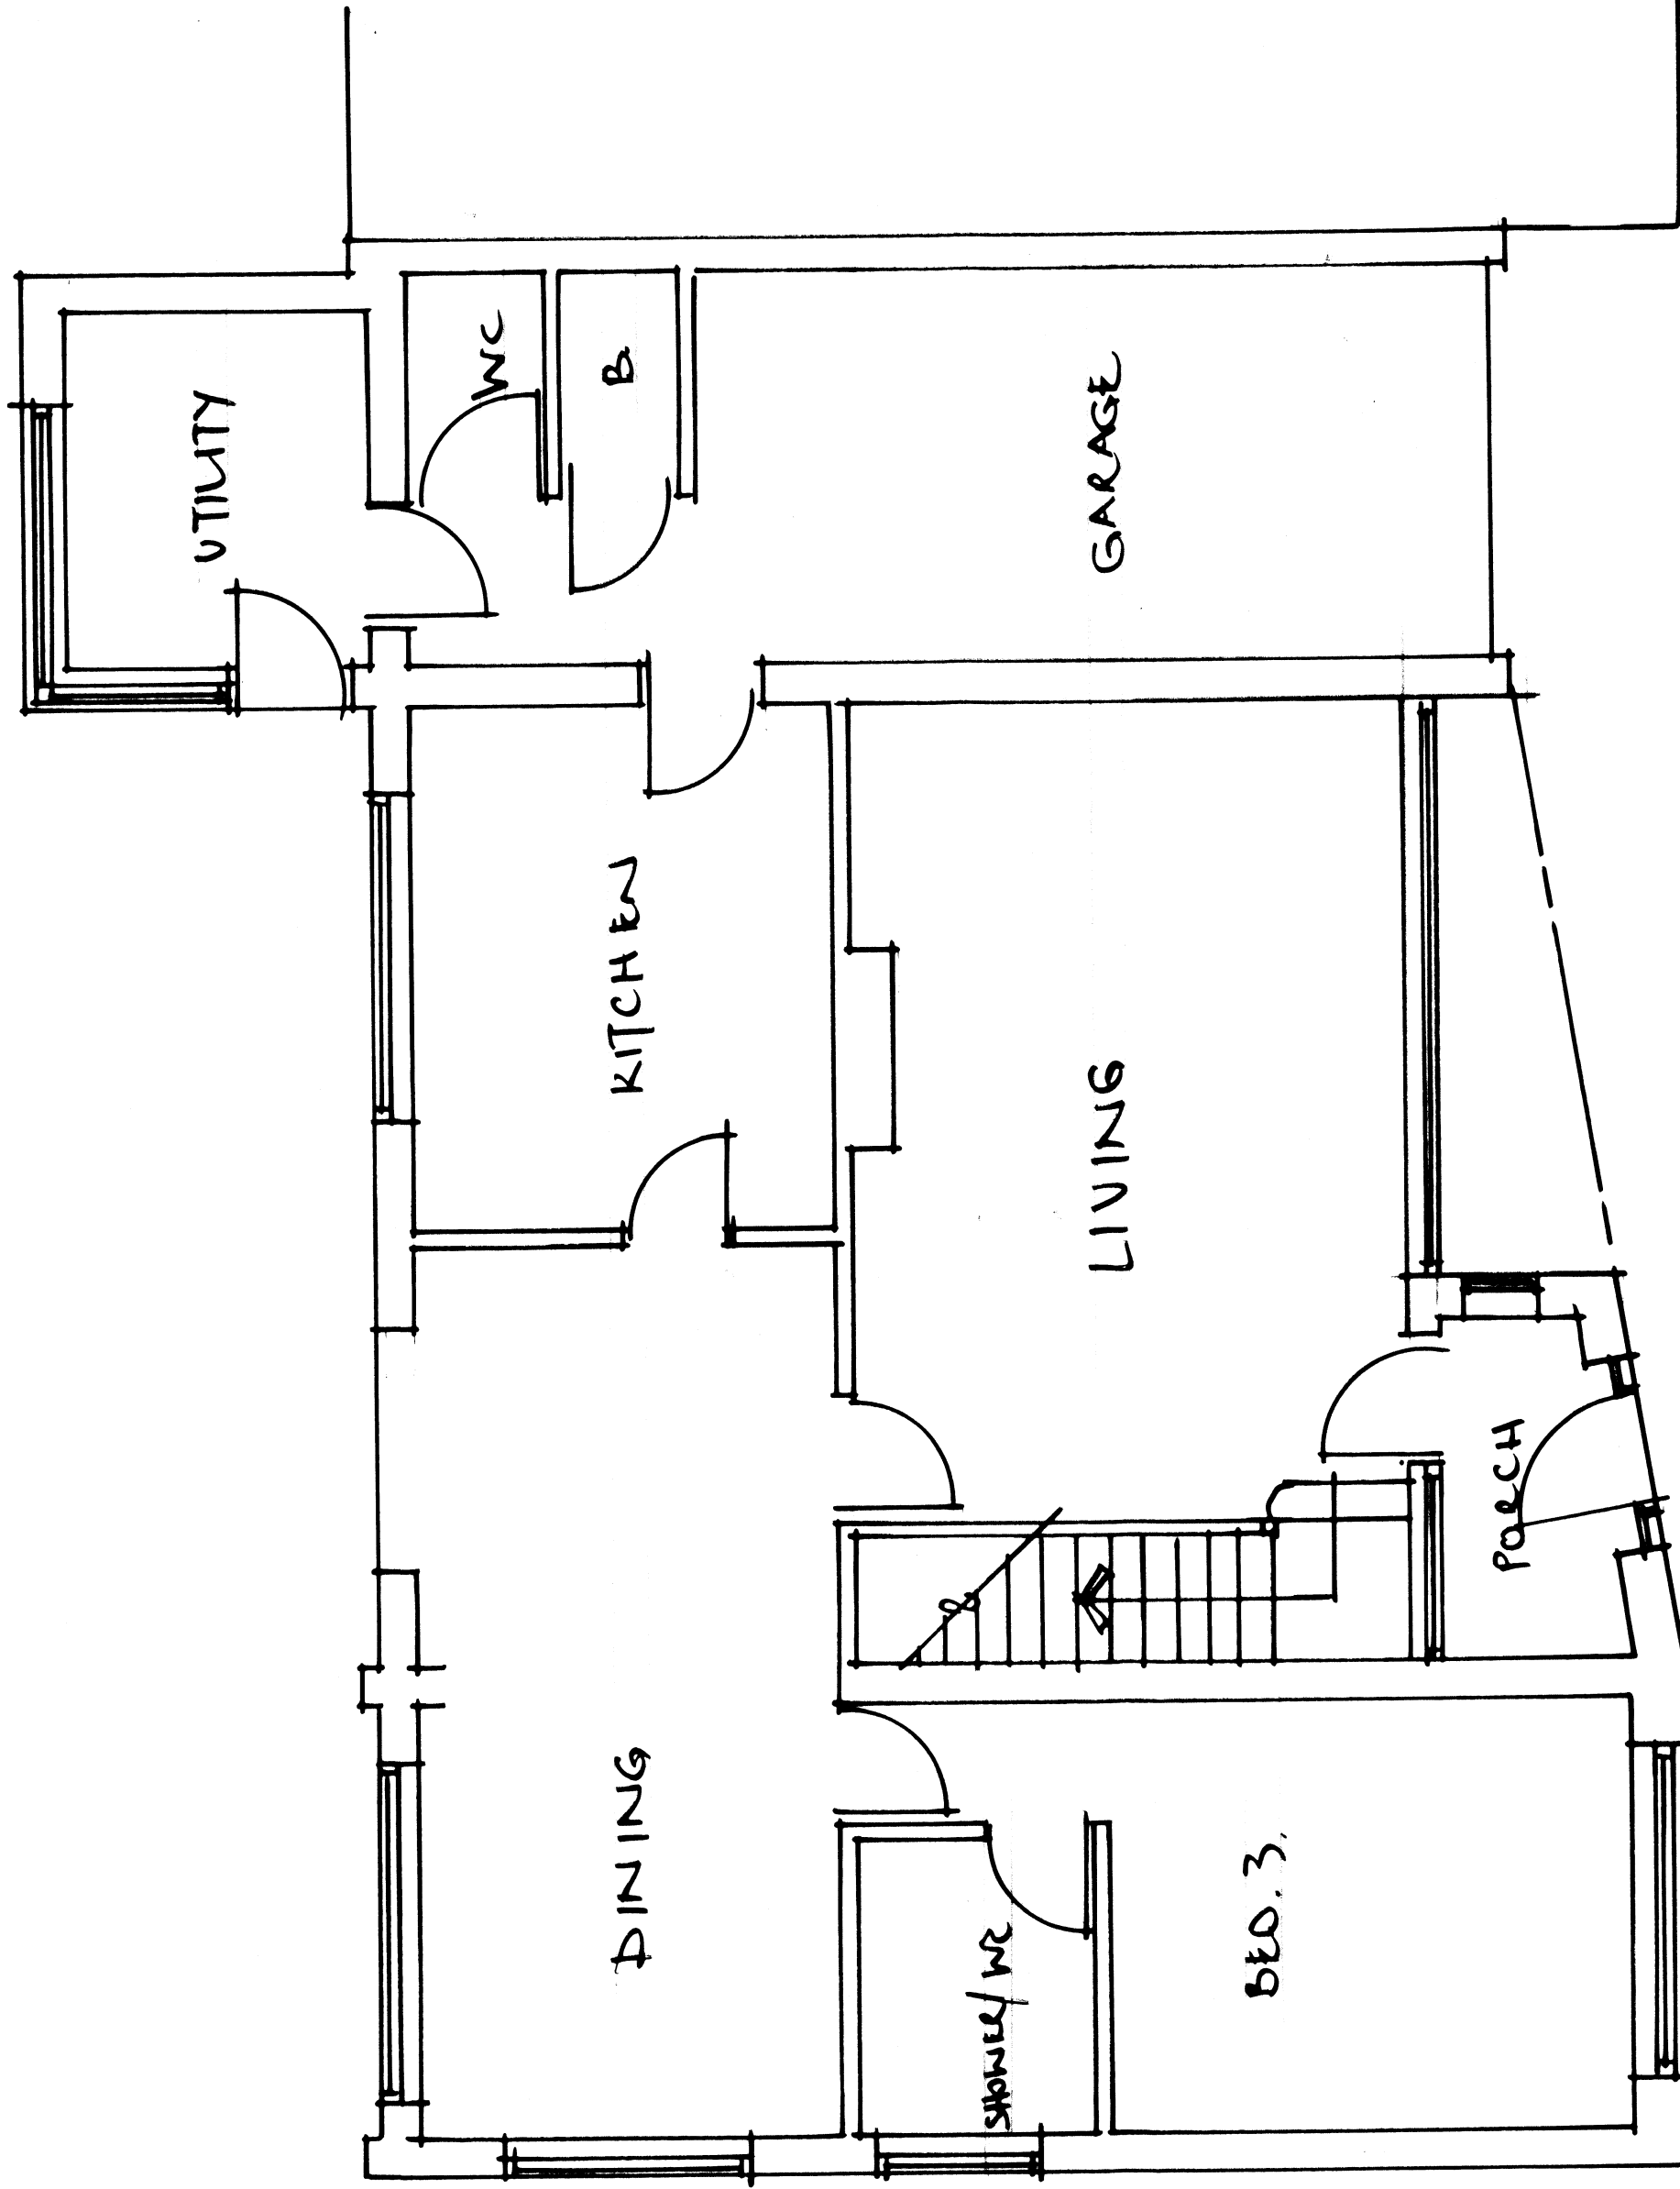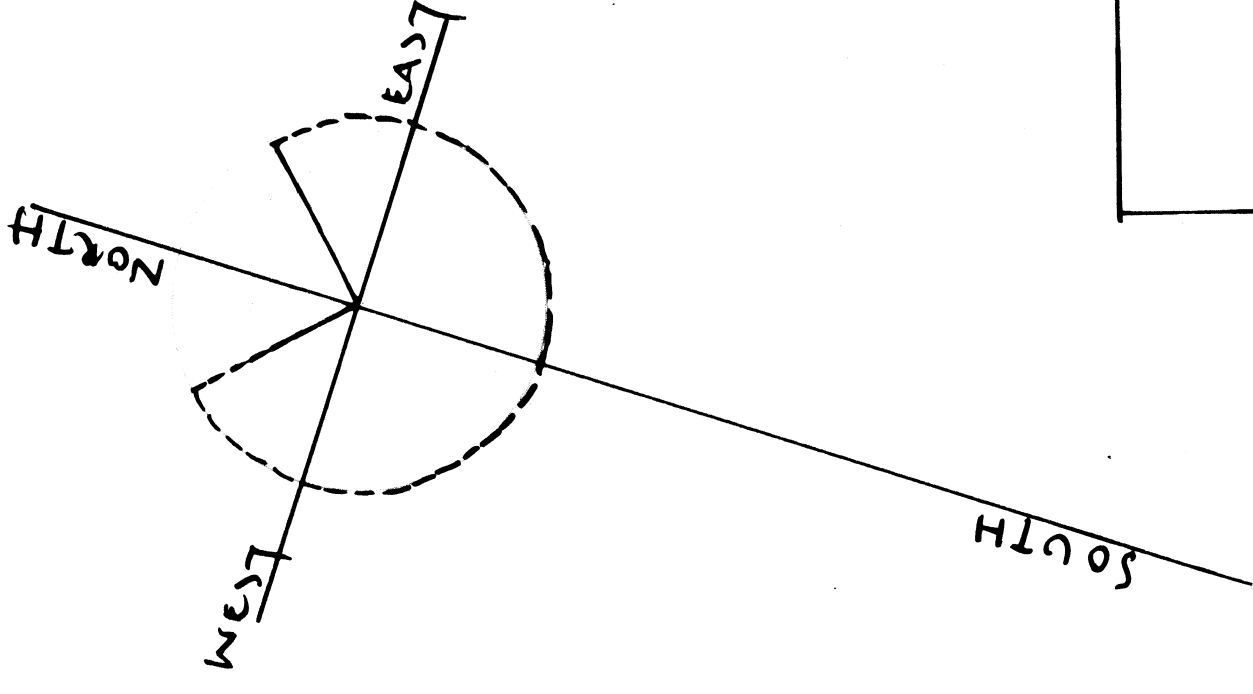

GROUND FLOOR PLAN

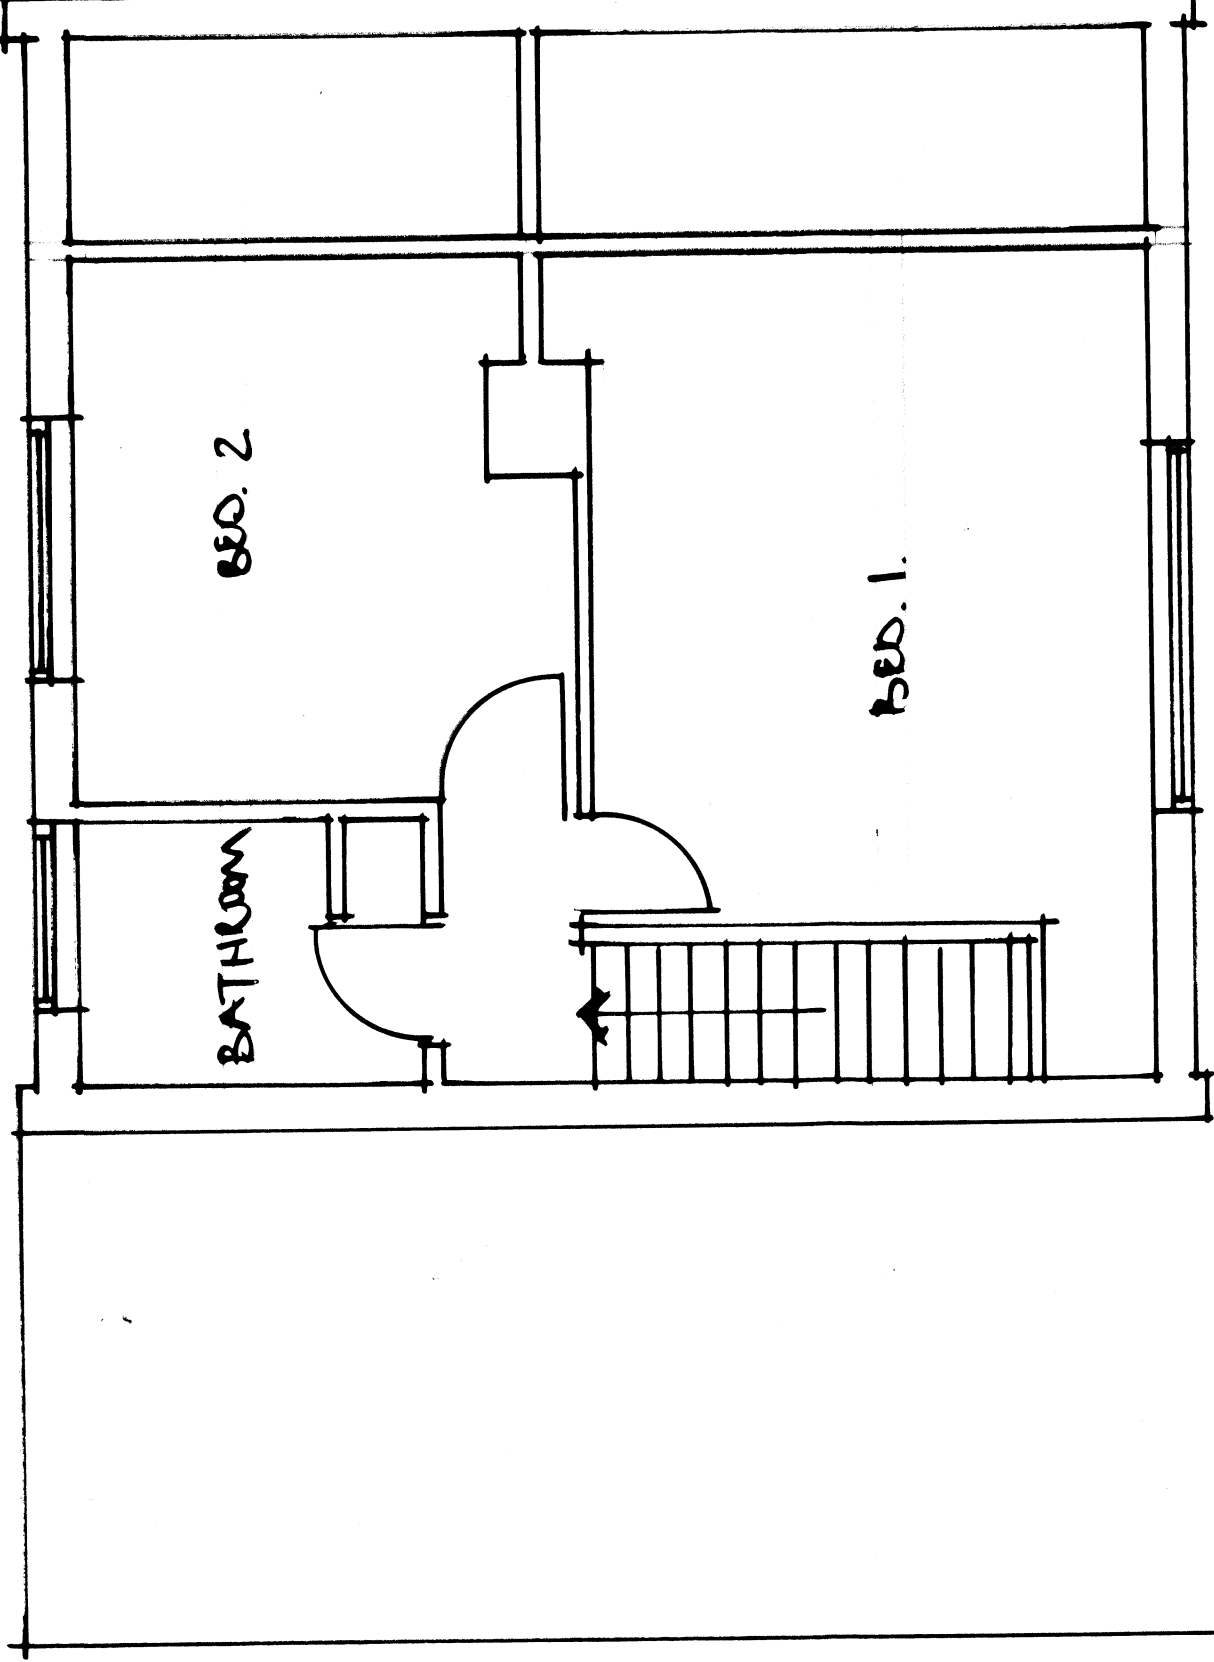

FIRST FLOOR PLAN

1:100 SCALE ROOF PLAN

BOWER EDLESTON ARCHITECTS

SWEETBRIAR HALL, NANTWICH, CHESHIRE CW5 5RW
TELEPHONE: 01270 624129 FACSIMILE: 01270 627684
EMAIL: ADMIN@BOWER-EDLESTON.COM
WEBSITE: WWW.BOWER-EDLESTON.COM

PROJECT | GREENWOOD ROAD FORSBLOOM

TITLE | EXISTING PLANS AND ELEVATIONS

SCALE 1:50
DATE 07/2016
DRG. No. 6716/04

DRAWN BY
STAGE
REVISION B