


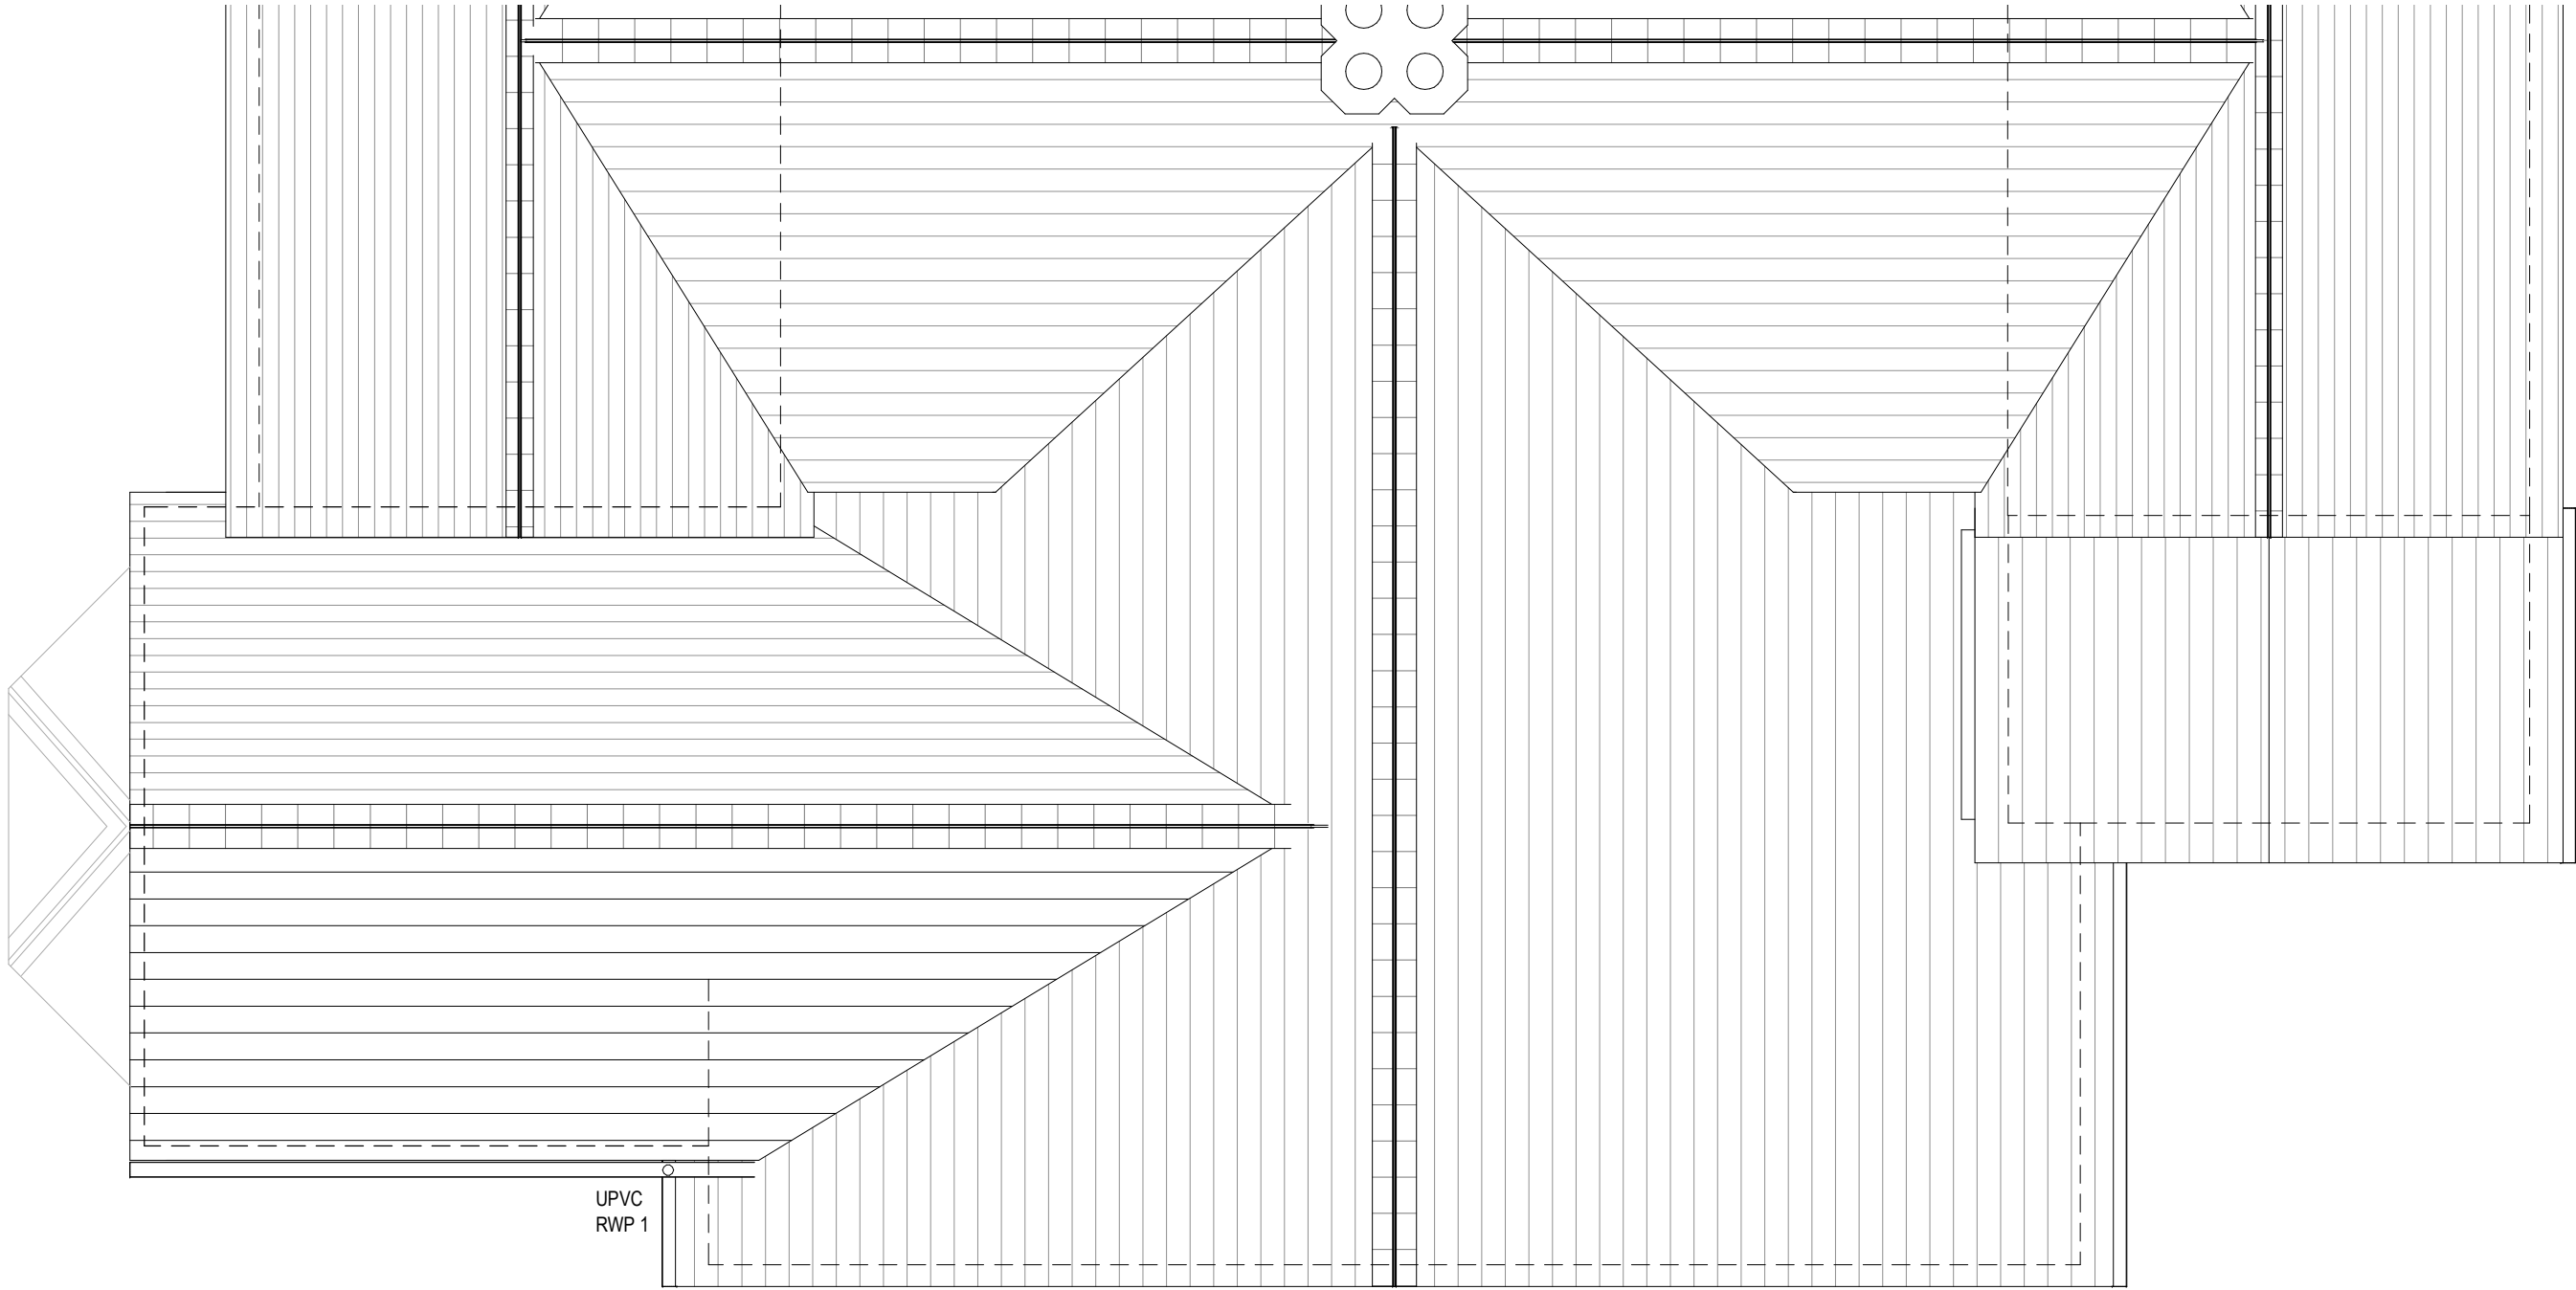

Roof (Part Plan)



Clerk Bank House
Clerk Bank
LEEK
Staffordshire
ST13 5HE

t : 01538 373477
f : 01538 386503

e : info@ctdarchitects.co.uk
w : www.ctdarchitects.co.uk

ctd architects © 2021

- This drawing is copyright.
- All dimensions to be checked on site before proceeding.
- Contractor must notify the architect of any discrepancies before proceeding.
- Contractor to check/adjust dimensions of new work to suit existing conditions. Do not assume existing structure or details are plumb, square or level.
- All drawings to be read in conjunction with all other consultants drawings and specs.

Rev	Date	Drawn	Description	Scale	Size	Drawn	Chk'd	Date
			Client	1 : 50	A3	ED	CH	16/11/21
			Alton Towers	Status Listed Building Consent				
			Project Swiss Cottage Alton Towers Resort, Staffordshire	Job No.	Drawing No	Rev.		
			Title Roof Plan 'as existing'	0860	AL06			