


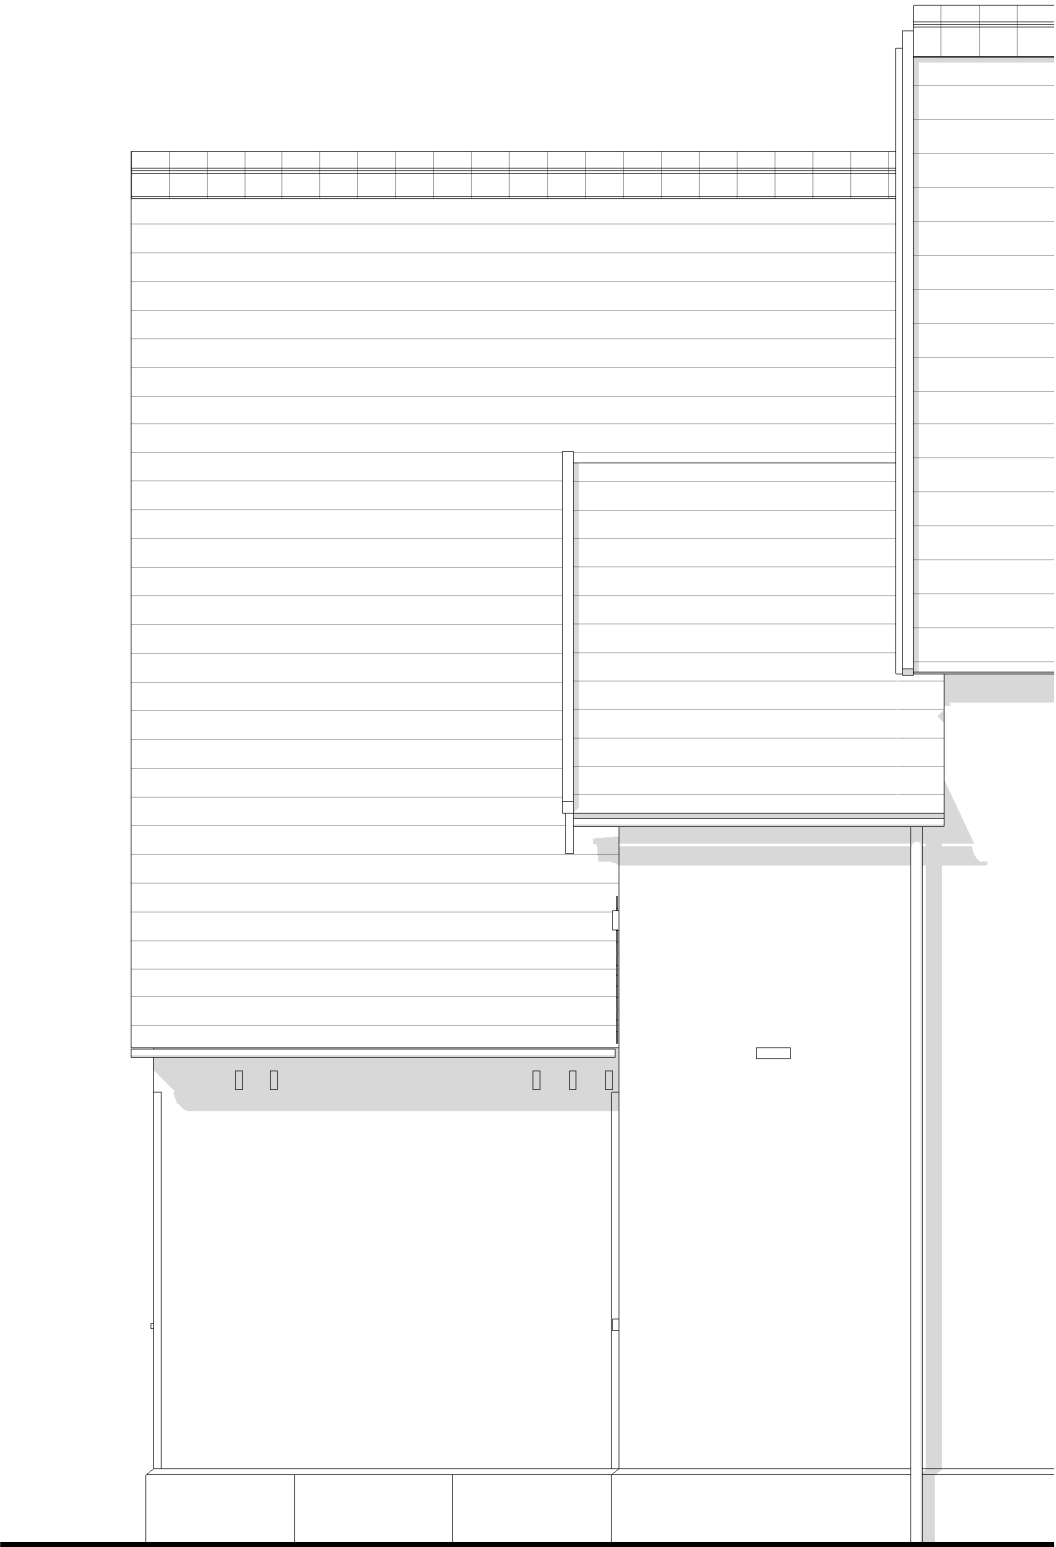

ctdarchitects

Clerk Bank House
Clerk Bank
LEEK
Staffordshire
ST13 5HE

t : 01538 373477
f : 01538 386503

e : info@ctdarchitects.co.uk
w : www.ctdarchitects.co.uk

ctd architects © 2021

- This drawing is copyright.
- All dimensions to be checked on site before proceeding.
- Contractor must notify the architect of any discrepancies before proceeding.
- Contractor to check/adjust dimensions of new work to suit existing conditions. Do not assume existing structure or details are plumb, square or level.
- All drawings to be read in conjunction with all other consultants drawings and specs.

Rev	Date	Drawn	Description
			Client
			Alton Towers

Project
Swiss Cottage
Alton Towers Resort, Staffordshire
Title
South East Elevation 'as existing'

Scale	1 : 50	Size	A3	Drawn	ED	Chk'd	CH	Date	16/11/21
Status	Listed Building Consent								
Job No.	0860	Drawing No	AL07	Rev.					