


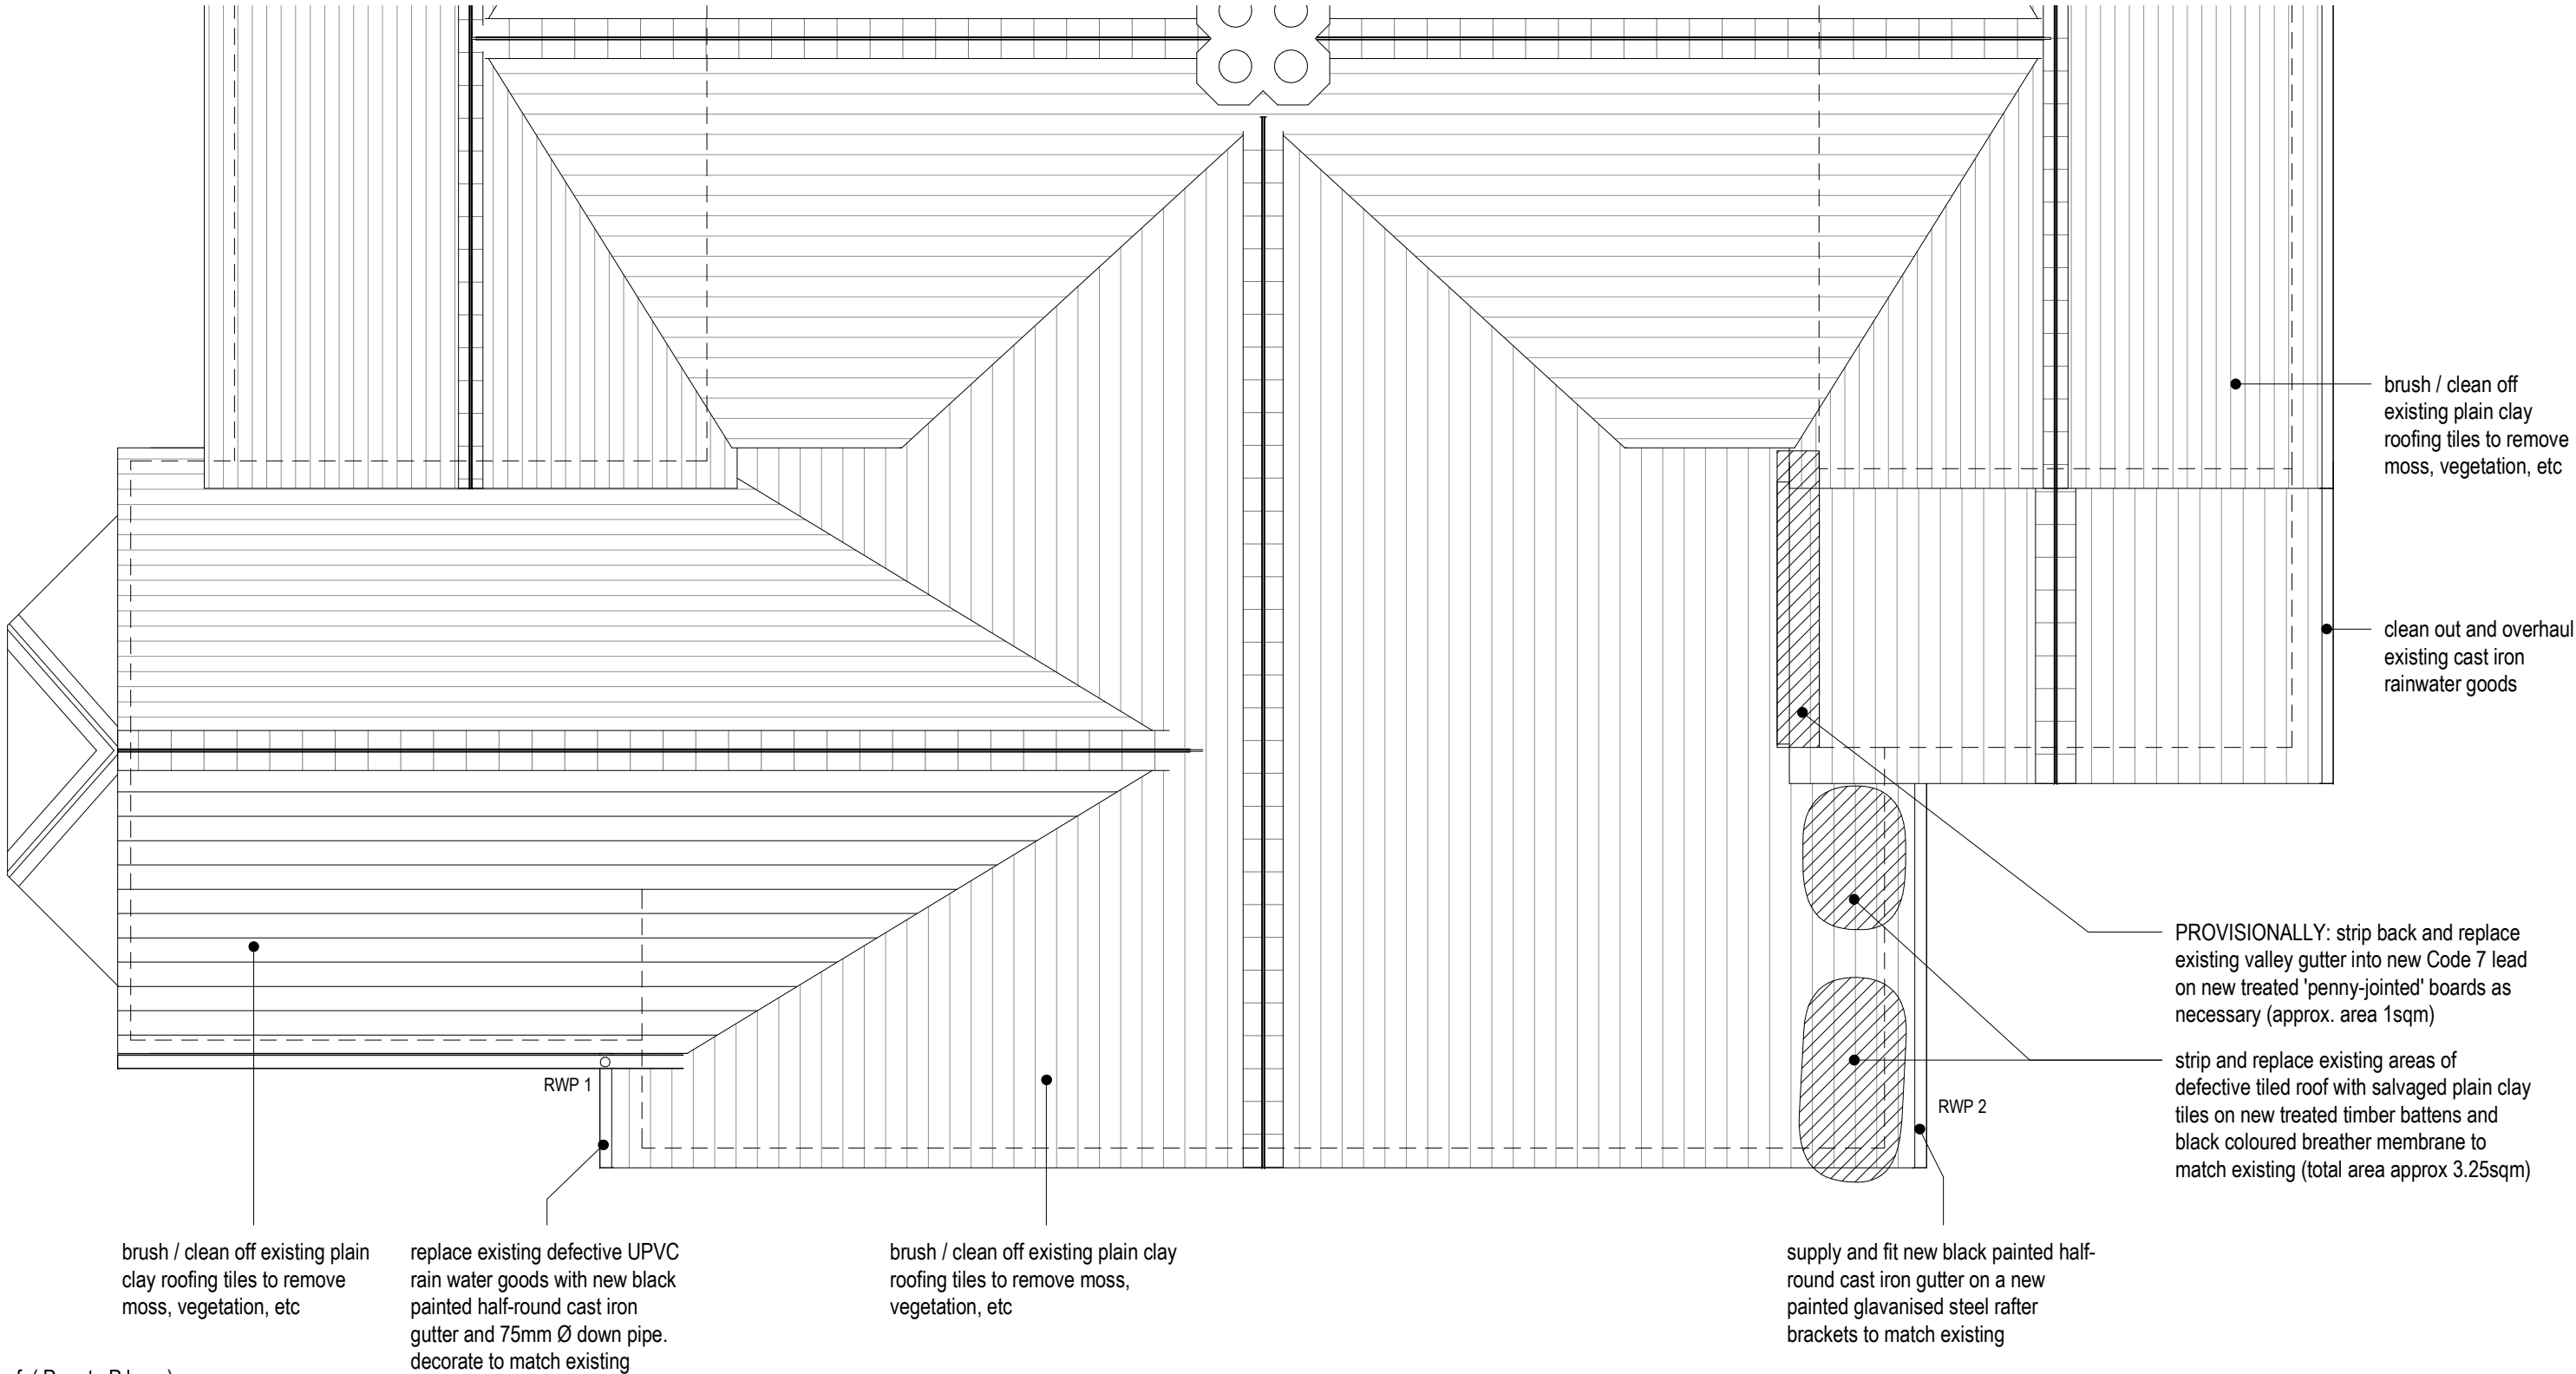

Roof (Part Plan)



Rev	Date	Drawn	Description	Scale	Size	Drawn	Chk'd	Date
			Client	1 : 50	A3	ED	CH	16/11/21
			Project Swiss Cottage Alton Towers Resort, Staffordshire	Status Listed Building Consent				
			Title Roof Plan 'as proposed'	Job No. 0860	Drawing No AL11	Rev.		