


This drawing is copyright and must not be copied, reproduced without the permission of MAC Architectural Design Ltd. Figured dimensions only are to be taken from this drawing. All contractors must visit the site and be responsible for taking and checking all dimensions and availability of services relative to their work. MAC Architectural Design Ltd are to be immediately advised of any variation between drawing and site conditions.

 

Rev.	Drawn	Comments.	Date

MAC
ARCHITECTURAL DESIGN LTD
Moorland House, 123 Moorland Road, Burslem, ST6 1JD.
T:01782 503302 E:admin@mac-arch.co.uk


Client:
Mr & Mrs C Barks.

Project:
Proposed Detached Dwelling
on Land off Hurstons Lane
Alton, Stoke on Trent
Staffordshire. ST10 4AP.

Title:
Proposed First Floor Plan Plot 1

Status:
Planning

Paper Size A3 July 2021 Drawing Ref: 1496-AL12C

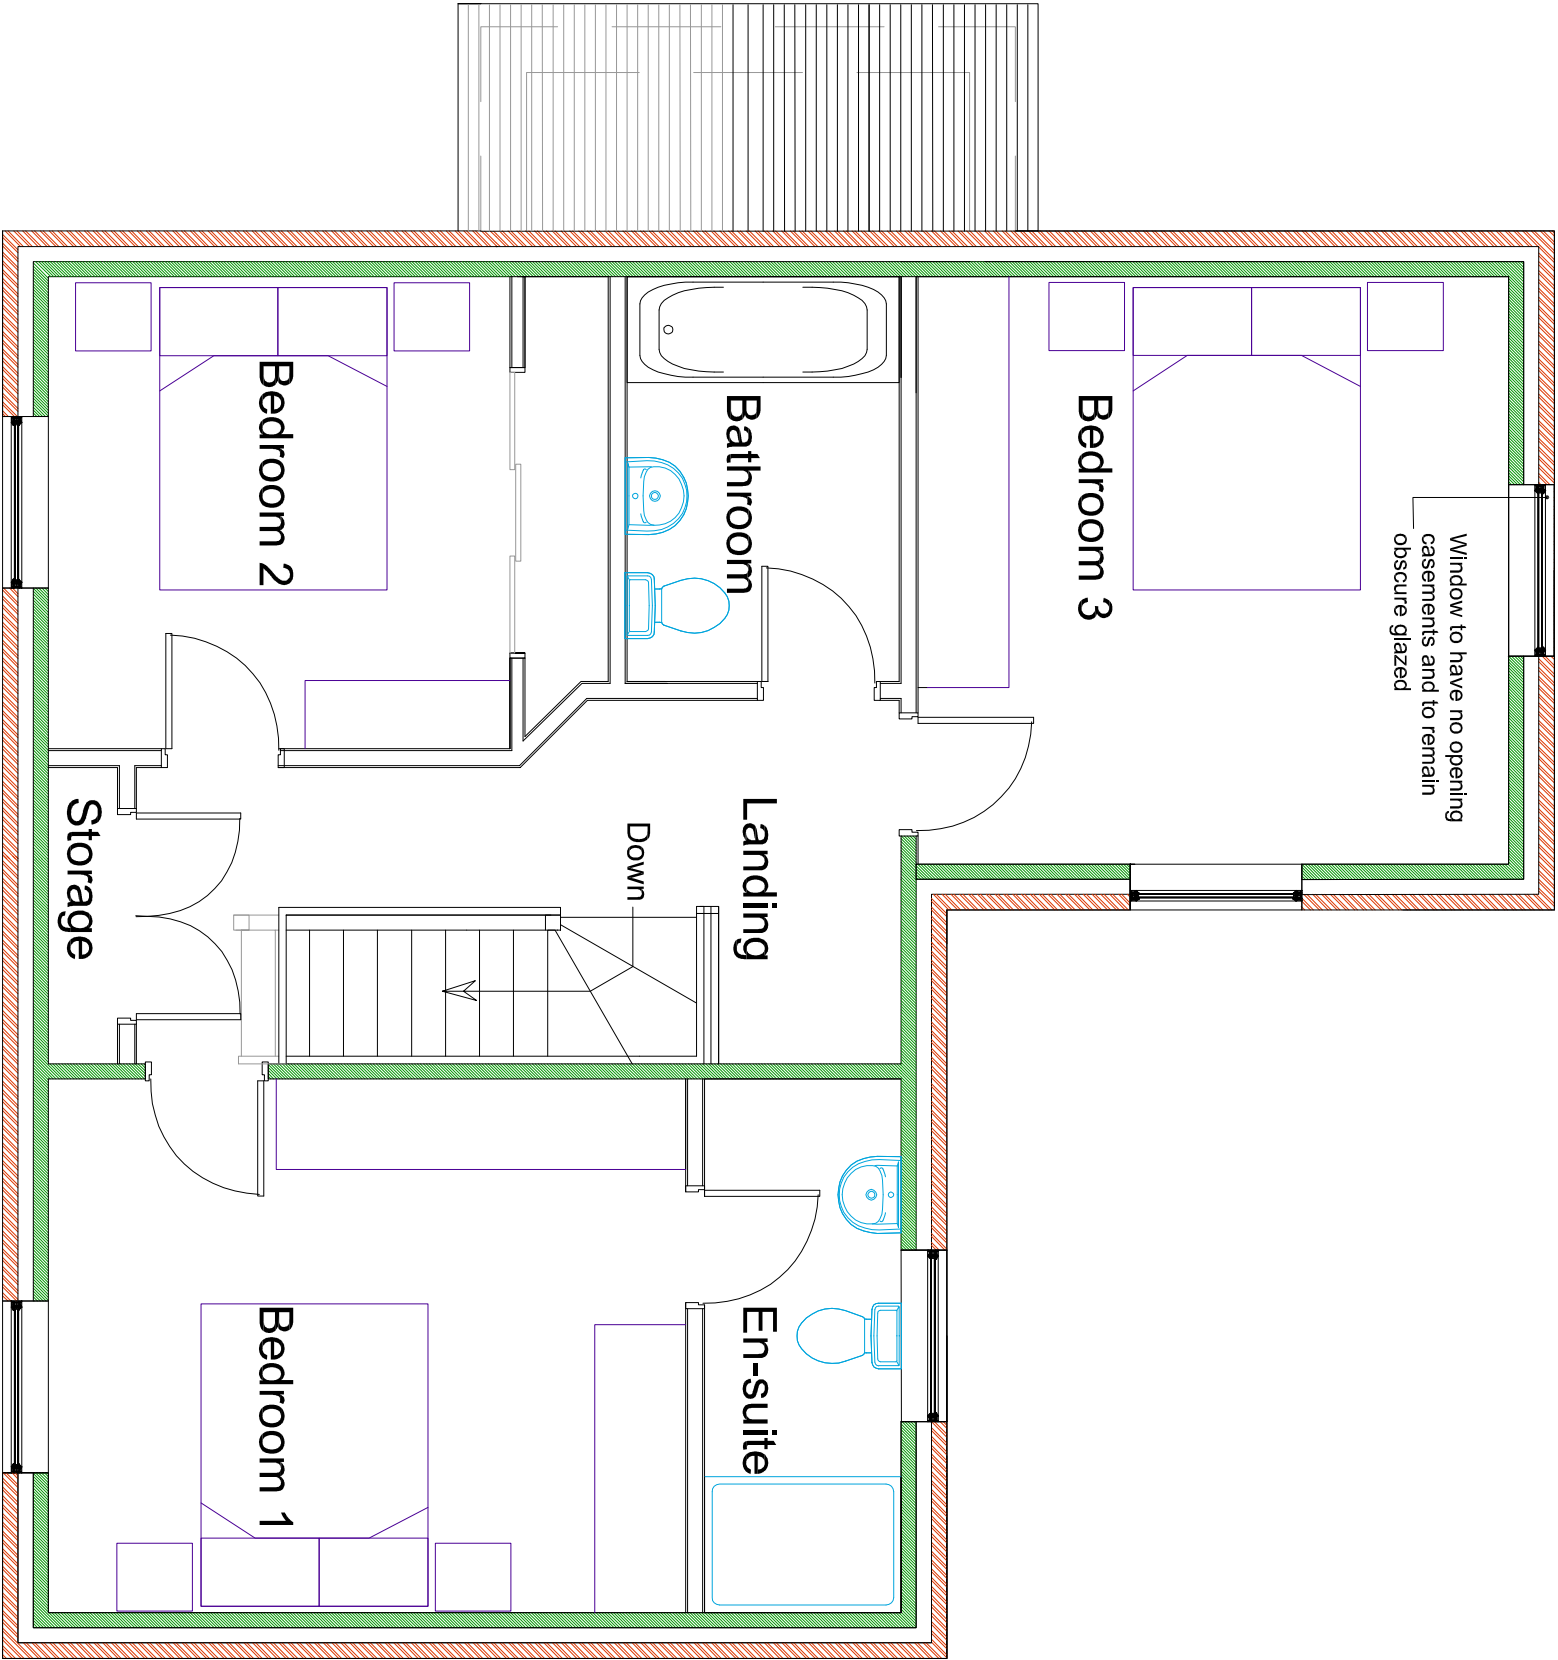

First Floor Plan
Scale 1:50 @ A3