



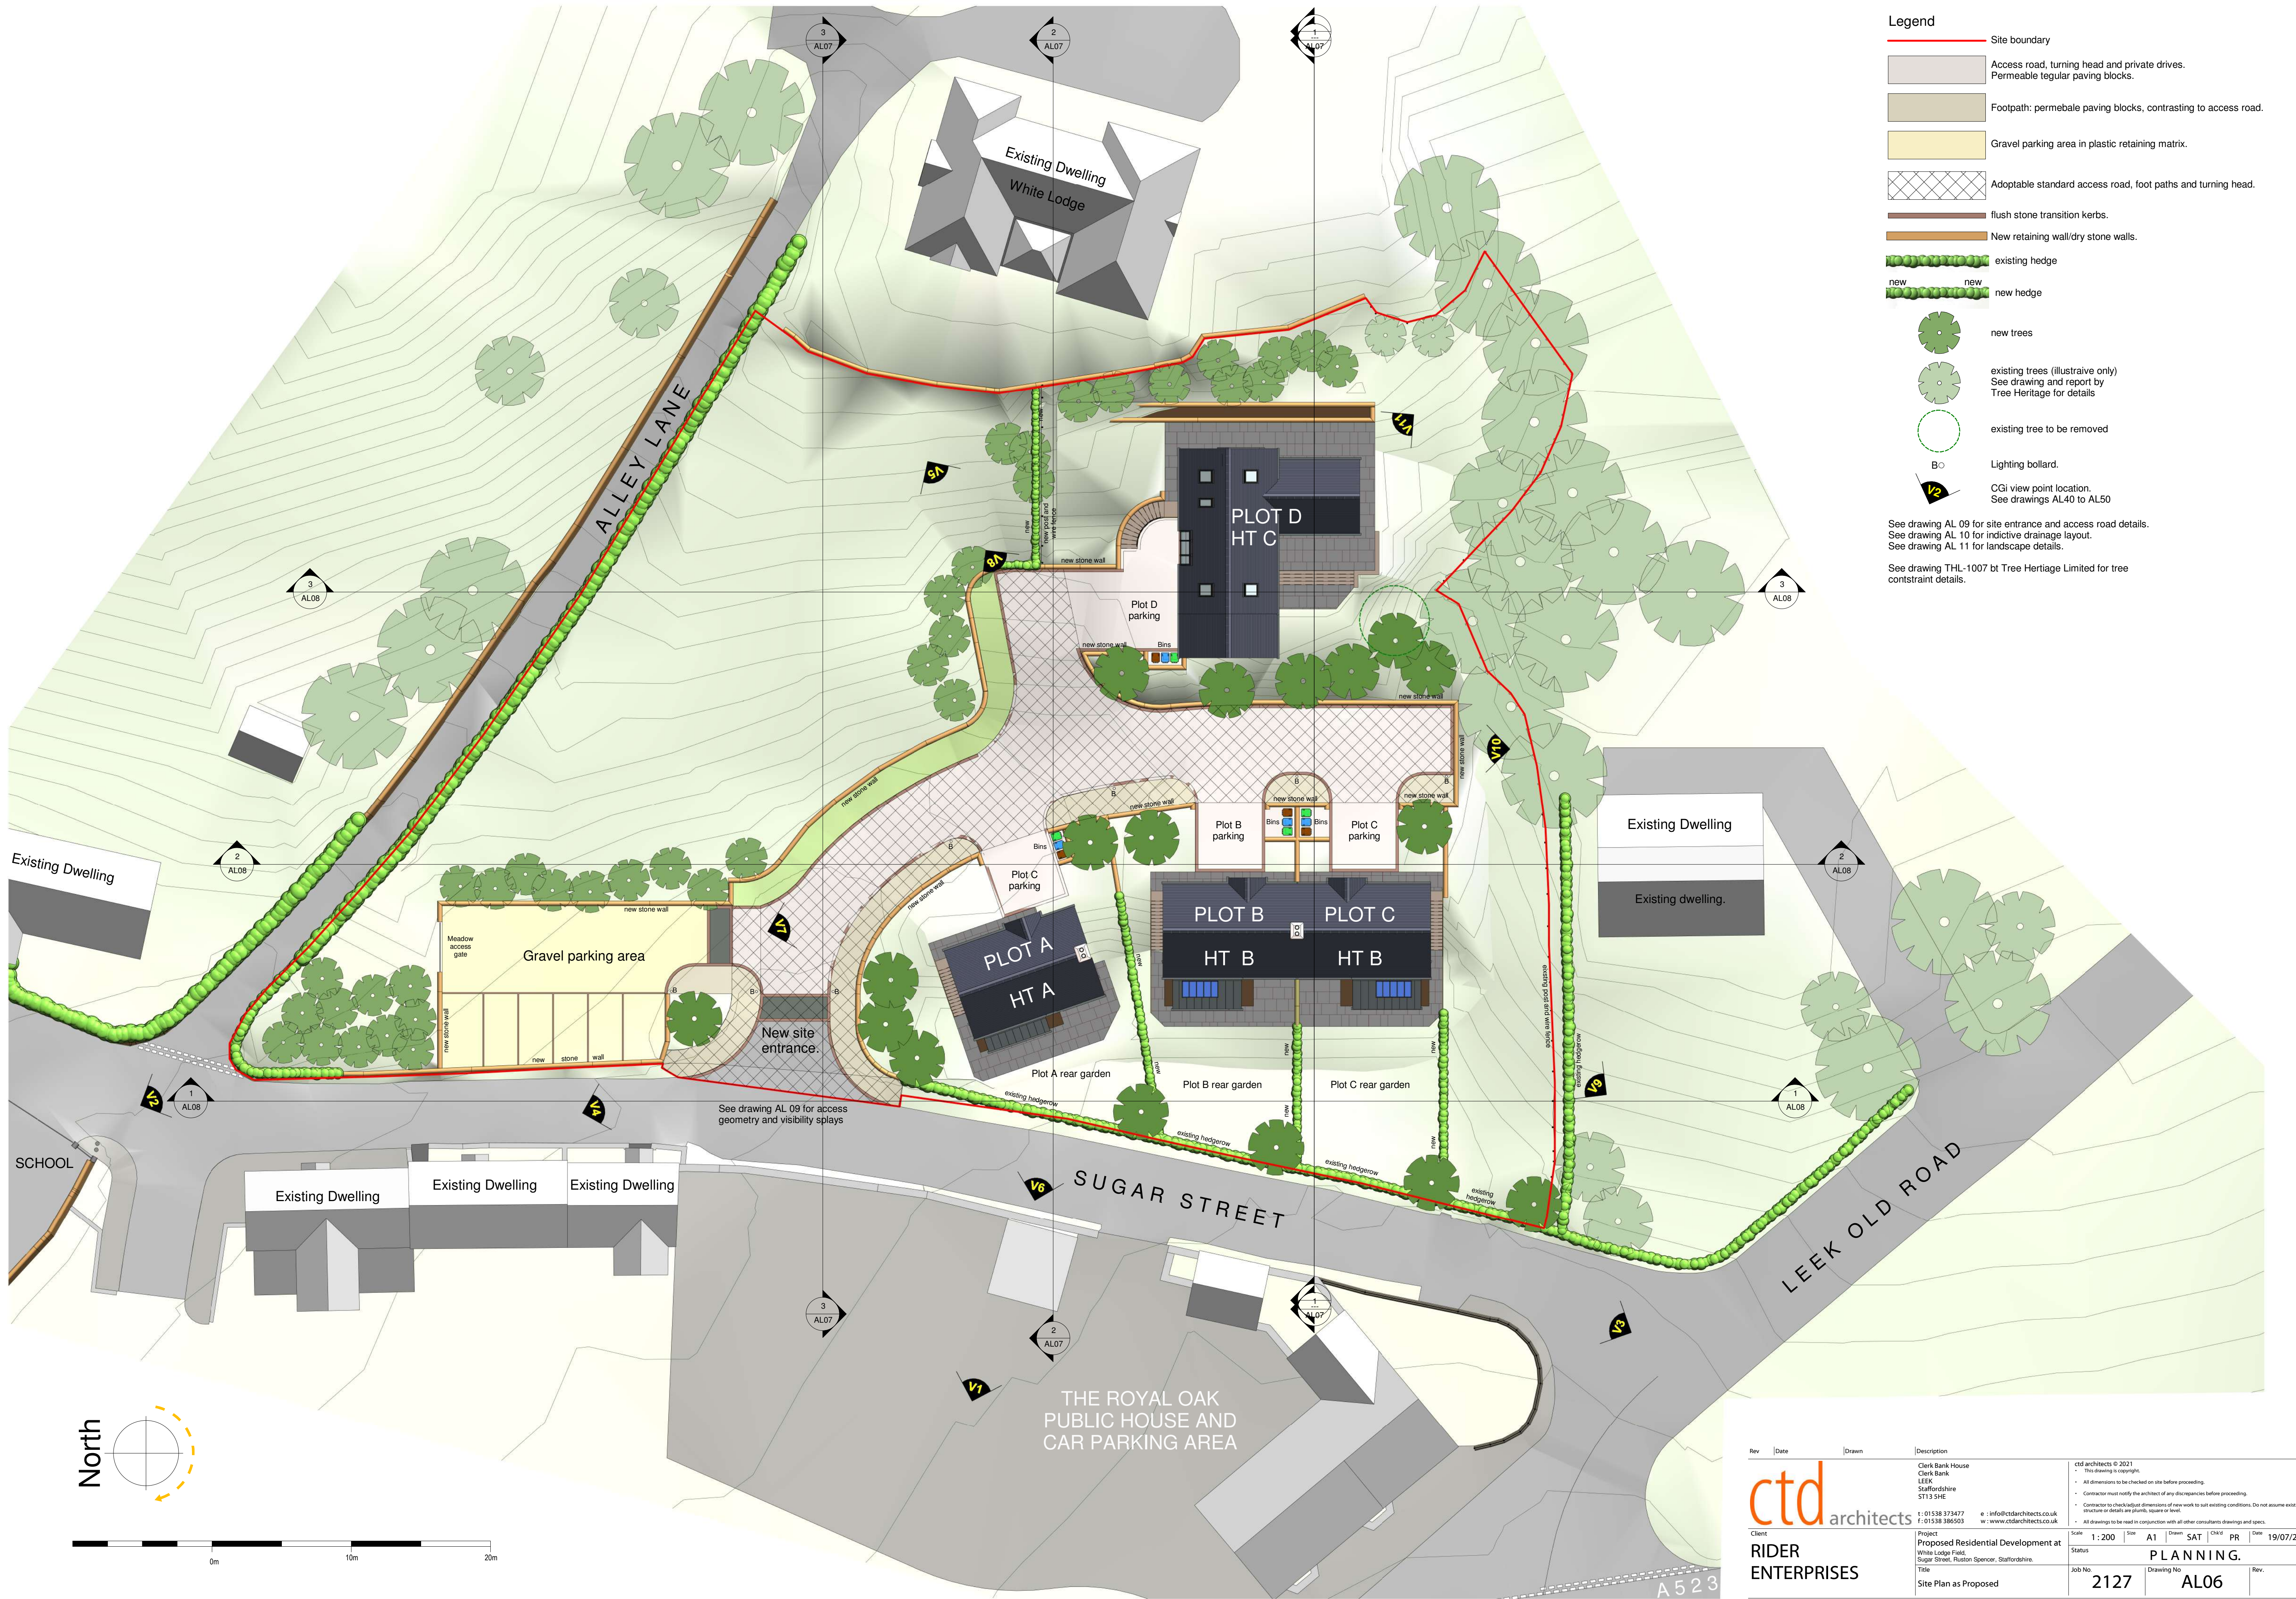

- Legend**
- Site boundary
 - Access road, turning head and private drives. Permeable regular paving blocks.
 - Footpath: permeable paving blocks, contrasting to access road.
 - Gravel parking area in plastic retaining matrix.
 - Adoptable standard access road, foot paths and turning head.
 - flush stone transition kerbs.
 - New retaining wall/dry stone walls.
 - existing hedge
 - new new new hedge
 - new trees
 - existing trees (illustrate only) See drawing and report by Tree Heritage for details
 - existing tree to be removed
 - Lighting bollard.
 - CGi view point location. See drawings AL40 to AL50

See drawing AL 09 for site entrance and access road details.
See drawing AL 10 for indicative drainage layout.
See drawing AL 11 for landscape details.

See drawing THL-1007 bt Tree Heritage Limited for tree constraint details.

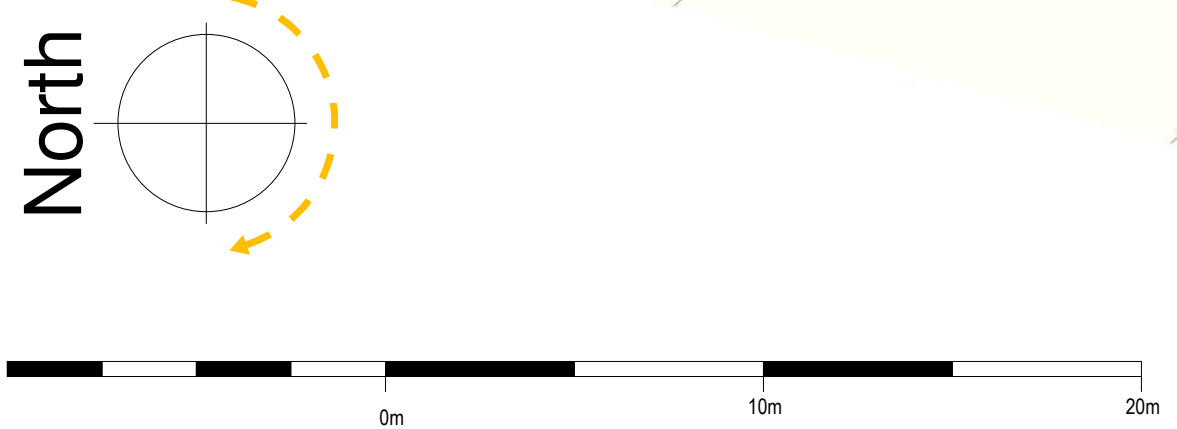

Rev

Date

Drawn

Description

ctd

architects

Clerk Bank House

Clerk Bank

LEEK

Staffordshire

ST13 5HE

Tel: 01538 373477

F: 01538 382653

E: info@ctdarchitects.co.uk

W: www.ctdarchitects.co.uk

Client

RIDER ENTERPRISES

Project

Proposed Residential Development at White Lodge Field, Sugar Street, Ruston Spencer, Staffordshire.

Title

Site Plan as Proposed

Scale

1: 200

Size

A1

Drawn

SAT

CHKD

PR

Date

19/07/21

Status

PLANNING.

Job No

2127

Drawing No

AL06

Rev.

ctd architects © 2021

This drawing is copyright.

All dimensions to be checked on site before proceeding.

Contractor must notify the architect of any discrepancies before proceeding.

Contractor to check/adjust dimensions of new work to suit existing conditions. Do not assume existing structure or details are plumb, square or level.

All drawings to be read in conjunction with all other consultants drawings and specs.

architects | historic building advisors | project managers | landscape & urban designers