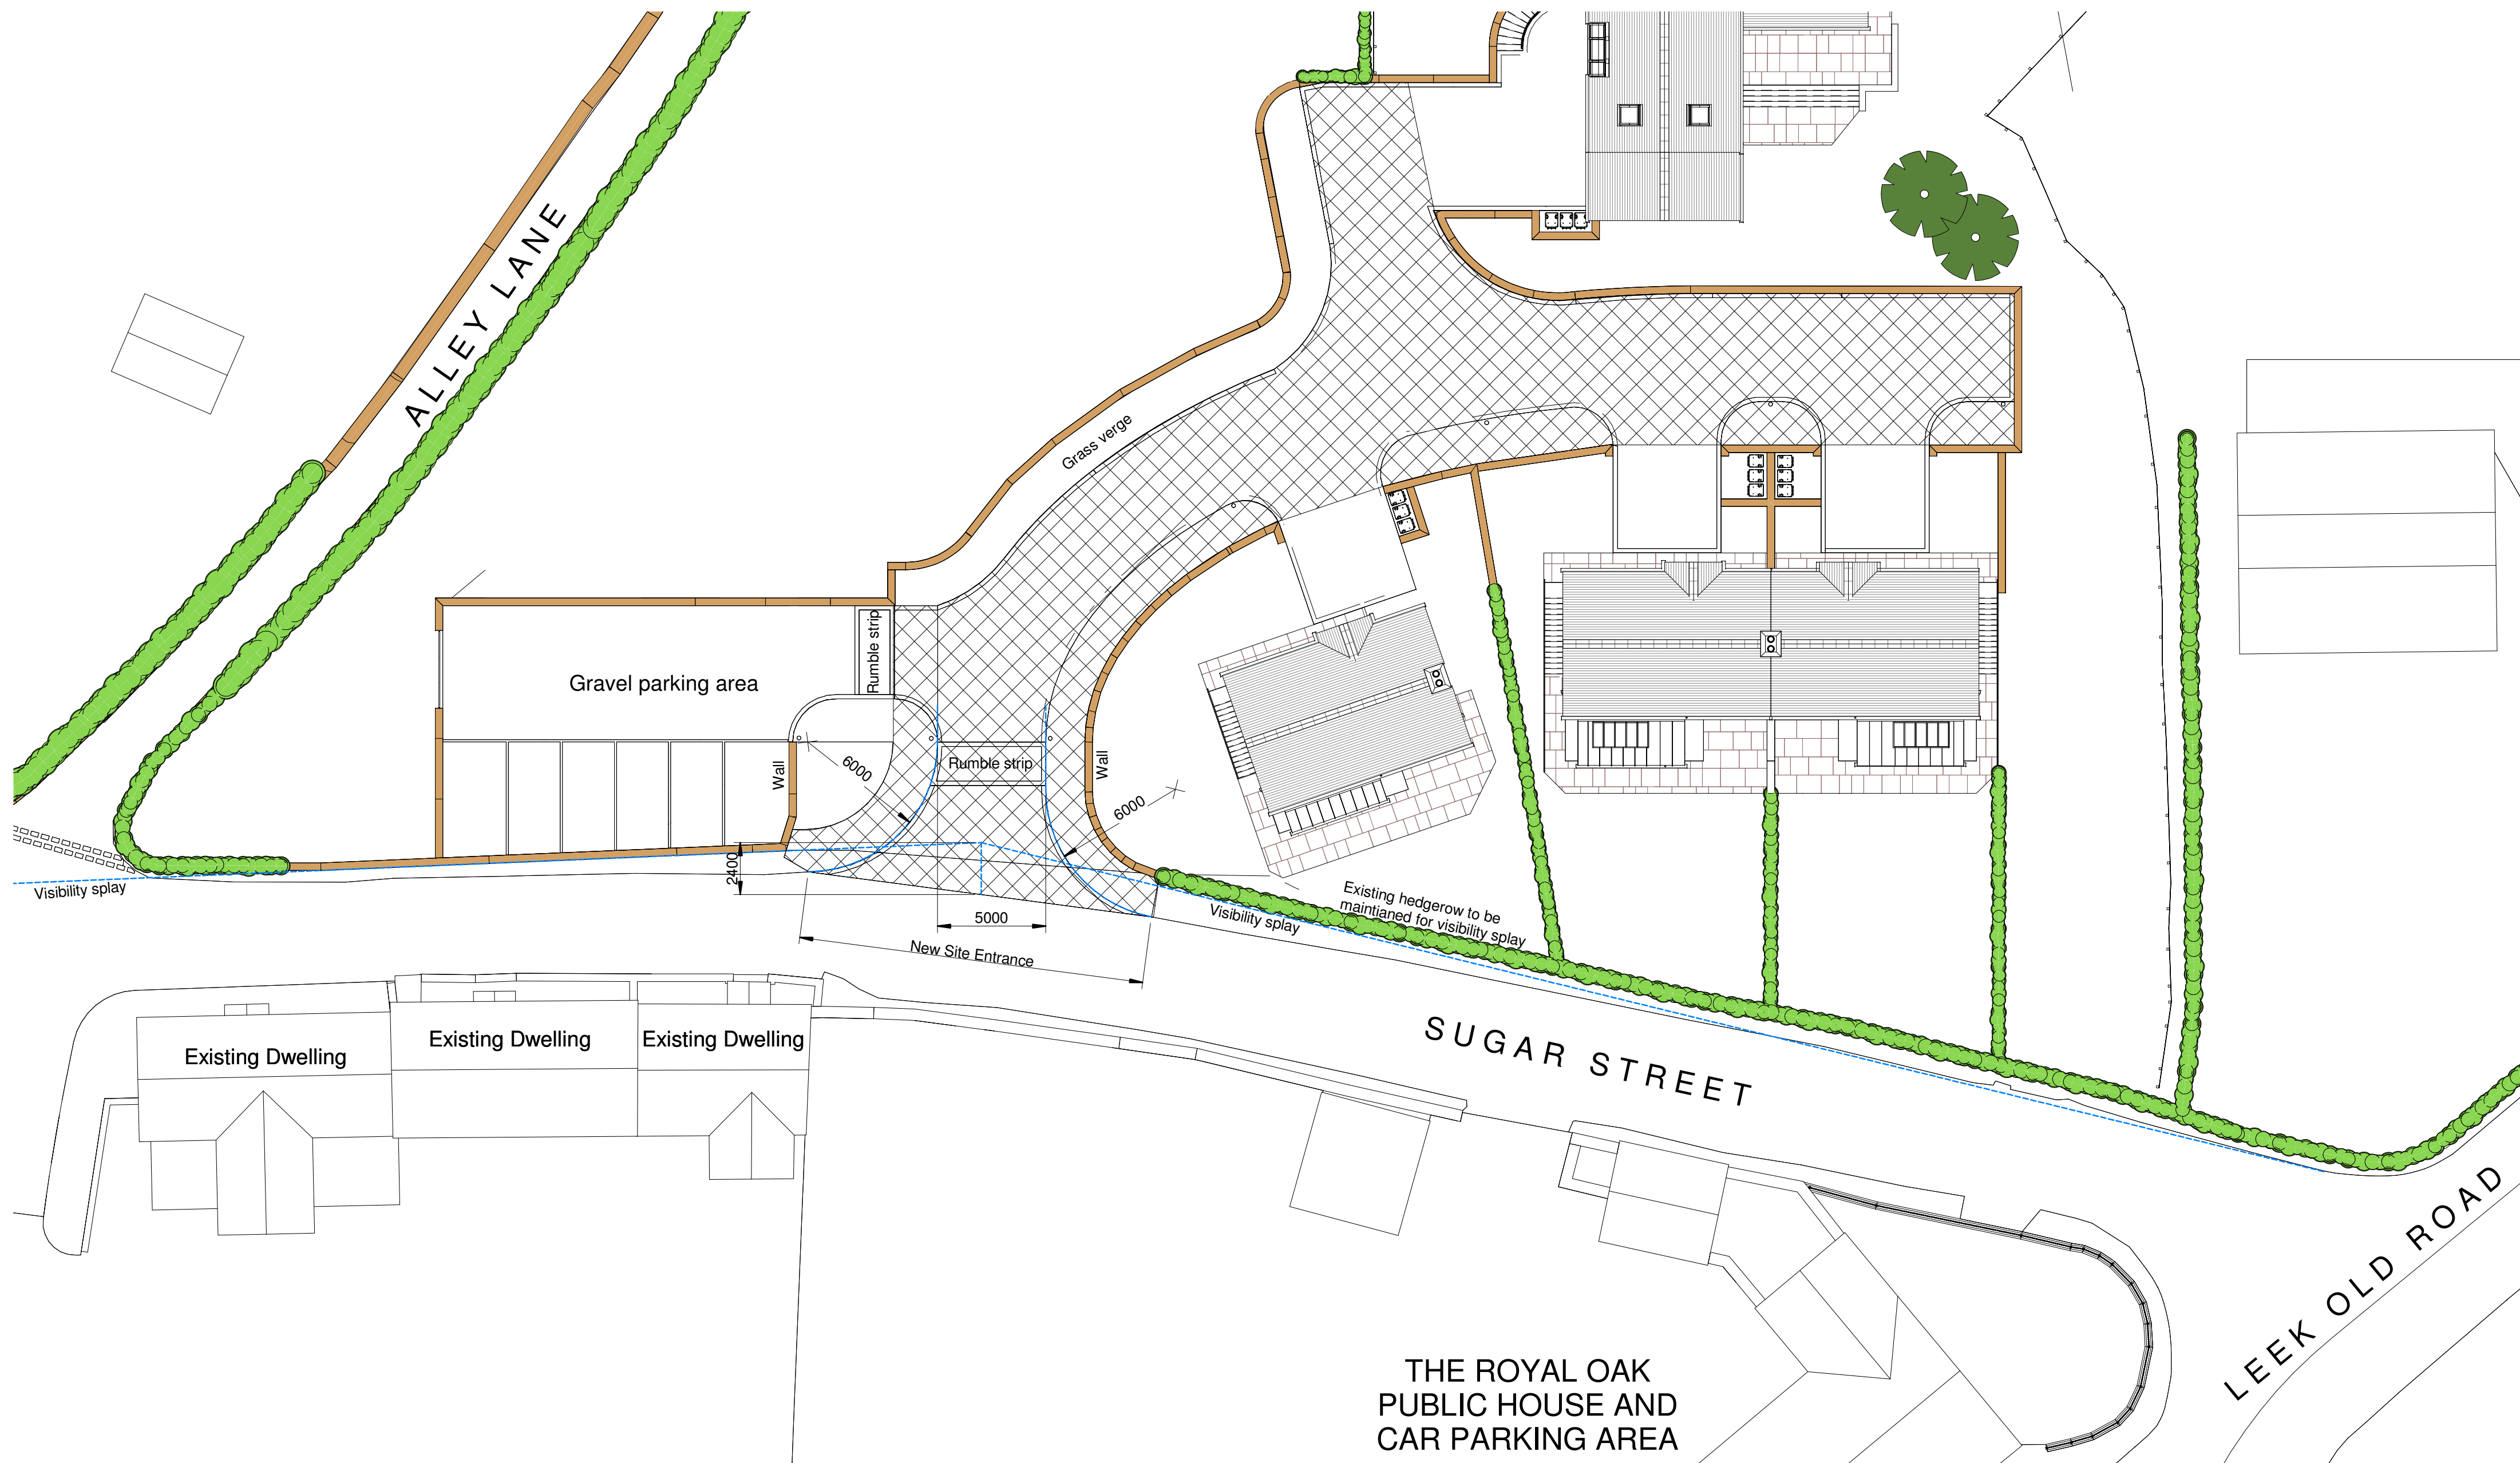


Rev	Date	Drawn	Description
ctdarchitects Clerk Bank House Clerk Bank LEEK Staffordshire ST13 5HE t: 01538 373477 f: 01538 386503 e: info@ctdarchitects.co.uk w: www.ctdarchitects.co.uk			
ctd architects © 2021 - This drawing is copyright. - All dimensions to be checked on site before proceeding. - Contractor must notify the architect of any discrepancies before proceeding. - Contractor to check/adjust dimensions of new work to suit existing conditions. Do not assume existing structure or details are plumb, square or level. - All drawings to be read in conjunction with all other consultants drawings and specs.			
Client Project Proposed Residential Development at White Lodge Field, Sugar Street, Ruston Spencer, Staffordshire.			
RIDER ENTERPRISES			
Title Site plan - Site Entrance & Access Road Scale 1 : 200 Size A2 Drawn SAT Chk'd PR Date 30/09/21 Status PLANNING. Job No. 2127 Drawing No AL09 Rev.			