


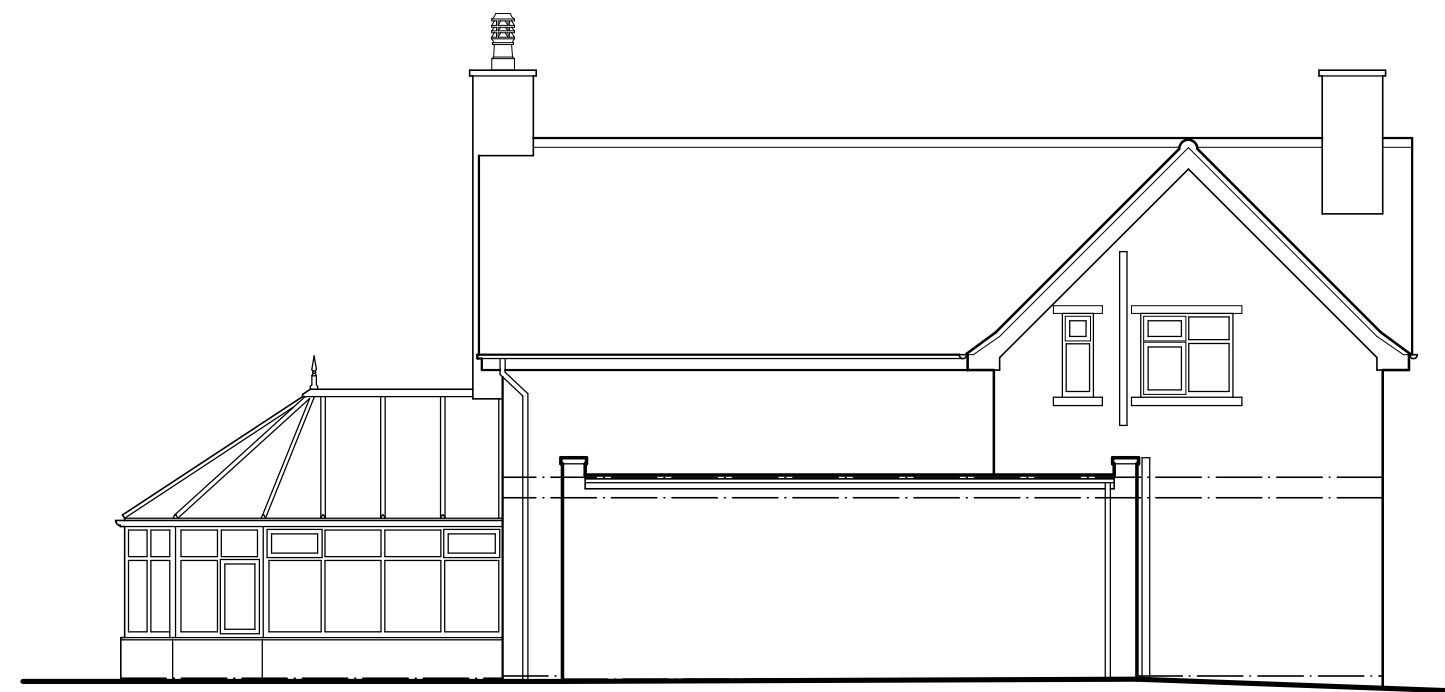

West Elevation



North Elevation




East Elevation




South Elevation



Ground Floor Plan

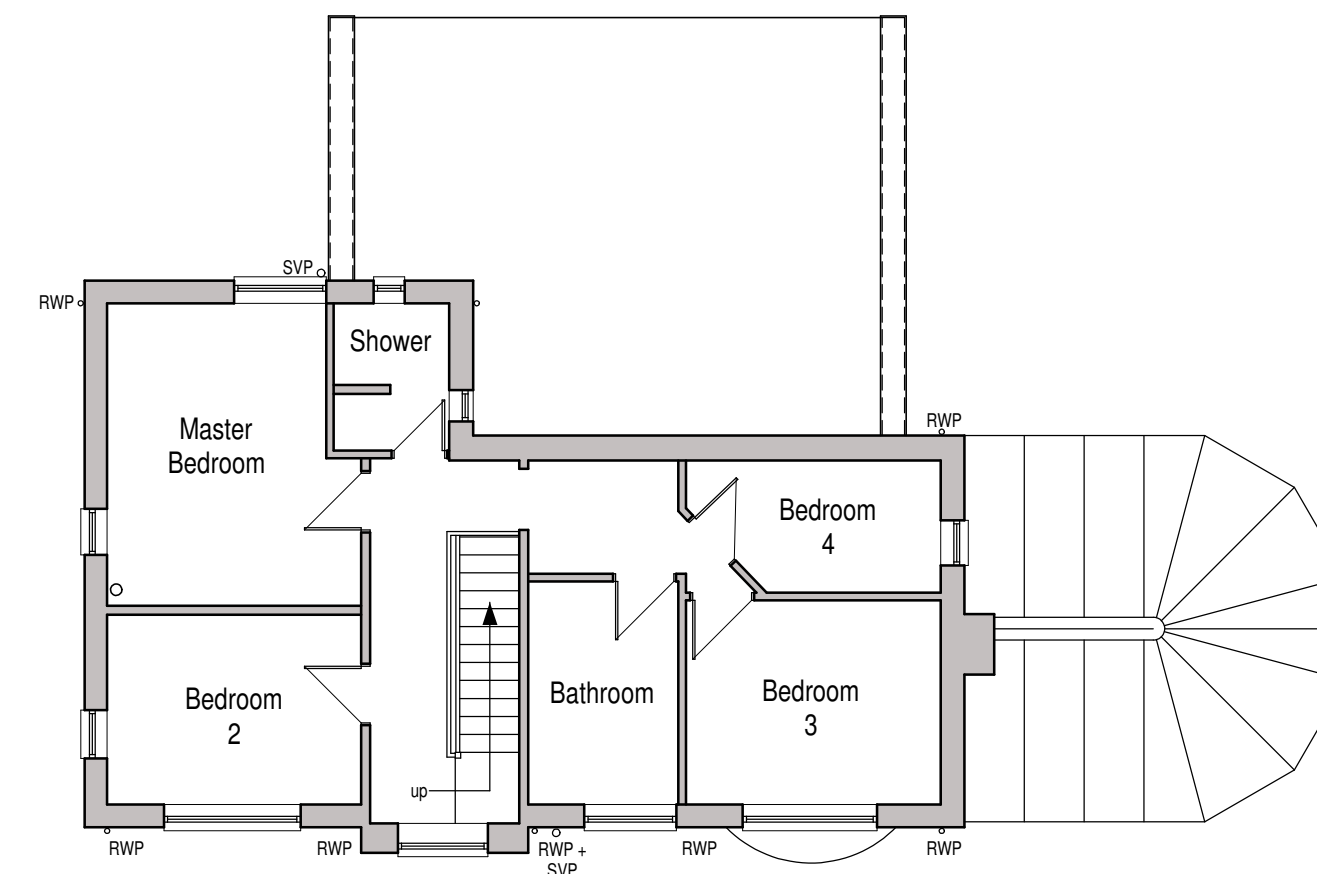

First Floor Plan

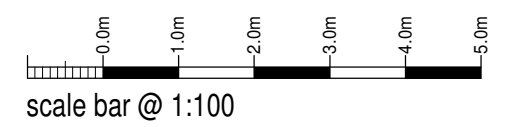

Mr & Mrs E Dale

Proposed Extension and Alterations,
Freshwinds,
Stile House Lane, Thorncliffe,
Leek,
ST13 7LS
Existing Conditions
Floor Plans and Elevations

Date	October 2021	Sheet	A1	Scale	1:100
Dwg No.	2021-2644-01	Rev.	-	Drawn	ASR / NAW



10 Cawdry Buildings, Fountain Street, Leek, ST13 6JP
Telephone: 01538 386002
E-mail: info@sammonsltd.co.uk
Web: www.sammonsltd.co.uk

This drawing is copyright.
All dimensions must be checked prior to commencement.