


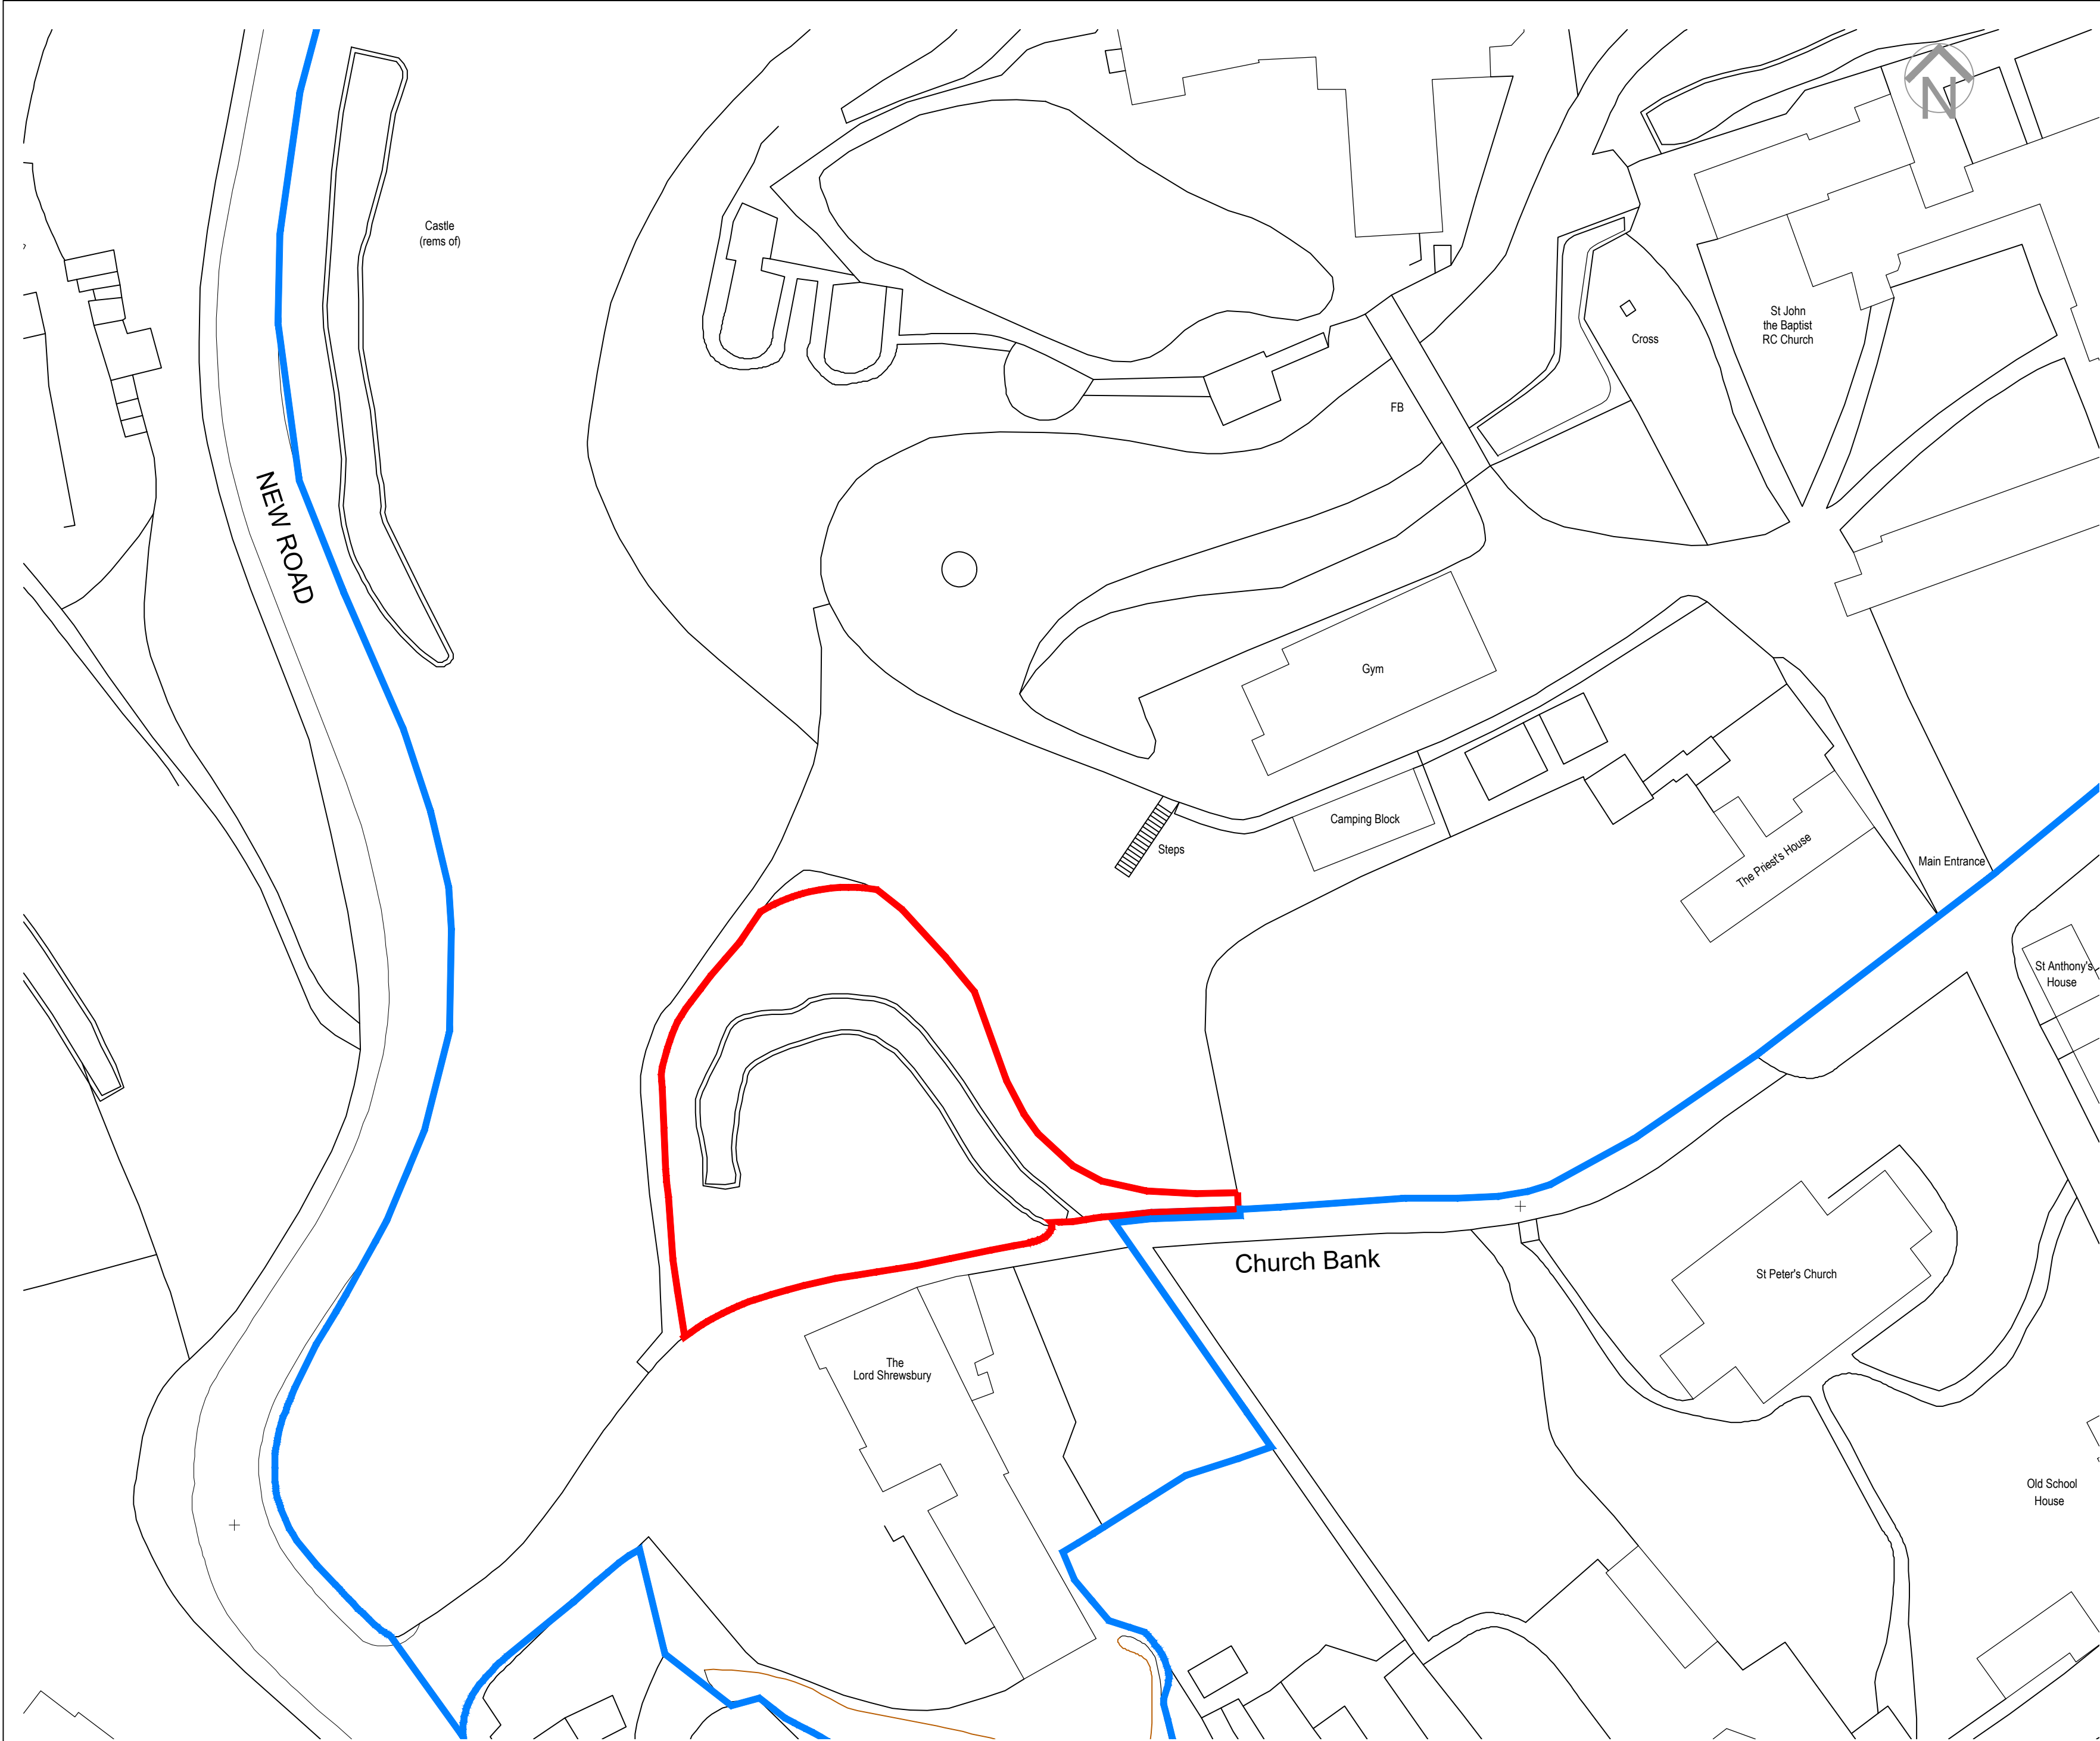

Safety Health and Environmental Information		A2
The following risks are identified as unusual or unfamiliar to a competent contractor		
CONSTRUCTION RISKS tbc		
DEMOLITION RISKS (FUTURE) tbc		
It is assumed that all work will be carried out by a competent contractor working, where appropriate, to an approved method statement		

Notes:

FOR GUIDANCE ONLY

1:20 200mm 400mm 600mm 800mm 1000
1:100 1m 2m 3m 4m 5m
1:50 1m 2m
1:5 100mm 200mm

— Application Site Boundary

— Other land in control of Applicant

A	'Do not scale dimensions from this drawing' note removed from drawing- requested by SMDC in planning application validation letter 09/11/21.	09/11/21	
REV	DETAILS	DATE	CHECKED

brownhill hayward brown
chartered architects

01543 254357 - mail@bhbarchitects.co.uk

Jacobs Ladder, Alton		DRAWING NO. 3339 - 402	
Existing Site Plan		REV A	DATE Nov'21
Kenelm Youth Trust		DRAWN MK	CHECKED AM
PLANNING		SCALE 1:500 @ A2	
		The copyright of this drawing and design is vested in the Architect and must not be copied or reproduced without written consent. All dimensions given are to be verified on site by the responsible contractor.	