


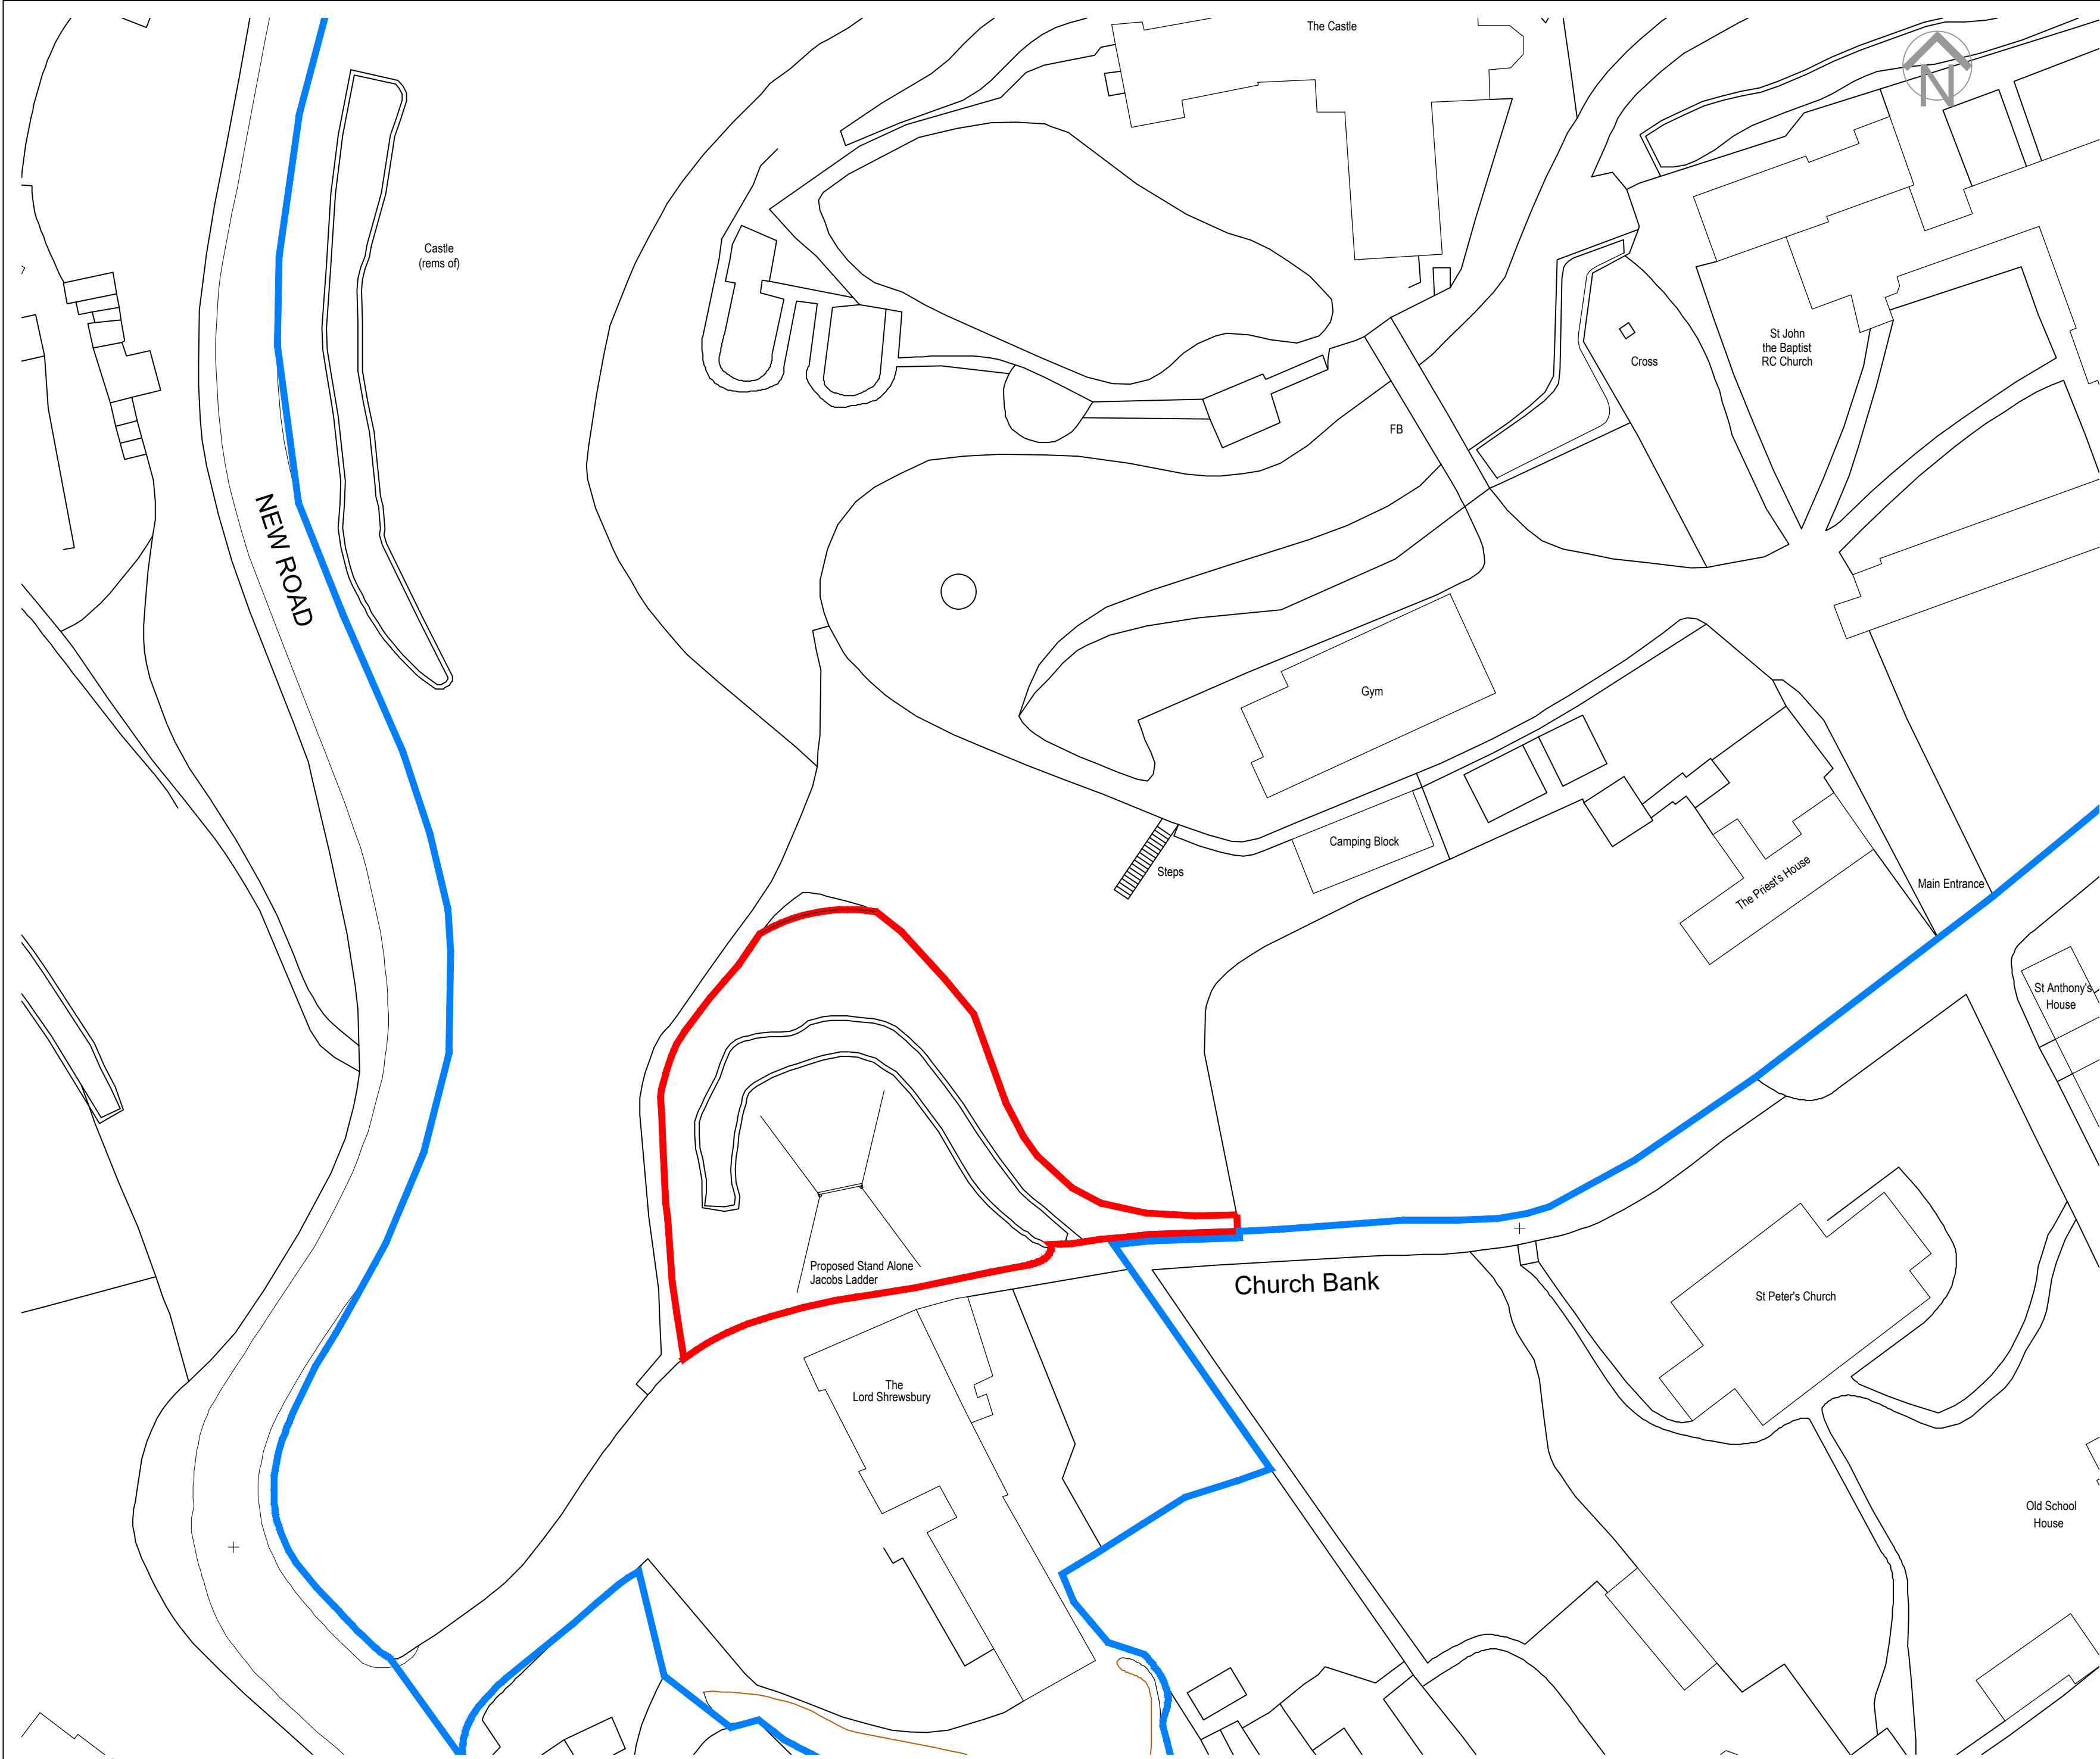

Proposed Site Plan 1:500

Safety Health and Environmental Information		A2
The following risks are identified as unusual or unfamiliar to a competent contractor		
CONSTRUCTION RISKS tbc		
DEMOLITION RISKS (FUTURE) tbc		
It is assumed that all work will be carried out by a competent contractor working, where appropriate, to an approved method statement		

Notes:

FOR GUIDANCE ONLY

1:20 0 200mm 400mm 600mm 800mm 1000
1:100 0 1m 2m 3m 4m 5m
1:50 0 1m 2m
1:5 0 100mm 200mm

Application Site Boundary

Other land in control of Applicant

A	'Do not scale dimensions from this drawing' note removed from drawing- requested by SMDC in planning application validation letter 09/11/2021.	09/11/21	
REV	DETAILS	DATE	CHECKED

brownhill hayward brown
chartered architects

01543 254357 - mail@bhbarchitects.co.uk

Jacobs Ladder, Alton

Proposed Site Plan

Kenelm Youth Trust

DRAWN MK
CHECKED AM

SCALE 1:500 @ A2

DRAWING NO. **3339 - 403**

REV A
DATE May '20

ISO 9001
REGISTERED FIRM

ISO 14001
REGISTERED FIRM

The copyright of this drawing and design is vested in the Architect and must not be copied or reproduced without written consent. All dimensions given are to be verified on site by the responsible contractor.

bhb
architects