


SITE LOCATION

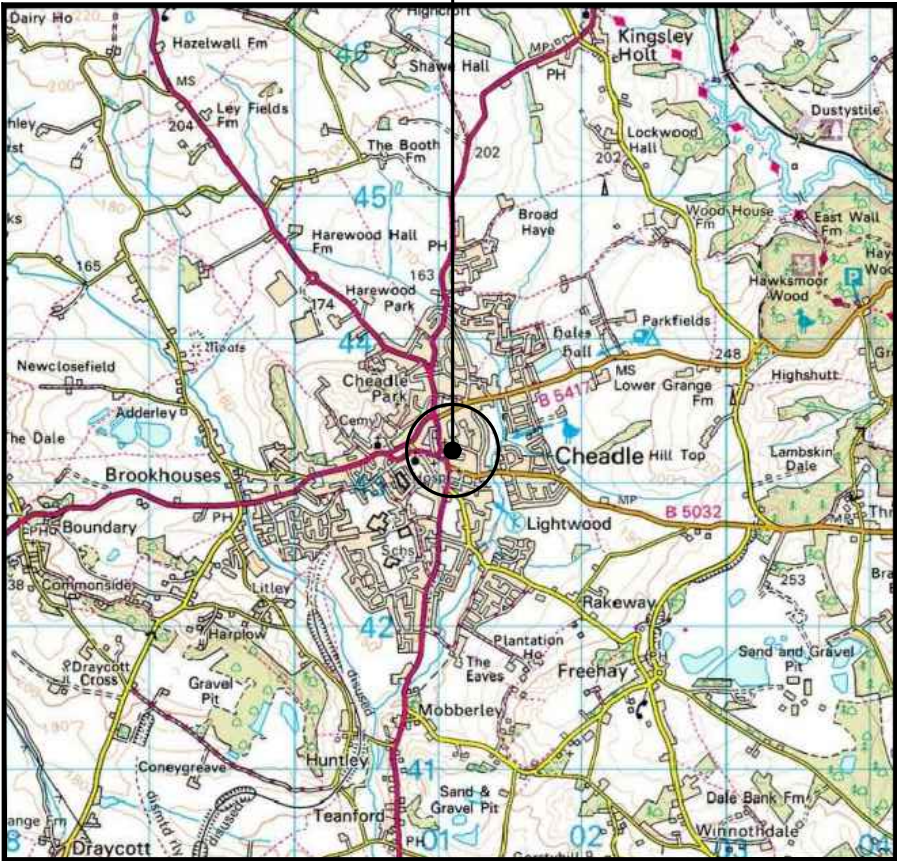


0 500 1000 1500 2000 2500m
1:50000

SITE LOCATION
(Scale 1:50000)

Ordnance Survey map extract
based upon Landranger map series
with the permission of the controller of
Her Majesty's Stationery Office
Licence No. 0100023487
Crown copyright.



SITE PHOTOGRAPH

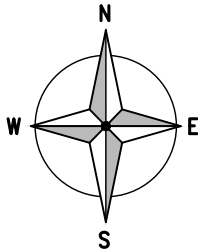

← = Right of Access
← = Public Access Route

SITE LOCATION

3432 00

3431 00

4010 00

4011 00

0 12.5 25 37.5 50 62.5m
1:1250

DETAILED SITE LOCATION
(Scale 1:1250)

Based upon Ordnance Survey map extract
with the permission of the Controller of
Her Majesty's Stationery Office.
Crown copyright.
Licence No. 100020449

ALL DIMENSIONS ARE IN mm UNLESS NOTED OTHERWISE

N.G.R E: 401051 N: 343182

DIRECTIONS TO SITE:
HEAD SOUTH ON THE M6, AT JUNCTION 16
TAKE THE A500, CONTINUE ON TO THE
A50, FROM THE A50 CONTINUE ONTO THE
A521 TO CHEADLE, AFTER TO
MINI-ROUNDAABOUT/MONUMENT TAKE THE
2nd RIGHT ONTO CROSS STREET, TURNING
LEFT ONTO CHAPEL STREET. SITE AT NEXT
ROUNDAABOUT

NOTES:

A	Issued for Construction	INS	JSO	10.11.21
REV	MODIFICATION	BY	CH	DATE



vodafone
CORNERSTONE - BEACON



Cell Name		Opt.
CHEADLE		A
Cell ID No		
CORNERSTONE	TEF	VF
129386	N/A	78298

Site Address / Contact Details


A522 (TAPE ST.),
CHEADLE
STOKE-ON-TRENT
STAFFORDSHIRE
ST10 1ET

Drawing Title: SITE LOCATION MAPS			
Purpose of issue: CONSTRUCTION			Dwg Rev:
Drawing Number: 100			A
Surveyed By: INS		Original Sheet Size: A3	
Drawn: INS	Date: 10.11.21	Checked: JSO	Date: 10.11.21
		Pack Issue:	A

The drawings comply with Standard Vodafone ICNIRP design guidelines.
Designed in accordance with CORNERSTONE Beacon document: SDN0009 'ICNIRP Compliance Summary'

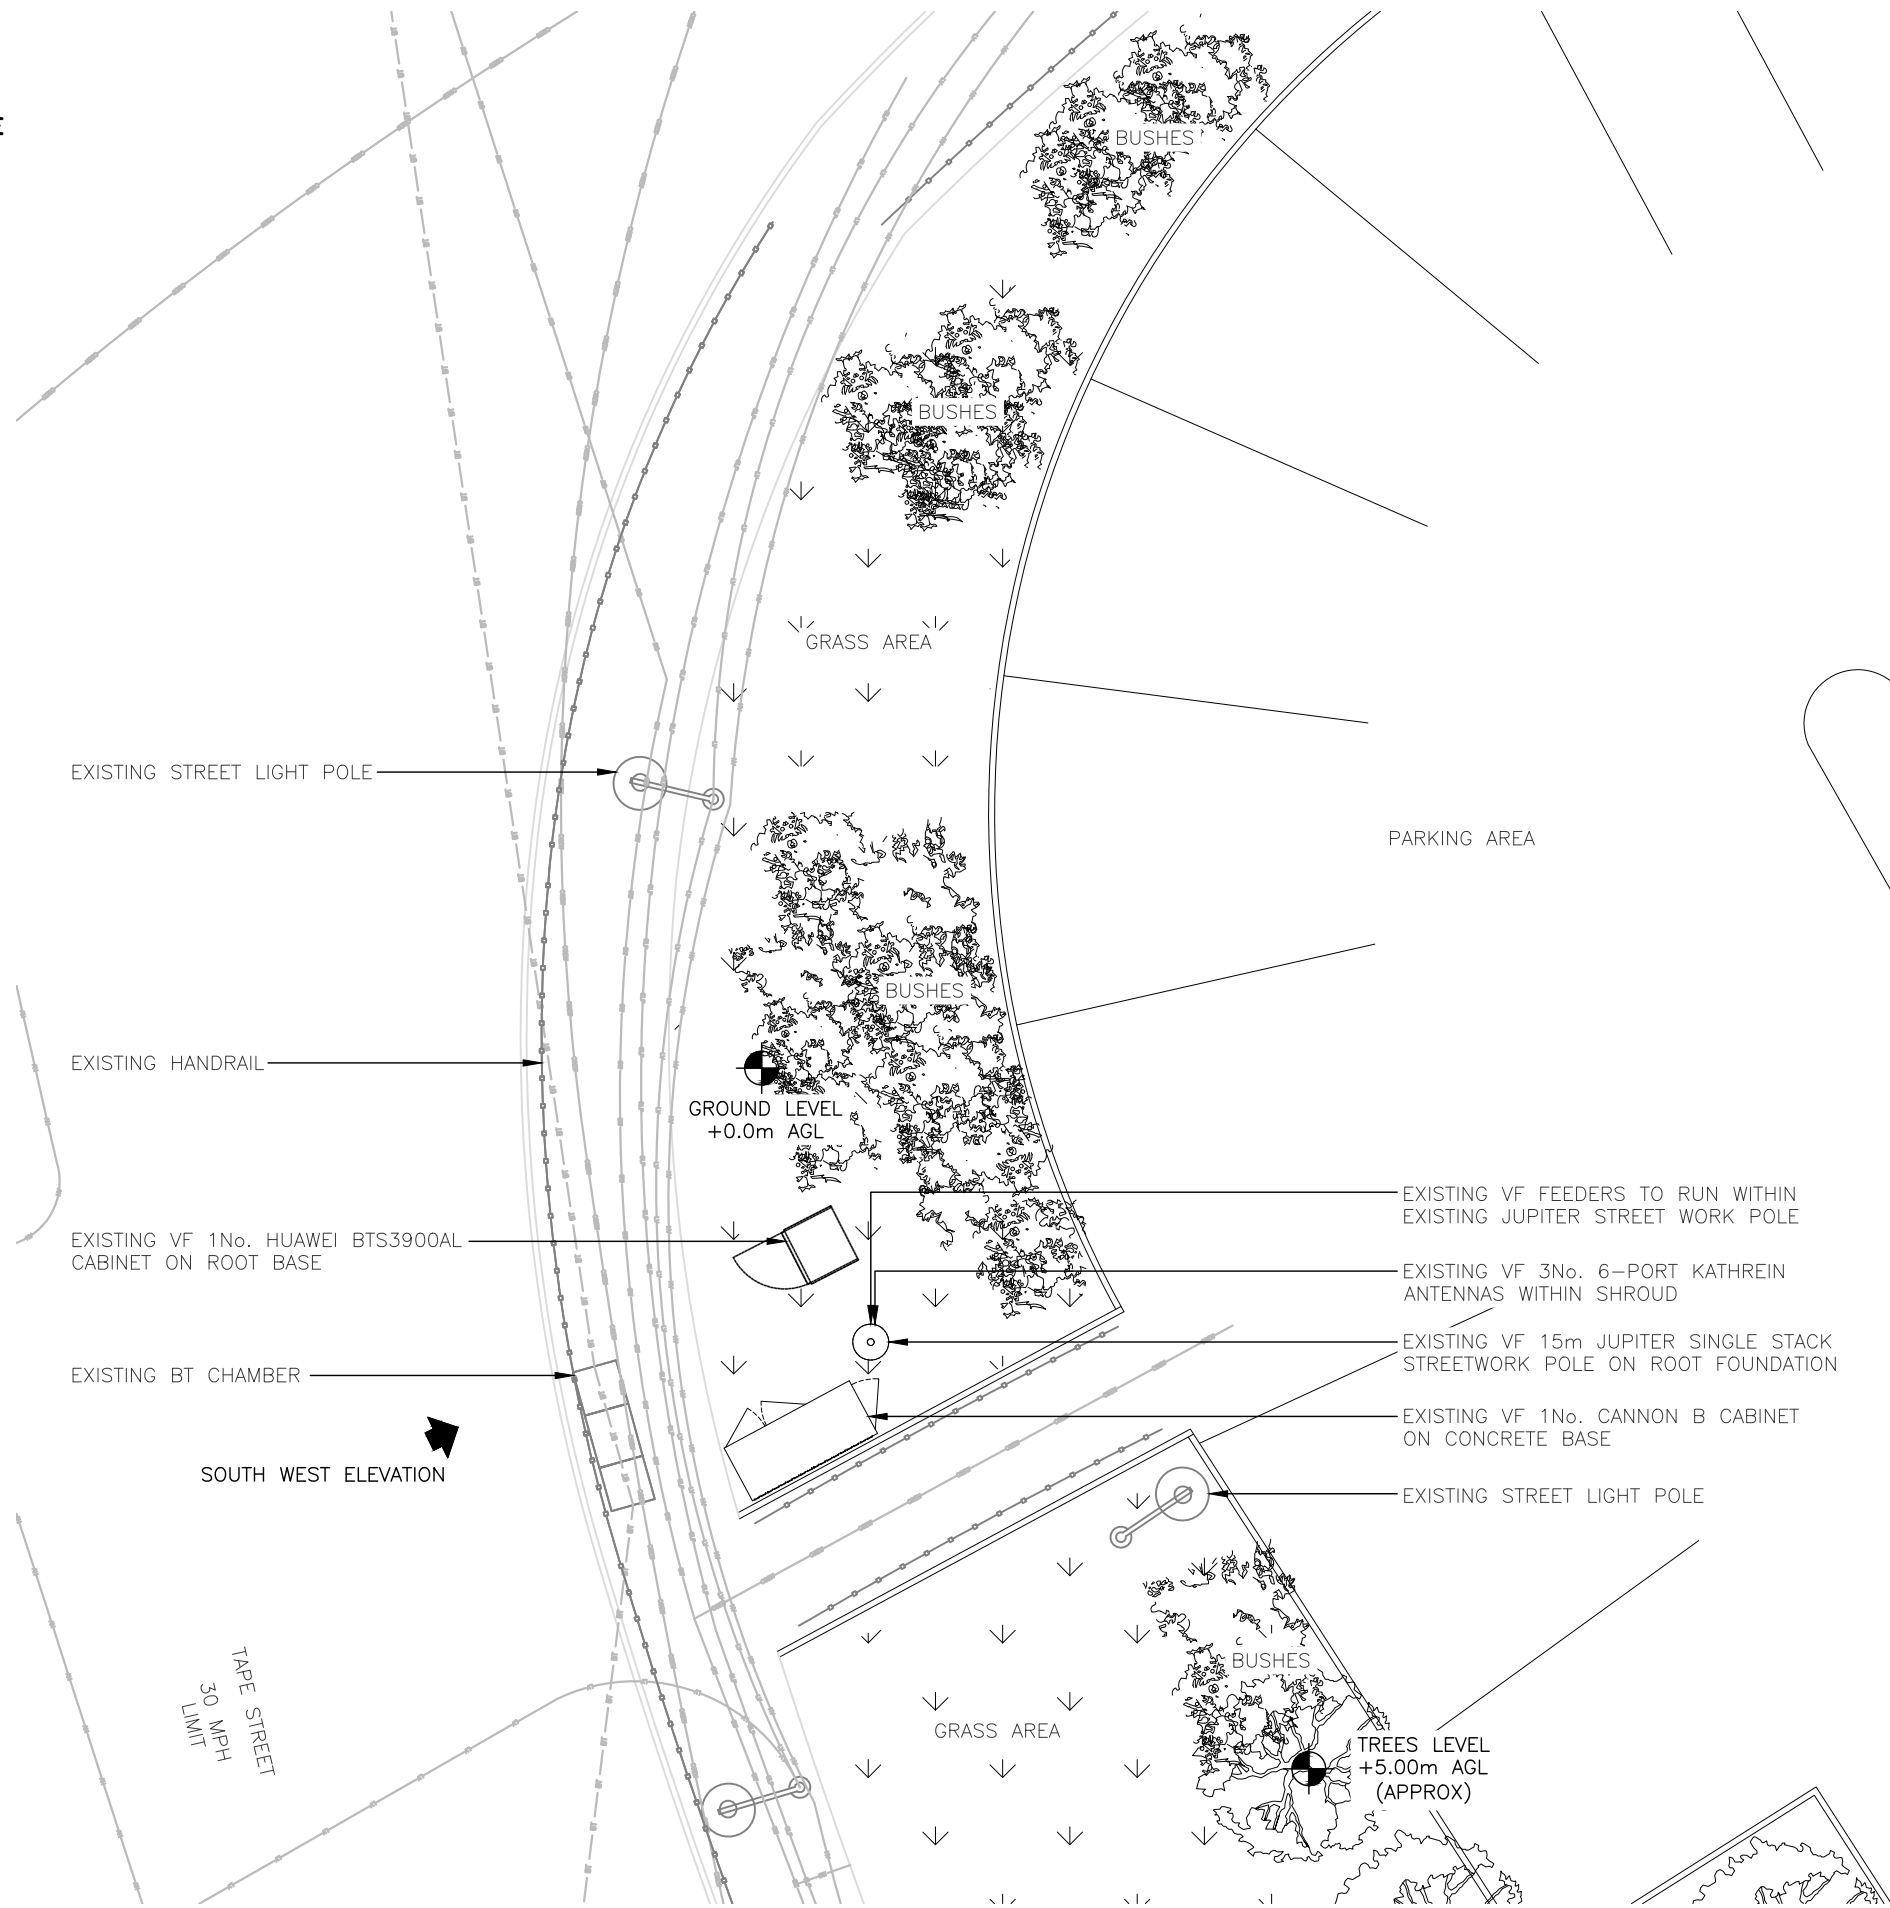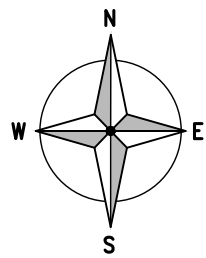

EXISTING SITE PLAN
(1:100)

 

ALL DIMENSIONS ARE IN mm UNLESS NOTED OTHERWISE



N.G.R E: 401051 N: 343182

NOTES:

A	Issued for Construction	INS	JSO	10.11.21
REV	MODIFICATION	BY	CH	DATE



Cell Name		Opt.
CHEADLE		A
Cell ID No		
CORNERSTONE	TEF	VF
129386	N/A	78298
Site Address / Contact Details		
A522 (TAPE ST.), CHEADLE STOKE-ON-TRENT STAFFORDSHIRE ST10 1ET		
Drawing Title: EXISTING SITE PLAN		
Purpose of issue: CONSTRUCTION		Dwg Rev:
Drawing Number: 200		A
Surveyed By: INS	Original Sheet Size: A3	Pack Issue:
Drawn: INS	Date: 10.11.21	Checked: JSO
	Date: 10.11.21	A

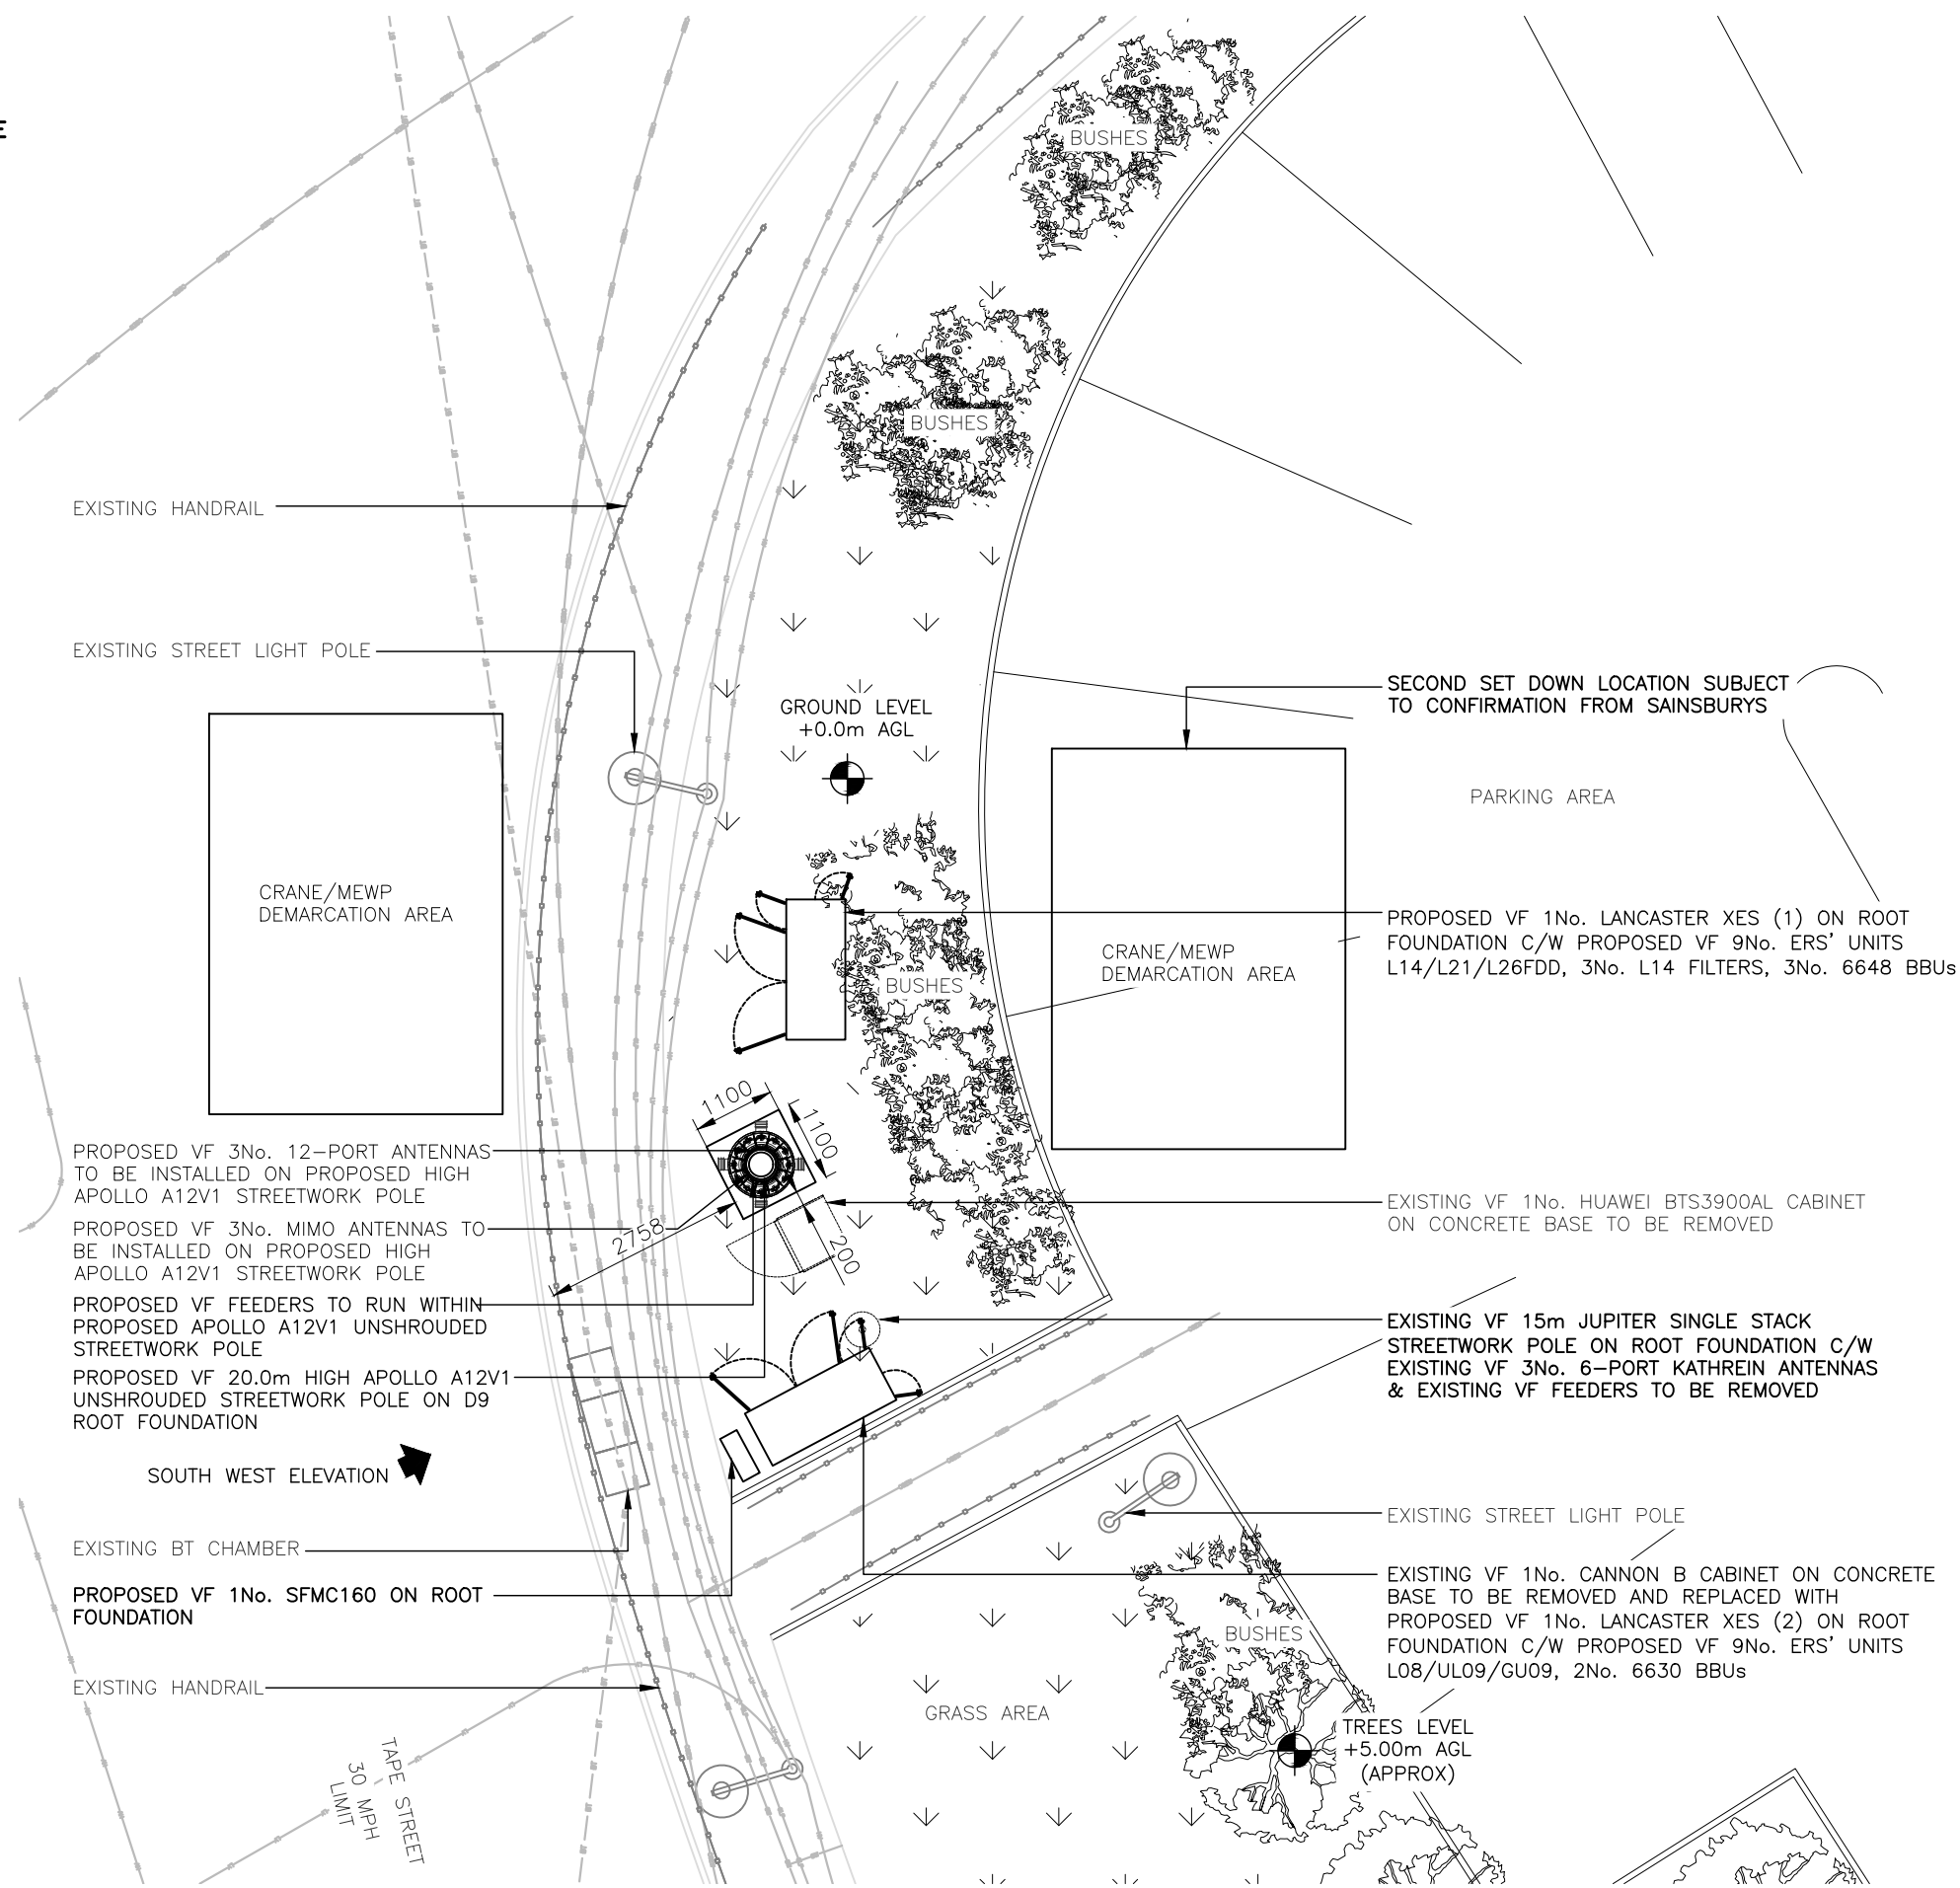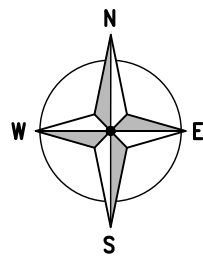

PROPOSED SITE PLAN
(1:100)

The drawings comply with **Standard Vodafone ICNIRP design guidelines.**
Designed in accordance with **CORNERSTONE Beacon** document: SDN0009 'ICNIRP Compliance Summary'

ALL DIMENSIONS ARE IN mm UNLESS NOTED OTHERWISE

N.G.R E: 401051 N: 343182

NOTES:

CRANE/MEWP REQUIRED FOR ALL POLE AND ANTENNA PLAN OF WORKS.

SEE GENERAL EQUIPMENT LOCATION. DWG FOR EXACT TRIAL HOLE LOCATION SHOW TRIAL HOLE BOX ON DRAWING WITH 3 DIMS. EDGE OF HOLE WILL BE TOUCHING EXISTING BTS3900AL

LIFT AND SHIFT IN 2 STAGES, FIRST LAND LANCASTER AND POWER LANCASTER. THEN LIFTS AND SHIFT TRANSMISSION INTO LANCASTER

BUSHES ARE TO BE CUT BACK FOR LANCASTER

REV	MODIFICATION	BY	CH	DATE
A	Issued for Construction	INS	JSO	10.11.21




Cell Name		Opt.
CHEADLE		A
Cell ID No		
CORNERSTONE	TEF	VF
129386	N/A	78298


Site Address / Contact Details

A522 (TAPE ST.),
CHEADLE
STOKE-ON-TRENT
STAFFORDSHIRE
ST10 1ET

Drawing Title: PROPOSED SITE PLAN			
Purpose of issue: CONSTRUCTION			Dwg Rev:
Drawing Number: 201			A
Surveyed By: INS	Original Sheet Size: A3		Pack Issue:
Drawn: INS	Date: 10.11.21	Checked: JSO	Date: 10.11.21

 

ALL DIMENSIONS ARE IN mm UNLESS NOTED OTHERWISE						
N.G.R		E: 401051		N: 343182		
NOTES:						
A	Issued for Construction			INS	J50	10.11.21
REV	MODIFICATION			BY	CH	DATE
						
 vodafone CORNERSTONE - BEACON						
Cell Name					Opt.	
CHEADLE					A	
Cell ID No						
CORNERSTONE		TEF		VF		
129386		N/A		78298		
Site Address / Contact Details						
A522 (TAPE ST.), CHEADLE STOKE-ON-TRENT STAFFORDSHIRE ST10 1ET						
Drawing Title: EXISTING SITE ELEVATION						
Purpose of issue: CONSTRUCTION					Dwg Rev: A	
Drawing Number: 300					A	
Surveyed By: INS			Original Sheet Size: A3		Pack Issue: A	
Drawn: INS	Date: 10.11.21	Checked: J50	Date: 10.11.21	A		

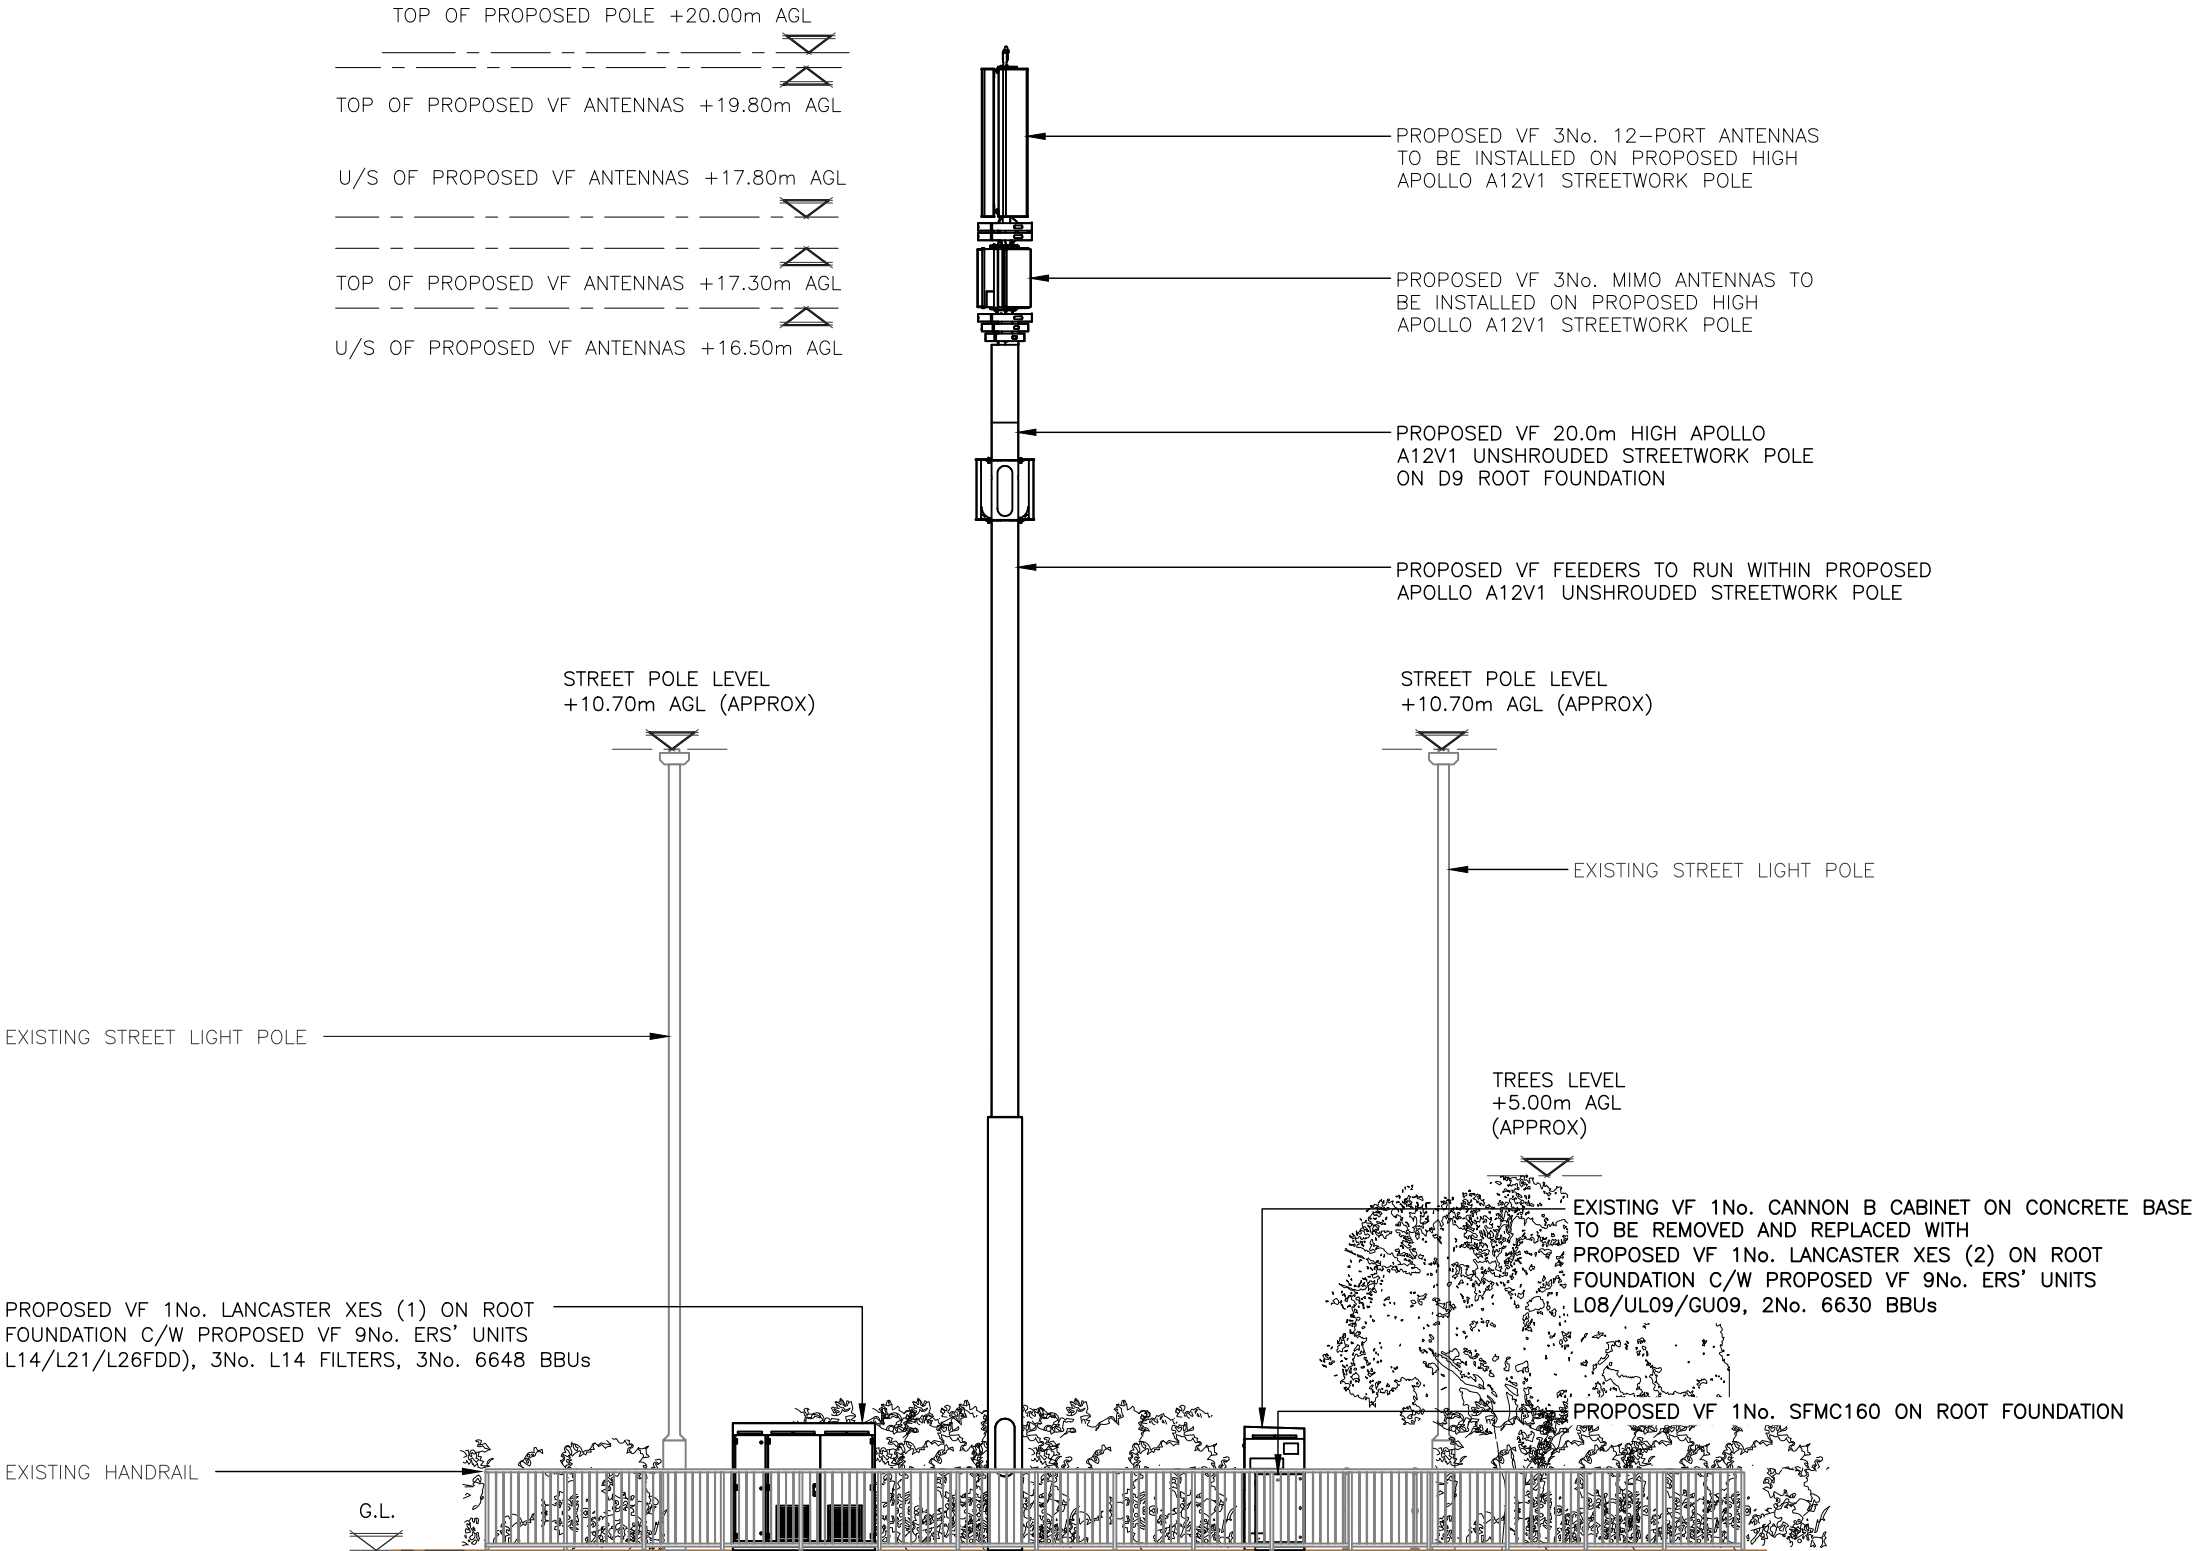

ALL DIMENSIONS ARE IN mm UNLESS NOTED OTHERWISE

N.G.R E: 401051 N: 343182

NOTES:

SEE GENERAL EQUIPMENT LOCATION. DWG FOR EXACT TRIAL HOLE LOCATION SHOW TRIAL HOLE BOX ON DRAWING WITH 3 DIMS. EDGE OF HOLE WILL BE TOUCHING EXISTING BTS3900AL

LIFT AND SHIFT IN 2 STAGES, FIRST LAND LANCASTER AND POWER LANCASTER. THEN LIFTS AND SHIFT TRANSMISSION INTO LANCASTER

BUSHES ARE TO BE CUT BACK FOR LANCASTER

EXISTING VF 1No. HUAWEI BTS3900AL CABINET TO BE REMOVED

EXISTING VF 15m JUPITER SINGLE STACK STREETWORK POLE ON PAD FOUNDATION C/W EXISTING VF 3No. 6-PORT KATHREIN ANTENNAS & EXISTING VF FEEDERS TO BE REMOVED

EXISTING VF 1No. CANNON B CABINET TO BE REMOVED

A	Issued for Construction	INS	JSO	10.11.21
REV	MODIFICATION	BY	CH	DATE



Cell Name		Opt.
CHEADLE		A
Cell ID No		
CORNERSTONE	TEF	VF
129386	N/A	78298

Site Address / Contact Details
A522 (TAPE ST.),
CHEADLE
STOKE-ON-TRENT
STAFFORDSHIRE
ST10 1ET

Drawing Title: PROPOSED SITE ELEVATION			
Purpose of issue: CONSTRUCTION			Dwg Rev:
Drawing Number: 301			A
Surveyed By: INS	Original Sheet Size: A3		Pack Issue:
Drawn: INS	Date: 10.11.21	Checked: JSO	Date: 10.11.21