


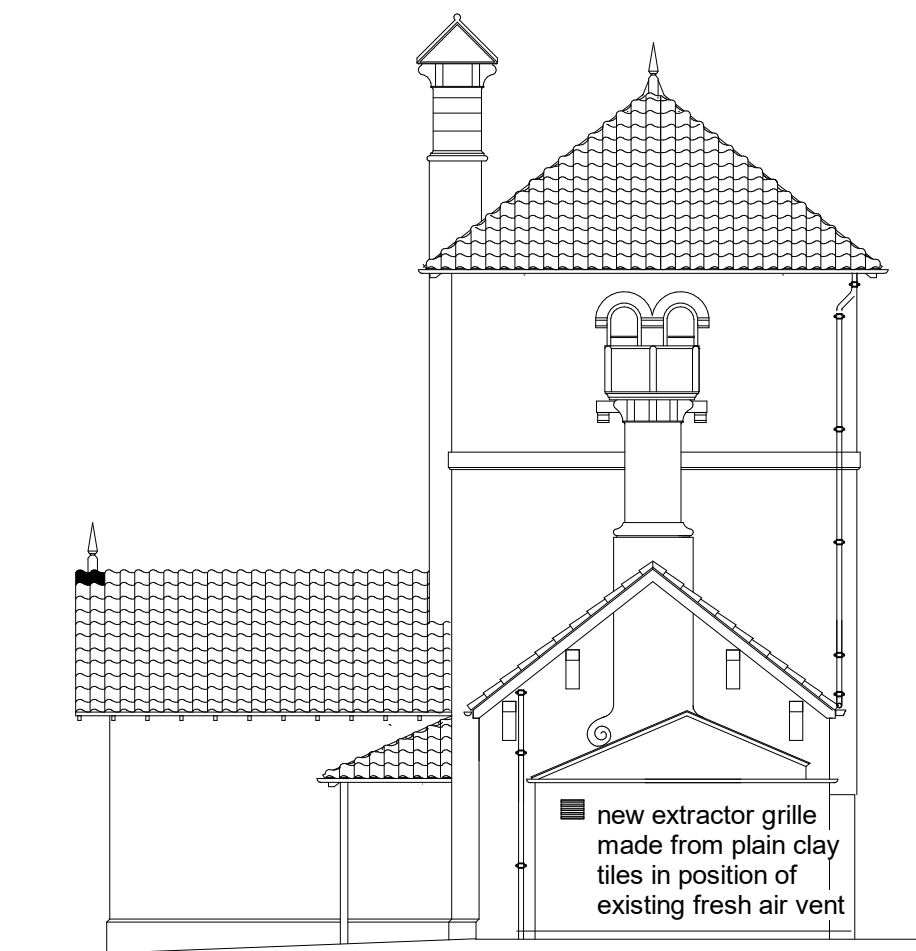


West Elevation
1 : 100



North Elevation
1 : 100

Rev:	Date:	Description:
Revisions		

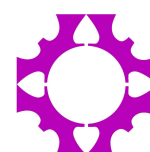

Napier and Company

Chartered Building Surveyors

4 Villa Cottage, Minsterley Road, Pontesbury,
Shrewsbury SY5 0QJ
Tel/Fax: 01743 792789
Email: surveyors@napierandco.com

Project Title: Alton Station

Drawing Title: Main House - West and North Elevations

Date: 26/10/21 Scale: 1 : 100 Project No: 19434 Drawing No: House 4 Rev: