



EXISTING FRONT ELEVATION



EXISTING SIDE ELEVATION (SOUTH)

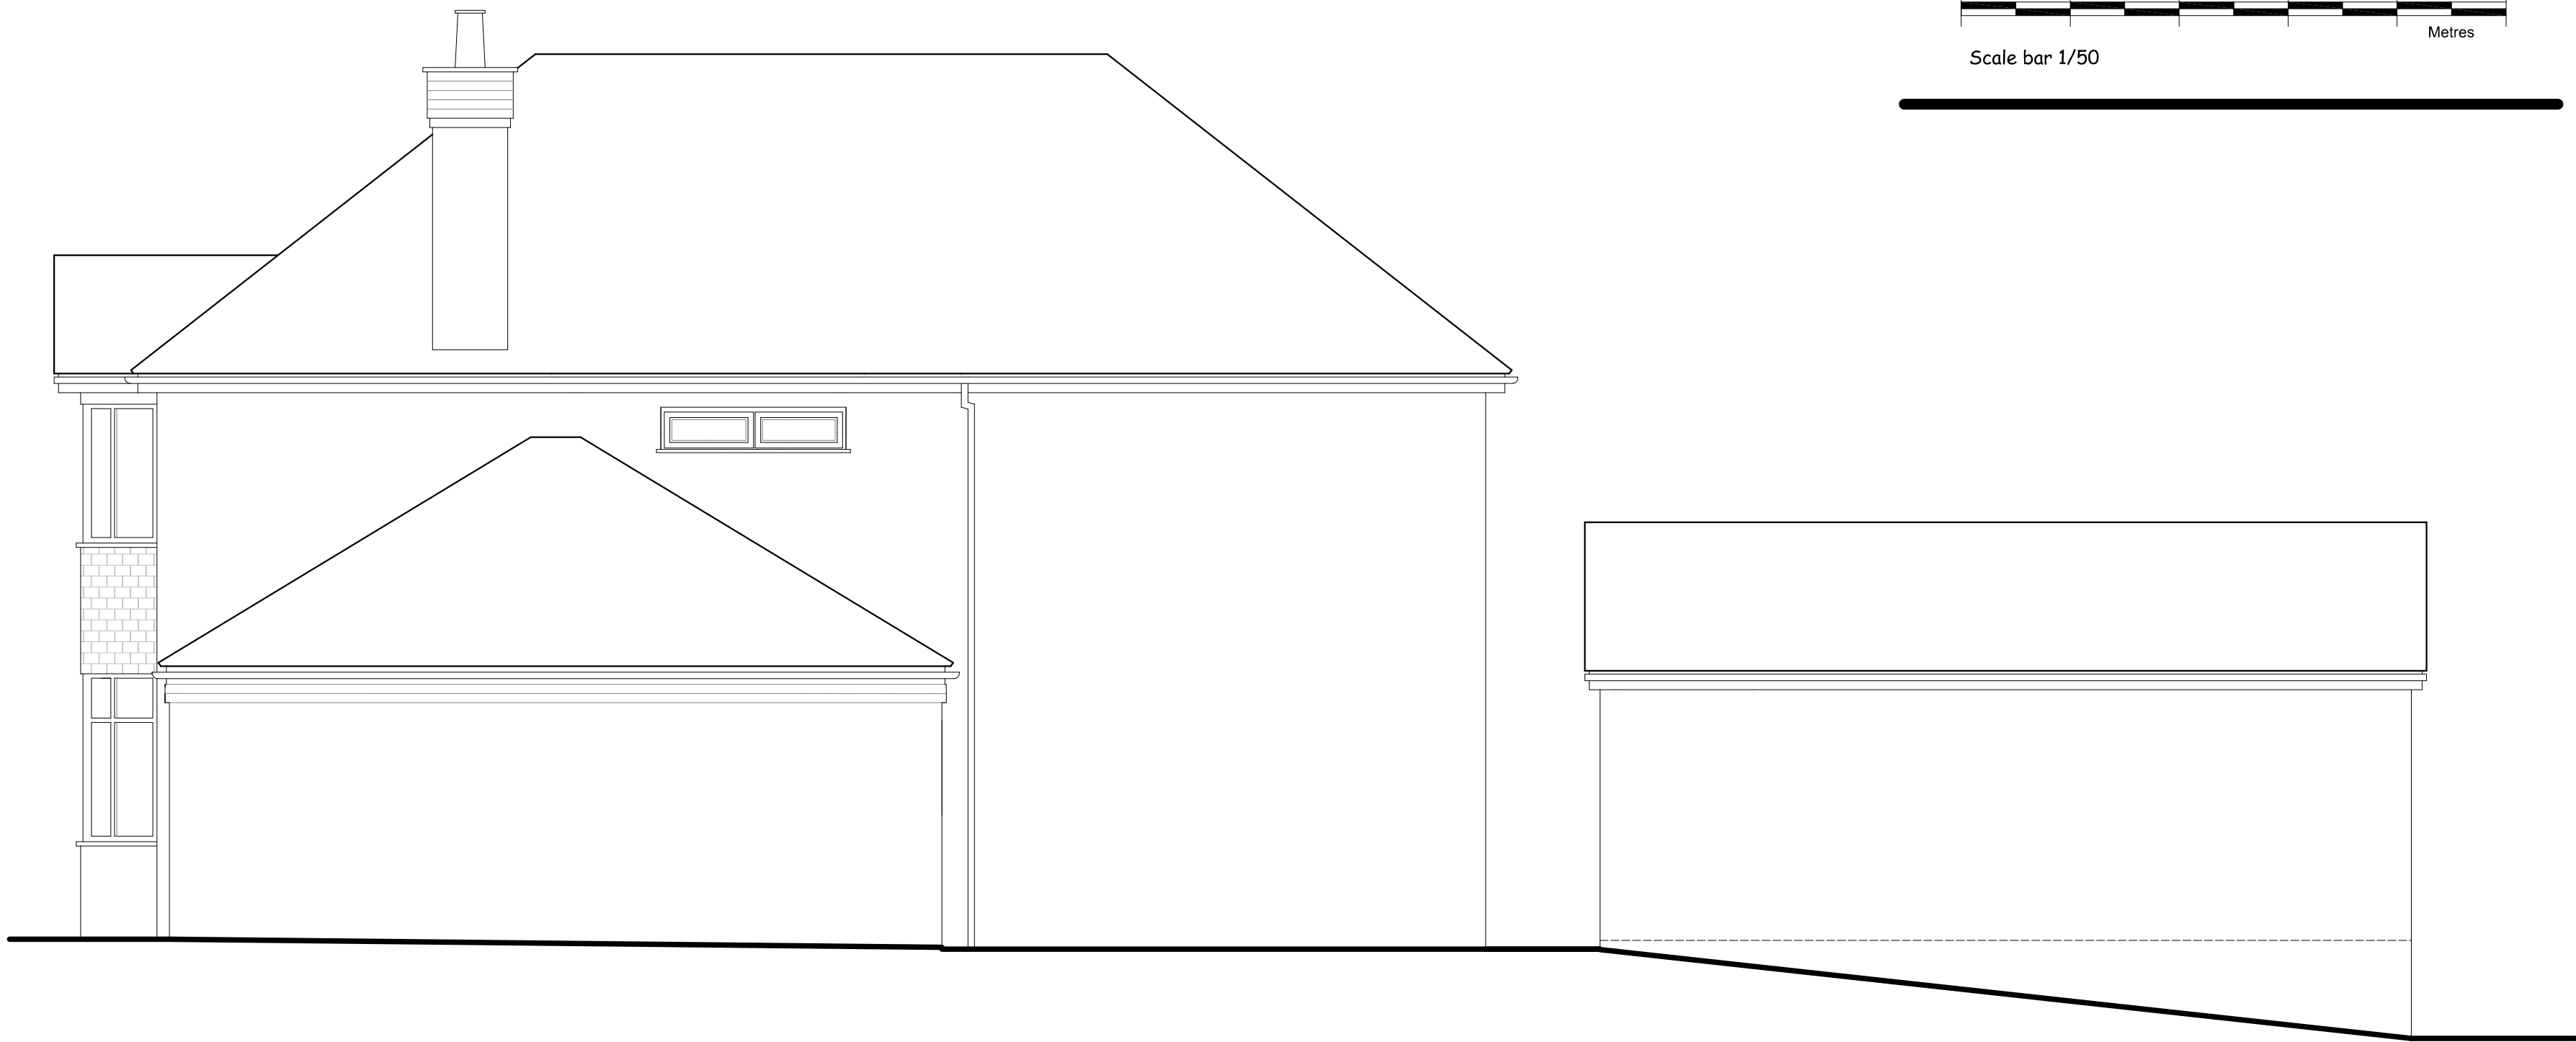

EXISTING REAR ELEVATION

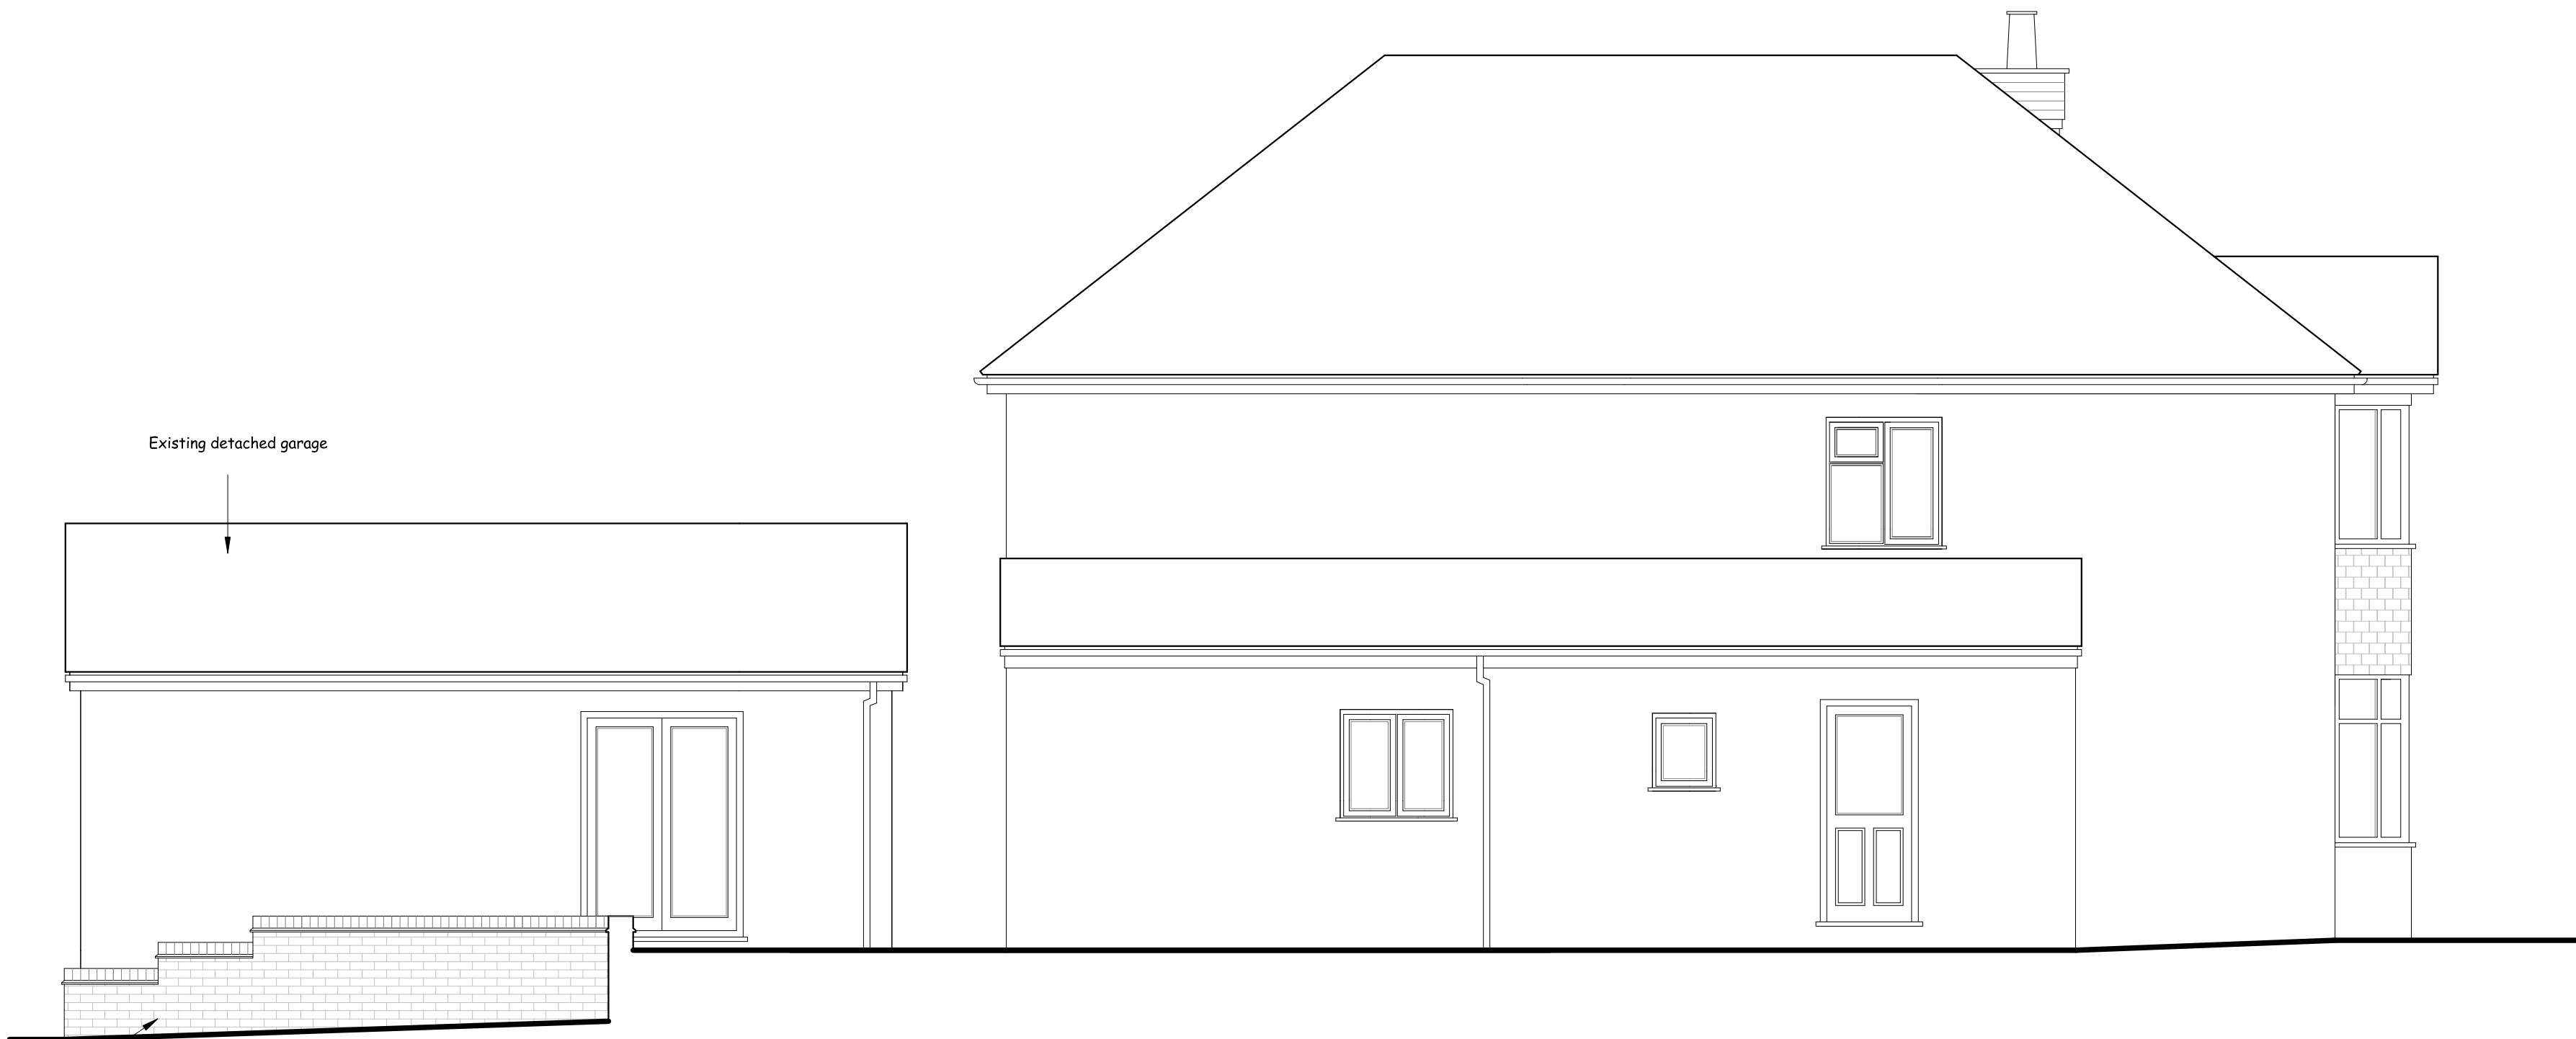

EXISTING SIDE ELEVATION (NORTH)



ILETT HOUSE, SMITHY BANK, ALTON, STAFFS, ST10 4AD
TEL 01538 702164
www.nigelforrester.co.uk www.sap-calc.co.uk

Mr and Mrs Plant
167 Tean Road
Cheadle
Staffordshire
ST10 1LS

Existing Elevations
Drawing No 13/413/01
Scale 1/50 @ A1