




PROPOSED FRONT ELEVATION

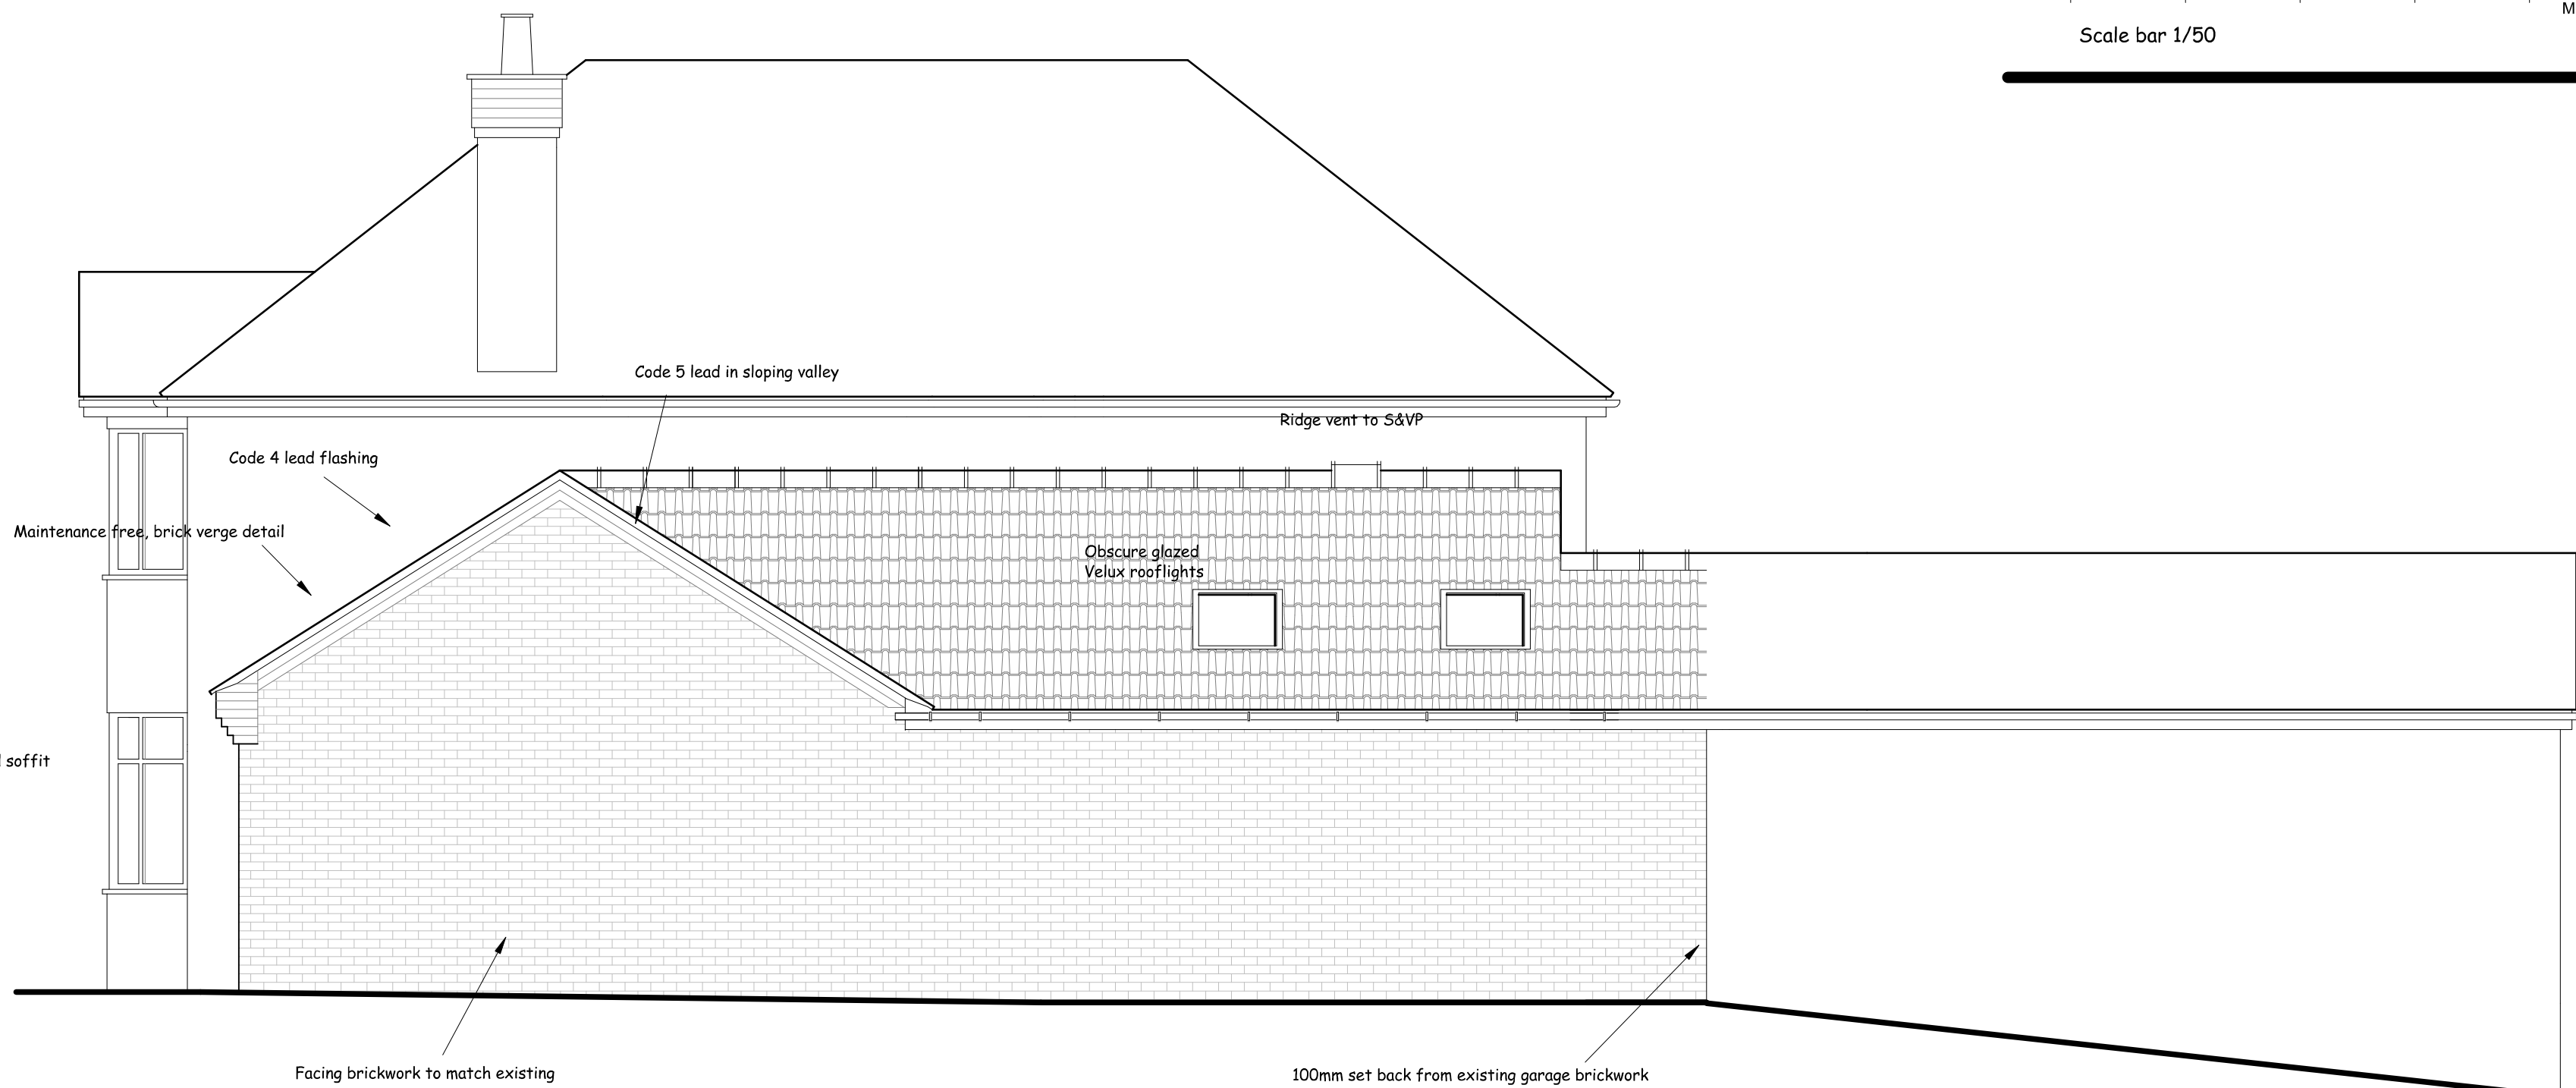

PROPOSED SIDE ELEVATION (SOUTH)

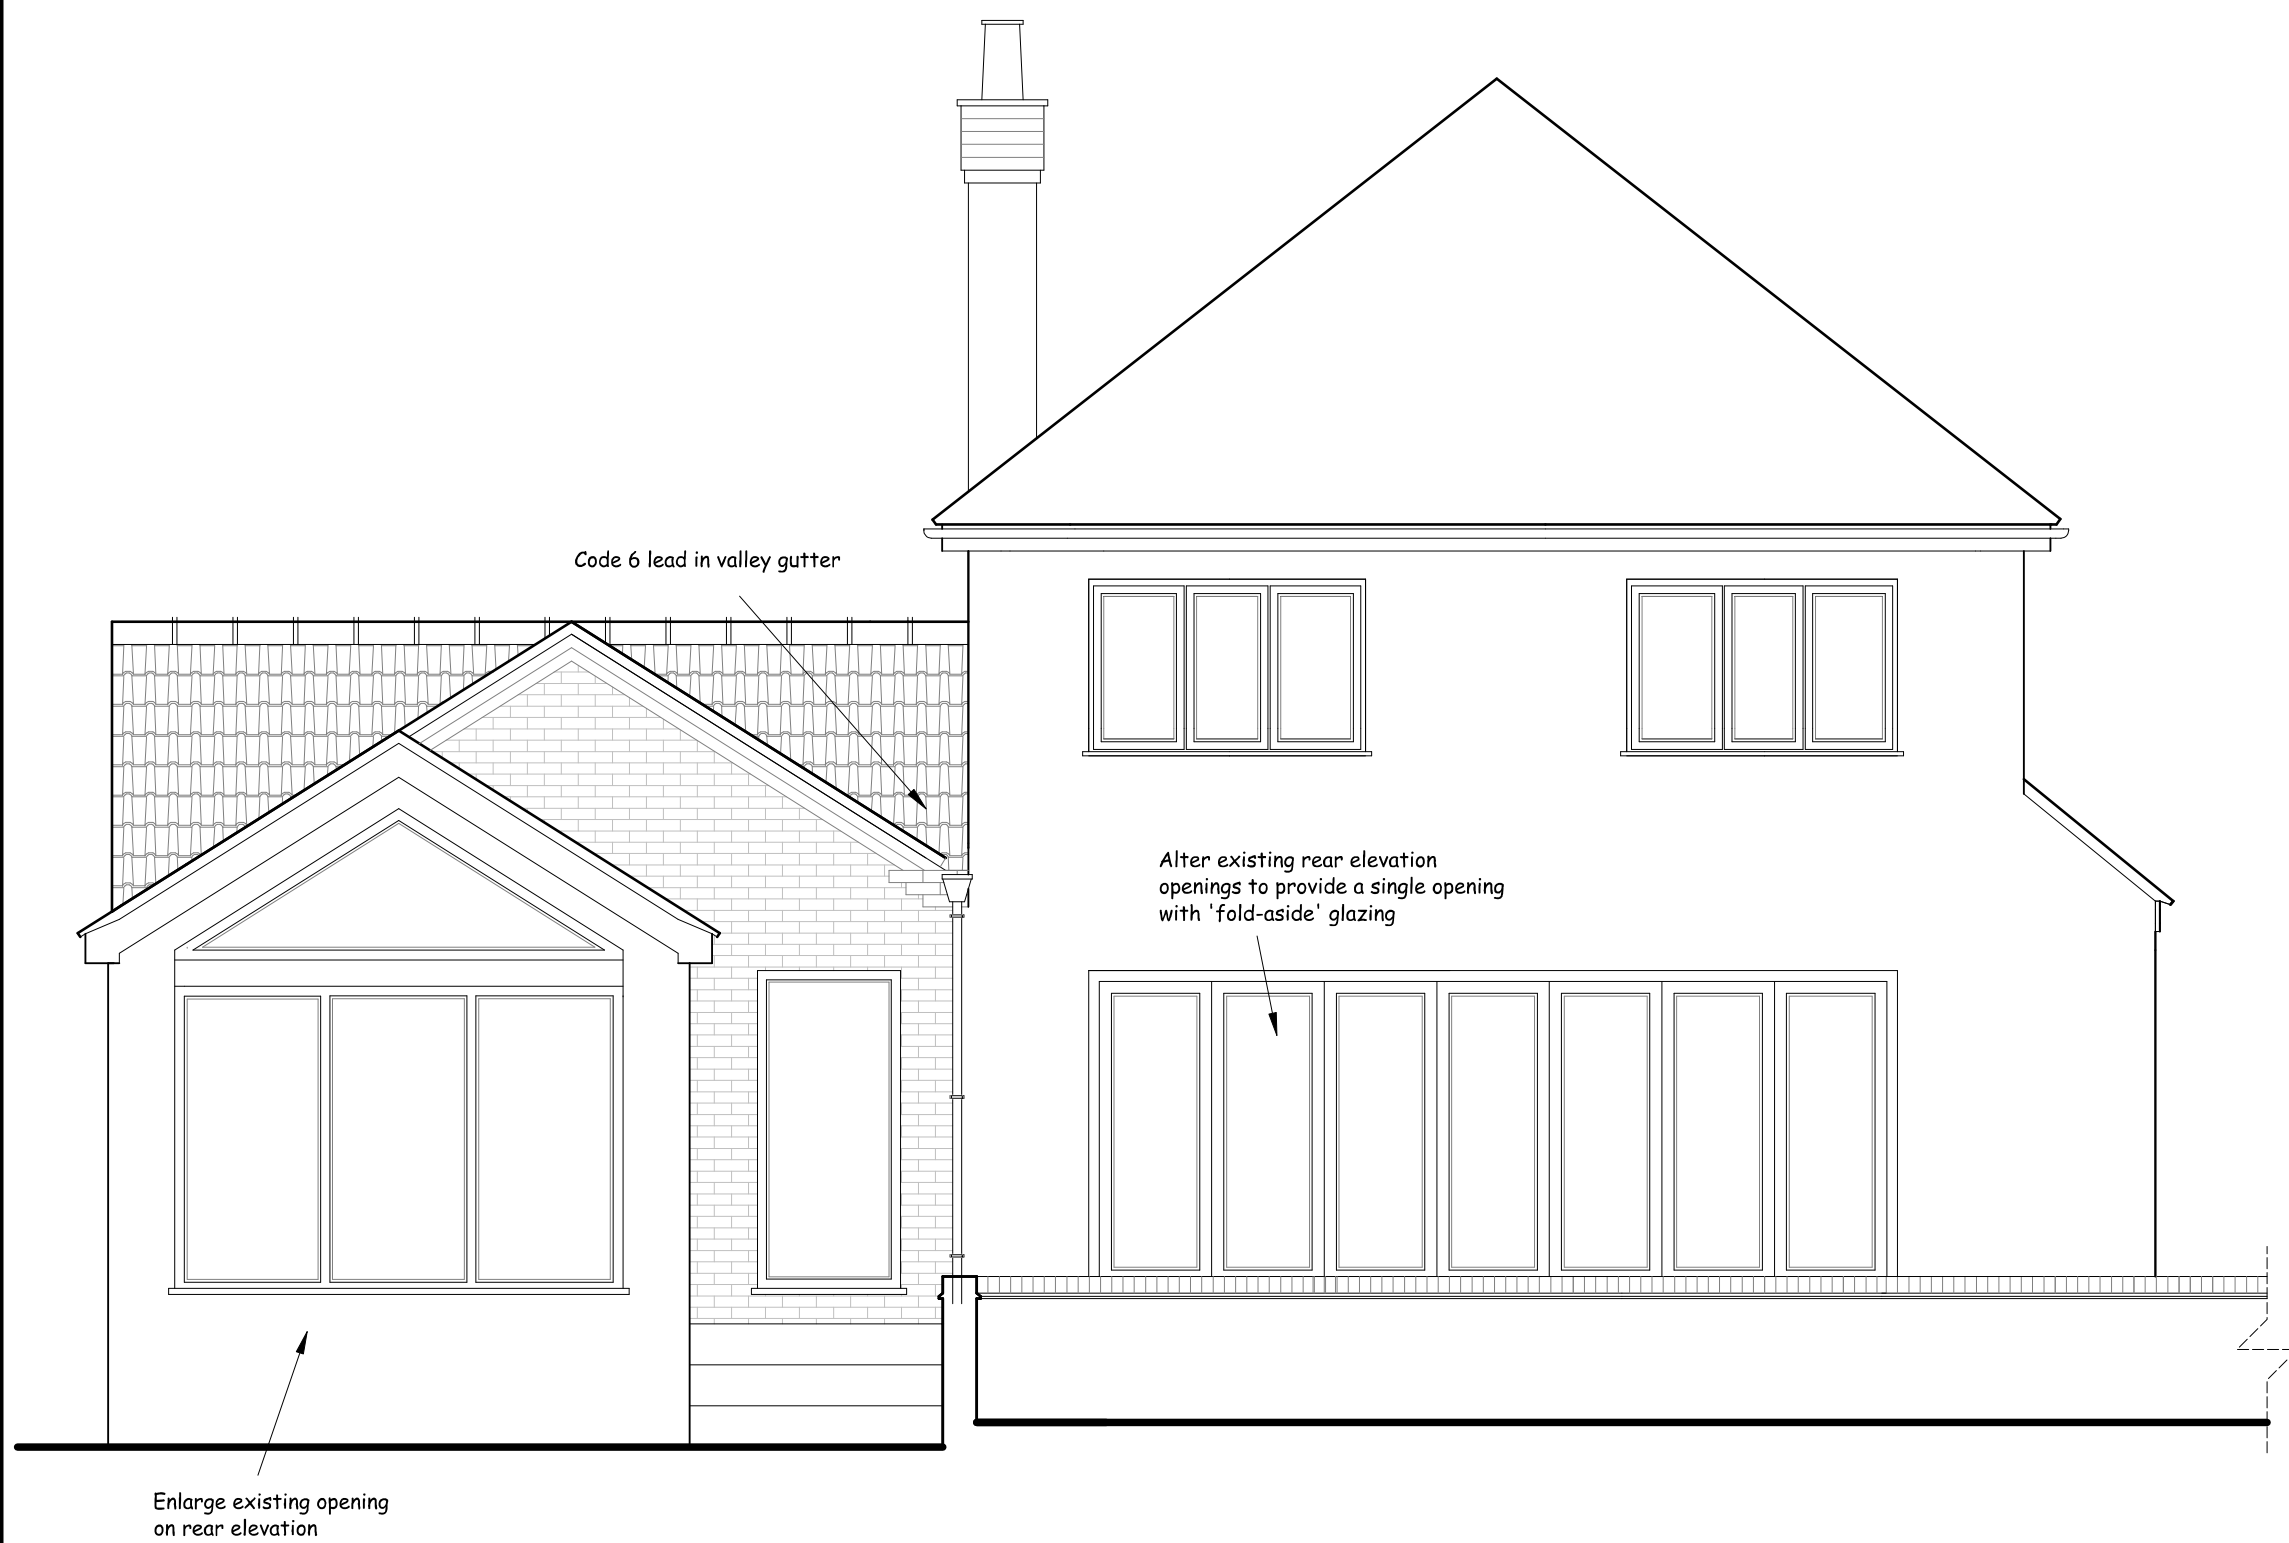

PROPOSED REAR ELEVATION

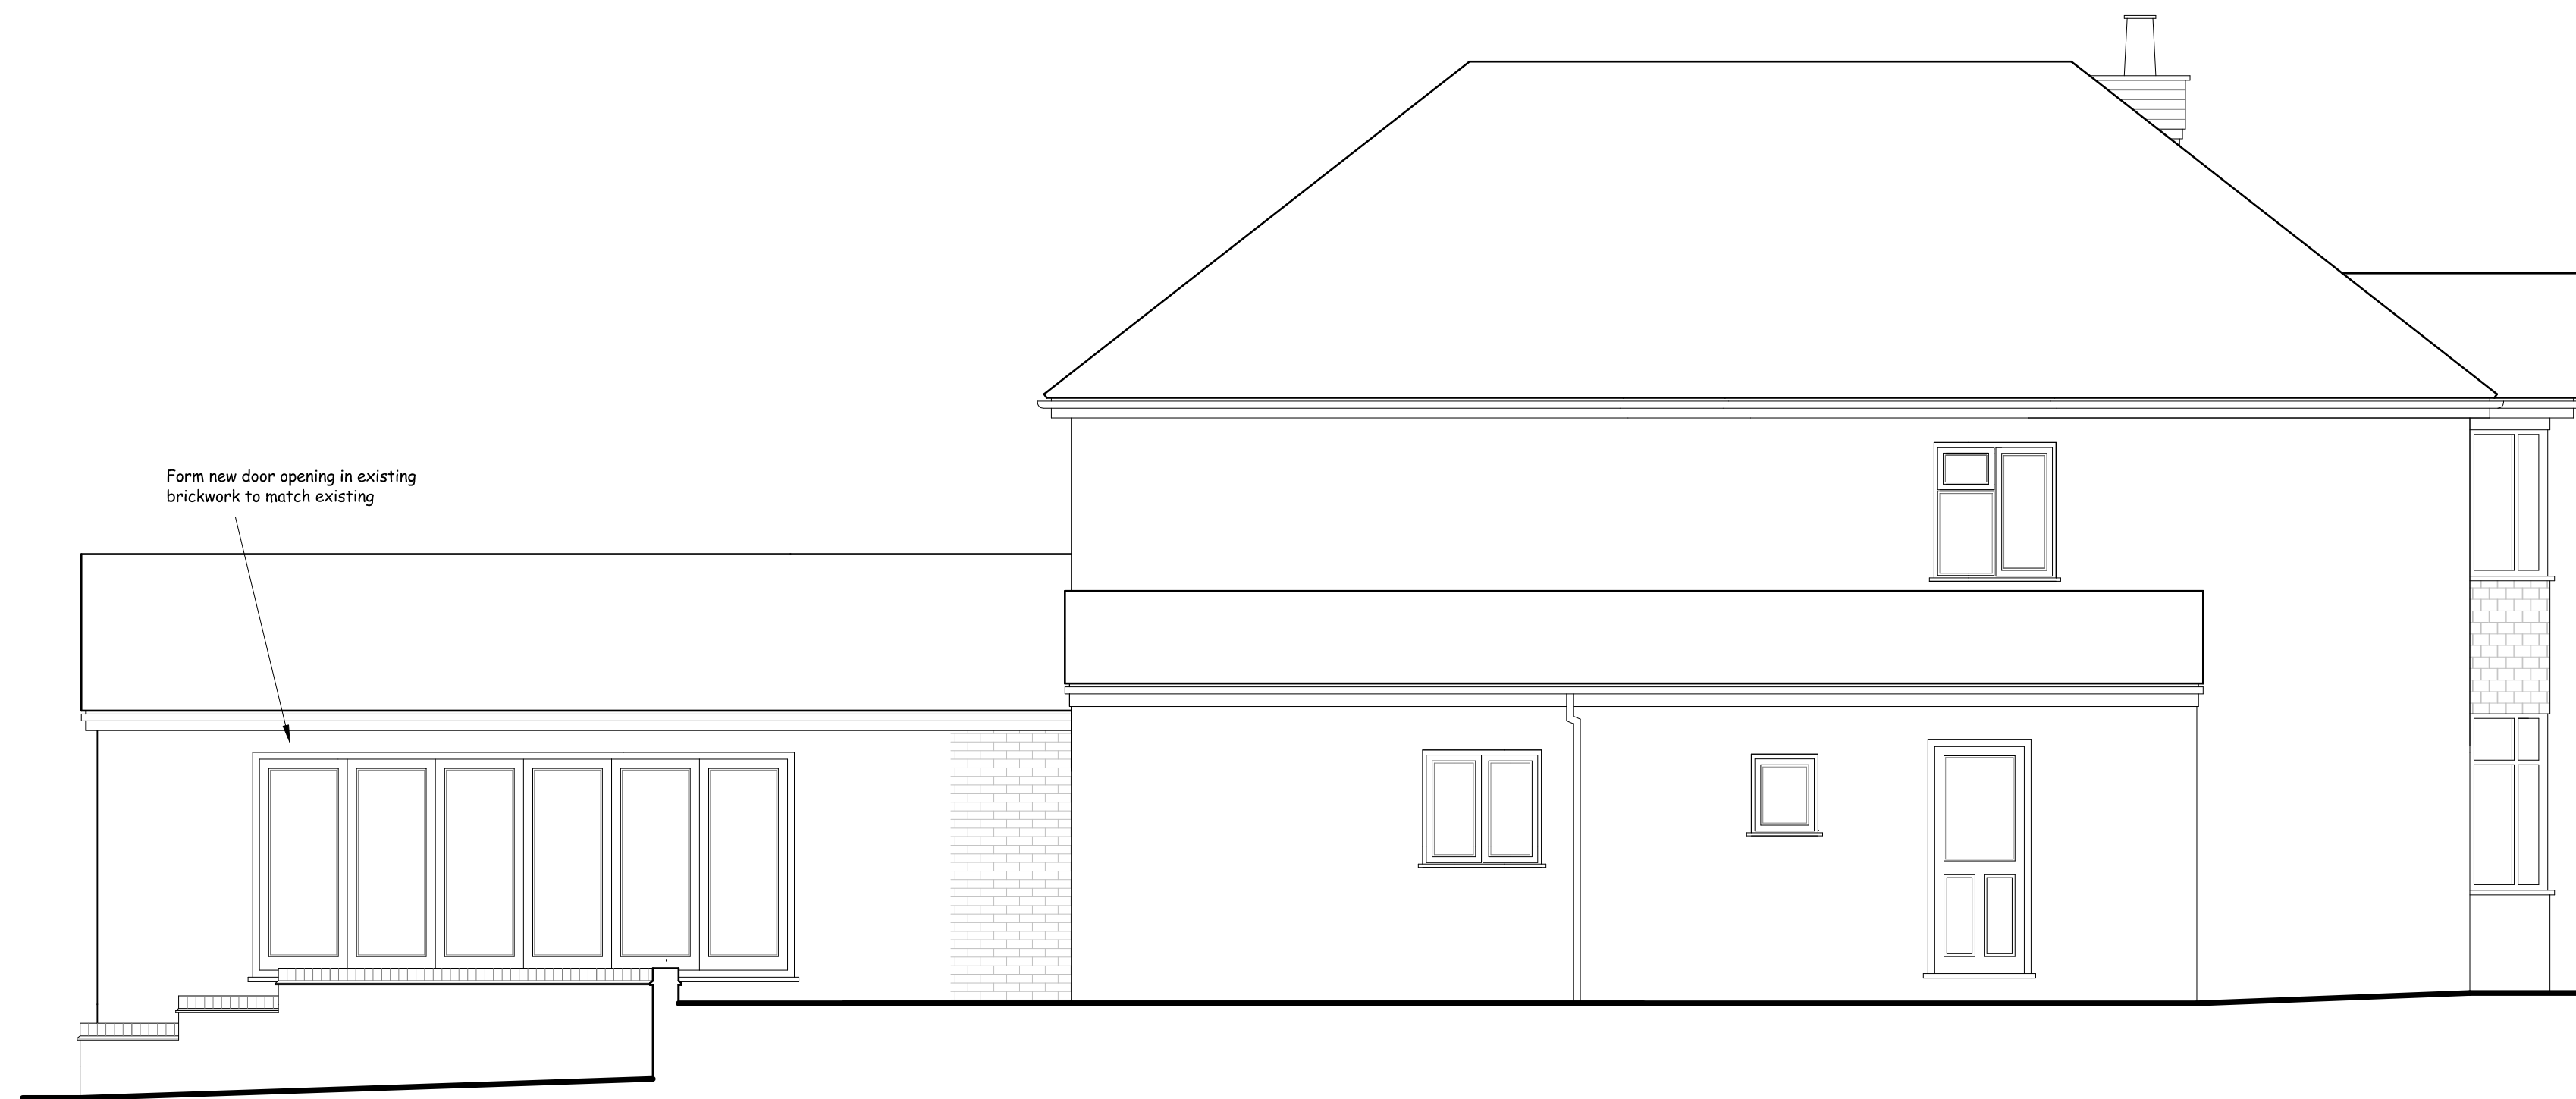

PROPOSED SIDE ELEVATION (NORTH)



Mr and Mrs Plant
167 Tean Road
Cheadle
Staffordshire
ST10 1LS

Proposed Elevations
Drawing No 21/413/03/E
Scale 1/50 @ A1

Ilett House, Smithy Bank, Alton, Staffs, ST10 4AD
TEL 01538 702164
www.nigelforrester.co.uk