



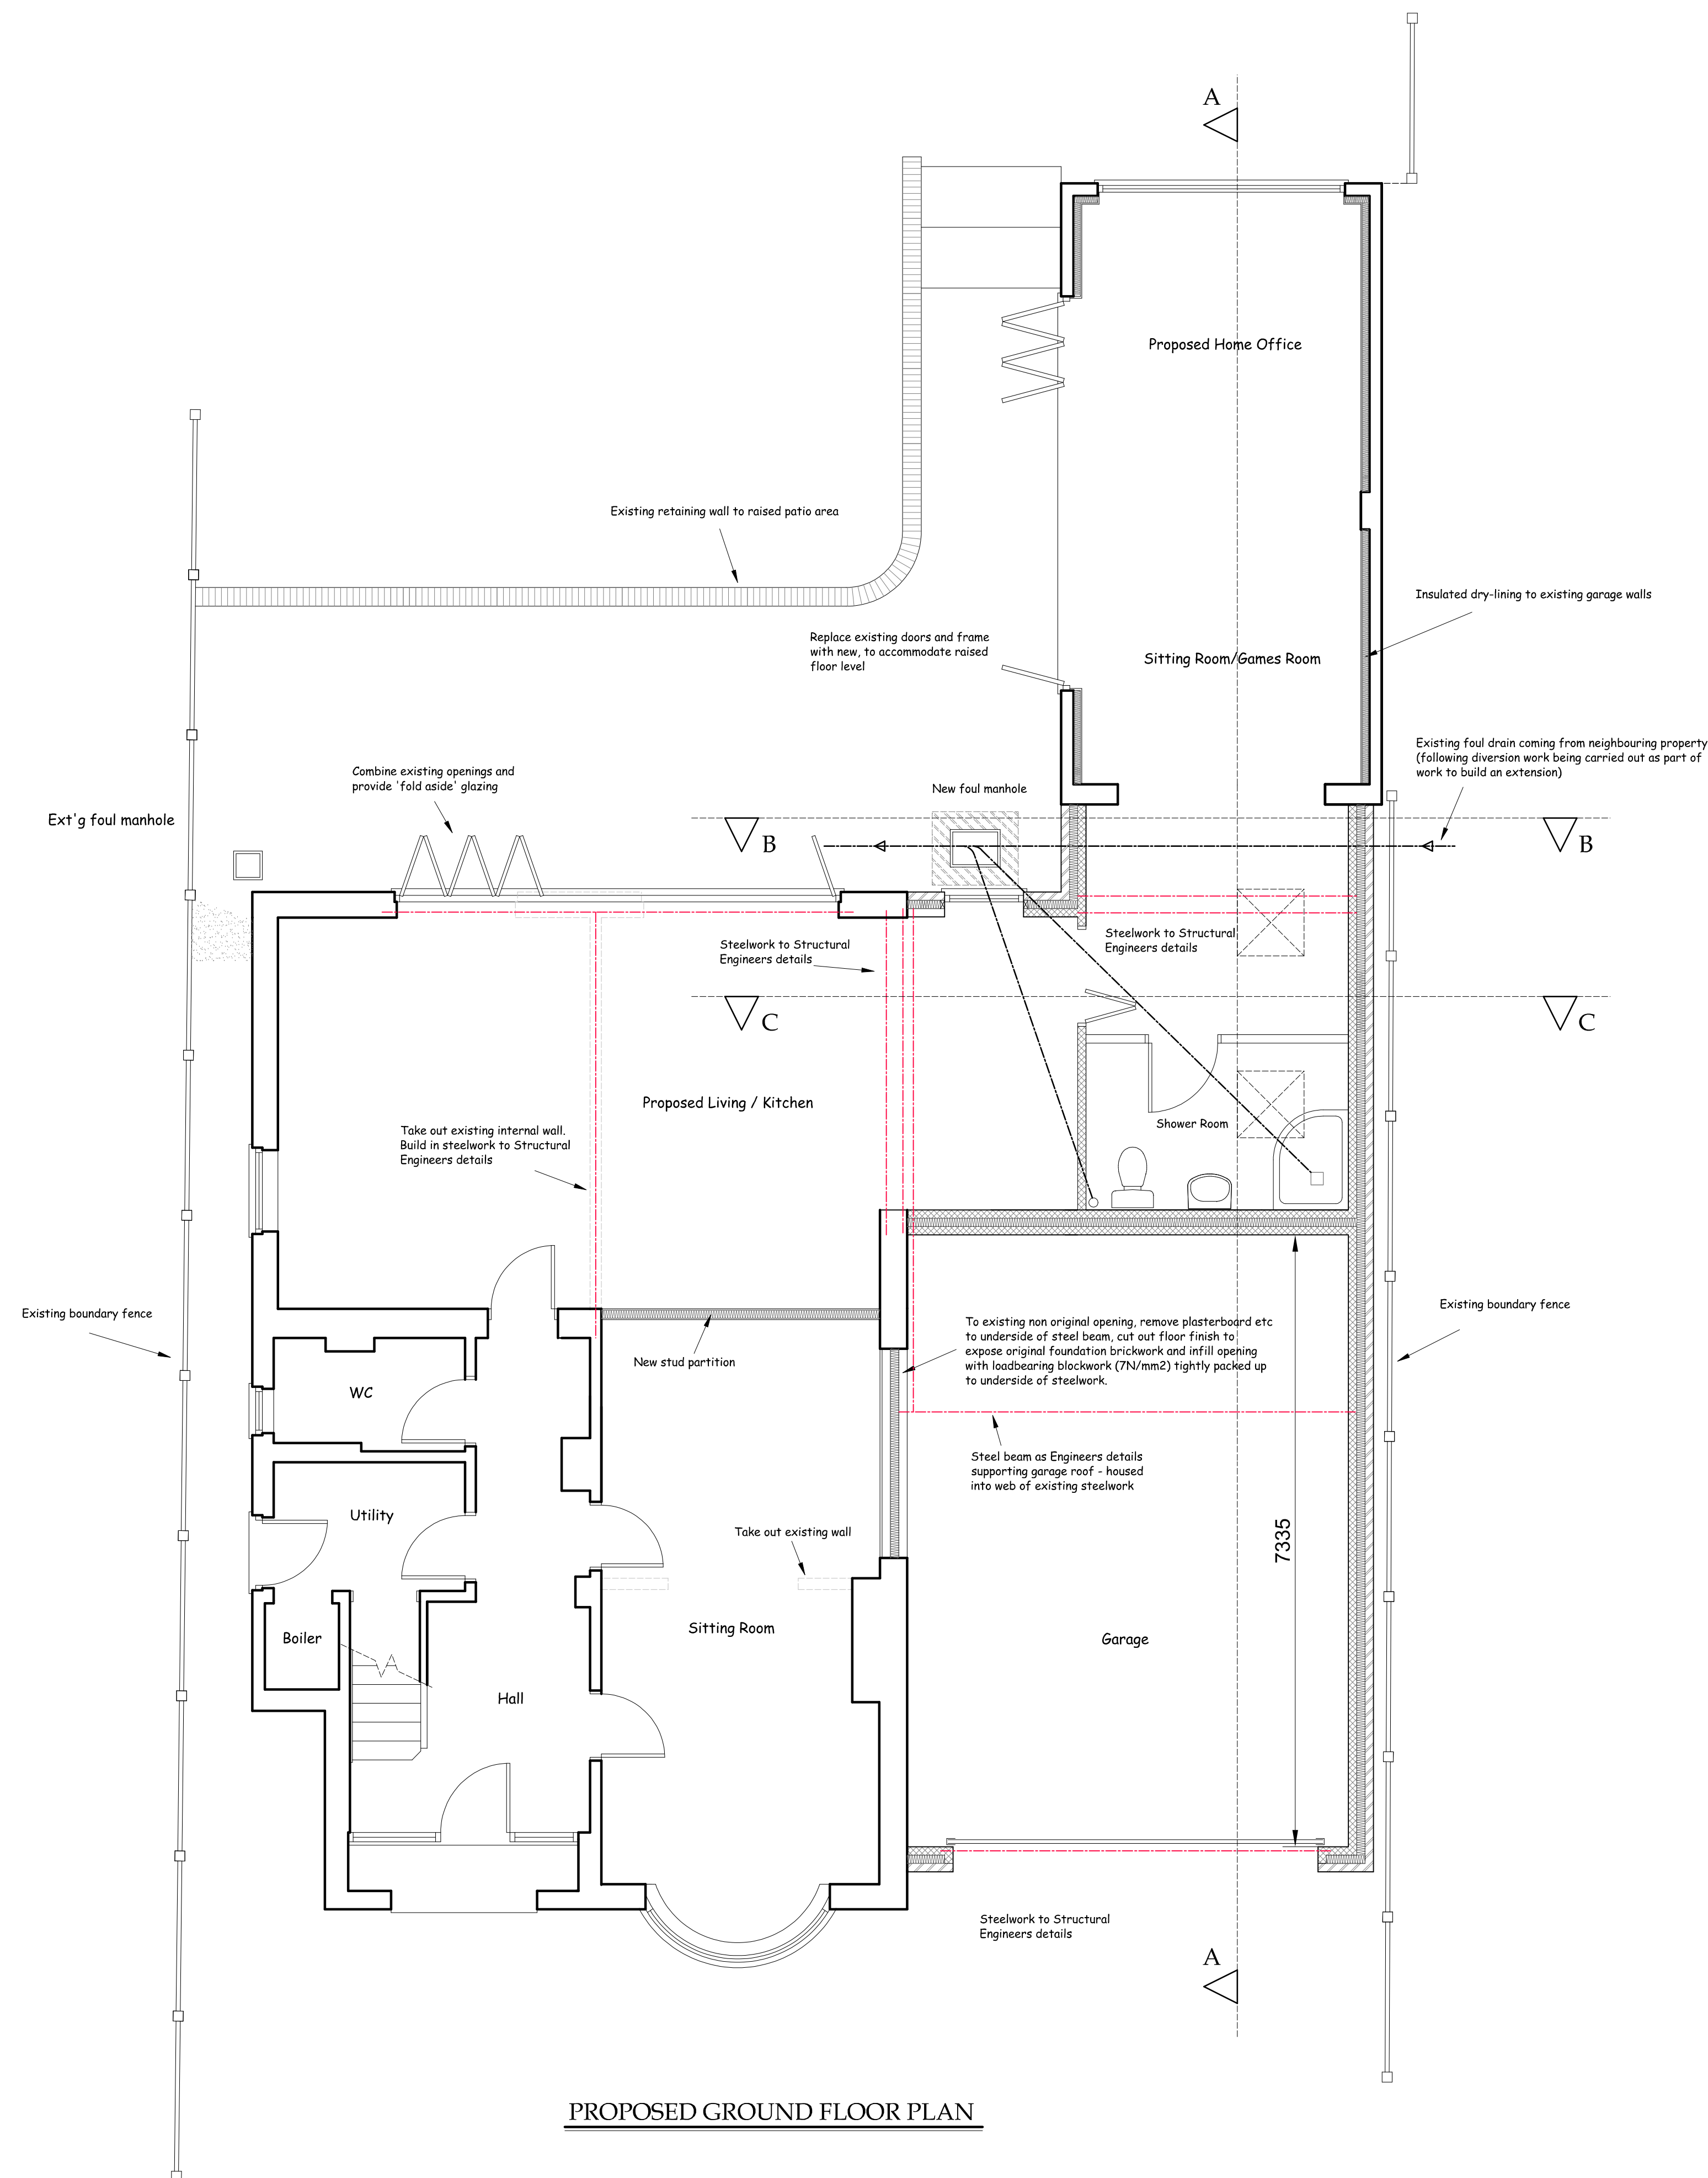

PROPOSED GROUND FLOOR PLAN

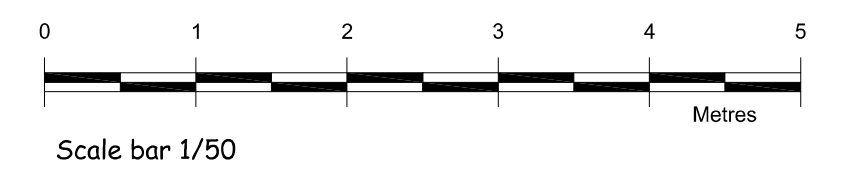

ILETT HOUSE, SMITHY BANK, ALTON, STAFFS, ST10 4AD
TEL 01538 702164

www.nigelforrester.co.uk www.sap-calc.co.uk

CLIENT

Mr and Mrs Plant

PROJECT

Proposed extension and alterations
at
167 Tean Road
Cheadle
Staffordshire
ST10 1LS

DRAWING NUMBER 21/413/04/E

Proposed floorplan

SCALES 1/50 @ A1