



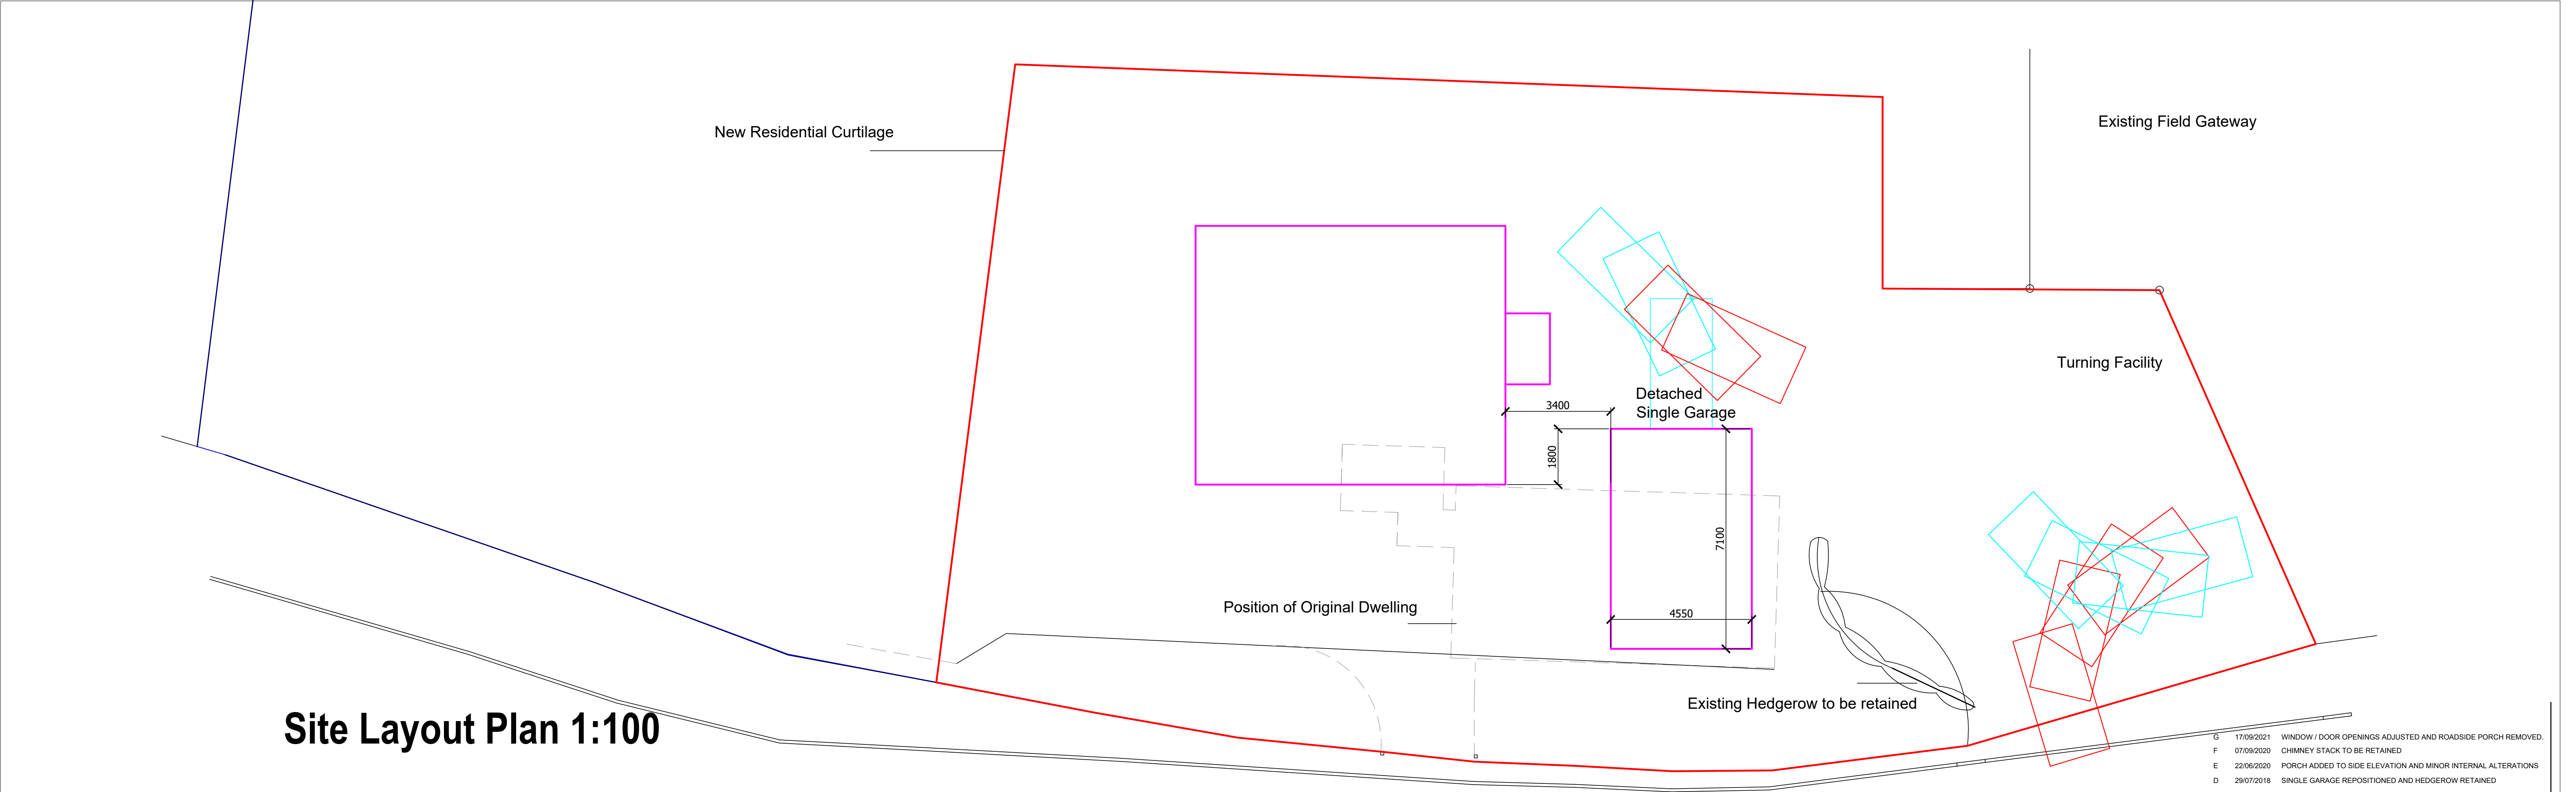

Site Layout Plan 1:100

 

1:50 Scale to be measured

G	17/09/2021	WINDOW / DOOR OPENINGS ADJUSTED AND ROADSIDE PORCH REMOVED.
F	07/09/2020	CHIMNEY STACK TO BE RETAINED
E	22/06/2020	PORCH ADDED TO SIDE ELEVATION AND MINOR INTERNAL ALTERATIONS
D	29/07/2018	SINGLE GARAGE REPOSITIONED AND HEDGEROW RETAINED
C	24/01/2018	REDESIGNED TO FURTHER REDUCED SCALE
B	08/11/2017	REDESIGNED TO REDUCED SCALE
A	21/08/2017	SCALE BAR ADDED AND REFERENCE TO NOT TO SCALE REMOVED FROM NOTES PANEL
REV	DATE	DESCRIPTION

DRAWING STATUS
PLANNING


THIS DRAWING IS COPYRIGHT AND MUST NOT BE REPRODUCED IN WHOLE OR IN PART WITHOUT THE PRIOR PERMISSION OF P4 Architecture.

DIMENSIONS TO BE VERIFIED ON SITE. ONLY FIGURED DIMENSIONS TO BE USED AND ANY DISCREPANCY BETWEEN THIS DRAWING AND SITE CONDITIONS TO BE REFERRED TO P4 Architecture IMMEDIATELY.


THERE IS A RISK OF DEATH OR INJURY IN CONSTRUCTION IF THE WORKS ARE NOT PROPERLY PLANNED AND SUPERVISED. THE CONTRACTOR MUST NOT UNDERTAKE ANY ELEMENT OF WORK WITHOUT HAVING FIRST CARRIED OUT THE NECESSARY RISK ASSESSMENT AND PREPARED DETAILED METHOD STATEMENT.

PREVIOUS NON-MATERIAL AMENDMENT APPROVED WITHOUT CHIMNEY REF NMA/2020/0028

MATERIALS APPROVED UNDER DOC/2019/0010 15th MAY 2019.

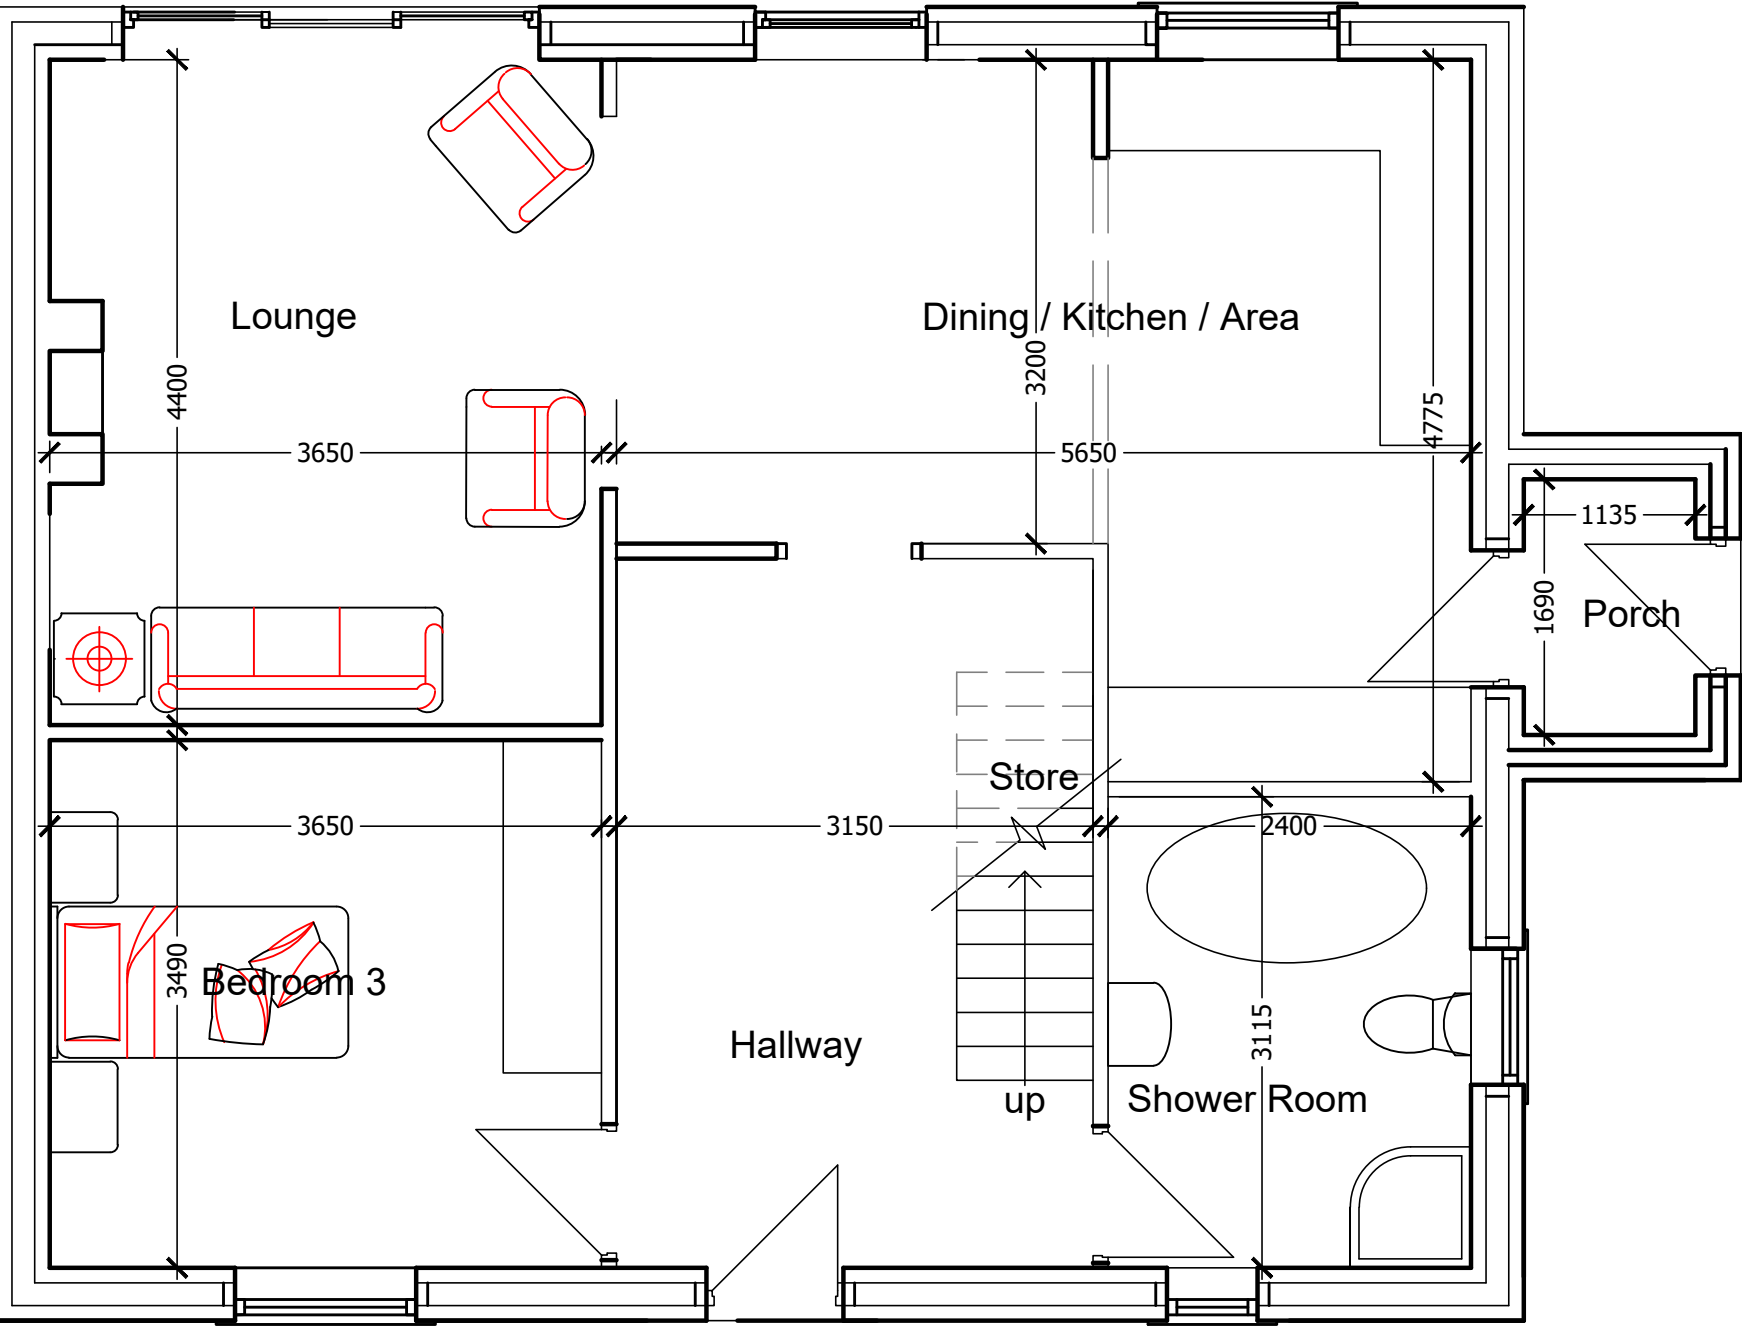

Ground Floor Plan

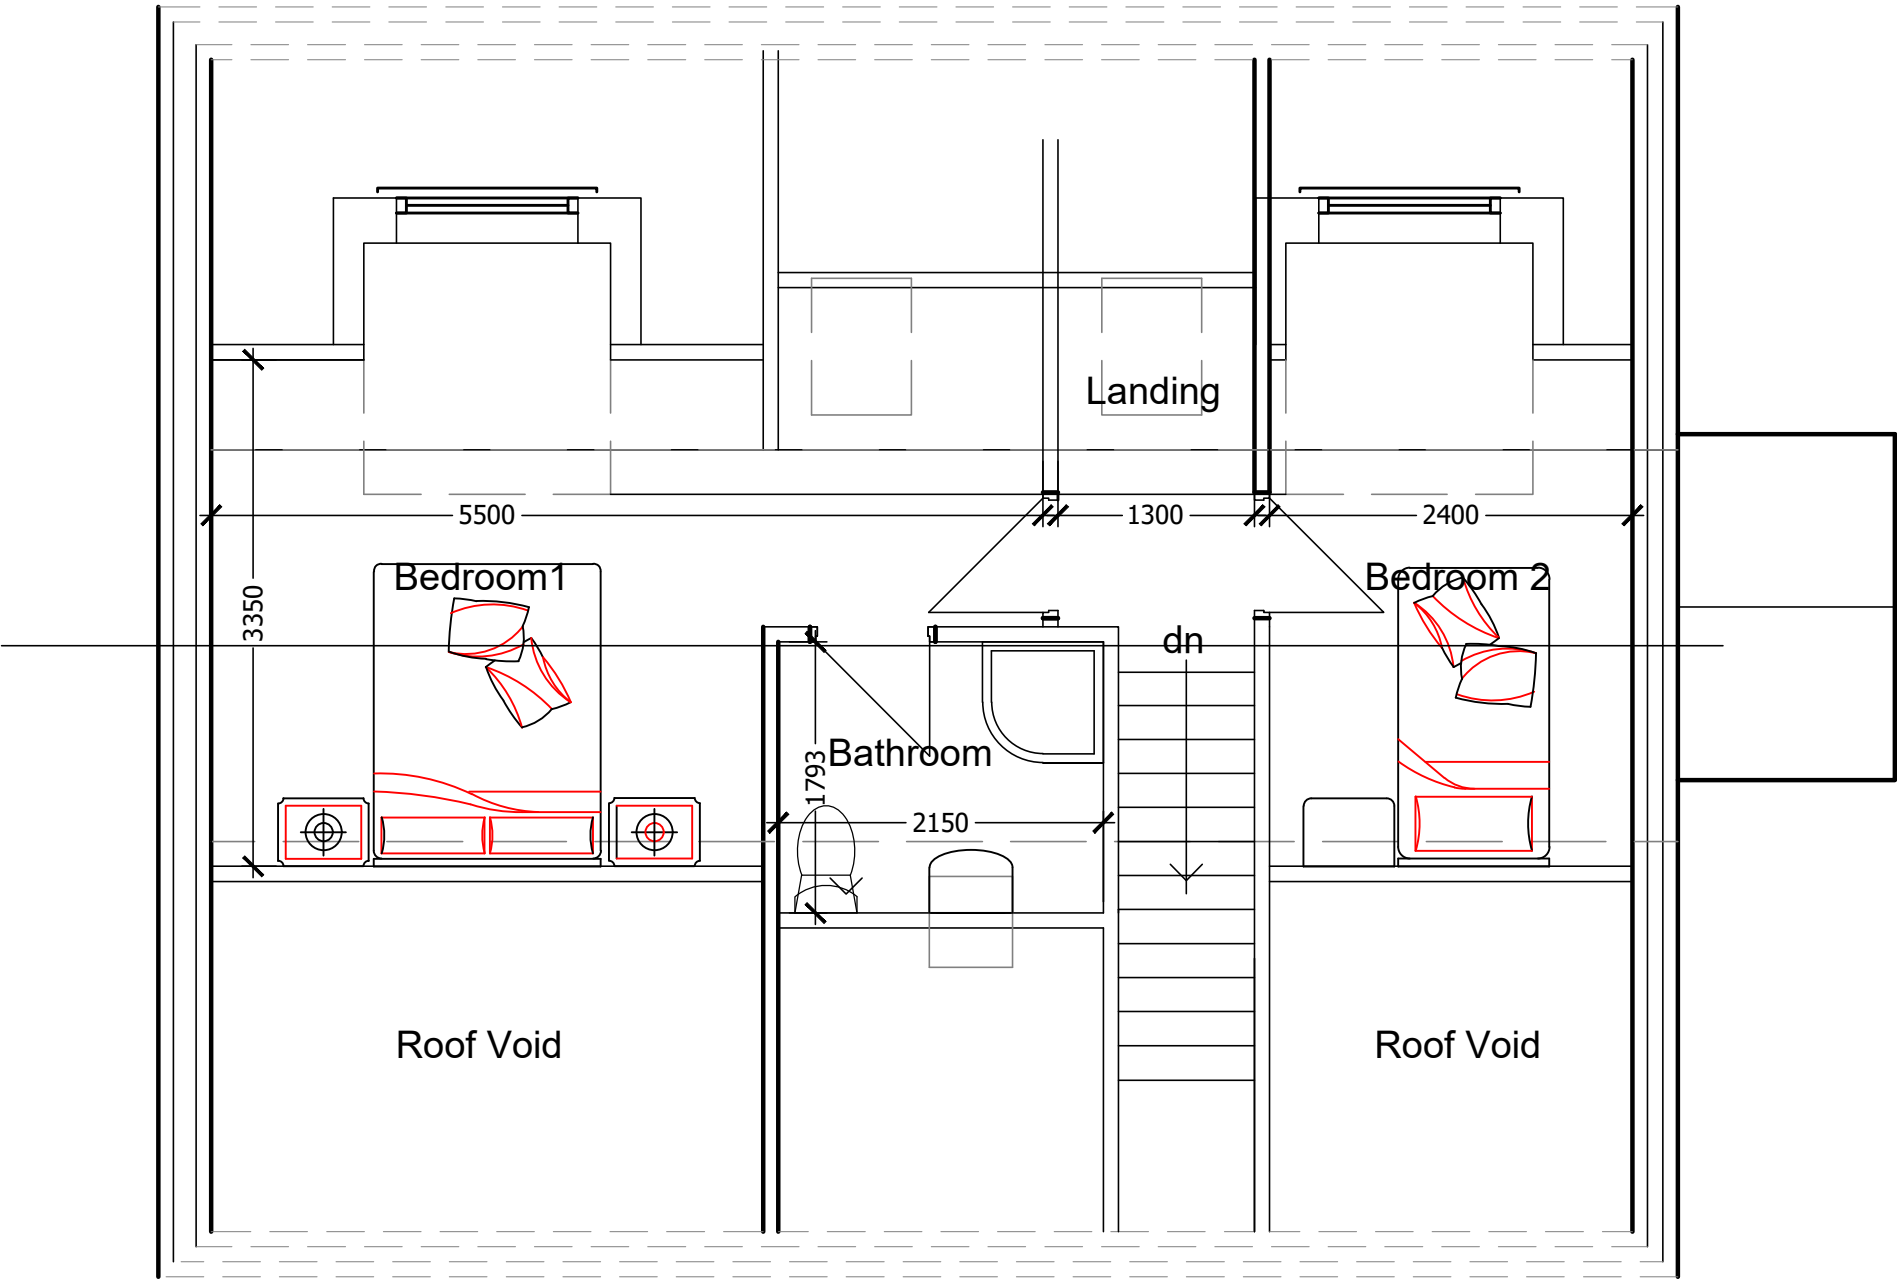

First Floor Plan

CLIENT

Mark Brassington

PROJECT

Retrospective Planning Application for the Removal of Chimney and Adjustments to Various Door and Window Openings
Park Bungalow
Blakeley Lane
Kingsley Moor
Stoke on Trent

DRAWING TITLE

Floor Plans & Site Layout Plan

SCALE

1:50 & 1:100 @ A1

DATE

January 2018

DRAWING No.

MABR /PP/02/004

REV

G

P4 Architecture

P4 Architecture
A Member of the Chartered Institute of Architectural Technologists

Chartered Institute of Architectural Technologists
Architectural & Construction Project Management Services
Tel. 07962 062 618 Email. P4architecture@hotmail.co.uk