


0 0.50 1.00 1.50 2.00 2.50 3.00 3.50 4.00 4.50 5.00 5.50


1:50 Scale to be measured



Rear Elevation

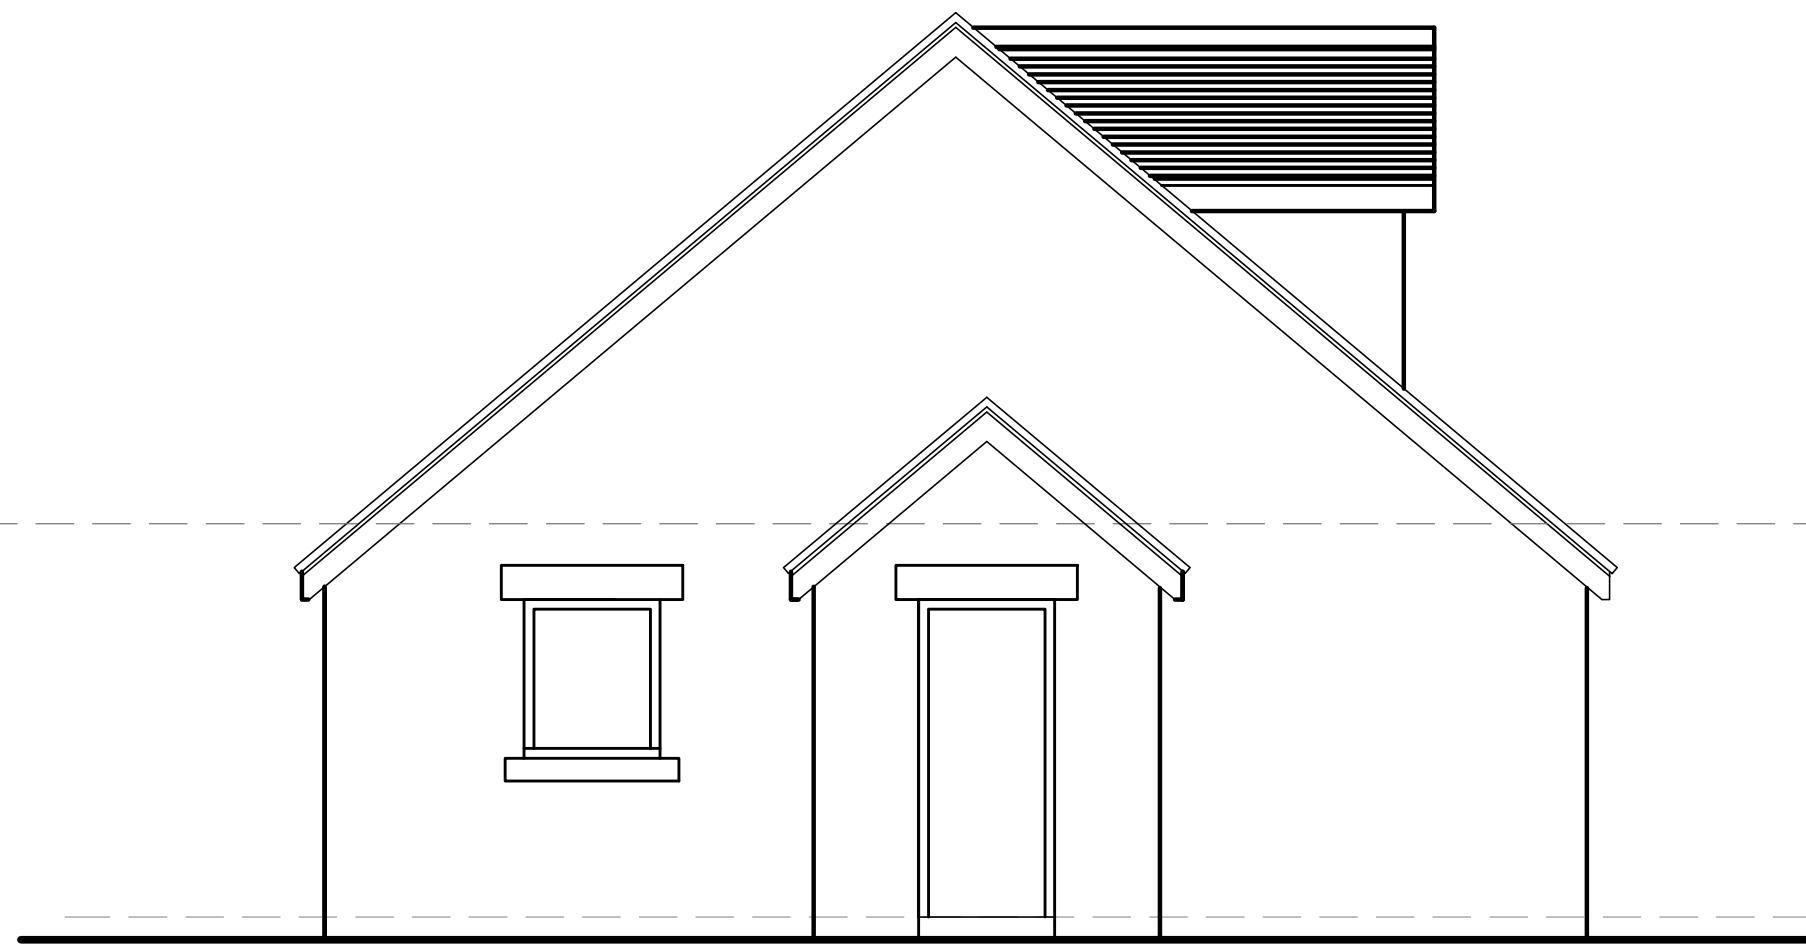

Side Elevation

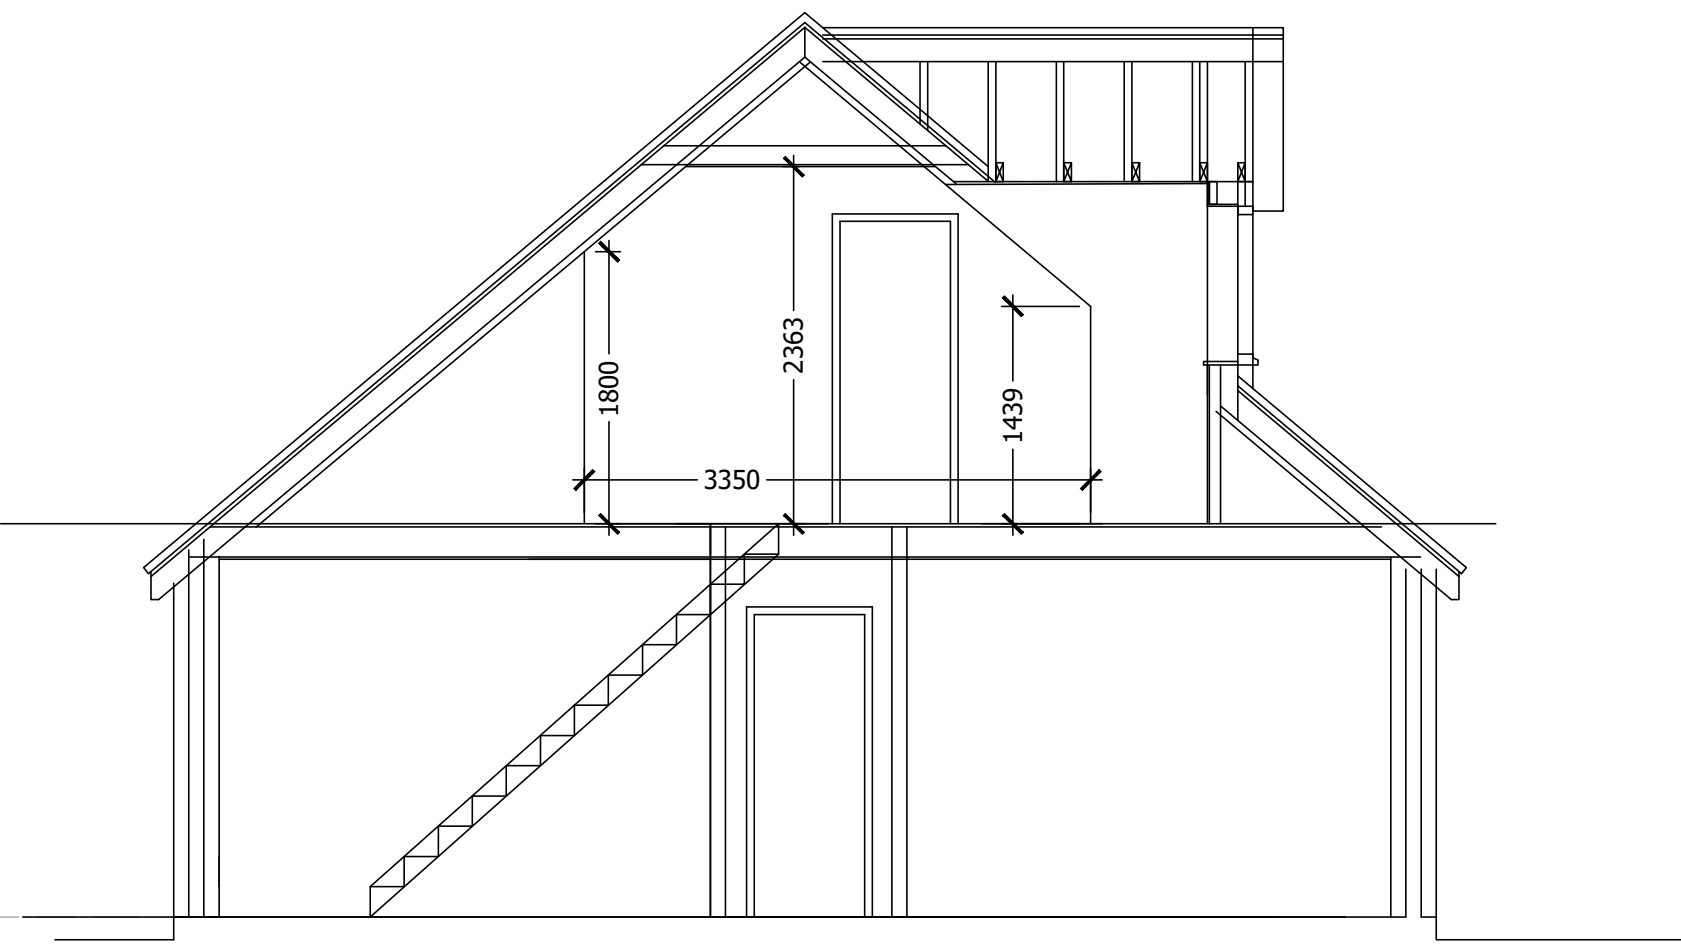

Section AA

F	17/09/2021	DOOR / WINDOW OPENINGS ADJUSTED & ROADSIDE PORCH REMOVED
E	07/08/2020	CHIMNEY STACK TO BE RETAINED
D	22/06/2020	PORCH ADDED TO SIDE ELEVATION
C	24/01/2018	REDESIGN TO FURTHER REDUCED SCALE
B	08/11/2017	REDESIGN TO REDUCED SCALE
A	21/08/2017	SCALE BAR ADDED AND REFERENCE TO NOT TO SCALE REMOVED FROM NOTES PANEL
REV	DATE	DESCRIPTION

DRAWING STATUS
PLANNING


THIS DRAWING IS COPYRIGHT AND MUST NOT BE REPRODUCED IN WHOLE OR IN PART WITHOUT THE PRIOR PERMISSION OF P4 Architecture.

DIMENSIONS TO BE VERIFIED ON SITE. ONLY FIGURED DIMENSIONS TO BE USED AND ANY DISCREPANCY BETWEEN THIS DRAWING AND SITE CONDITIONS TO BE REFERRED TO P4 Architecture IMMEDIATELY.

THERE IS A RISK OF DEATH OR INJURY IN CONSTRUCTION IF THE WORKS ARE NOT PROPERLY PLANNED AND SUPERVISED. THE CONTRACTOR MUST NOT UNDERTAKE ANY ELEMENT OF WORK WITHOUT HAVING FIRST CARRIED OUT THE NECESSARY RISK ASSESSMENT AND PREPARED DETAILED METHOD STATEMENT.



Roadside Elevation

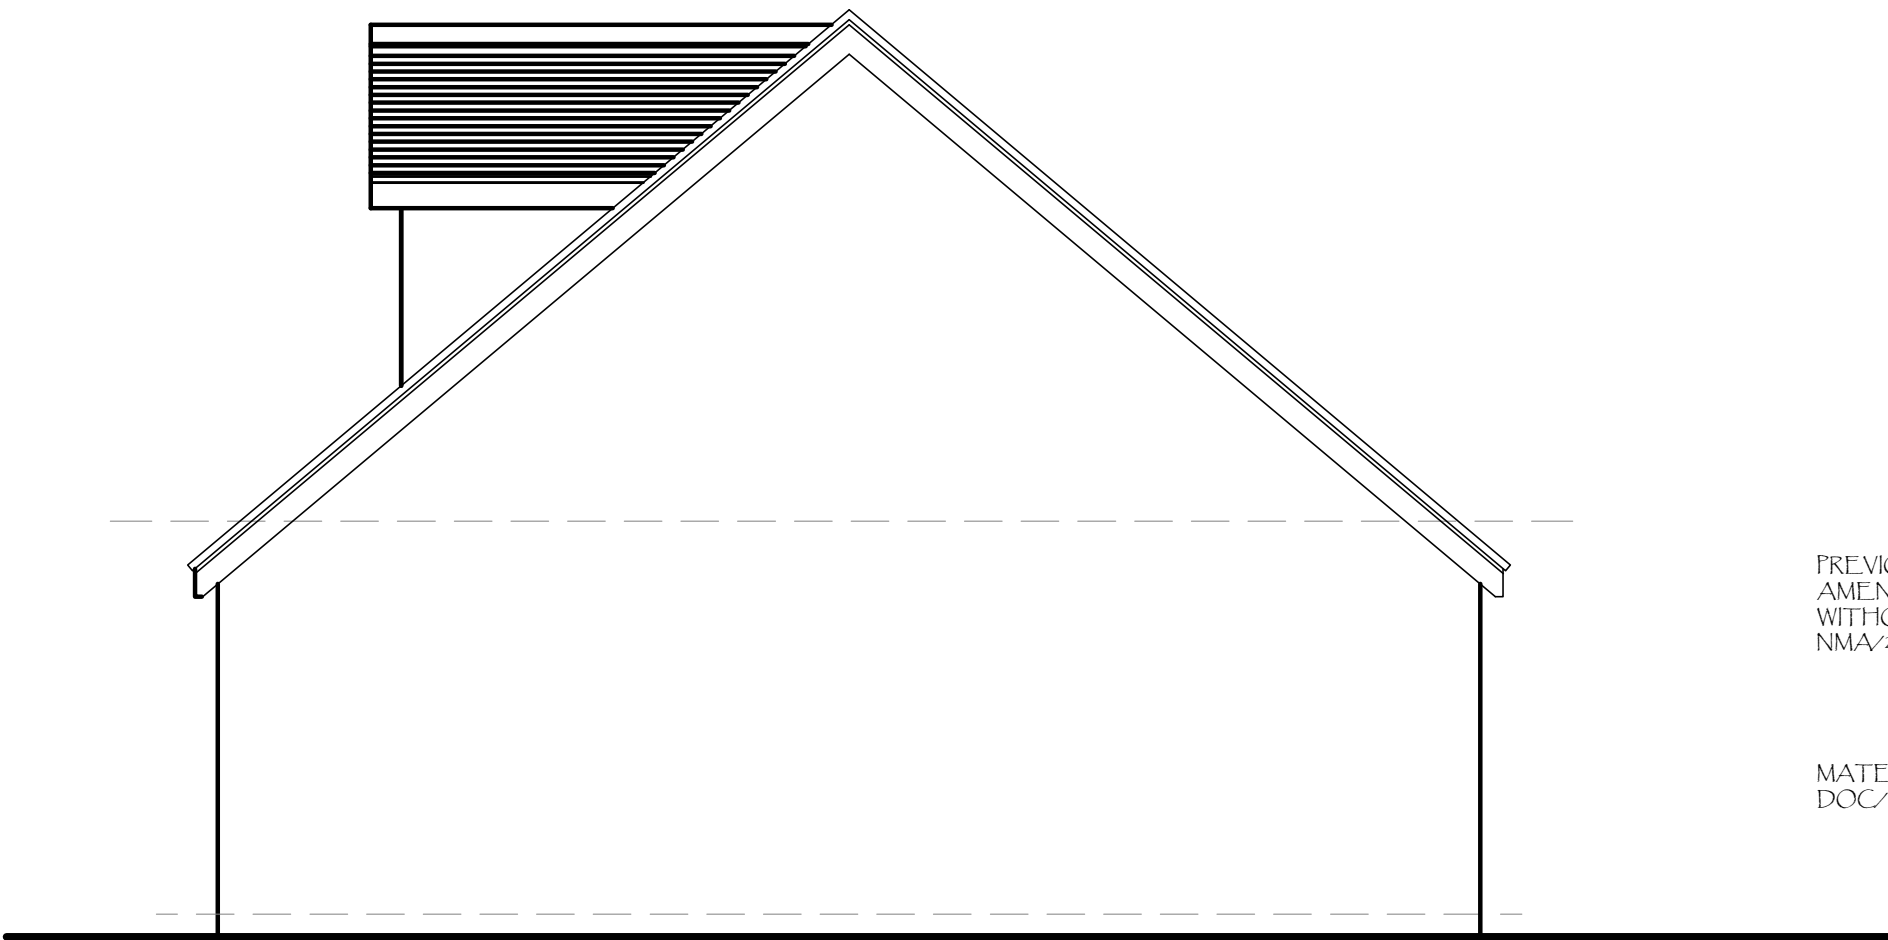

Side Elevation

PREVIOUS NON-MATERIAL AMENDMENT APPROVED WITHOUT CHIMNEY REF NMA/2020/0028

MATERIALS APPROVED UNDER DOC/2019/0010 15th MAY 2019

CLIENT	Mark Brassington
PROJECT	Retrospective Planning Application for the Removal of Chimney and Adjustments to Various Door and Window Openings Park Bungalow Blakeley Lane Kingsley Moor Stoke on Trent
DRAWING TITLE	Proposed Elevations
SCALE 1:50 @ A1	DATE Nov 2017
DRAWING No. MABR /PP/02/005	REV F
P4 Architecture A Member of the Chartered Institute of Architectural Technologists Chartered Institute of Architectural Technologists Architectural & Construction Project Management Services Tel. 07962 062 618 Email. P4architecture@hotmail.co.uk	