




EXISTING FLOOR PLAN

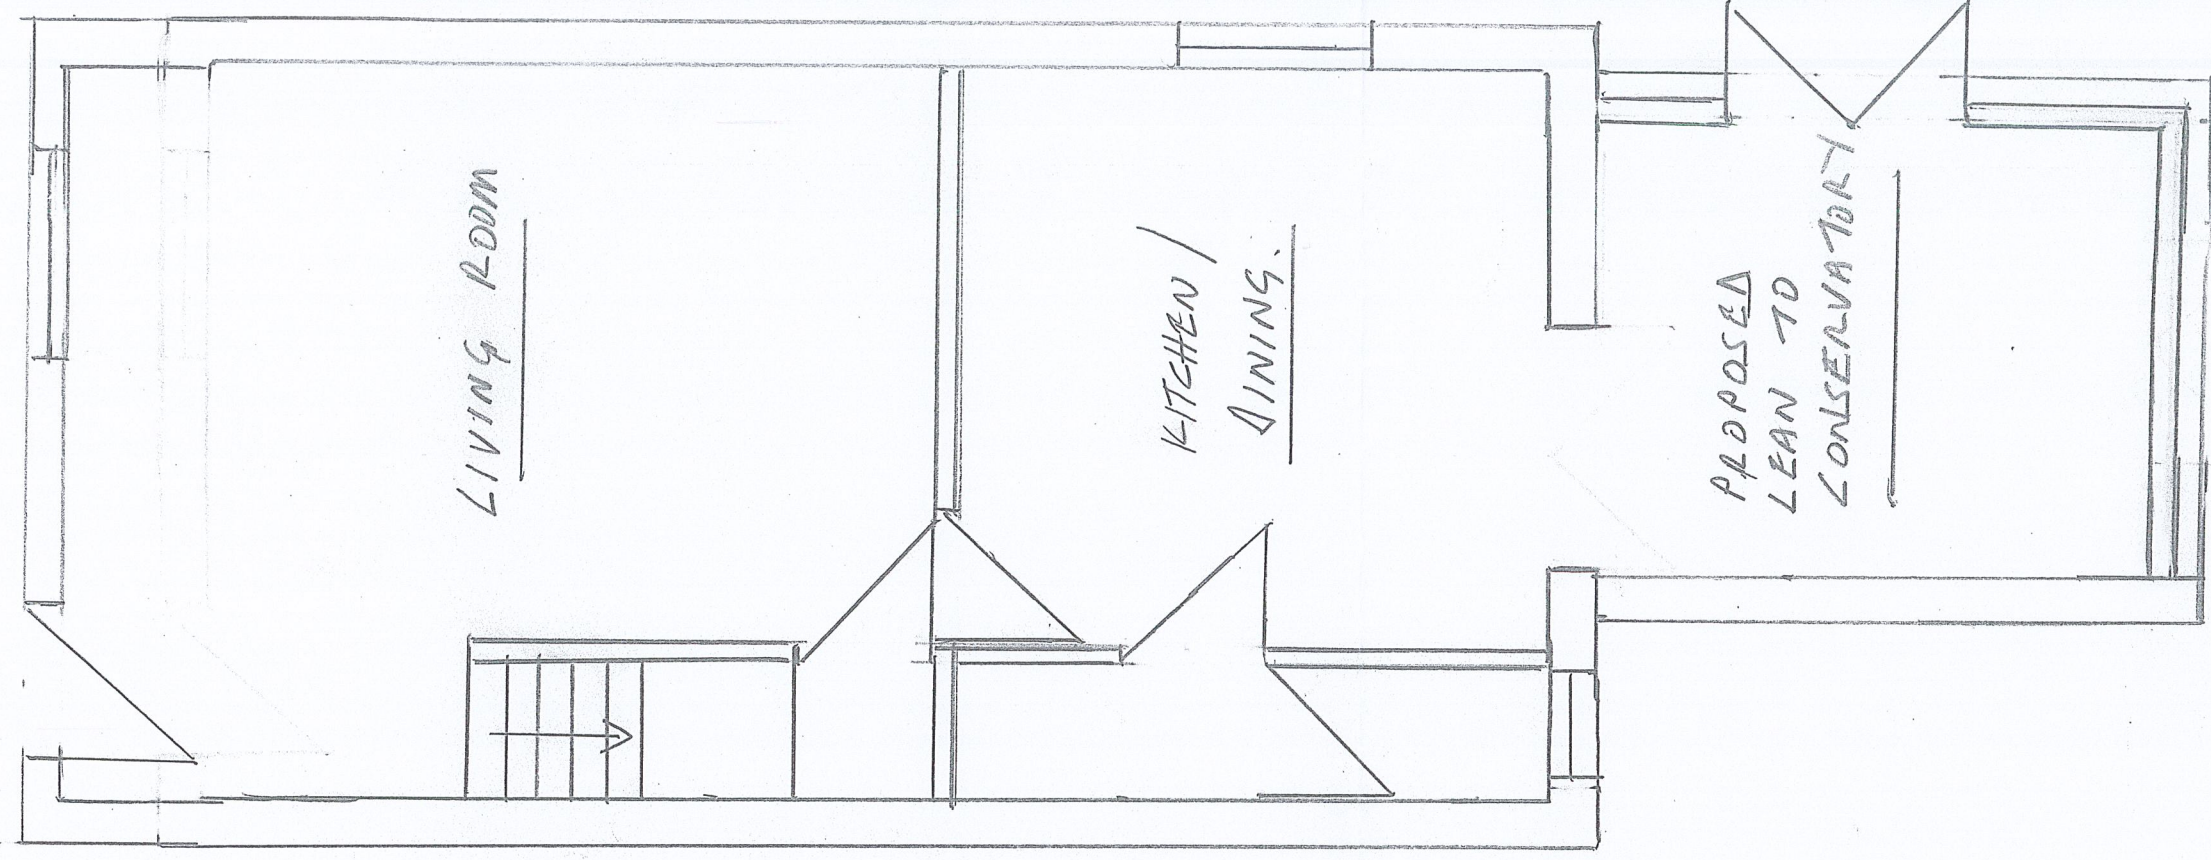

PROPOSED FLOOR PLAN

SCALE 1:50

PROPOSED CONSERVATORY

MR LARS GREWAL
24 RAKEWAY ROAD
CHEASE

ST10 1QH

BRIAN CASTLES
9 OAKLEIGH DRIVE
BRACKTON
WILTS
STAFFS