



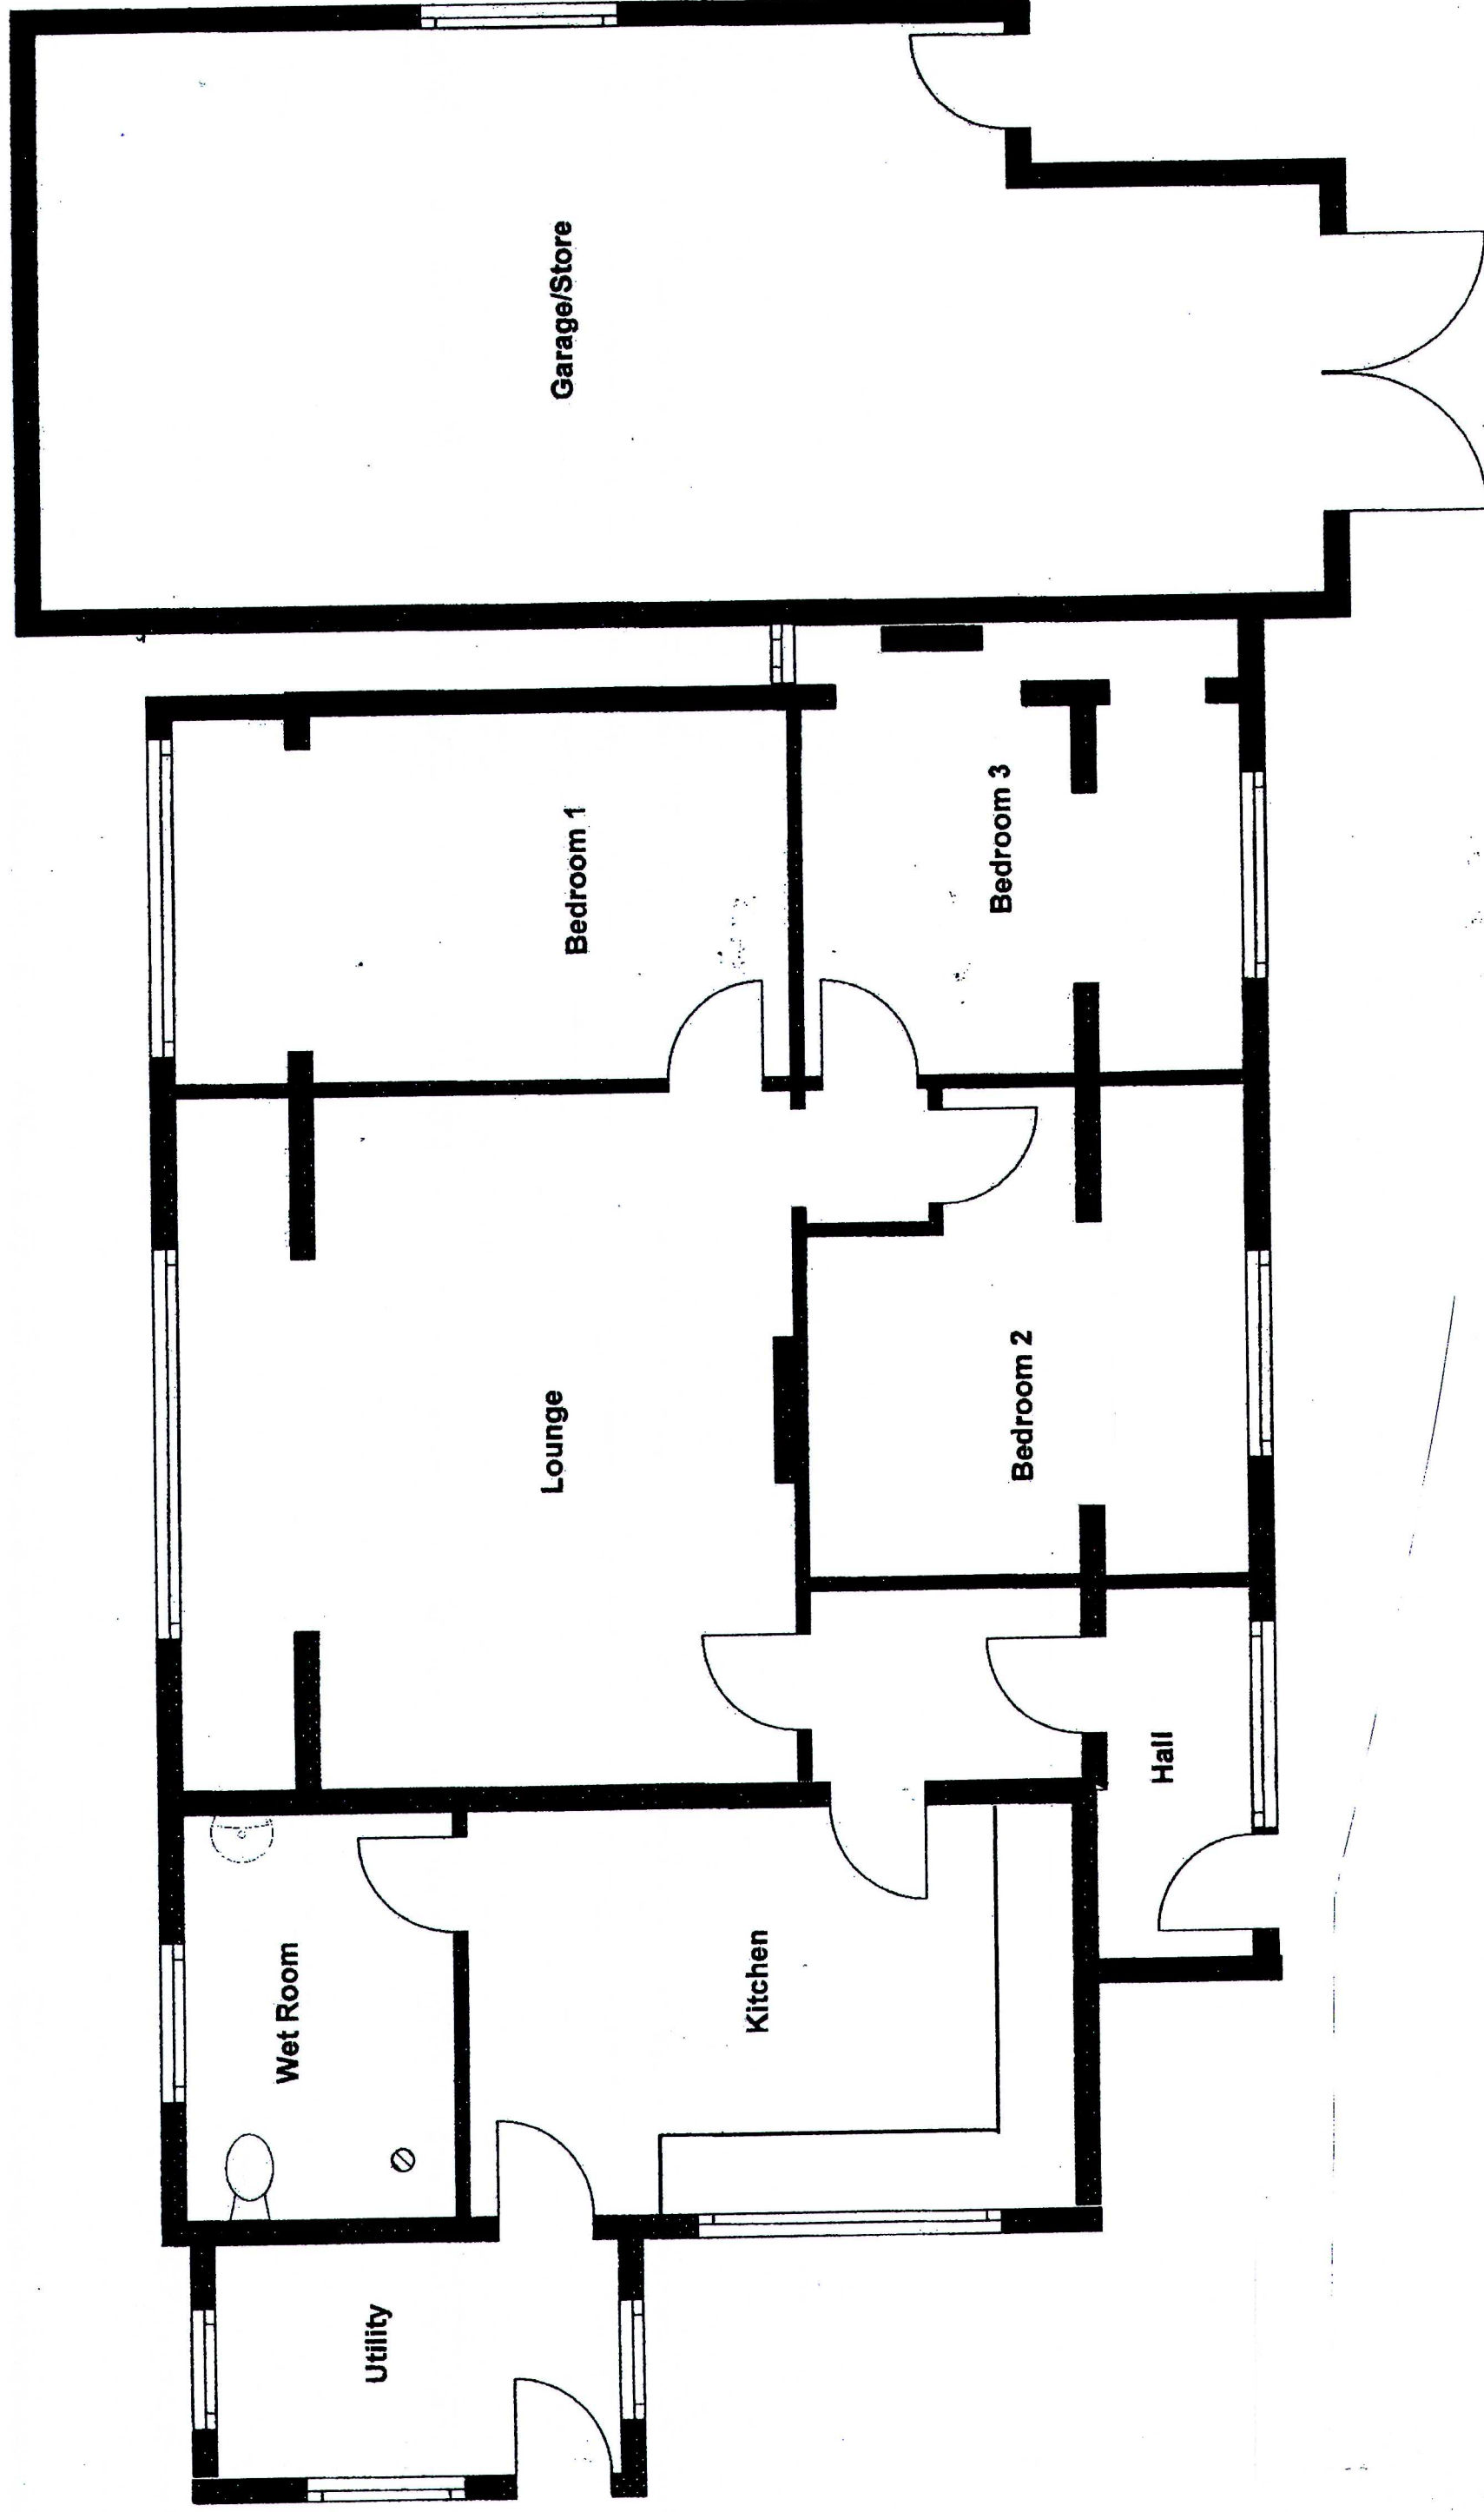


FLOOR PLAN

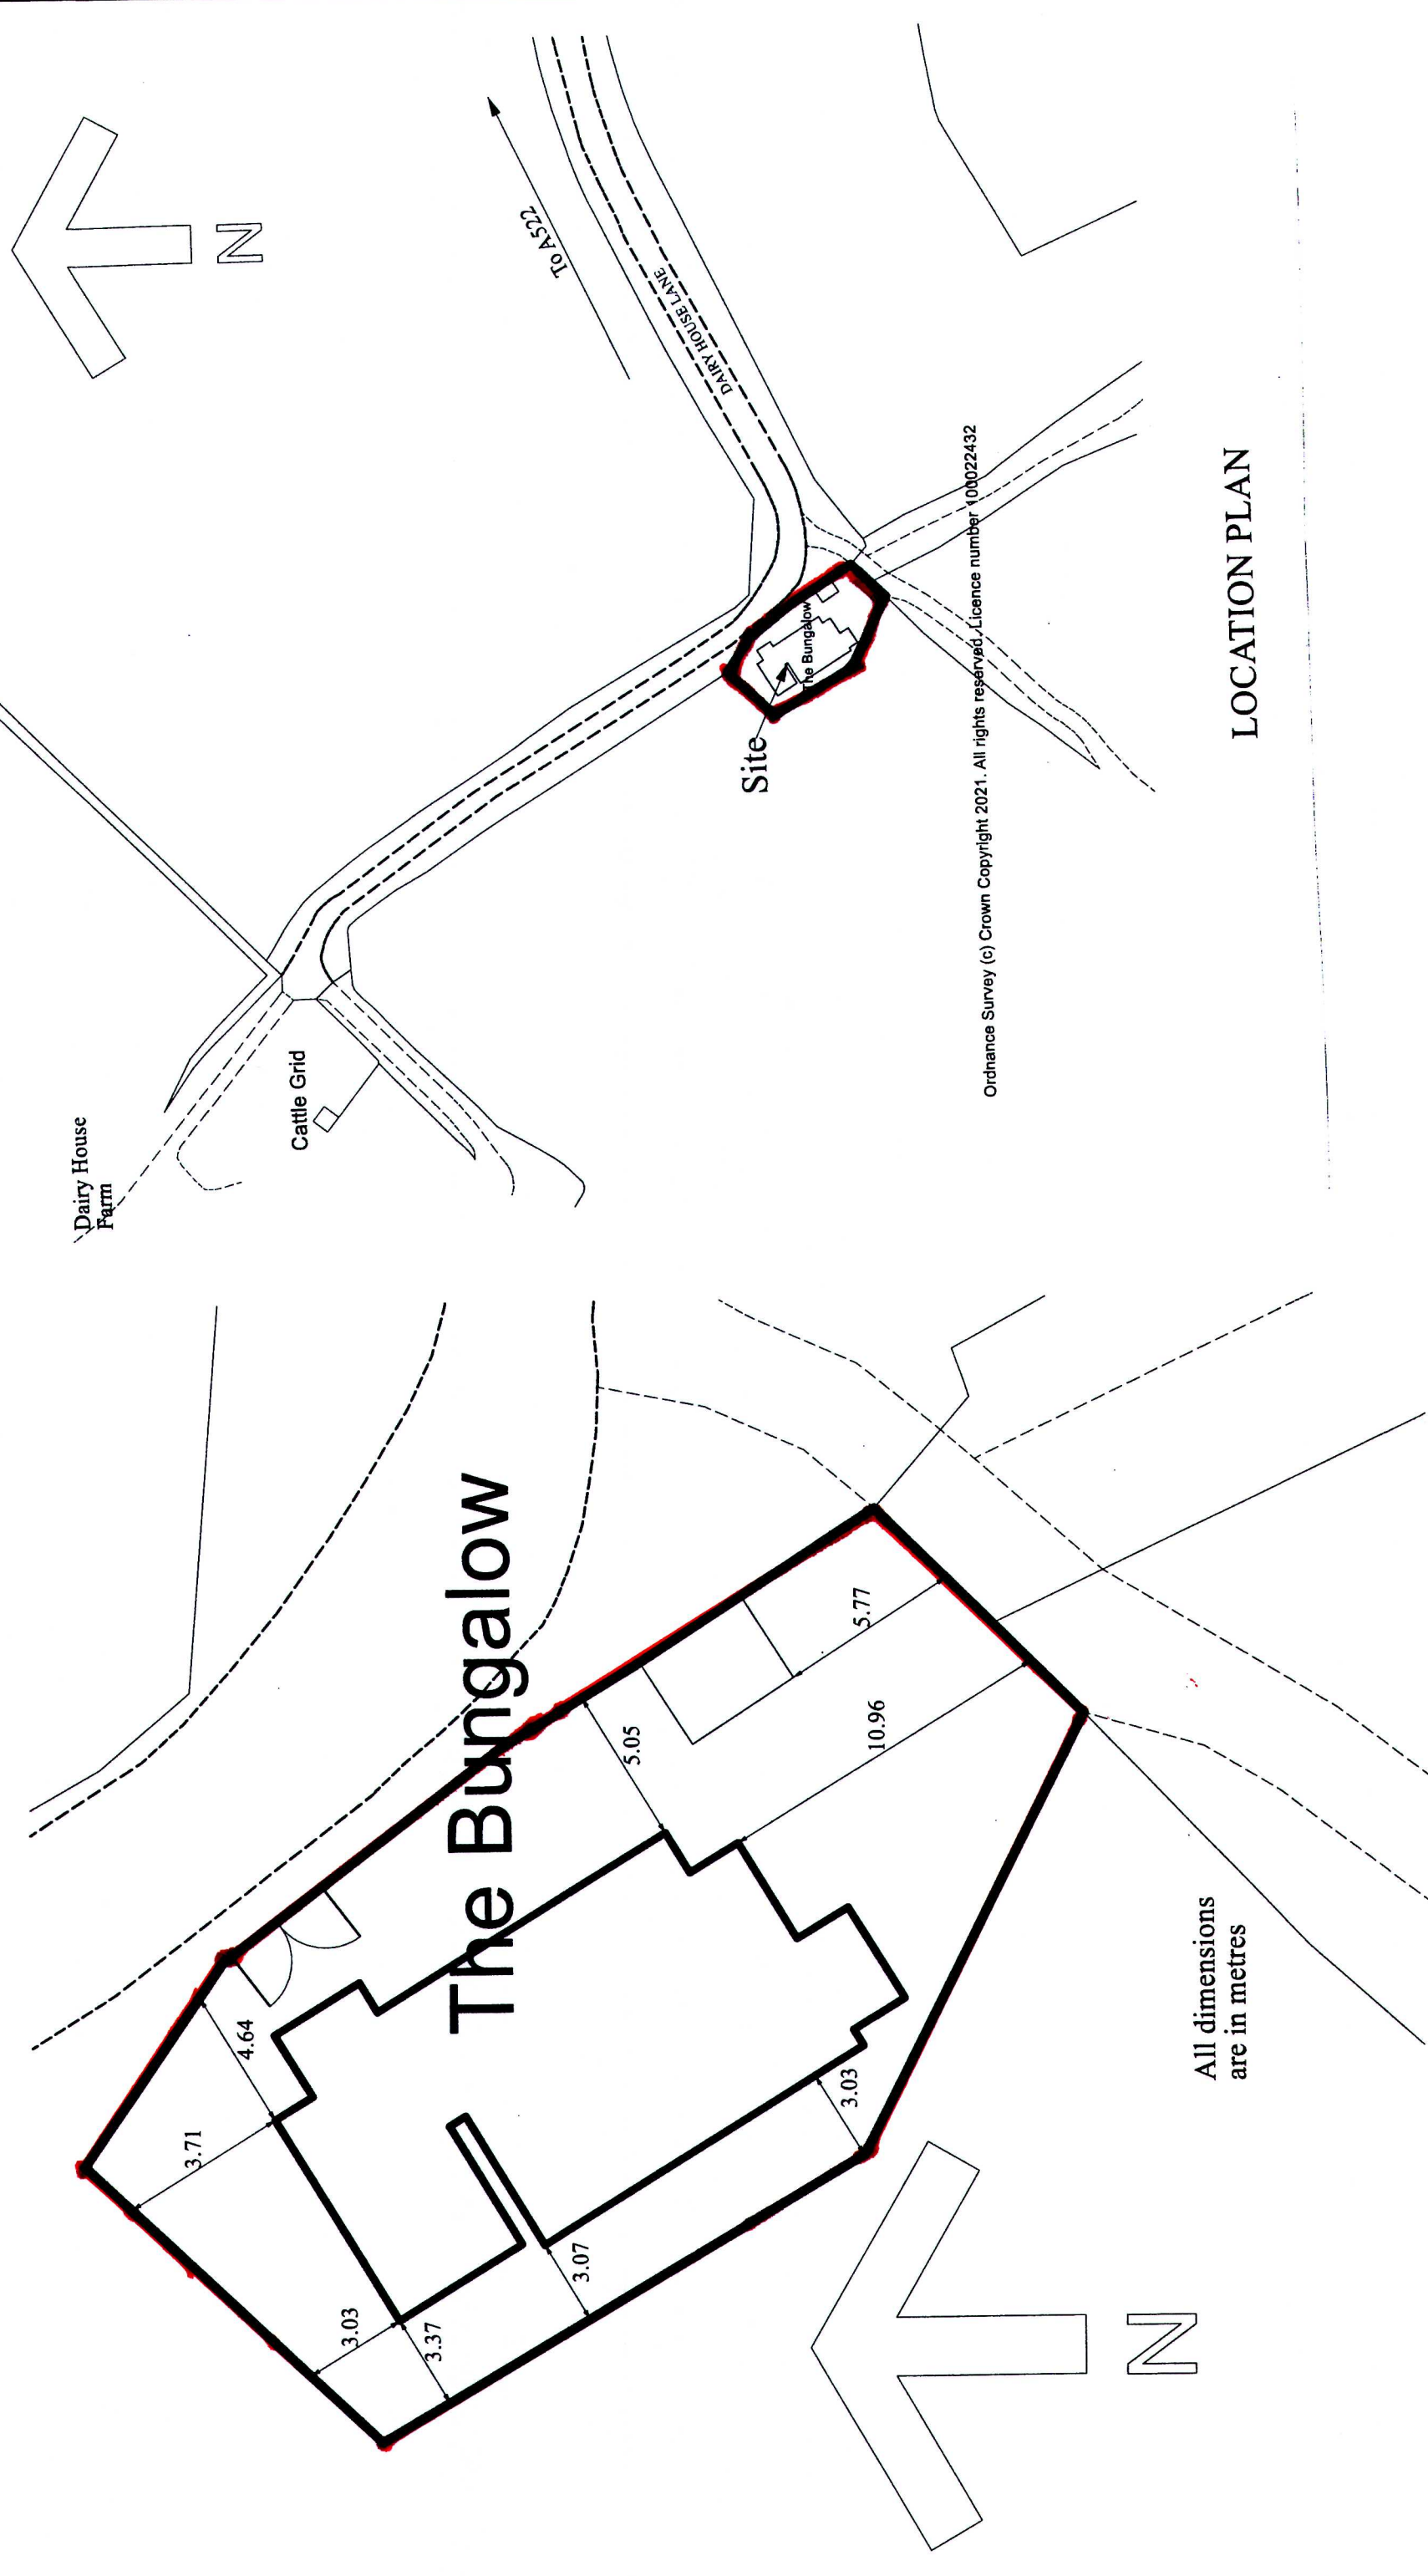


LOCATION PLAN


# SITE PLAN

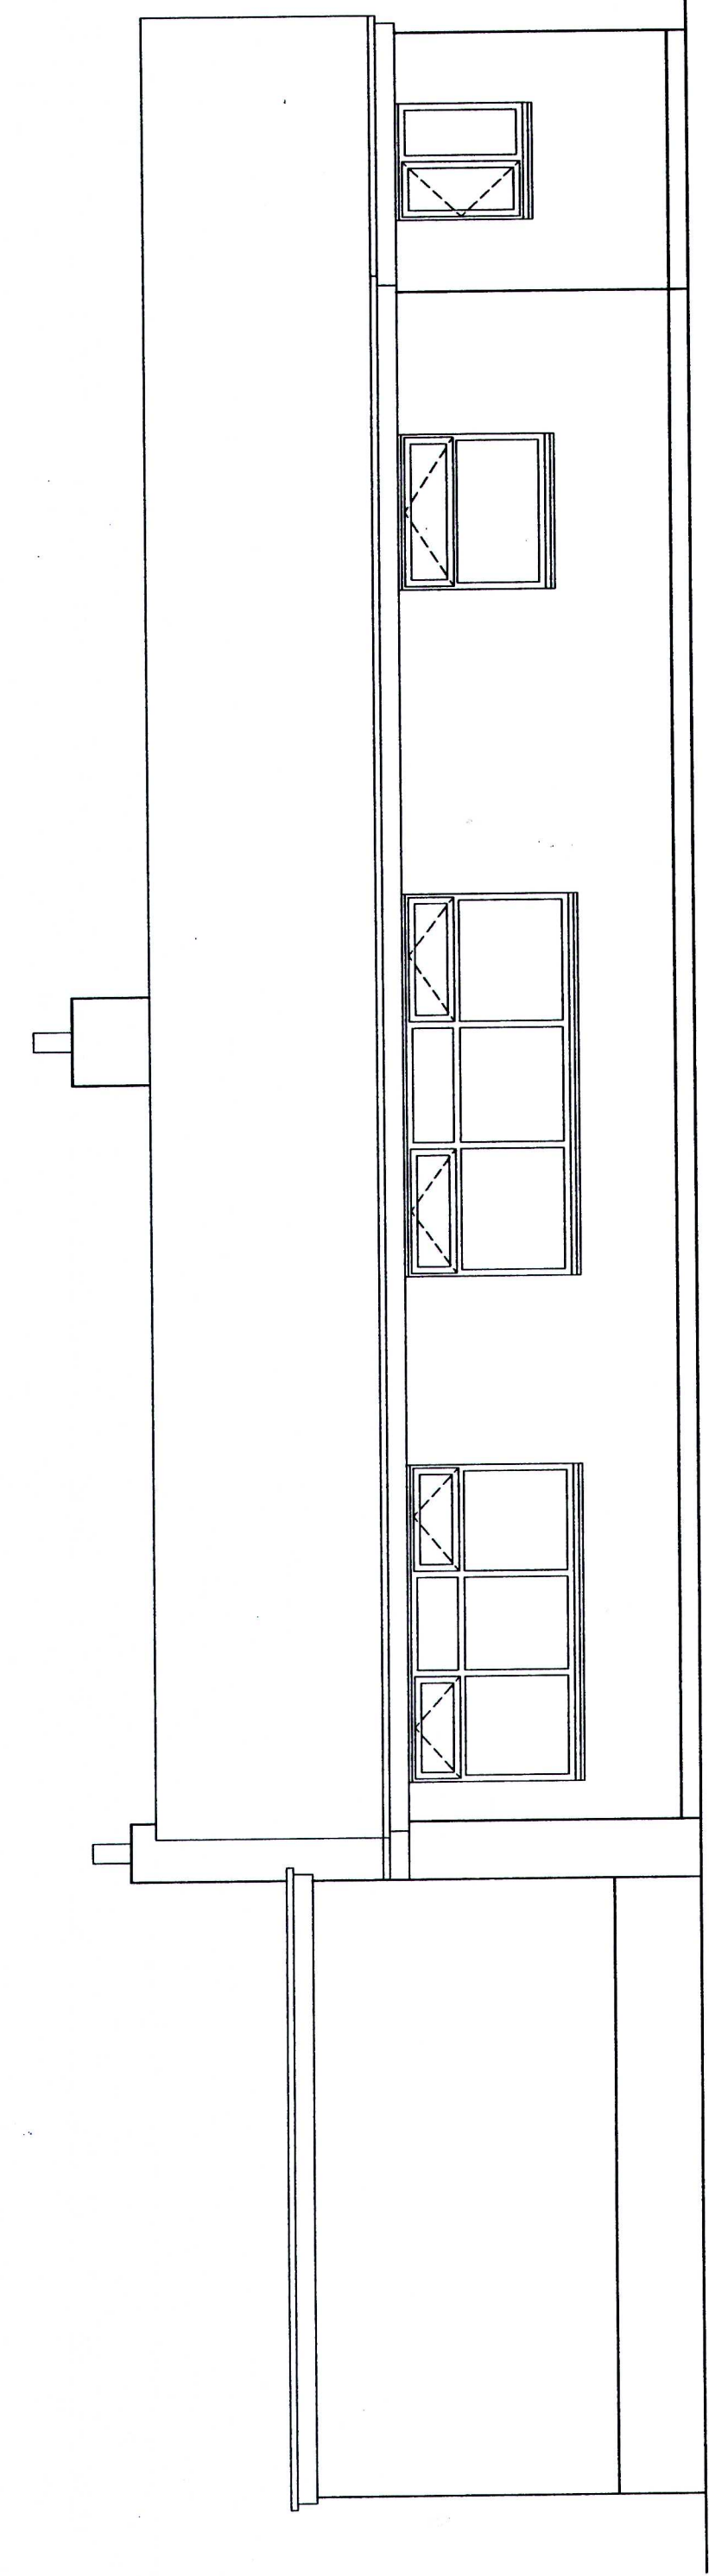


WEST ELEVATION

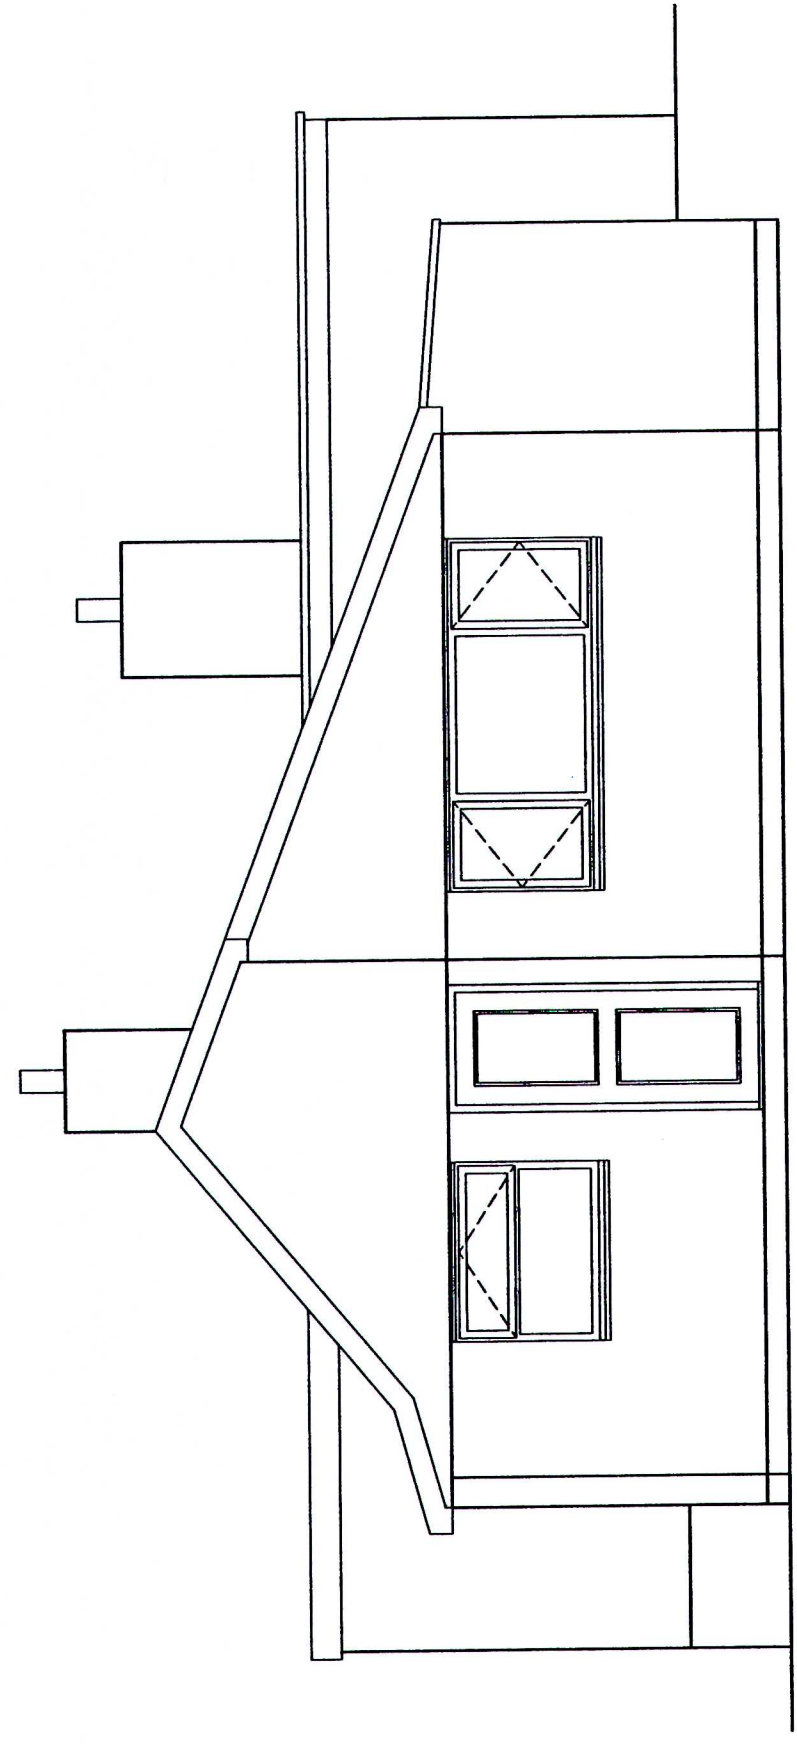

SOUTH ELEVATION

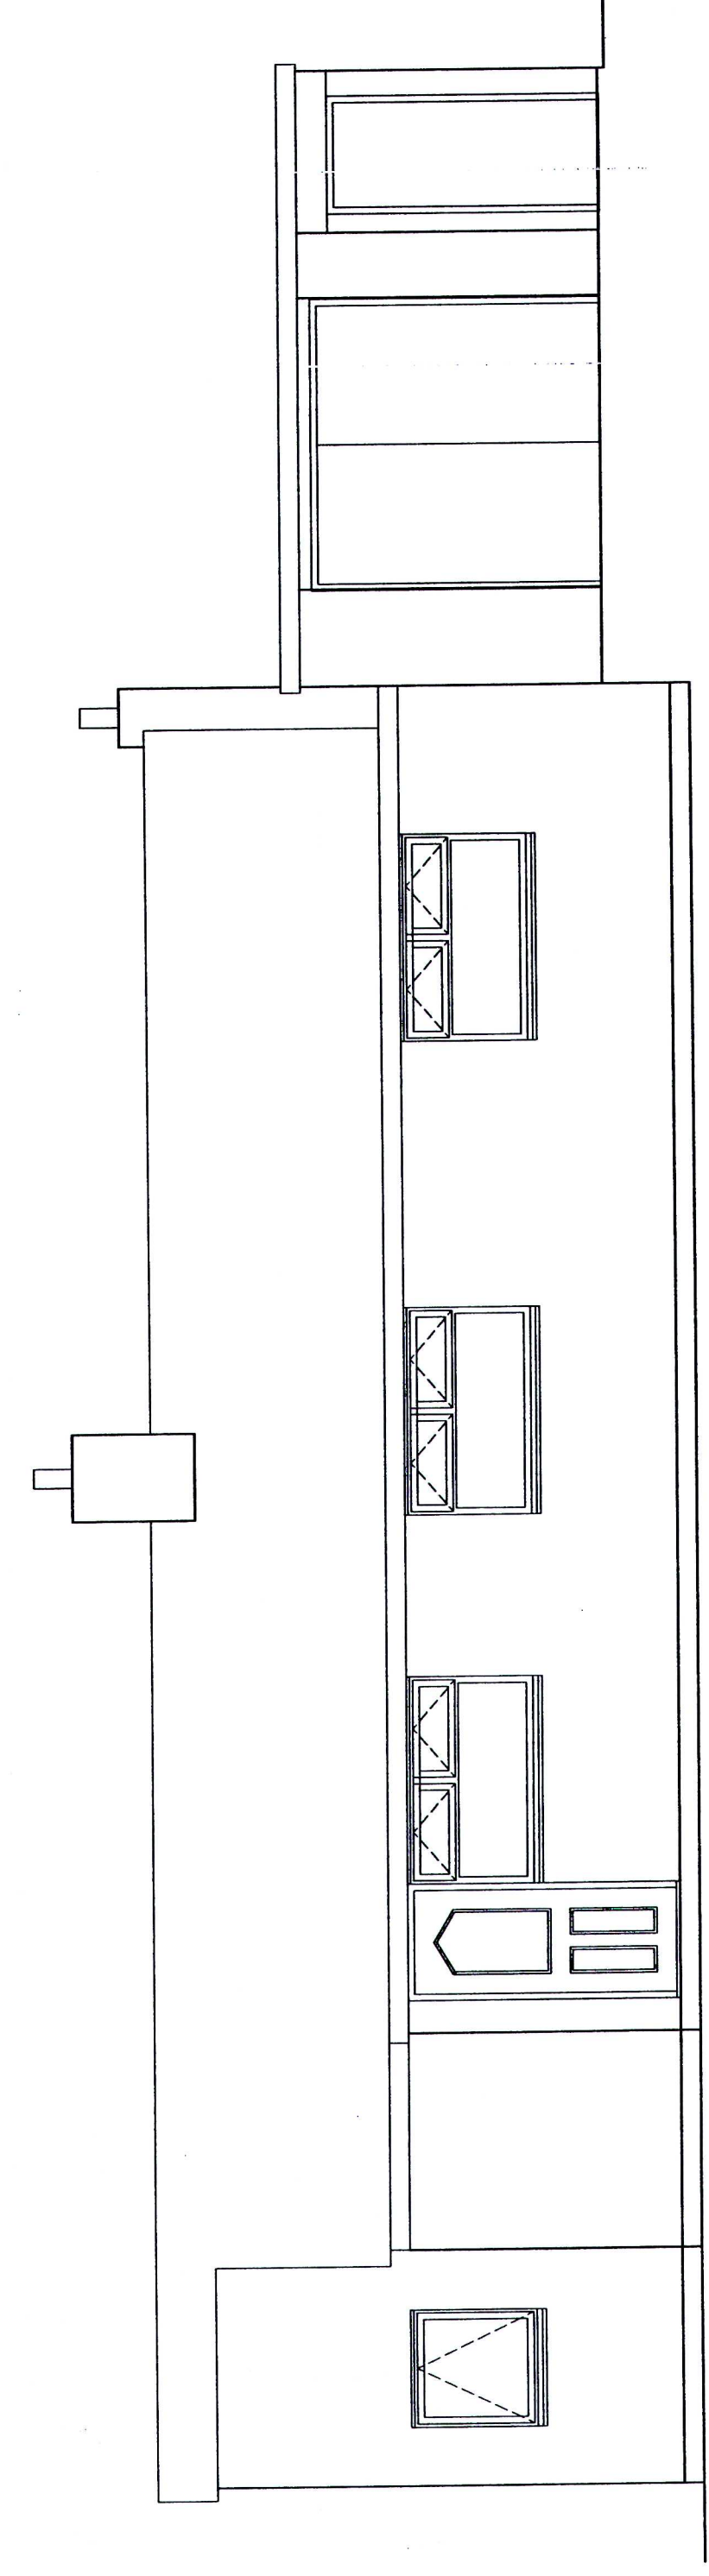

EAST ELEVATION

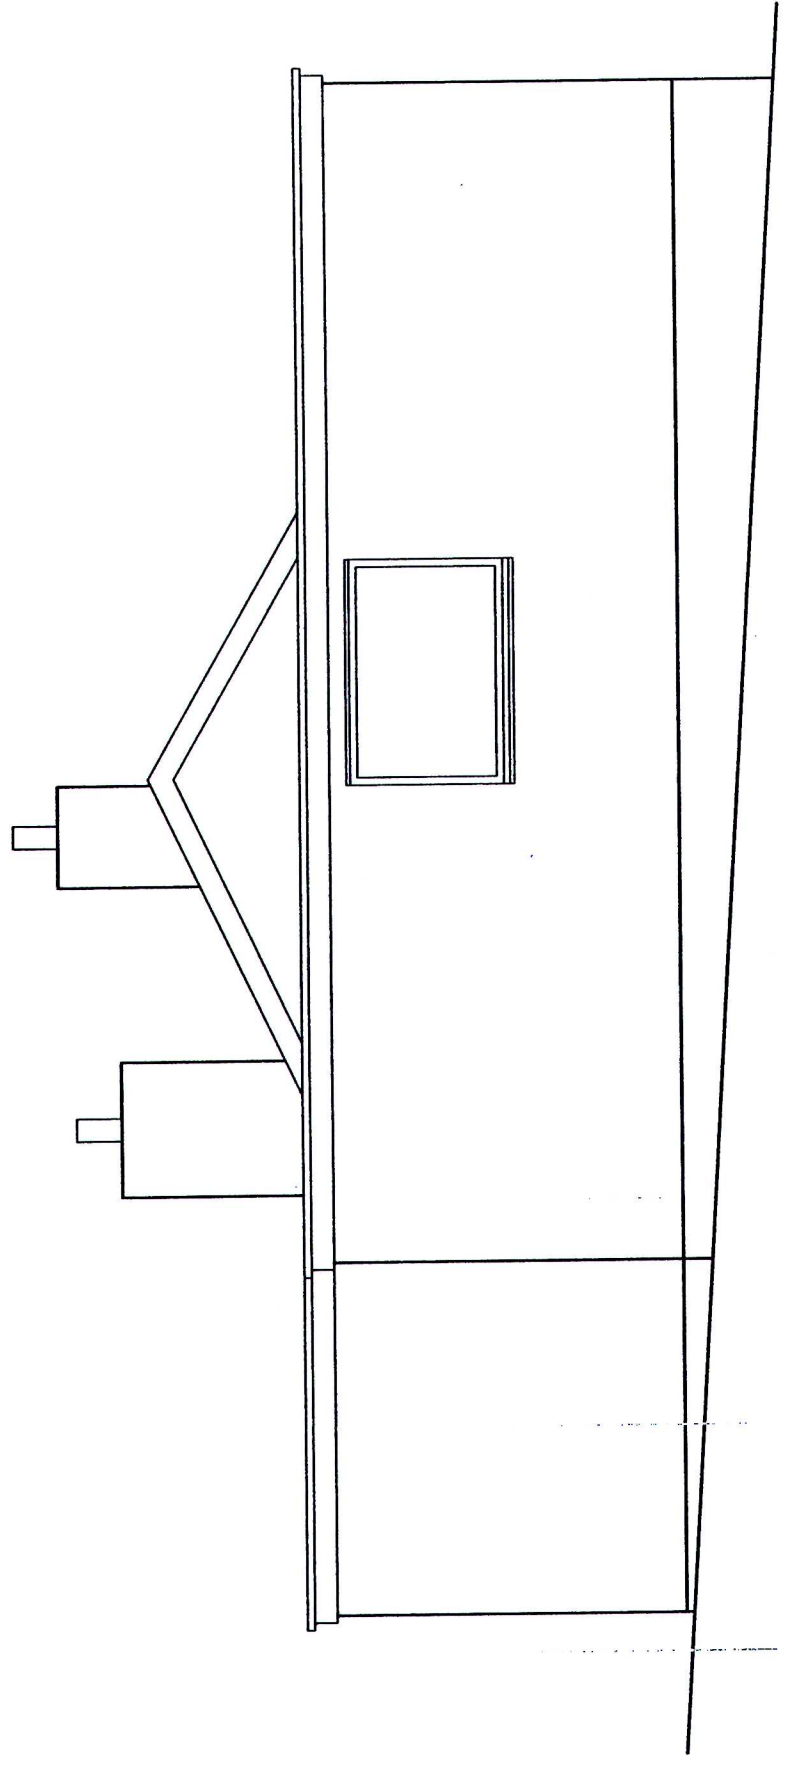

NORTH ELEVATION

MRS. M. CARRINGTON

DATE: NOVEMBER 2021  
THE BUNGALOW,  
DAIRY HOUSE LANE,  
DULBORNE, STROKE-ON-TRENT,  
STAFFS, ST10 1AR

SCALE (A1):  
FLOOR PLAN 1:50  
ELEVATIONS 1:50  
SECTION 1:50  
LOCATION PLAN 1:1250

DRAWN BY:  
**MALCOLM SALES**  
QUANTITY SURVEYORS, DESIGNERS  
& BUILDING COST CONSULTANTS  
CHURCHILL SUITE,  
LUDWORTH HOUSE,  
STATION STREET,  
CHURCH STROKE-ON-TRENT,  
STAFFS, ST10 1AR  
TEL: 01538 737233  
MOB: 07889 224437  
E-MAIL: [Malcolm.sales@salesgs.co.uk](mailto:Malcolm.sales@salesgs.co.uk)

AS EXISTING

FOR PLANNING APPLICATION

DRAWING NR. 2110/1101