




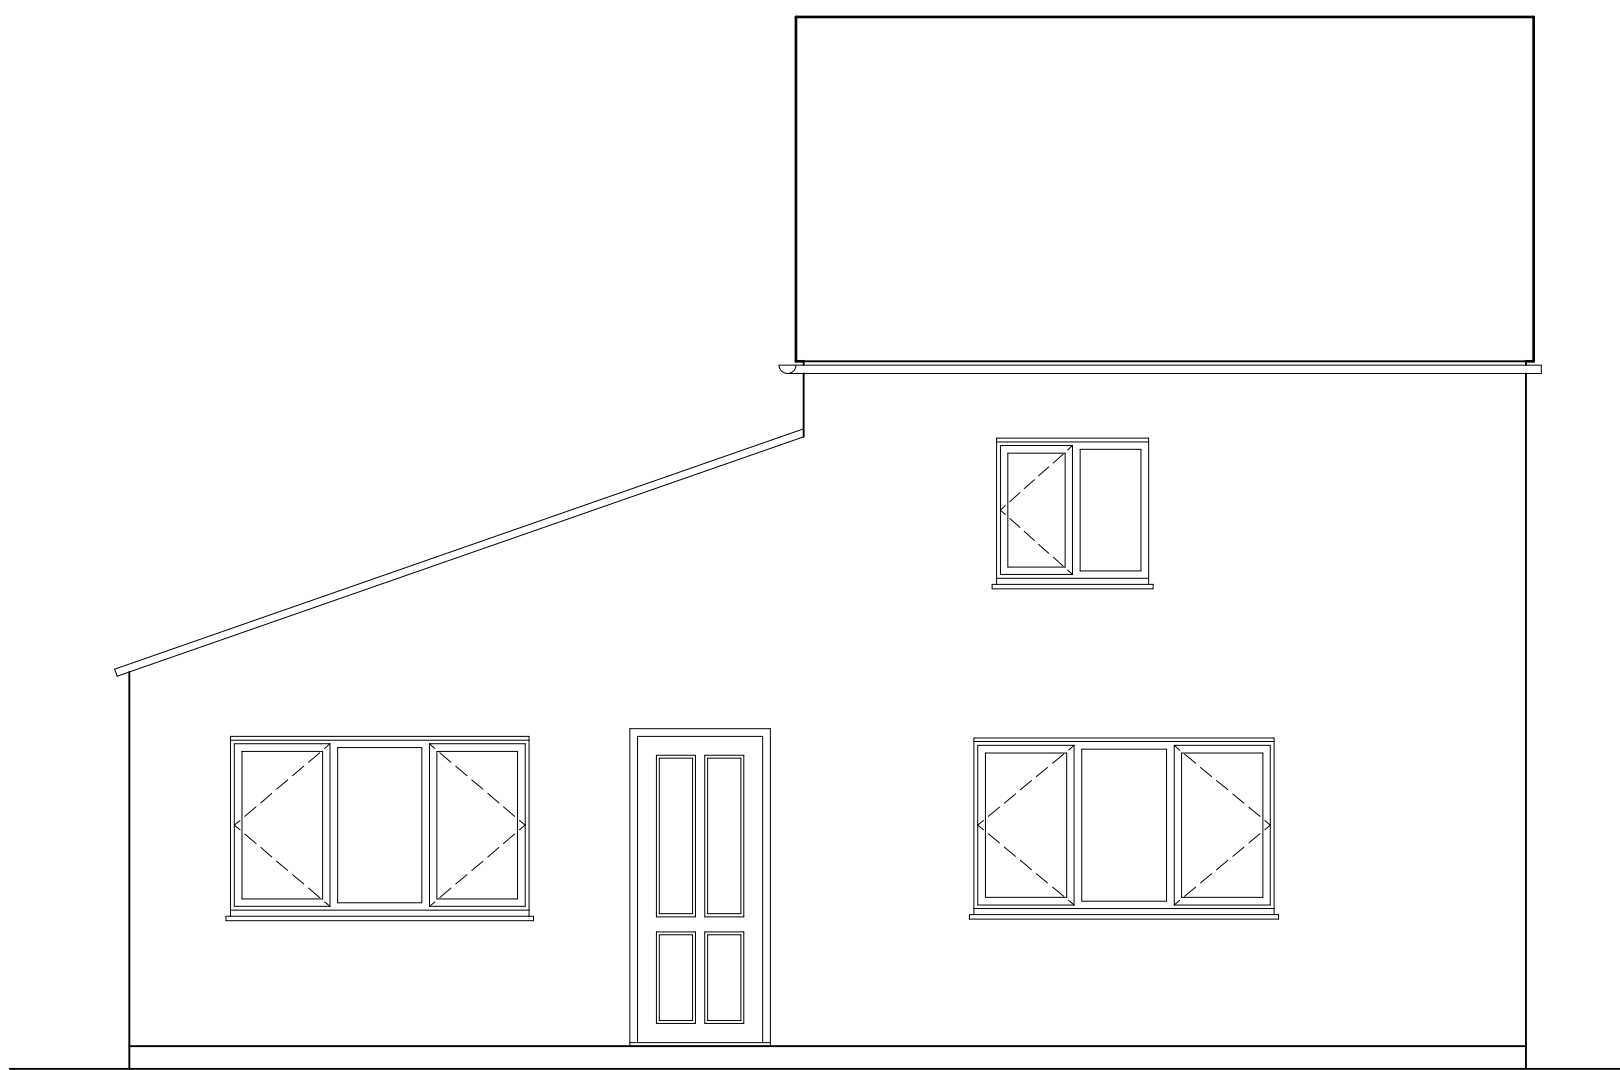


FRONT ELEVATION
AS PROPOSED
(EAST)

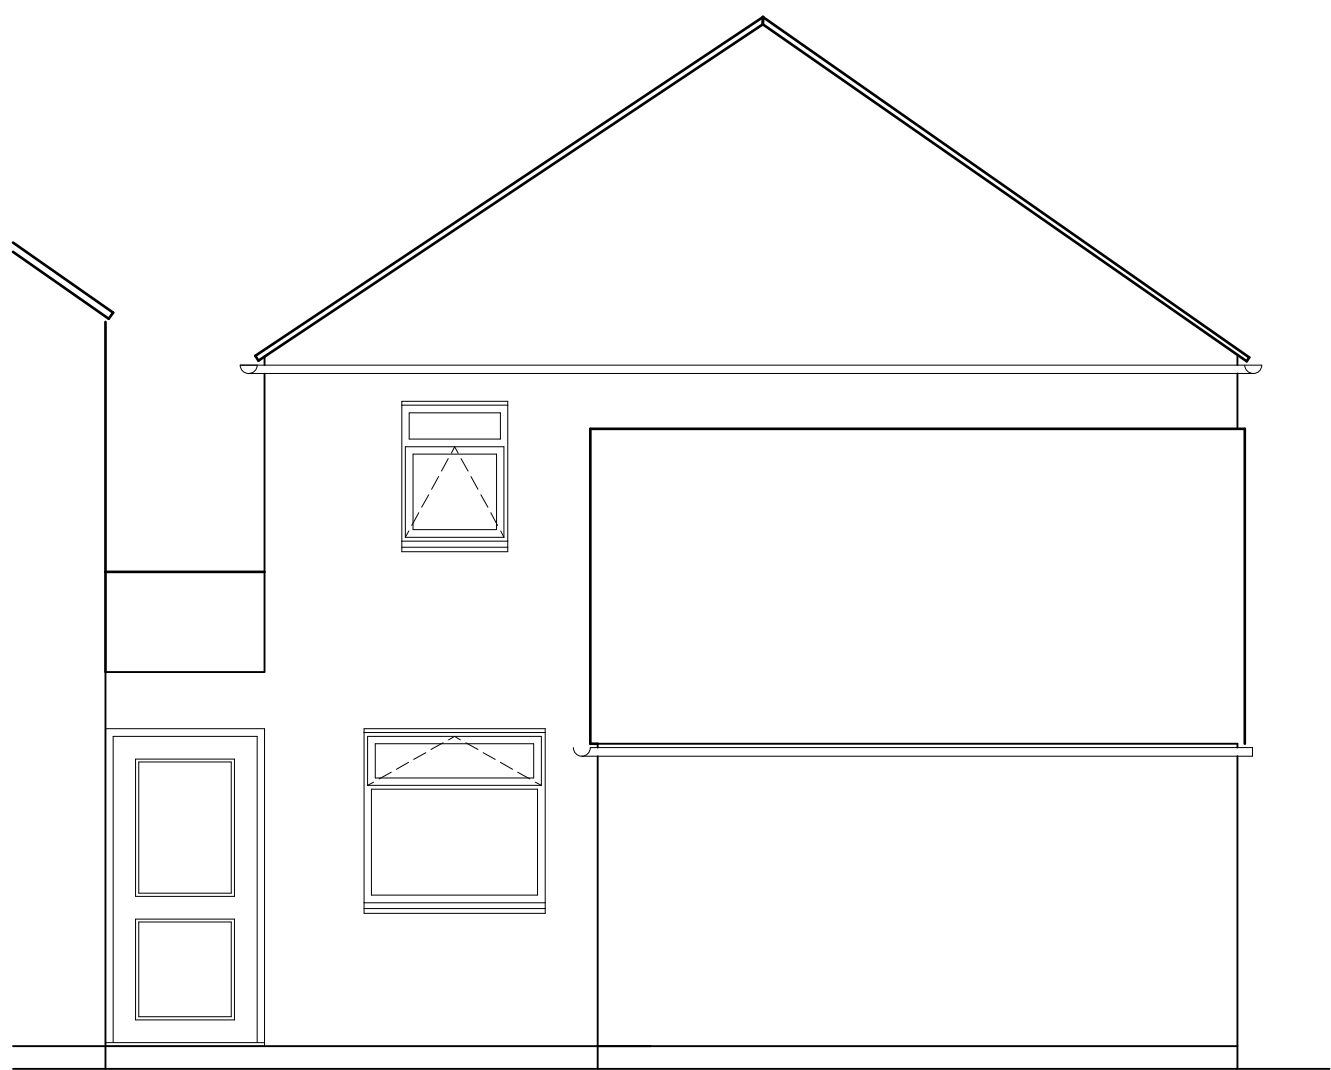


SIDE ELEVATION
AS PROPOSED
(SOUTH)

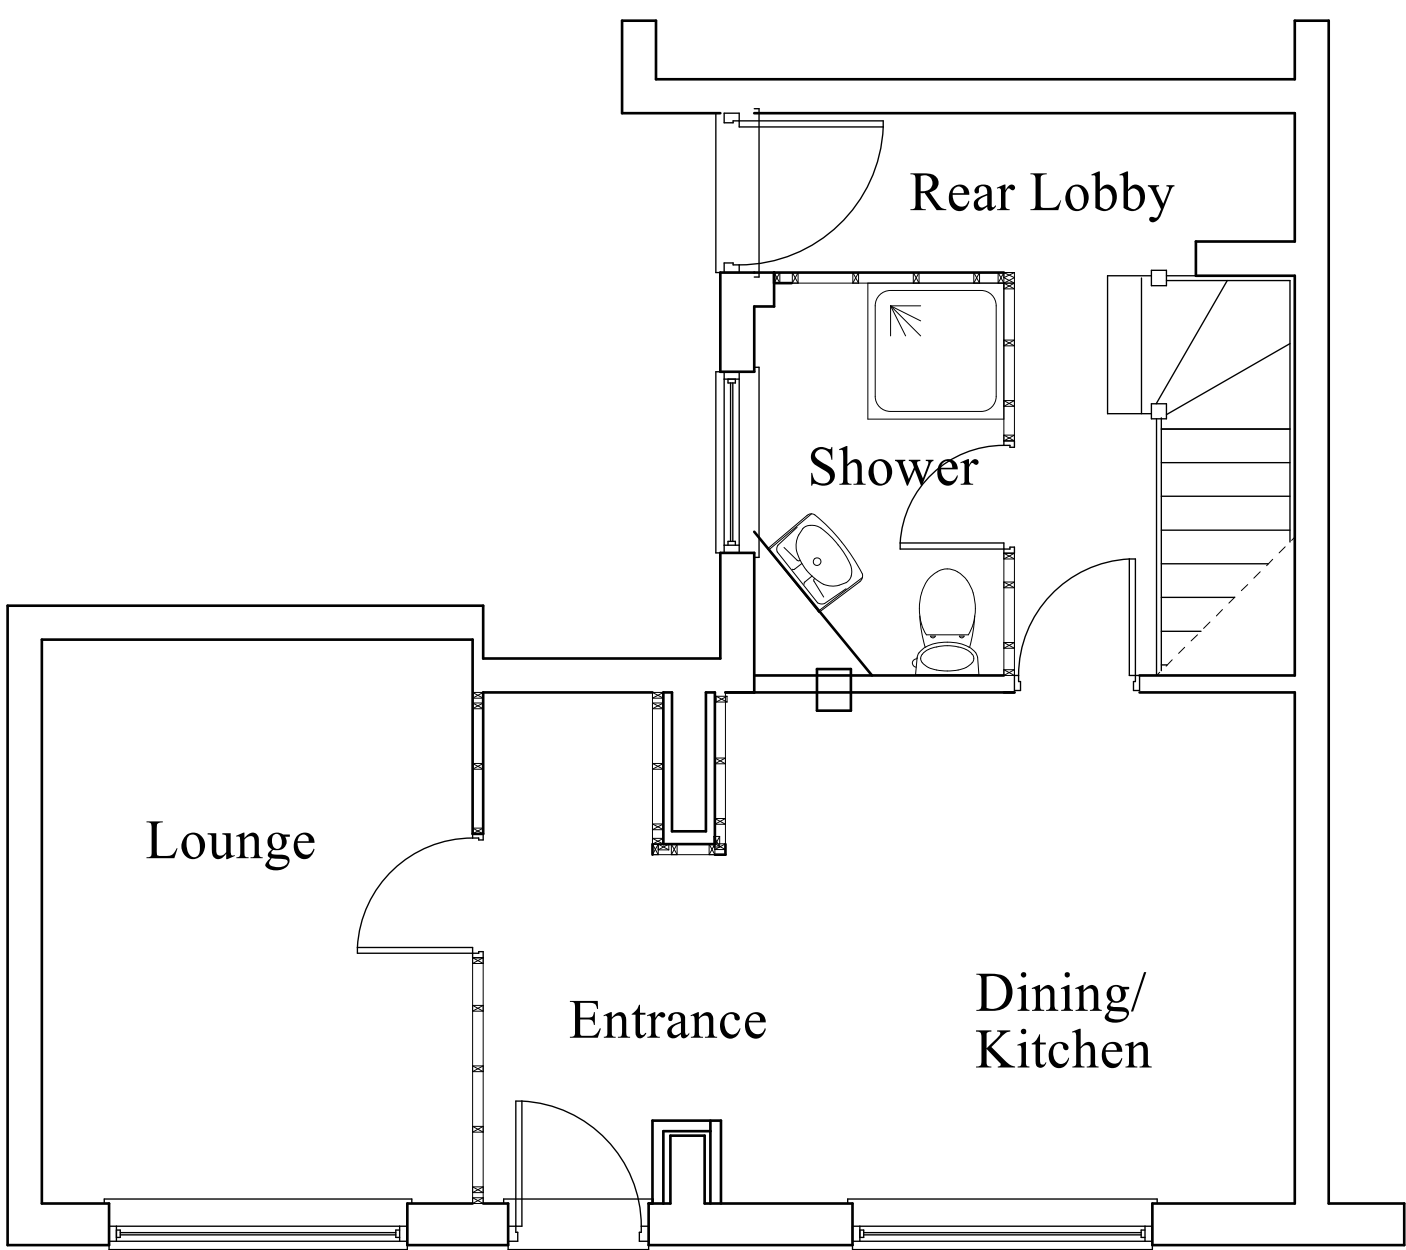


GROUND FLOOR PLAN
AS PROPOSED

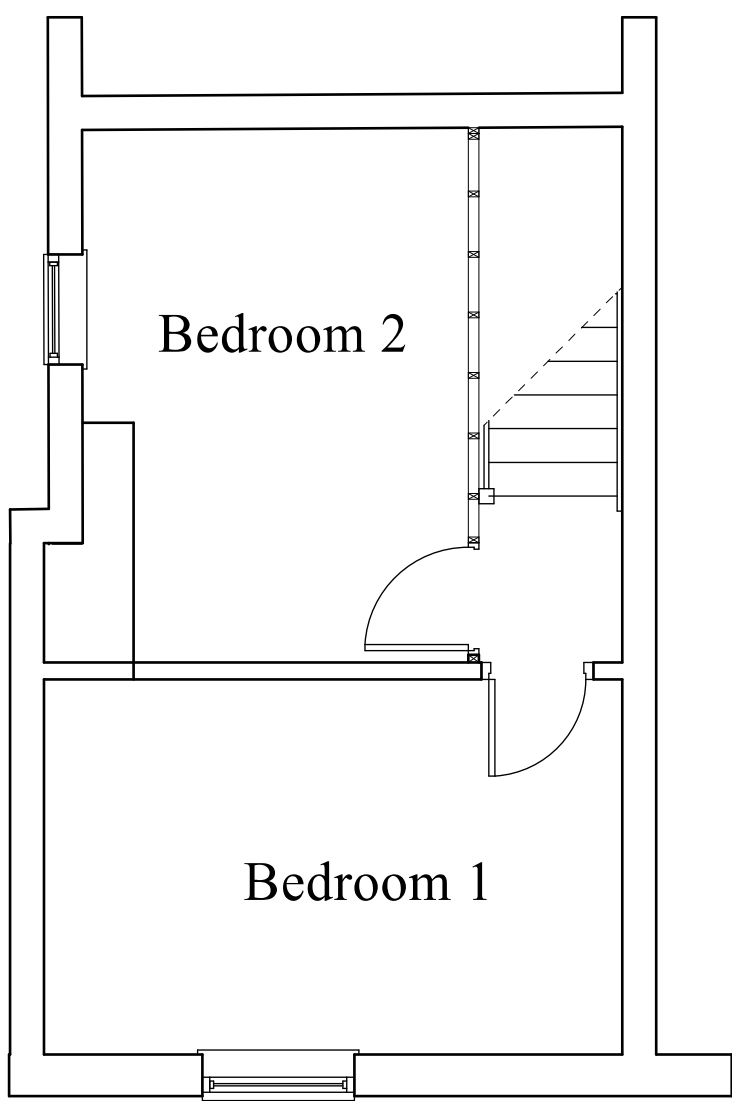

FIRST FLOOR PLAN
AS PROPOSED

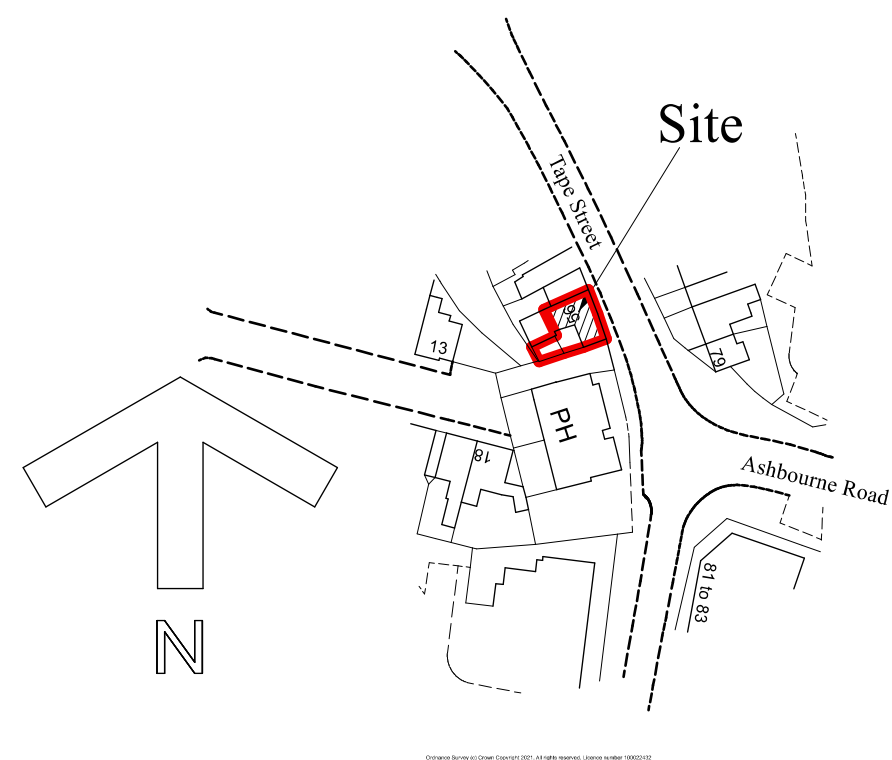

LOCATION PLAN

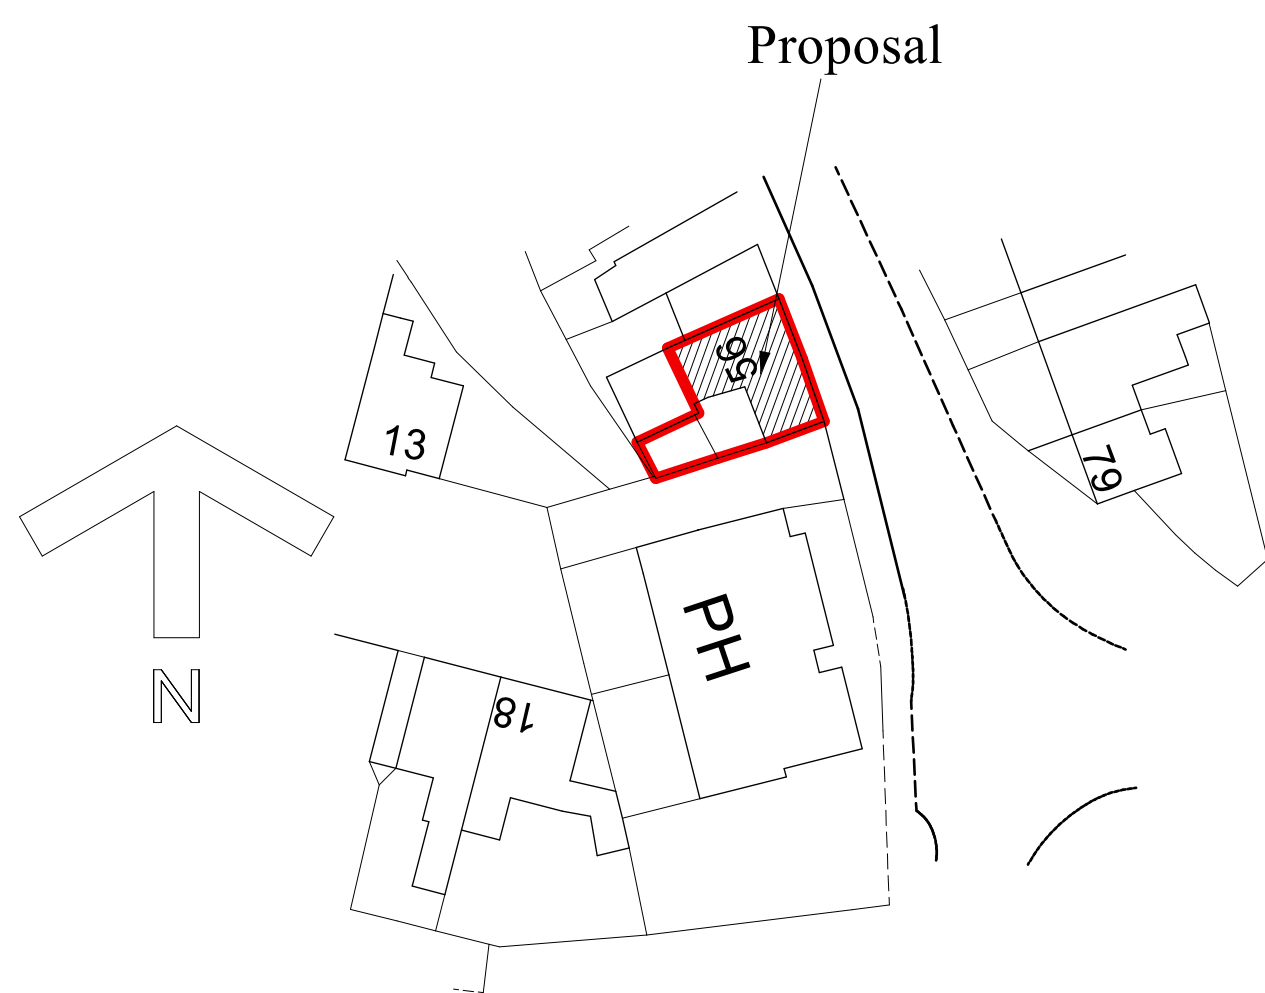

SITE PLAN

Revisions:
A 26-11-2021 Kitchen/Dining amended at Client's request.

A. & R. SAVAGE

DATE NOVEMBER 2021
PROPOSED ALTERATIONS & CHANGE OF USE
FROM SHOP TO DWELLING
AT
56, TAPE STREET,
CHEADLE,
STOKE-ON-TRENT,
STAFFS. ST10 1EP

SCALES (at A1):
PLANS 1:50
ELEVATIONS 1:50
SITE PLAN 1:500
LOCATION PLAN 1:1250

DRAWN BY:
MALCOLM SALES
QUANTITY SURVEYORS, DESIGNERS
& BUILDING COST CONSULTANTS
CHURCHILL SUITE,
LULWORTH HOUSE,
51, HIGH STREET,
CHEADLE, STOKE-ON-TRENT,
STAFFS. ST10 1AR
TEL: 01538 757233
MOB: 07889 225437
E-MAIL: Malcolm.sales@salesqs.co.uk

AS PROPOSED

FOR PLANNING APPLICATION

DRAWING NR. 2104/08/03/A