





REAR ELEVATION (WEST)

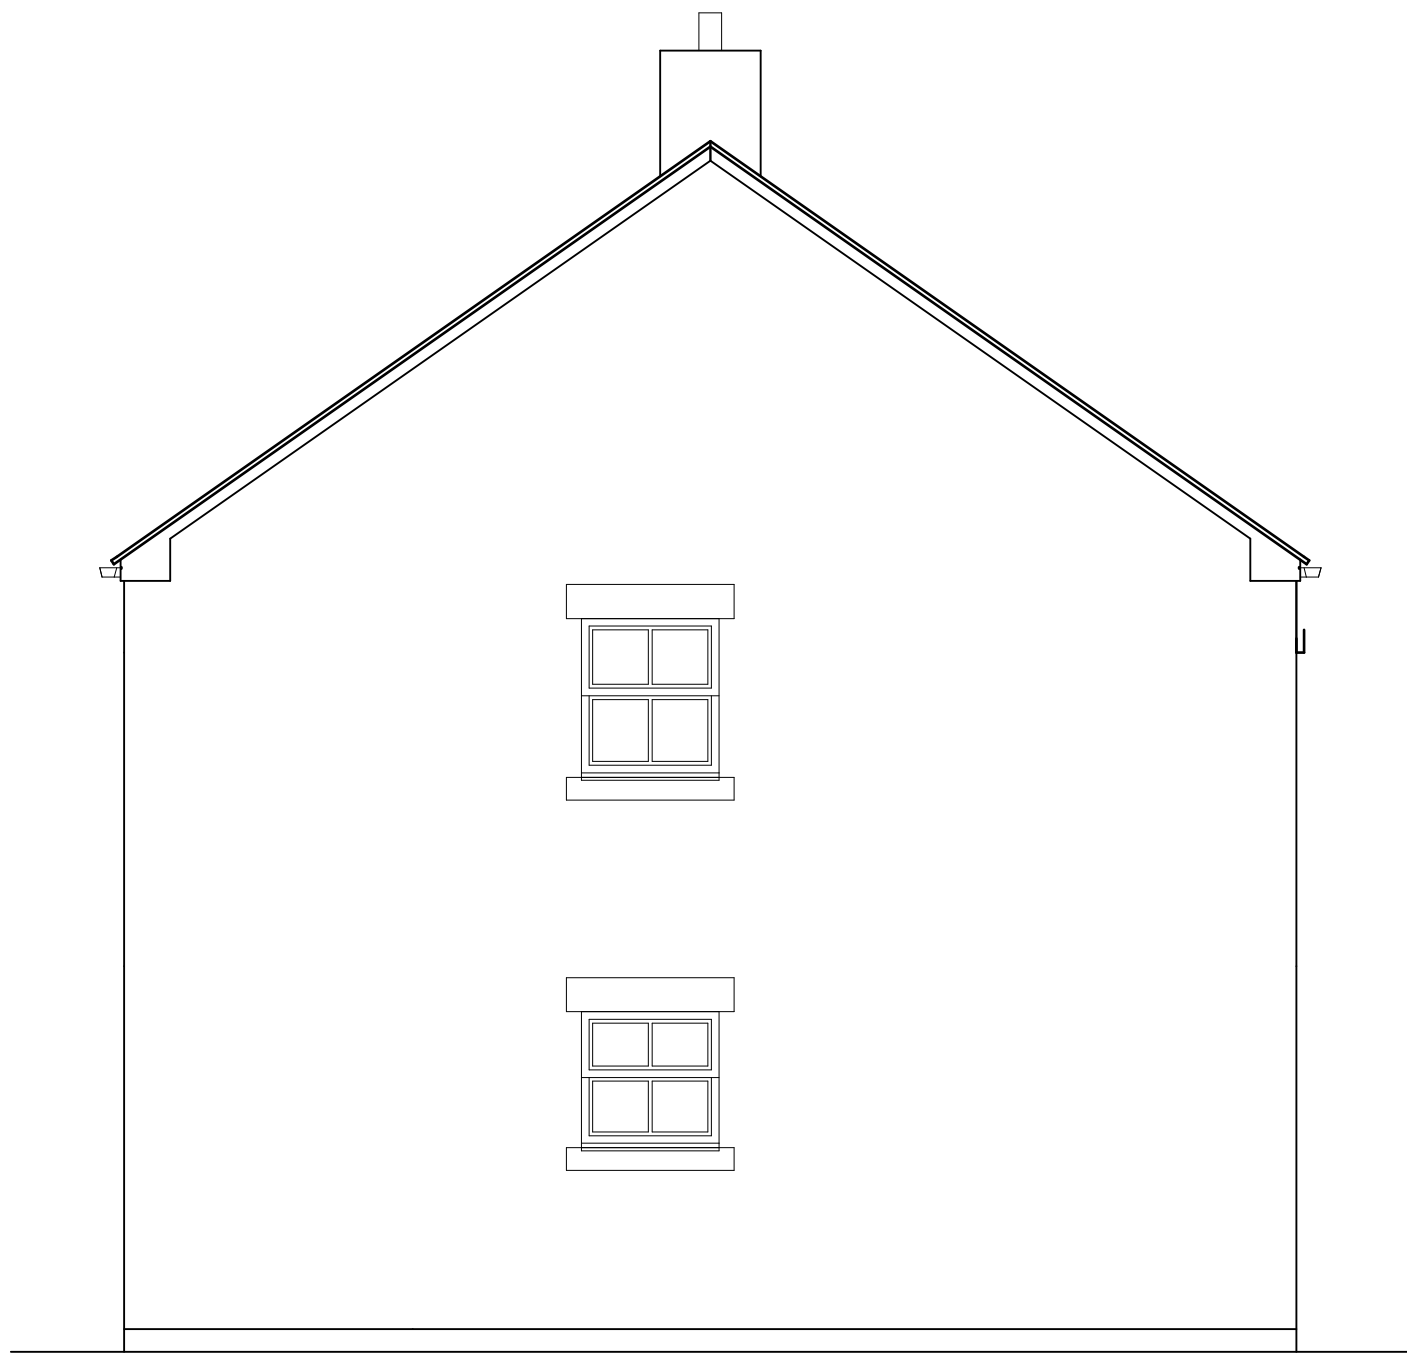


END ELEVATION (SOUTH)




FRONT ELEVATION (EAST)

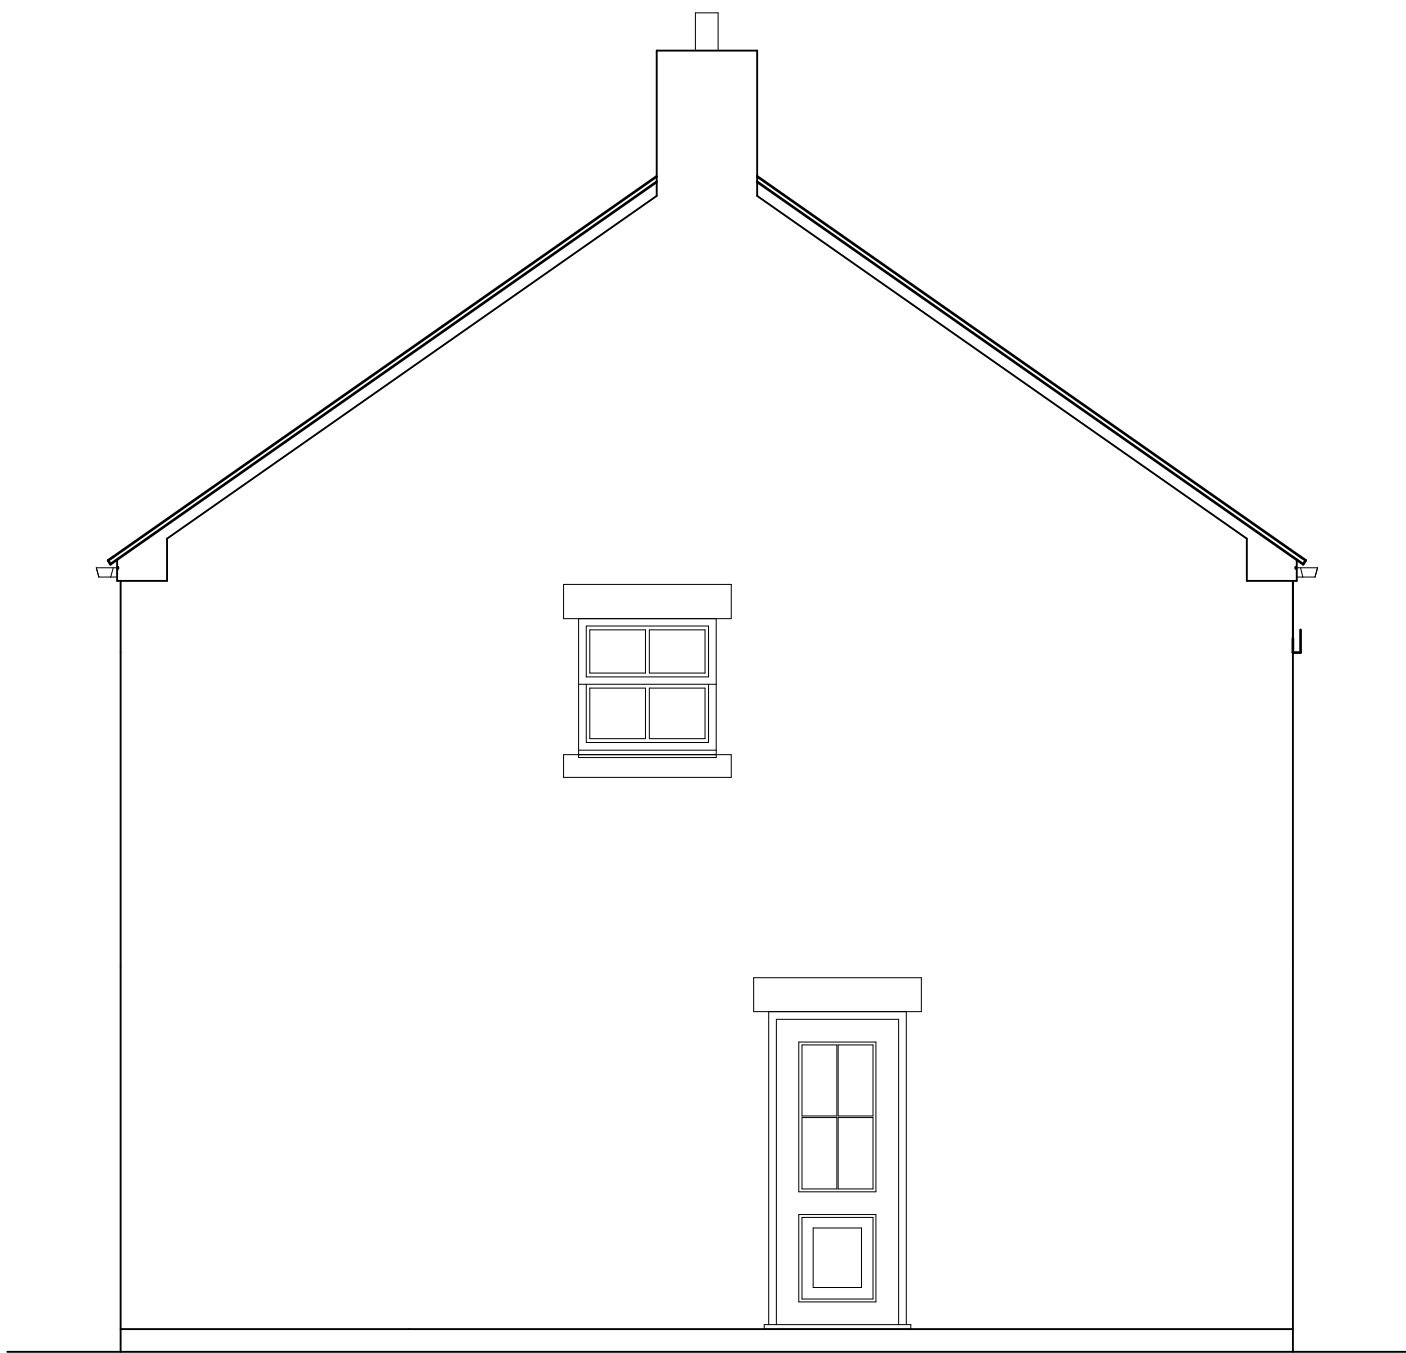


END ELEVATION (NORTH)

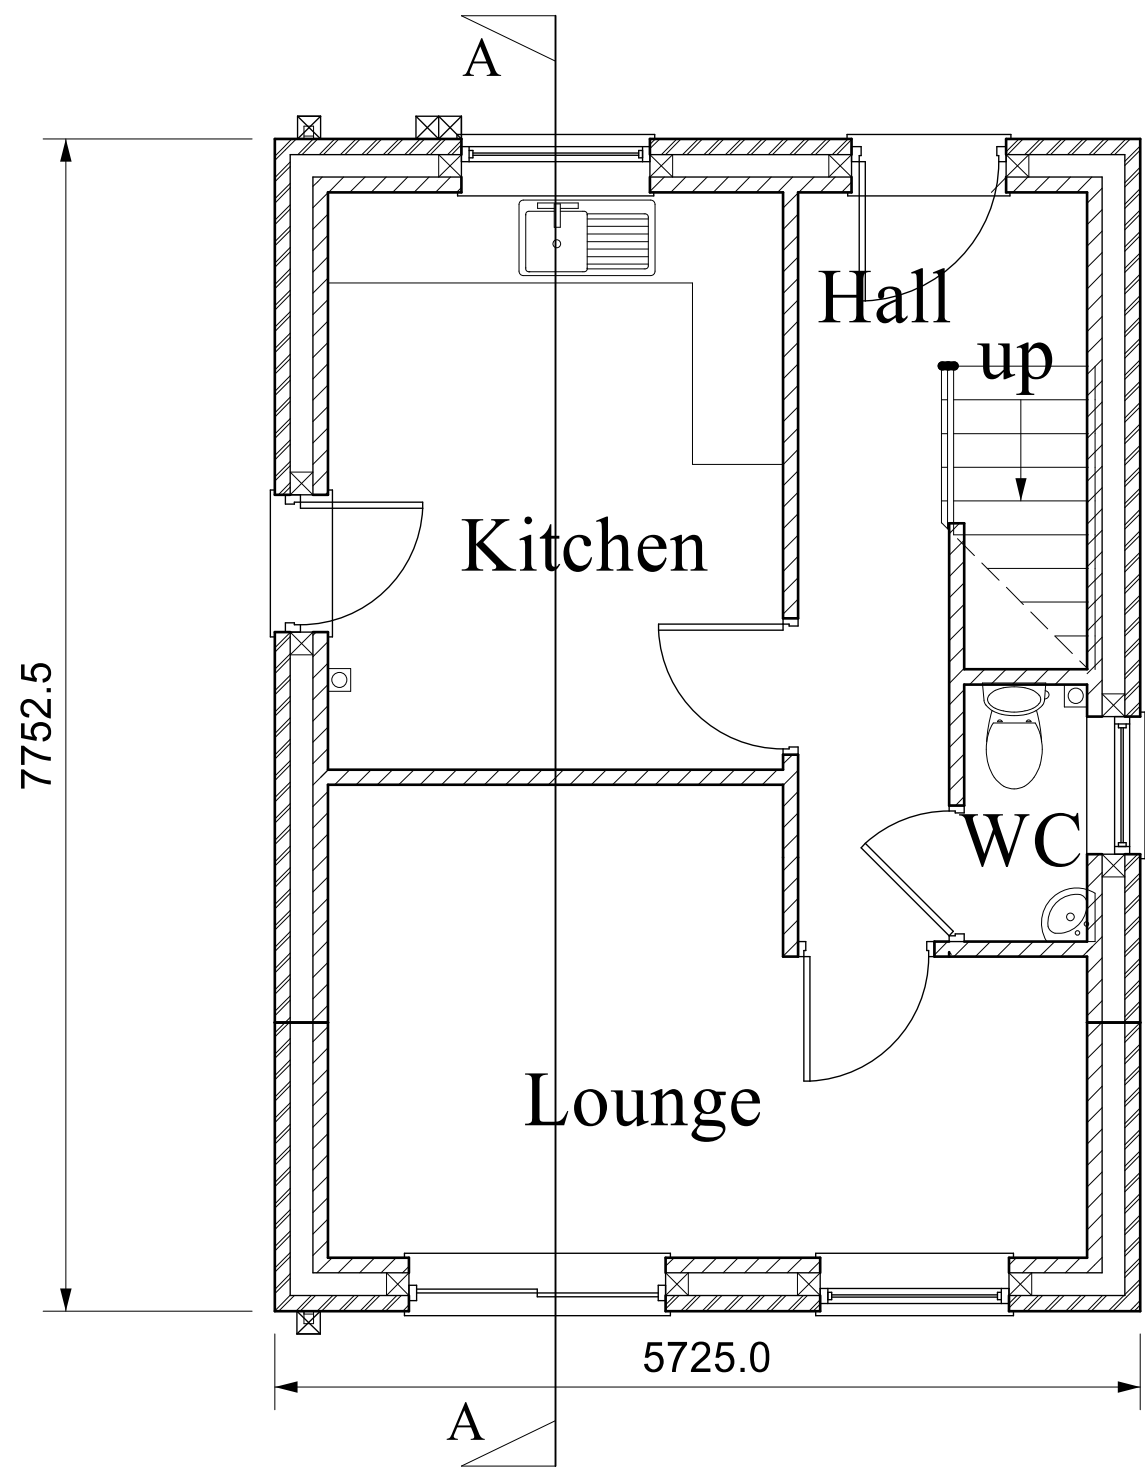

GROUND FLOOR PLAN

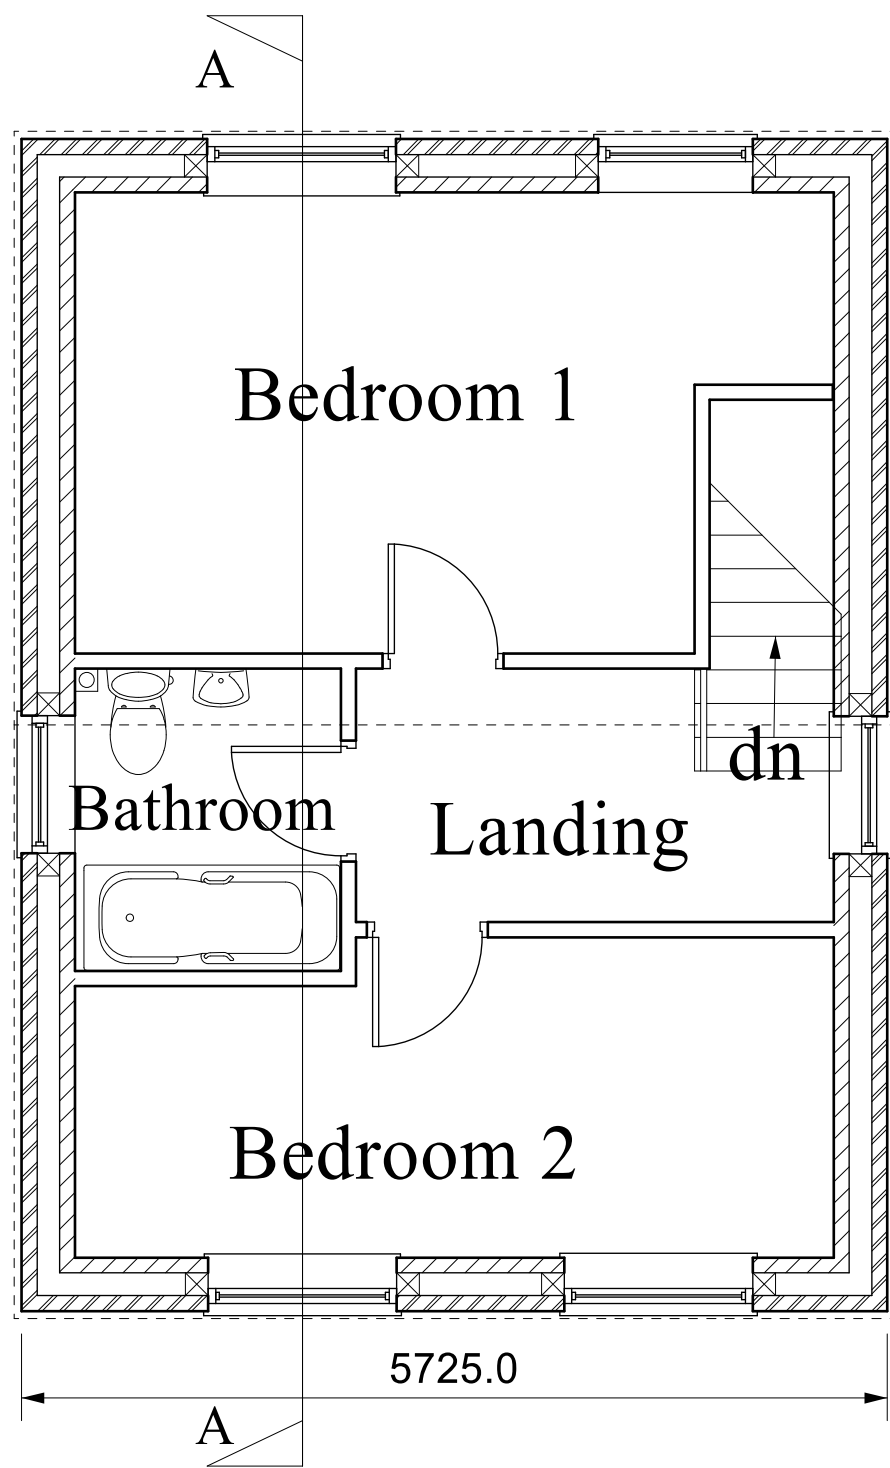

FIRST FLOOR PLAN

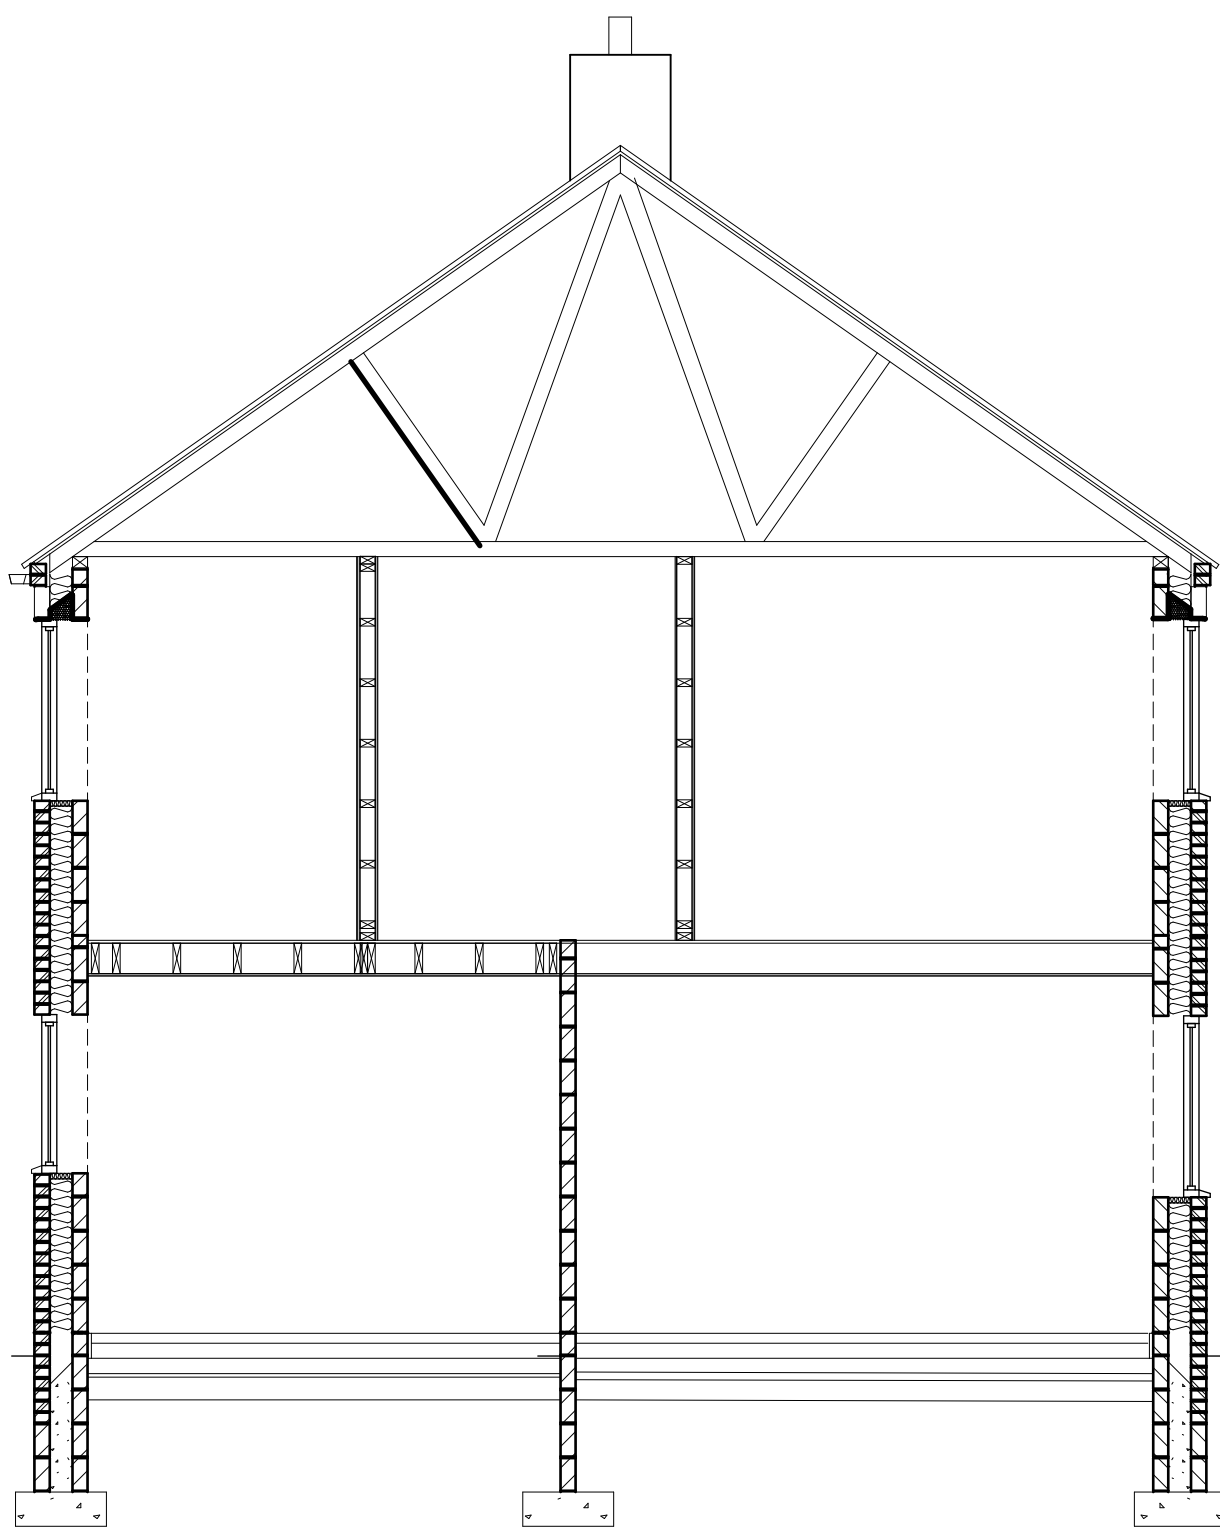

SECTION A - A

First floor windows in end elevations
to be glazed in obscured glass.

Amendments:
A 03-12-2021 Minor amendments as suggested by Planning Officer.

M. SIDDIQUE

DATE SEPTEMBER 2021
PROPOSED DETACHED HOUSE

ON LAND ADJACENT TO
38, WELL STREET,
CHEADLE,
STOKE-ON-TRENT
ST10 1EY

SCALES: (AT A1)
PLANS 1:50
ELEVATIONS 1:50
1:200
1:1250

AS PROPOSED
2ND REVISED SCHEME

FOR PLANNING
APPLICATION

DRAWN BY:
MALCOLM SALES
QUANTITY SURVEYORS, DESIGNERS
& BUILDING COST CONSULTANTS
CHURCHILL SUITE,
LULWORTH HOUSE,
51, HIGH STREET,
CHEADLE, STOKE-ON-TRENT,
STAFFS. ST10 1AR
TEL: 01538 757233
MOB: 07889 225437
E-MAIL: Malcolm.sales@salesqs.co.uk

DRAWING NR. 1910/16/08/A