



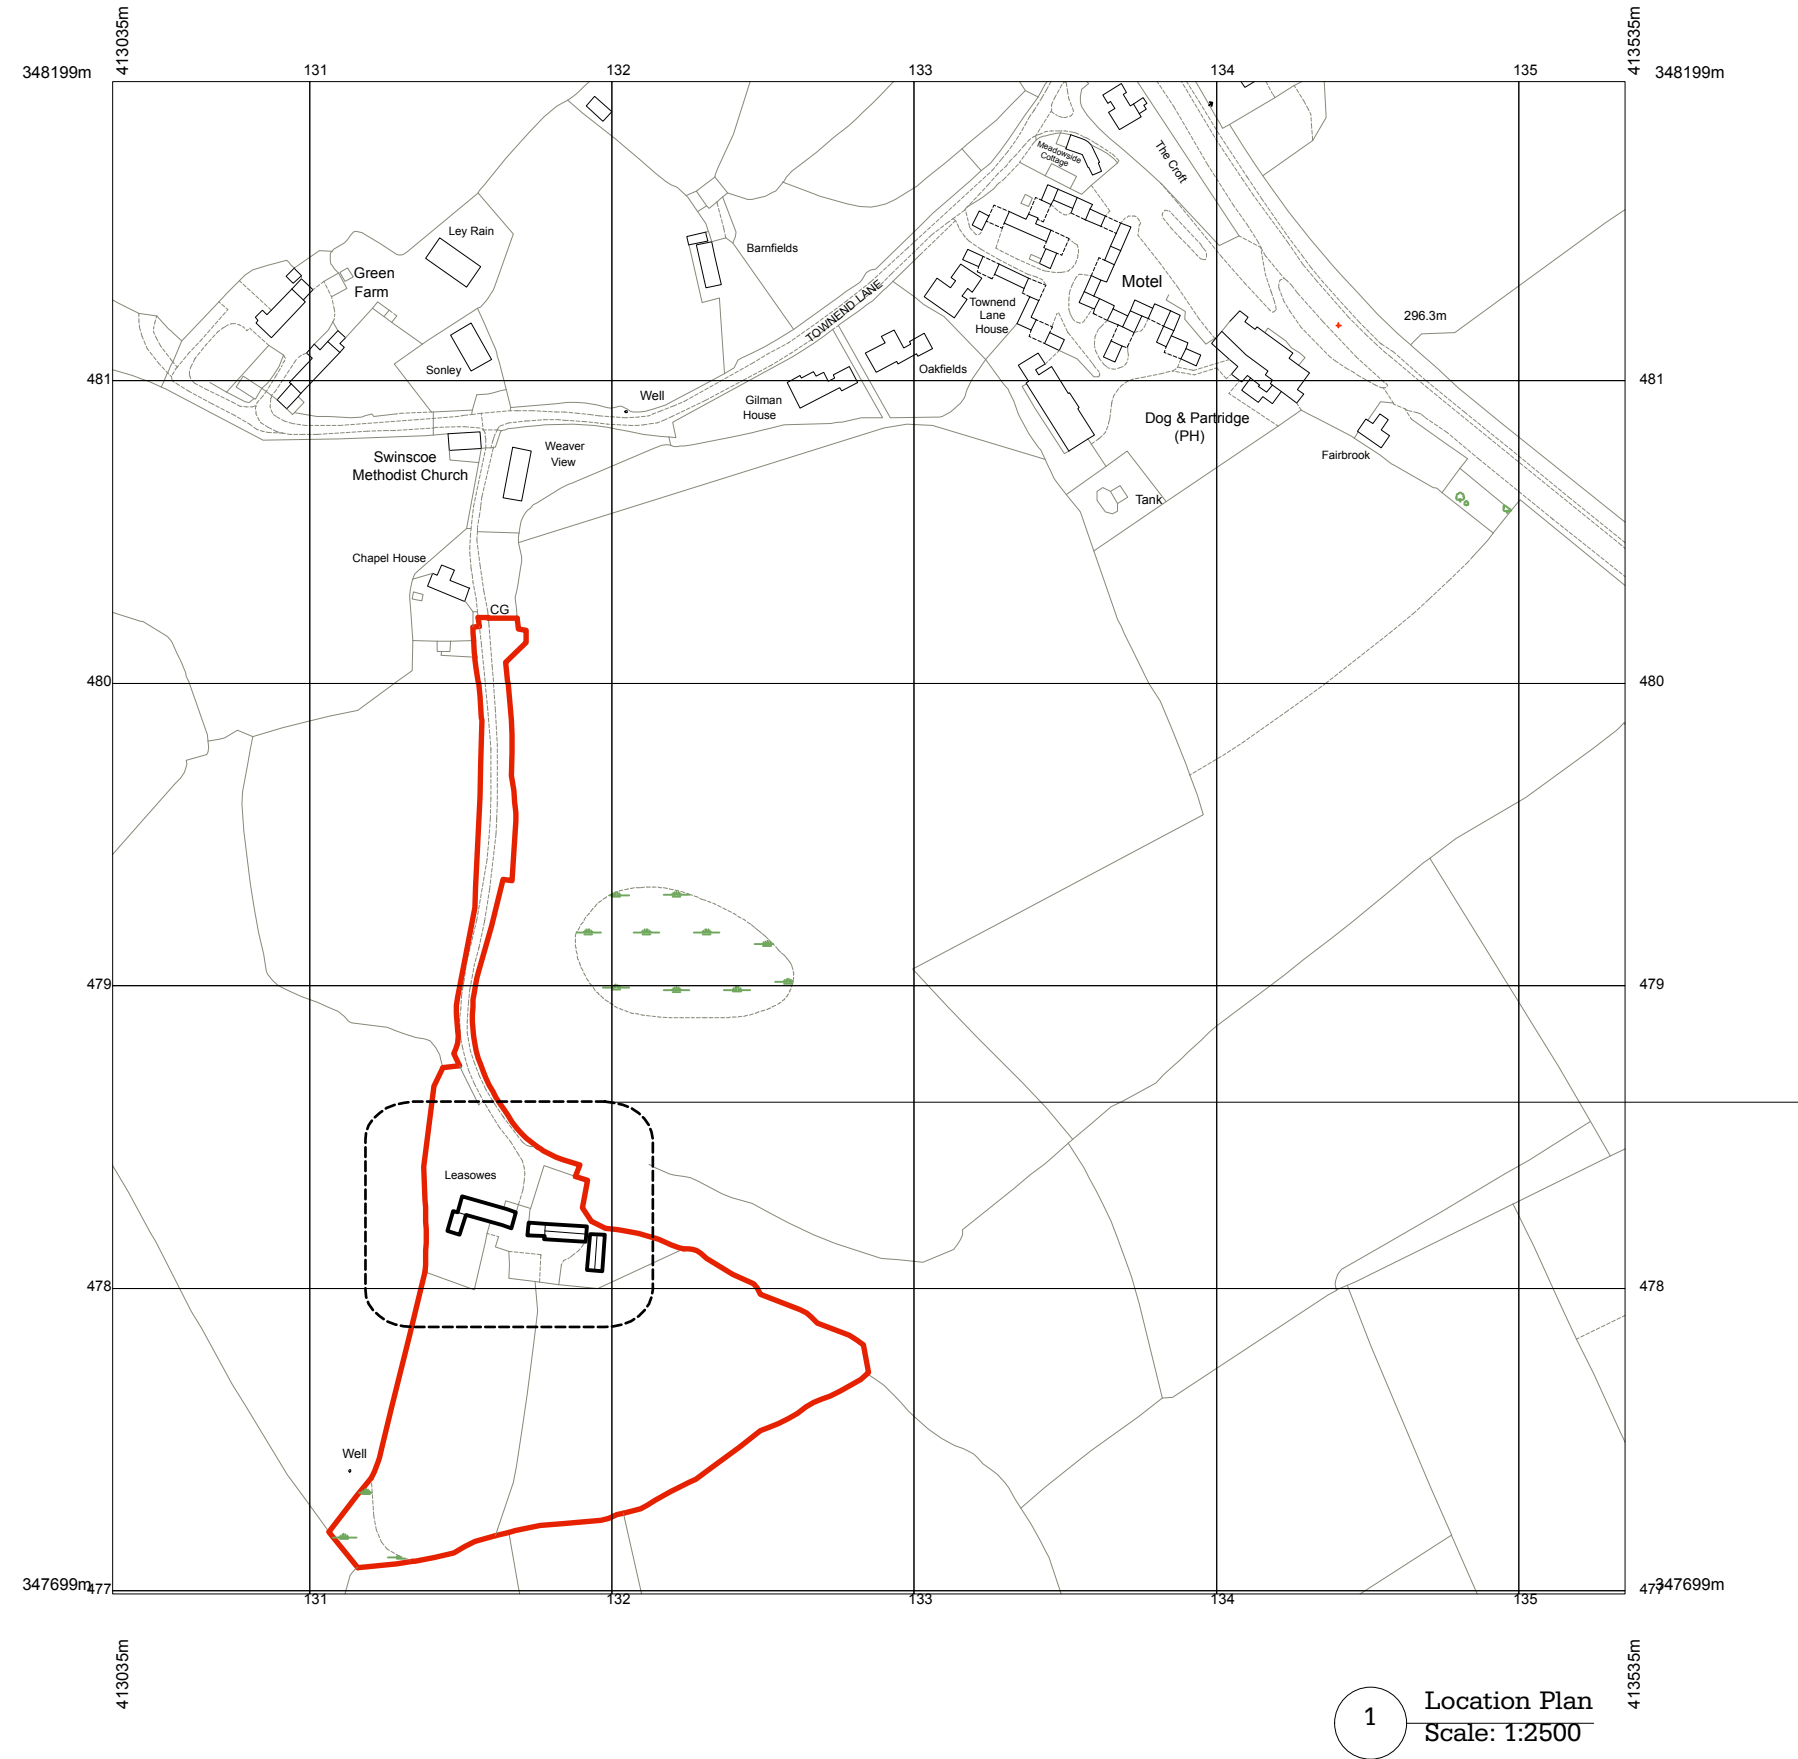

1 Location Plan
Scale: 1:2500

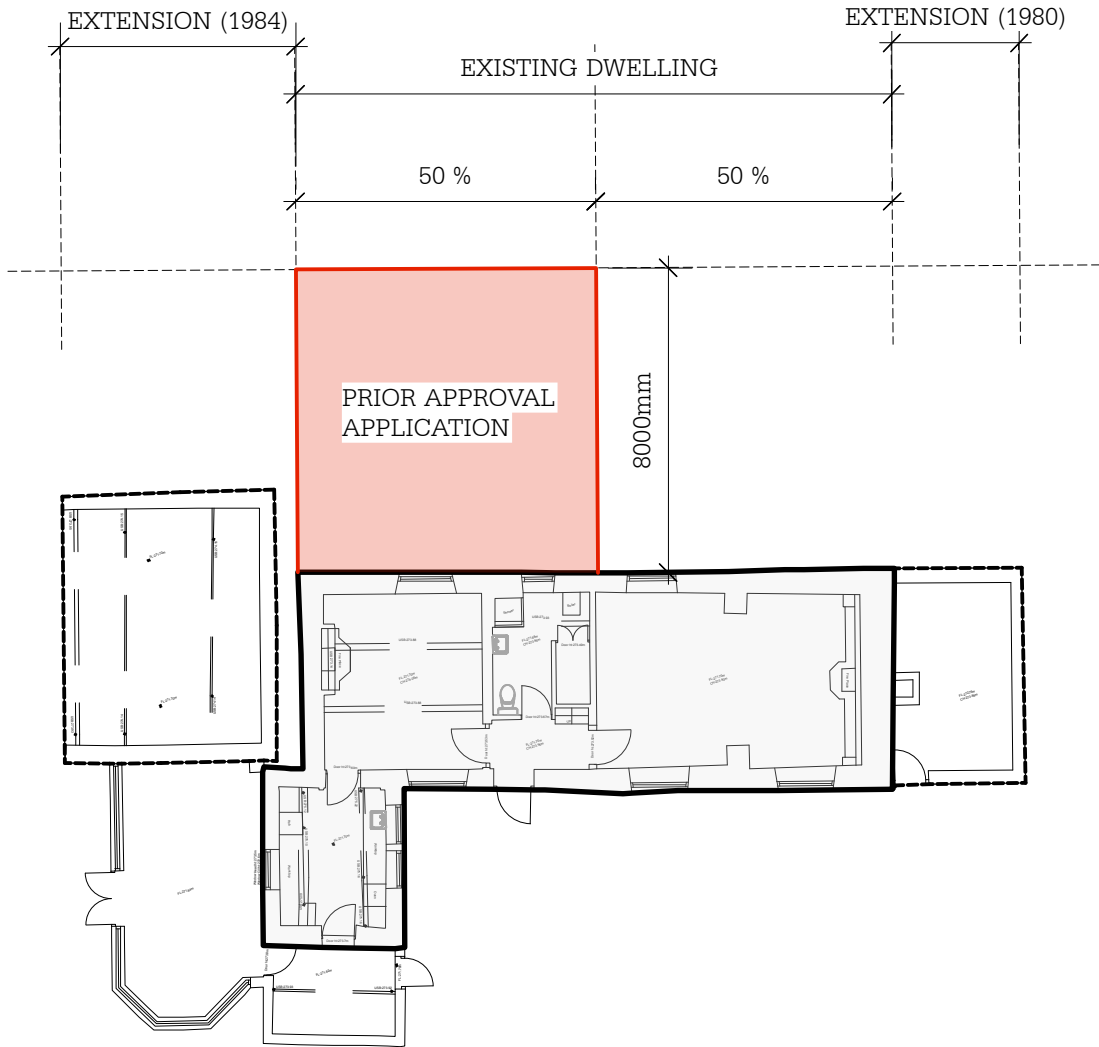

2 Policy Compliance
Scale: 1:200


Studio Webb
ARCHITECTS LIMITED

Unit 1.23, Grand Union Studios
332 Ladbrooke Grove, London, W10 5AD

T : +44 (0)20 3176 0708

E : info@studio-webb.co.uk
W : www.studio-webb.co.uk

FOR **Webb**

 

This drawing is the property of Studio Webb Architects Ltd. Copyright is reserved & this drawing is issued on the condition that it is not copied, reproduced, retained or disclosed to any unauthorised person, either wholly or in part, without our consent. Check all dimensions on site. If in any doubt, contact the author.



REV	DATE	REVISION NOTES
-	-	-
-	-	-
-	-	-
-	-	-
-	-	-
-	-	-

PROJECT NAME
Leasowes Farm, Swinscoe

DRAWING TITLE
Site Plan (Location)

STATUS
INFORMATION

PROJECT NO.
20001

DATE
12.2021

DRAWING NO.
S.01

REVISION
-