



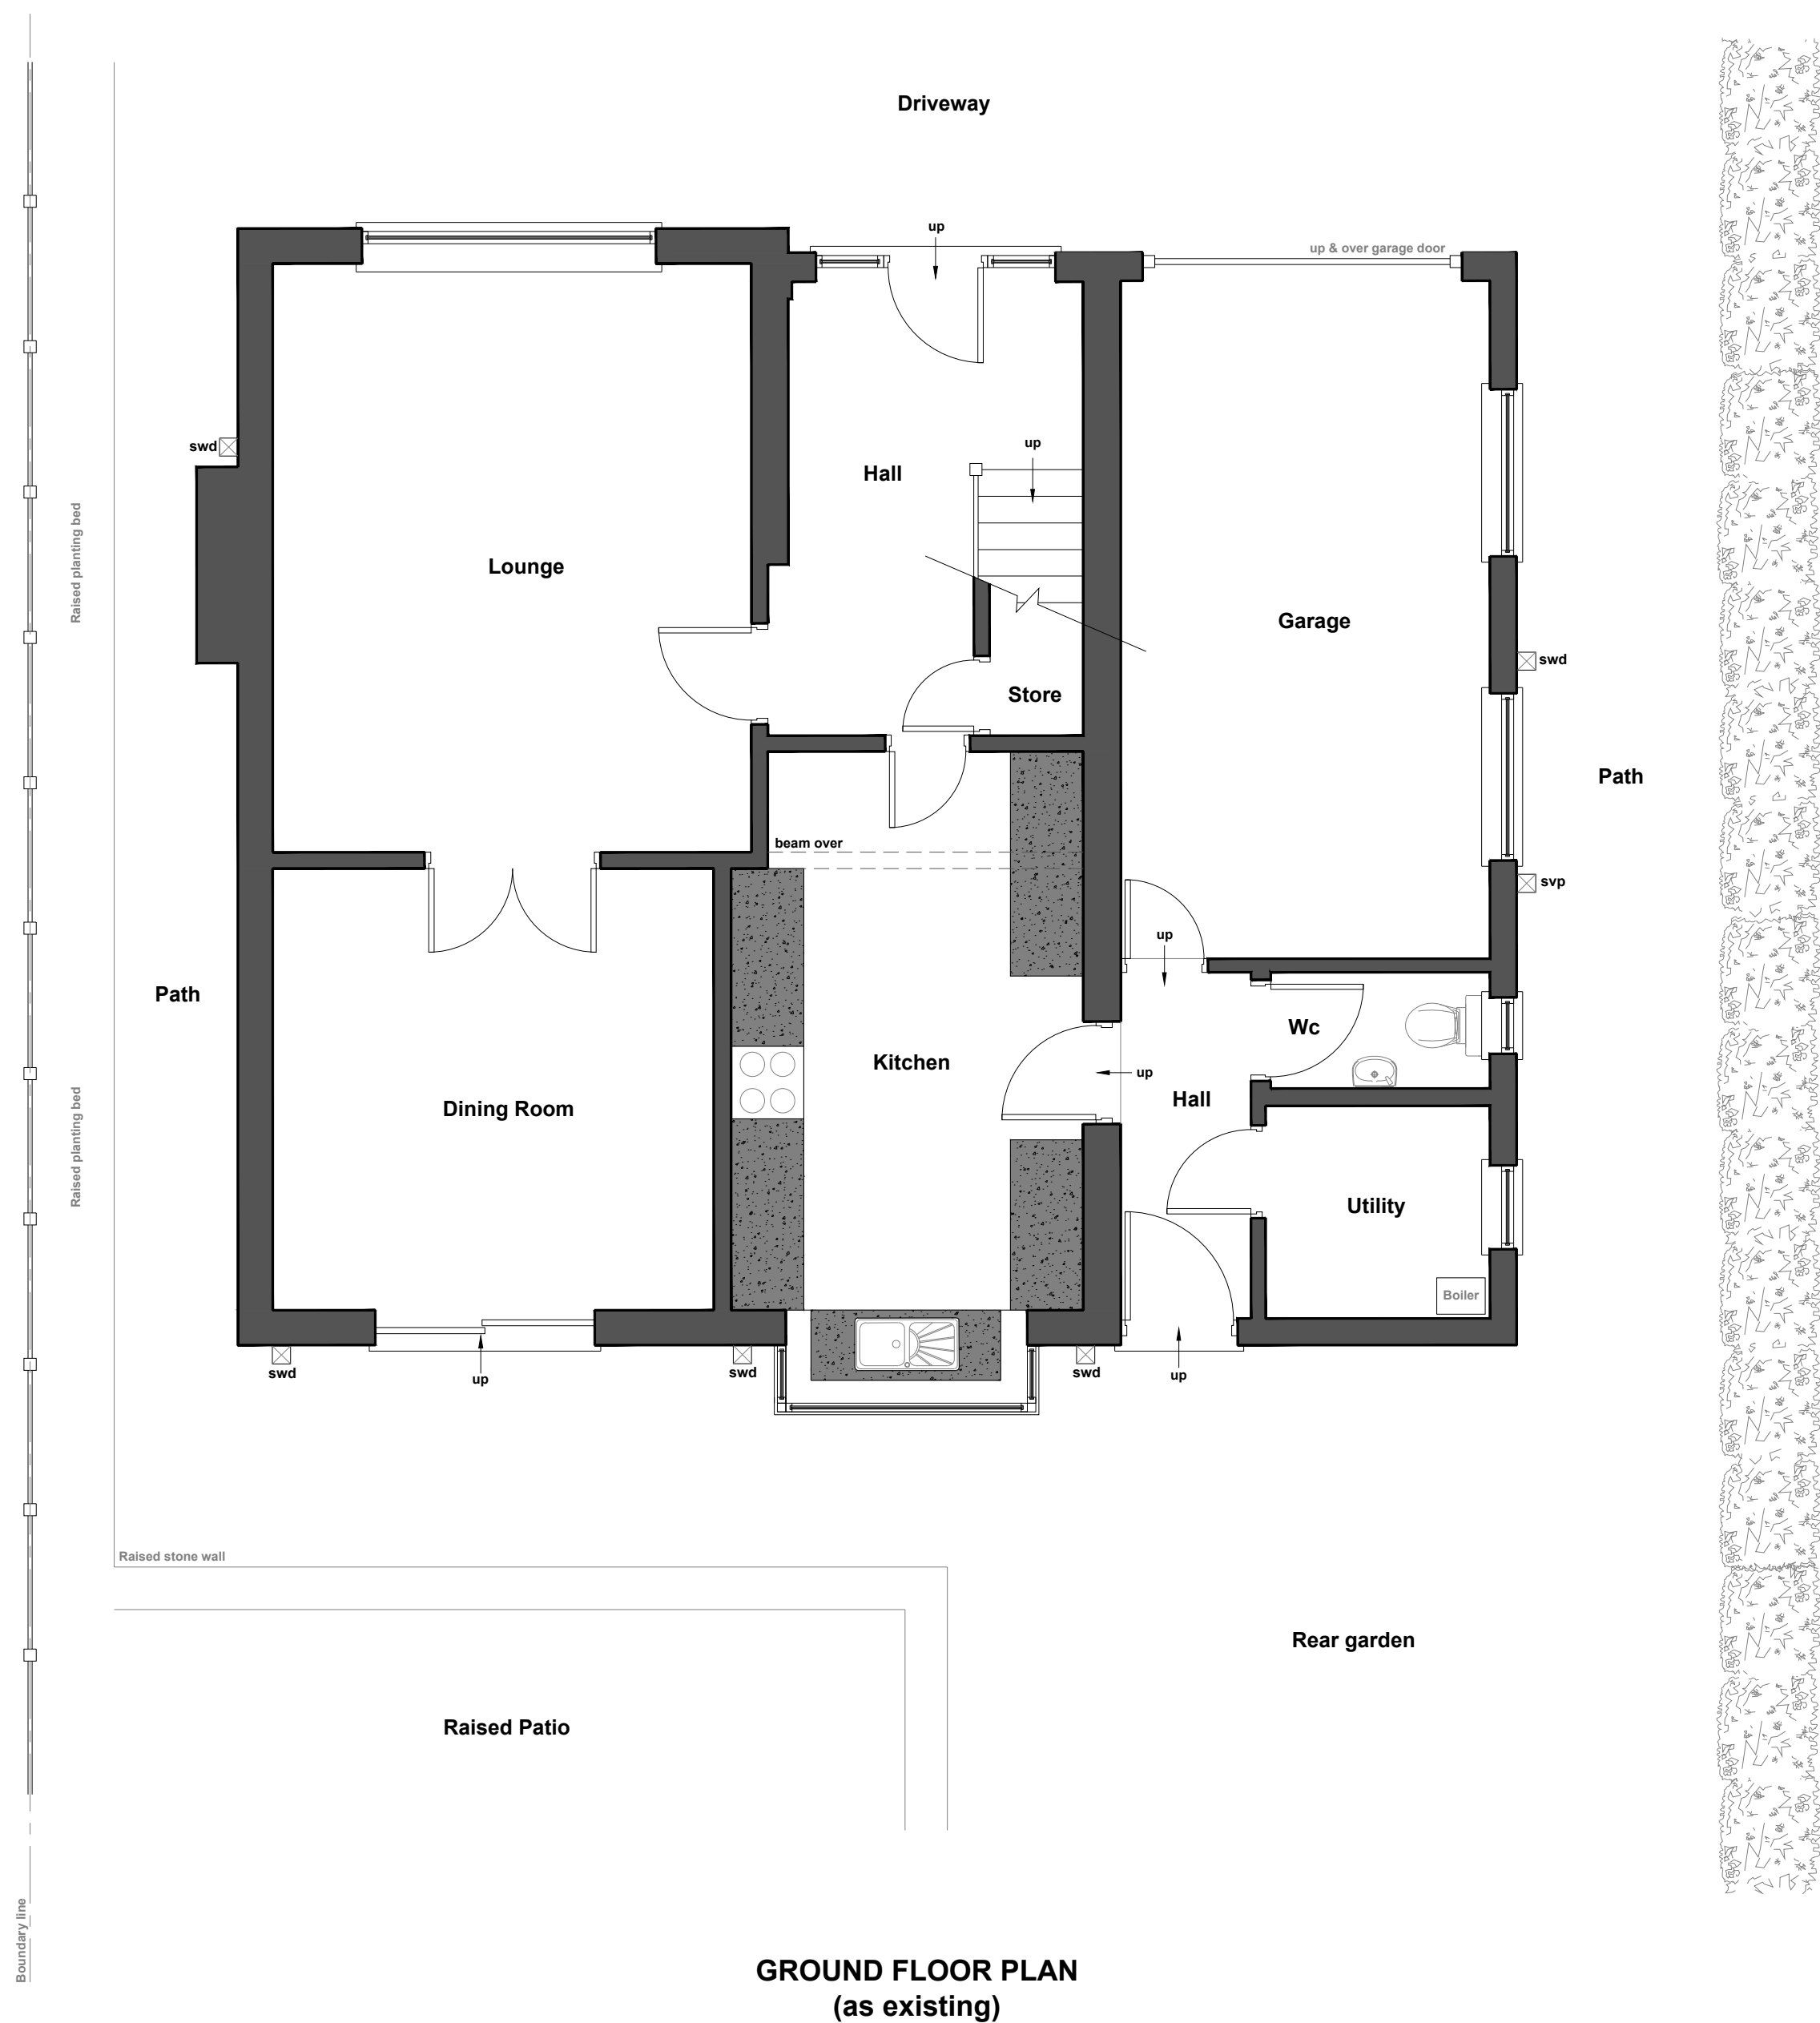


GROUND FLOOR PLAN
(as existing)



REAR ELEVATION
(as existing)

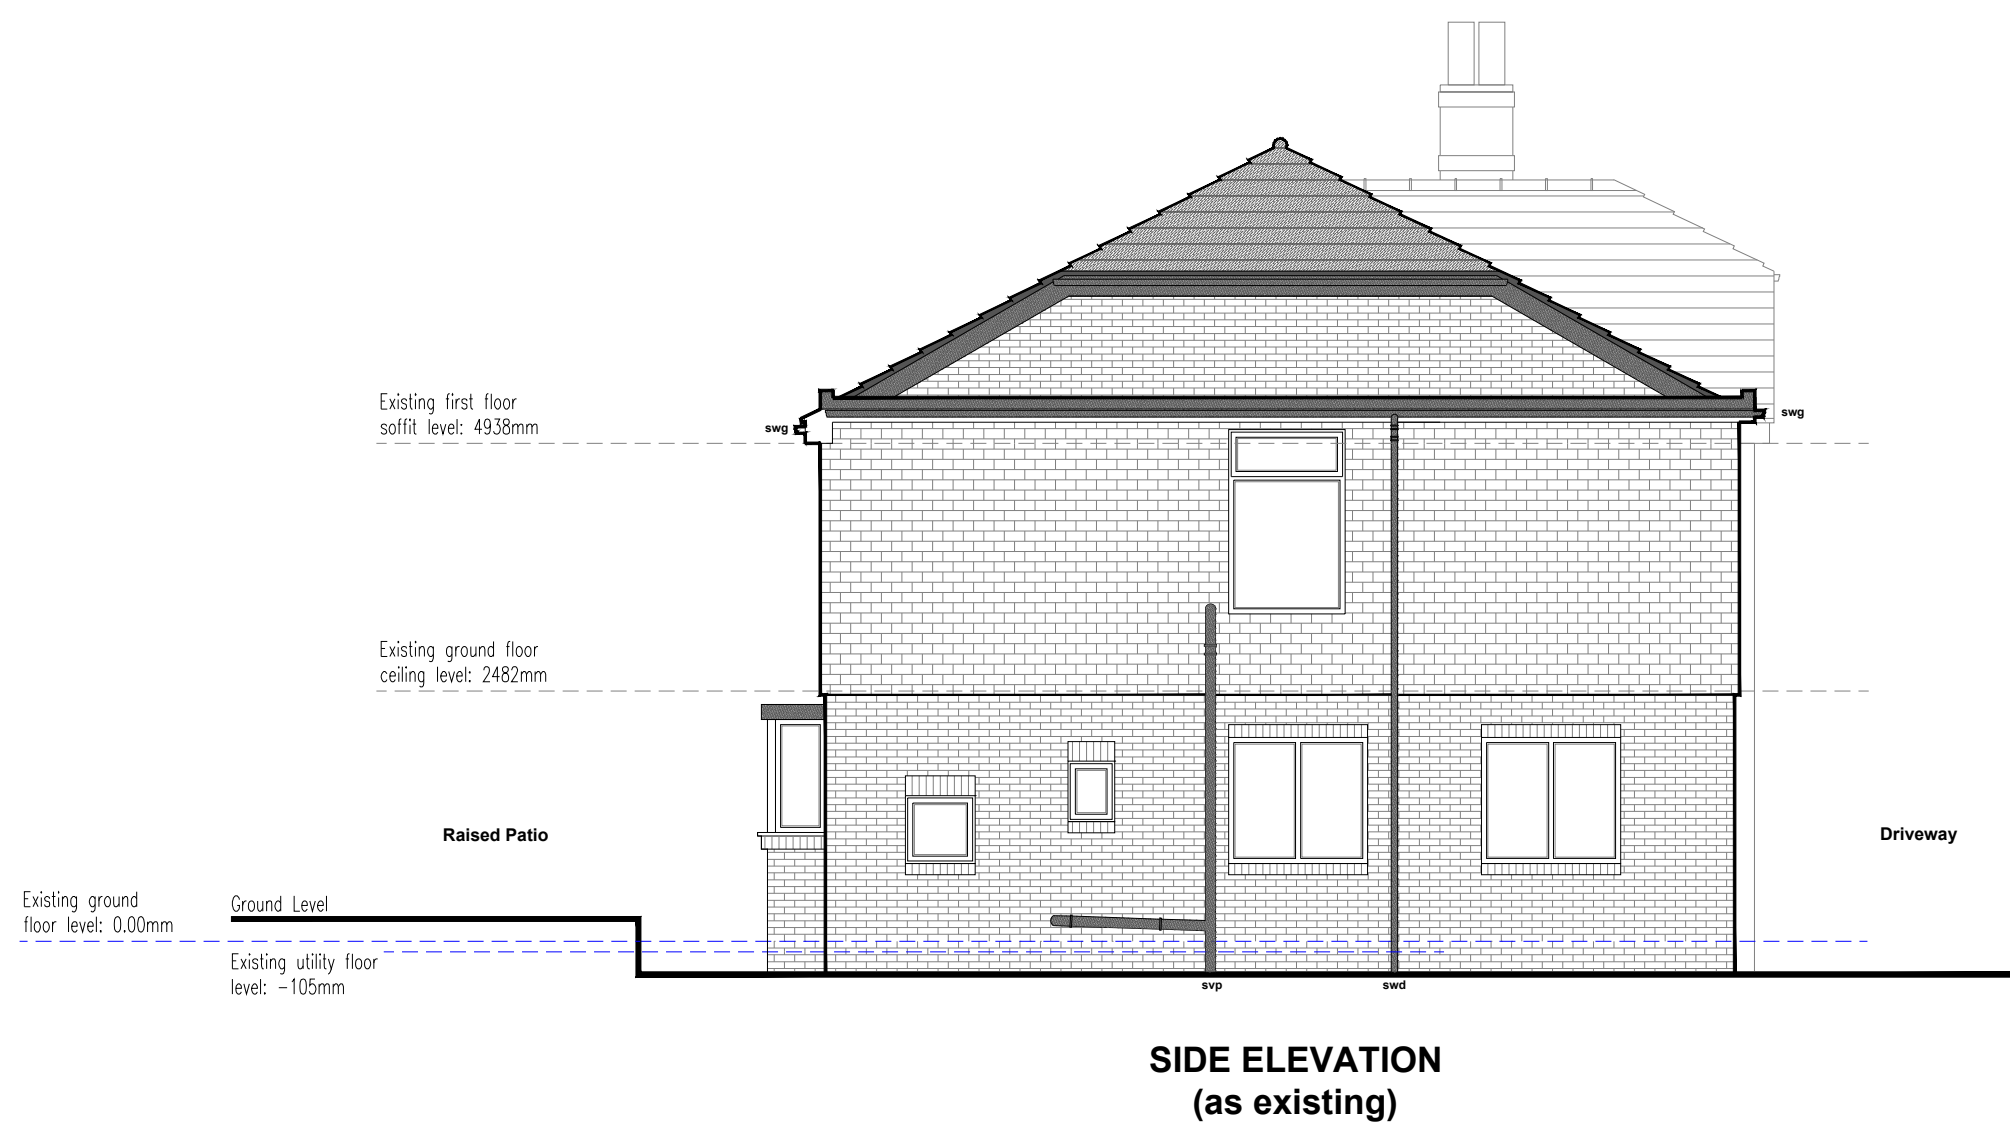

SIDE ELEVATION
(as existing)

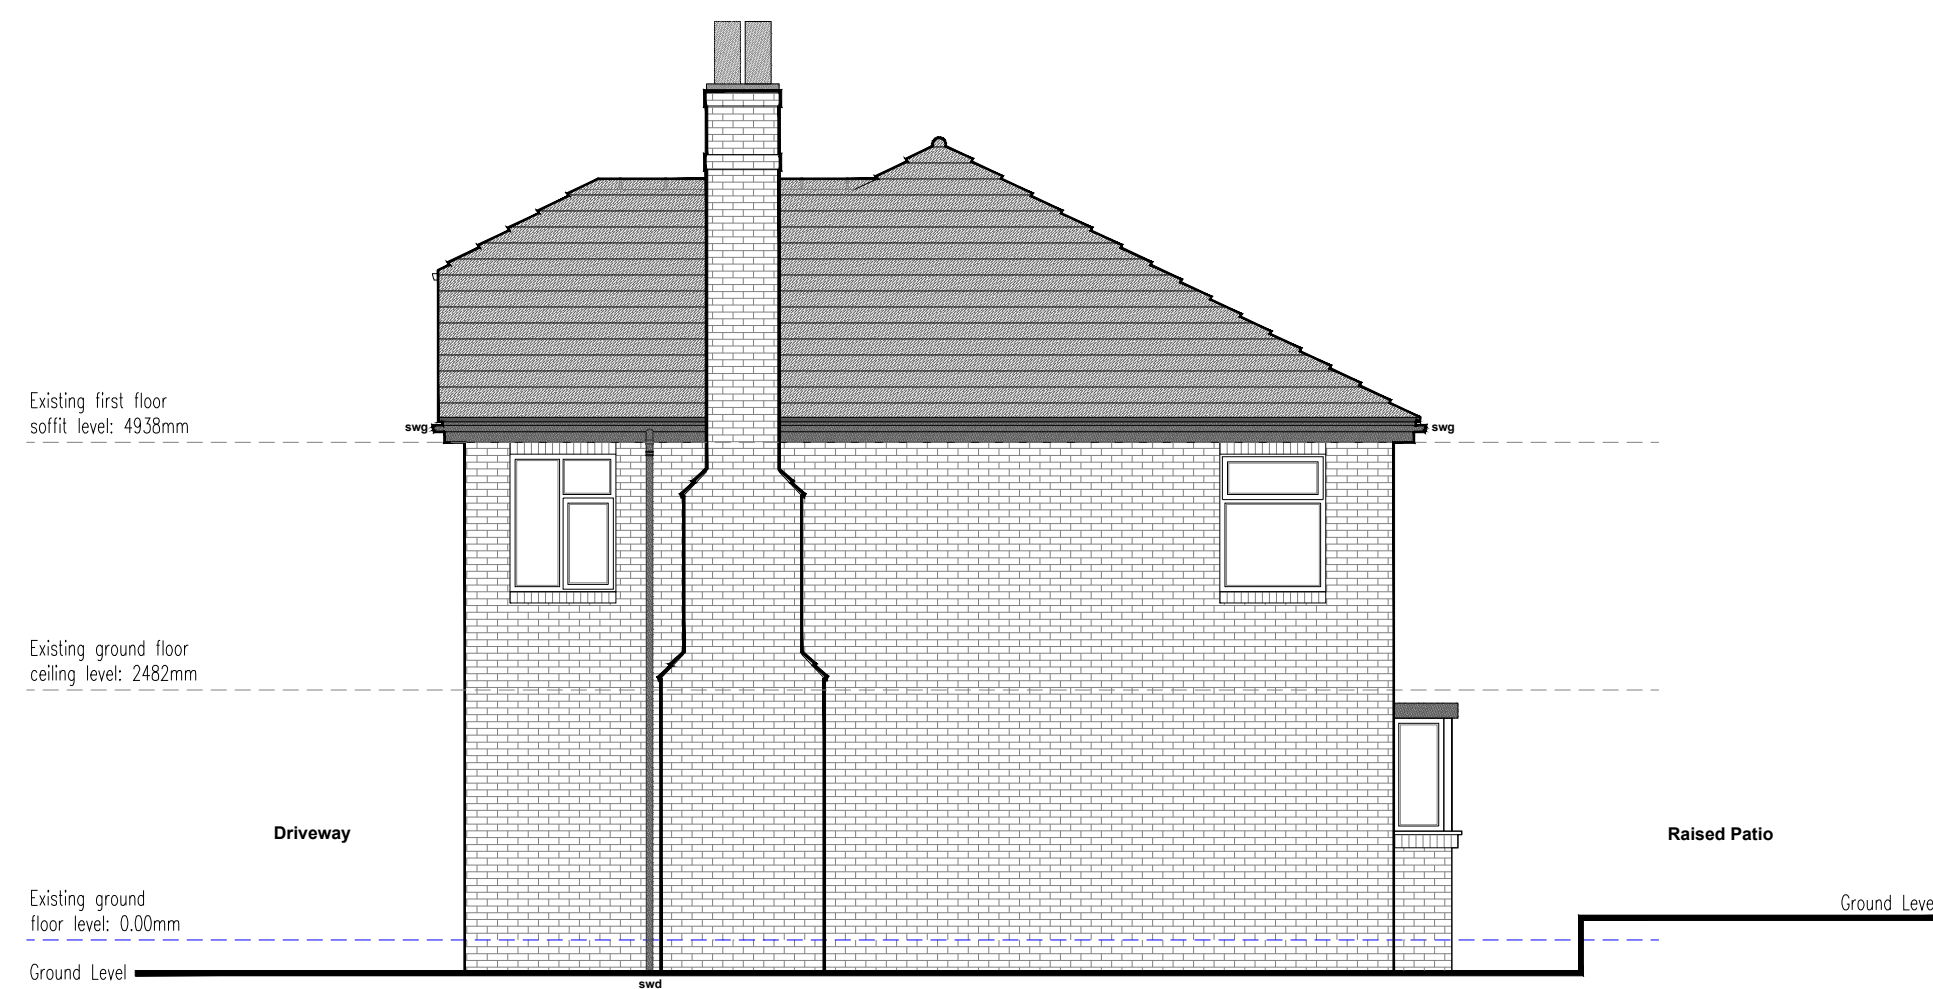

SIDE ELEVATION
(as existing)

Revisions

P0	Client Proposal.	19.10.21
No.	Revision/Issue	Date:

TWA TOM WITHERS
ARCHITECTURE

Tom Withers Architecture Ltd
Greenfield Industrial Estate,
Back Lane, Congleton,
Cheshire, CW12 4TR
Tel: 01260 277175
Email: info@tomwithersarchitecture.co.uk

Project Details:

Proposed single storey rear extension & conversion
of existing garage/utility room.
25 Grange Road, Biddulph, Stoke-On-Trent,
Staffordshire, ST8 7SB.

For: Mr & Mrs W Holt.

Status:	As Existing	Sheet No:	Planning Drawings
Date:	Oct 2021	0393-001-P0	
Scale:	1:50 Plans, 1:75 Elevations @ A1	Drawn By:	TW