



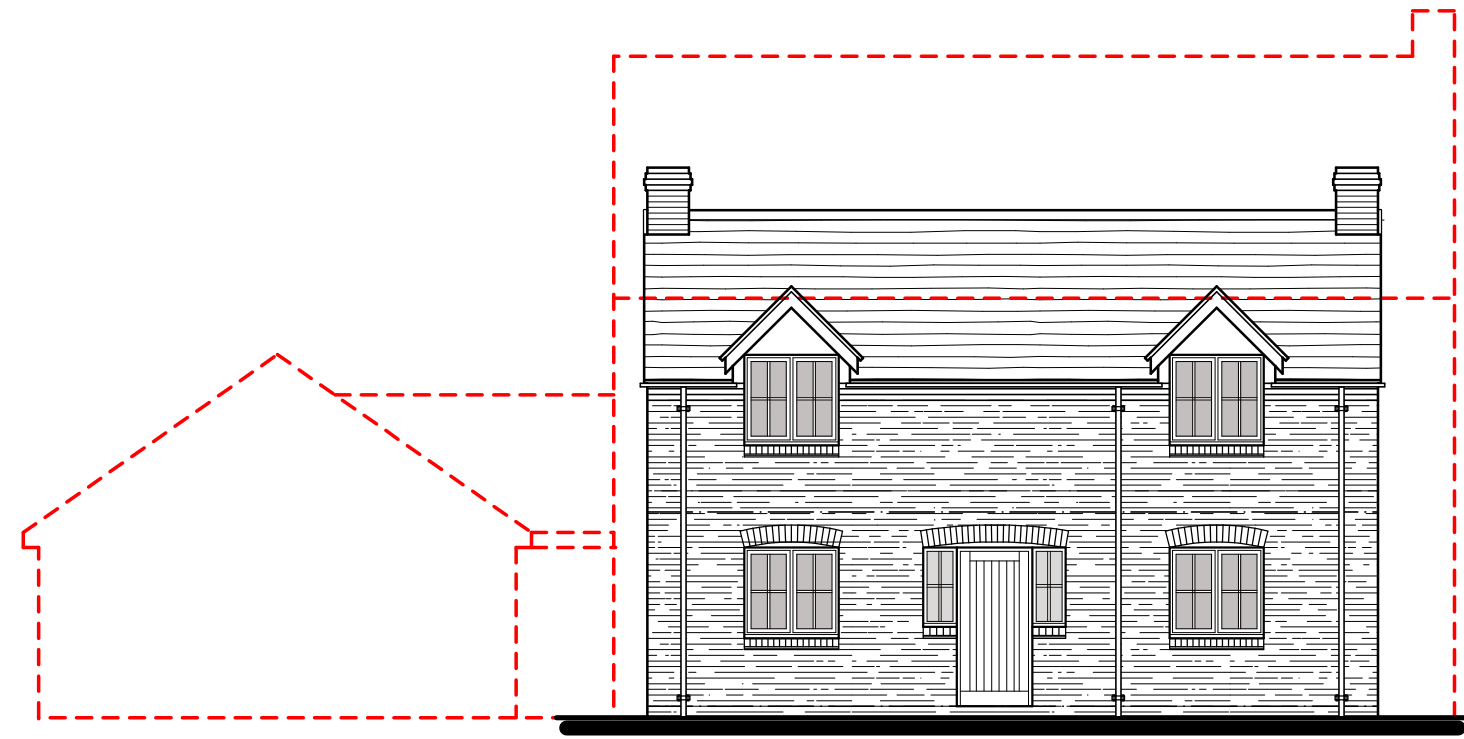


North East Elevation




South West Elevation

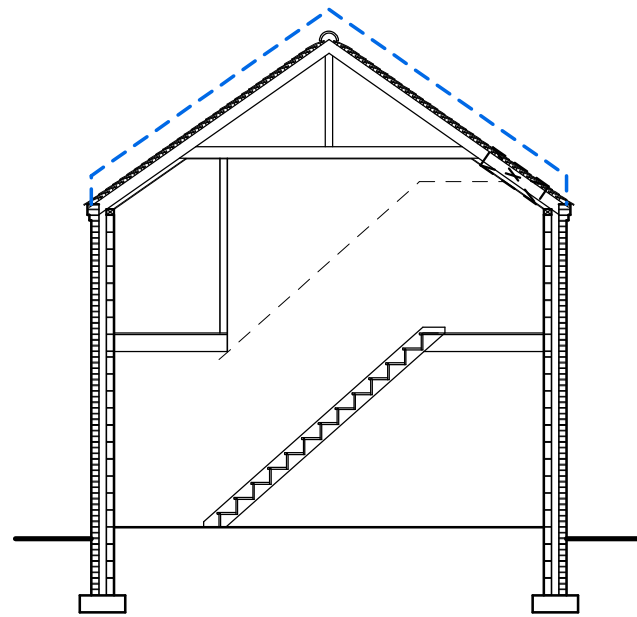


Section

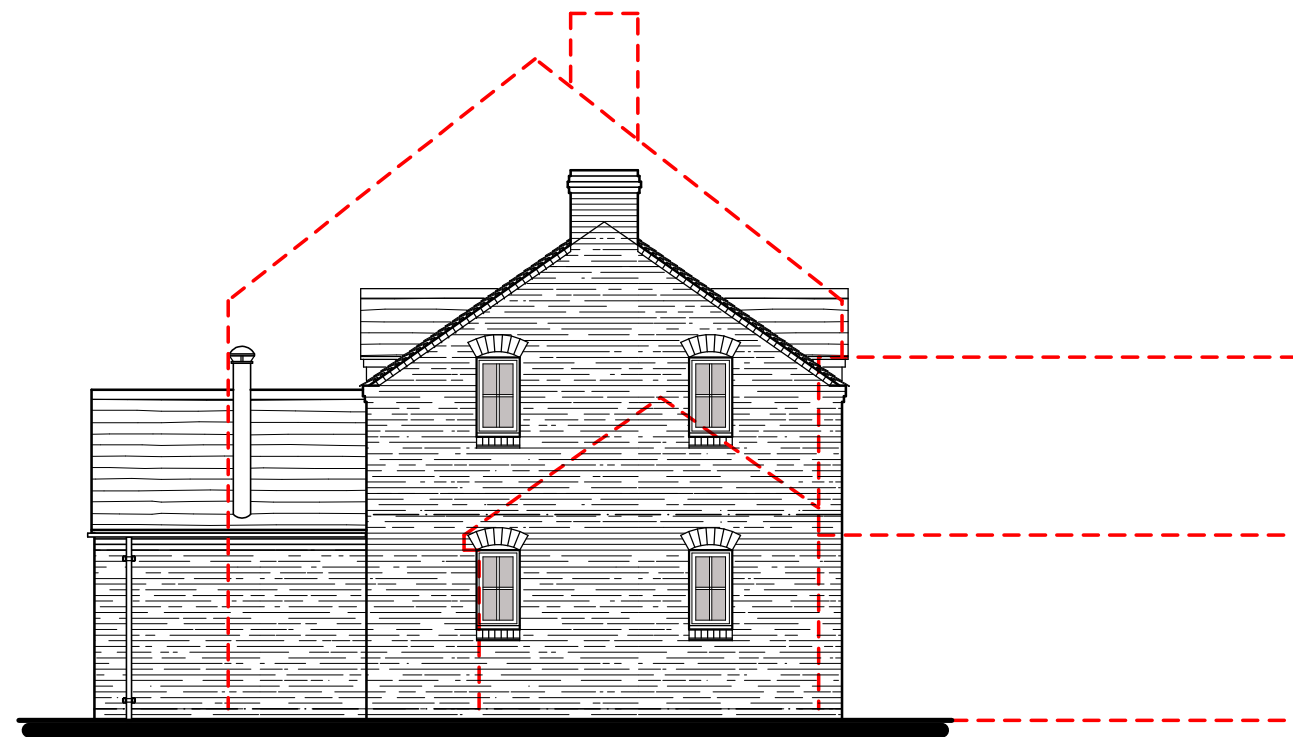


South East Elevation

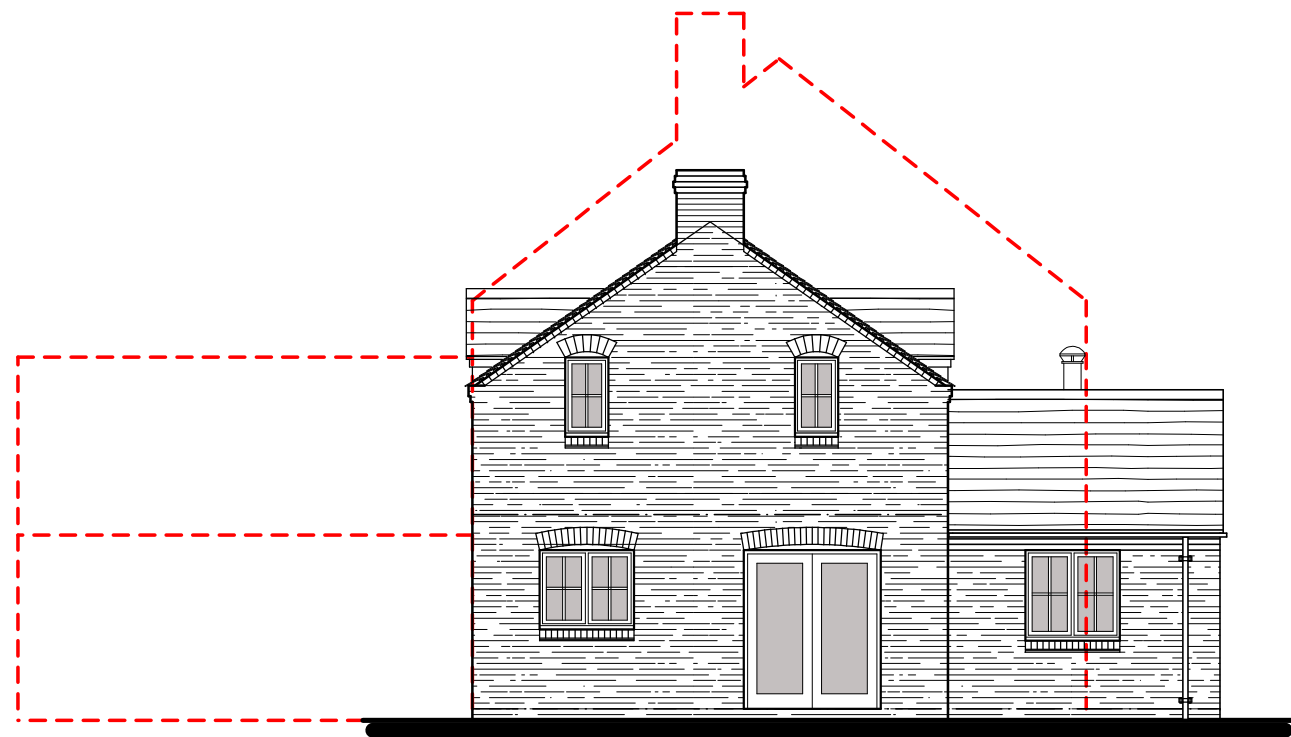

North West Elevation

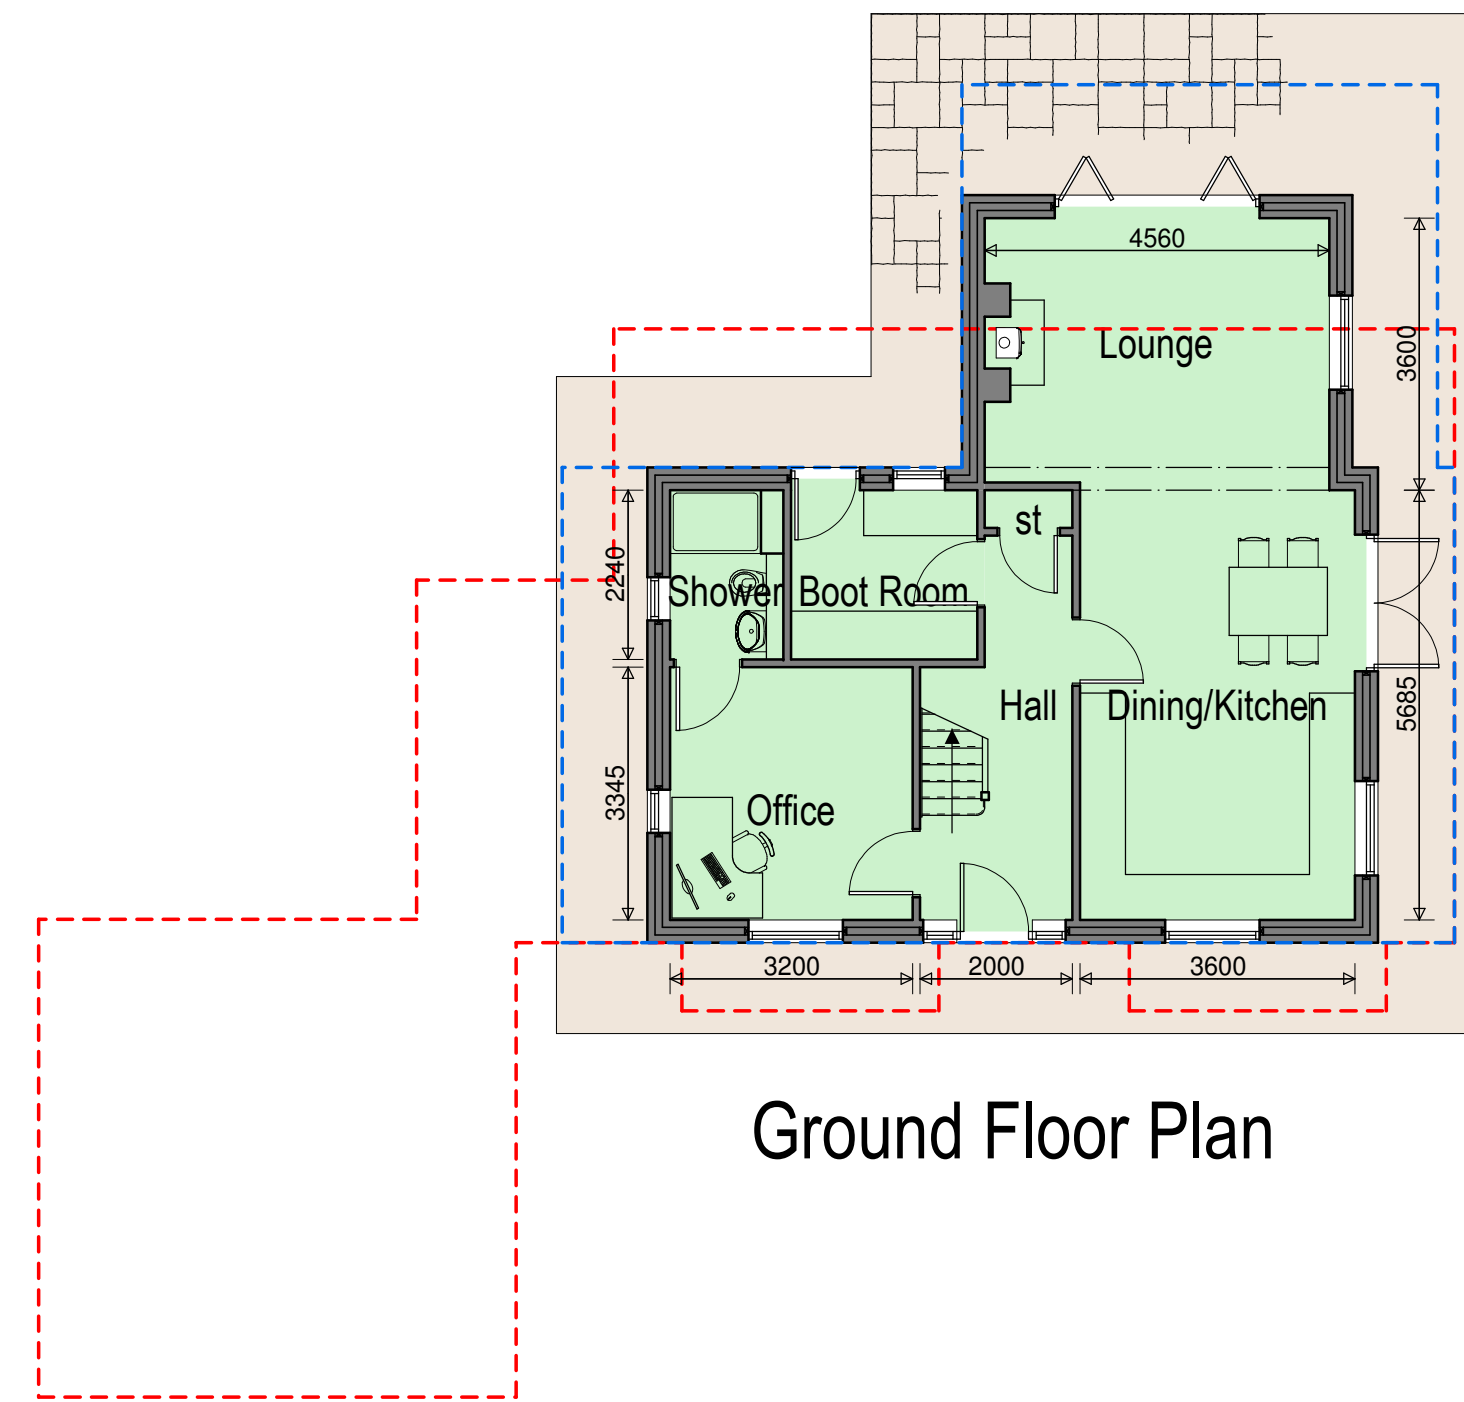

Ground Floor Plan

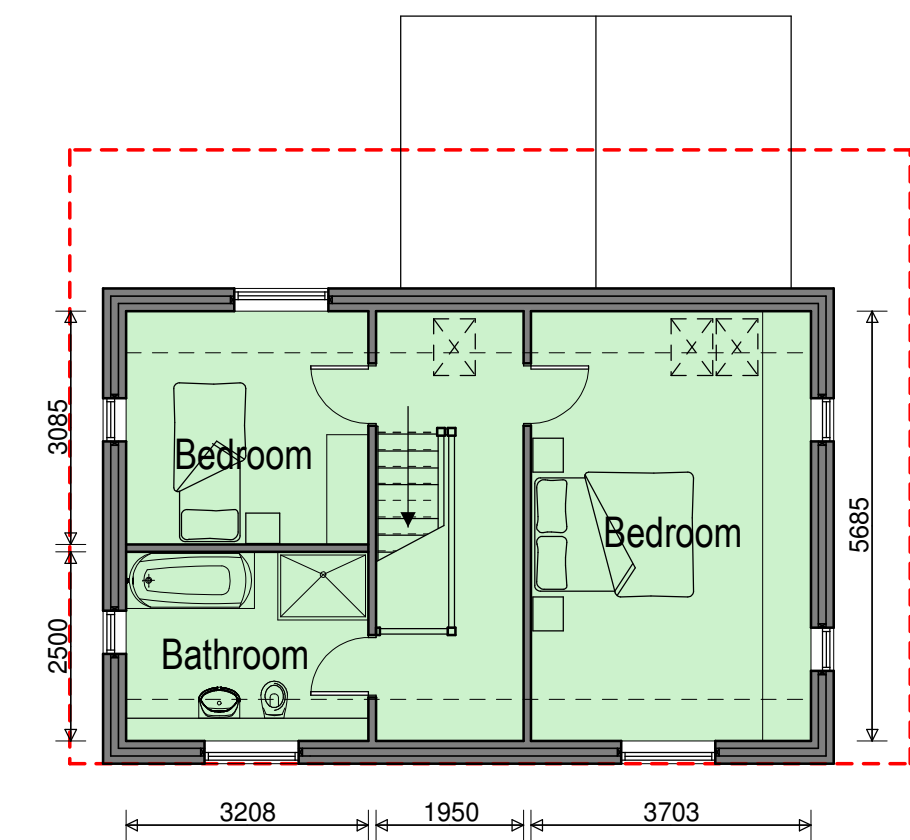

First Floor Plan



Attic Floor Plan

PROPOSED MATERIALS

Roof tiles :-
Staffordshire Blue plain clay tiles.

Rainwater goods :-
Black PVCu half round gutters fixed on galvanised rise and fall brackets + round downpipes secured to wall face.

Verge :-
1 course of Ibstock 'Birtley Olde English' brick, header course projecting a total of 20mm from main gable wall face

Eaves :-
3 course match brick eaves incorporating dentil course to centre course.


Walls :-
Ibstock 'Birtley Olde English' facing brick.

Windows :-
Flush fitting casement style windows complete with 'cottage' glazing bar design as shown. Windows to be construction from PVCu and to have a RAL 7016 Anthracite Grey finish. Windows to have brick arched heads + brick on tile cills.

Doors :-
Feature entrance door with dual sidelights to be constructed from timber composite + to be style as shown.
Bi-fold doorsets to be constructed from aluminium.
All doors to have buff colour reconstituted stone heads and to be finished in RAL 7016 Anthracite Grey.

KEY

- Dotted Outline of Dwelling
Dismissed at Appeal
- Dotted Outline of Dwelling
Refused at Committee Aug 2021

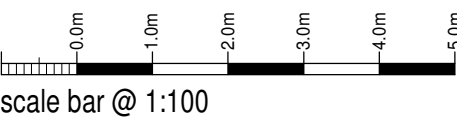

Miss J Thompson

Proposed Dwelling,
Cheadle Equestrian Centre,
Cheadle,
Staffordshire,
ST10 1RB

Non-Material Amendment
Plans and Elevations

Date	NOV 2021	Sheet	A1	Scale	1:100
Dwg No.	2021-2584-10	Rev.	A	Drawn	RG

A: 02/12/2021 - TITLE SHEET UPDATED FOR NMA SUBMISSION



10 Cawdry Buildings, Fountain Street, Leek, ST13 6JP
Telephone: 01538 386002
E-mail: info@sammonsltd.co.uk
Web: www.sammonsltd.co.uk

This drawing is copyright.
All dimensions must be checked prior to commencement.