



NORTH ELEVATION




WEST ELEVATION




SOUTH ELEVATION




EAST ELEVATION

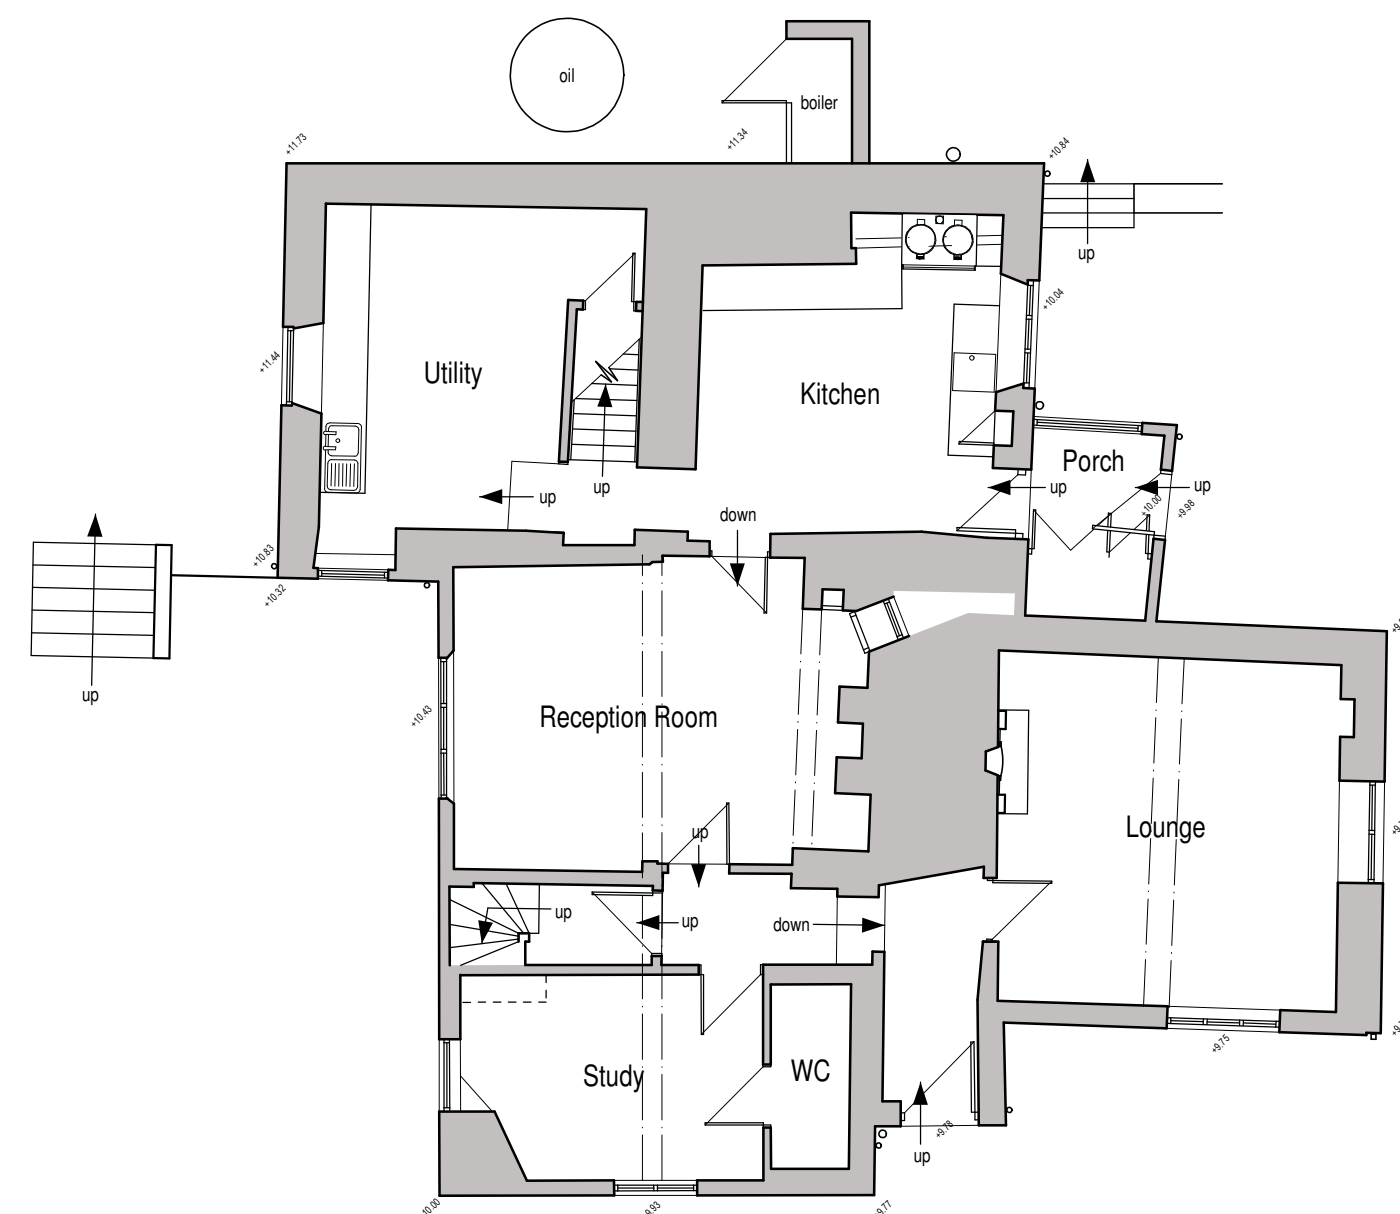

GROUND FLOOR PLAN

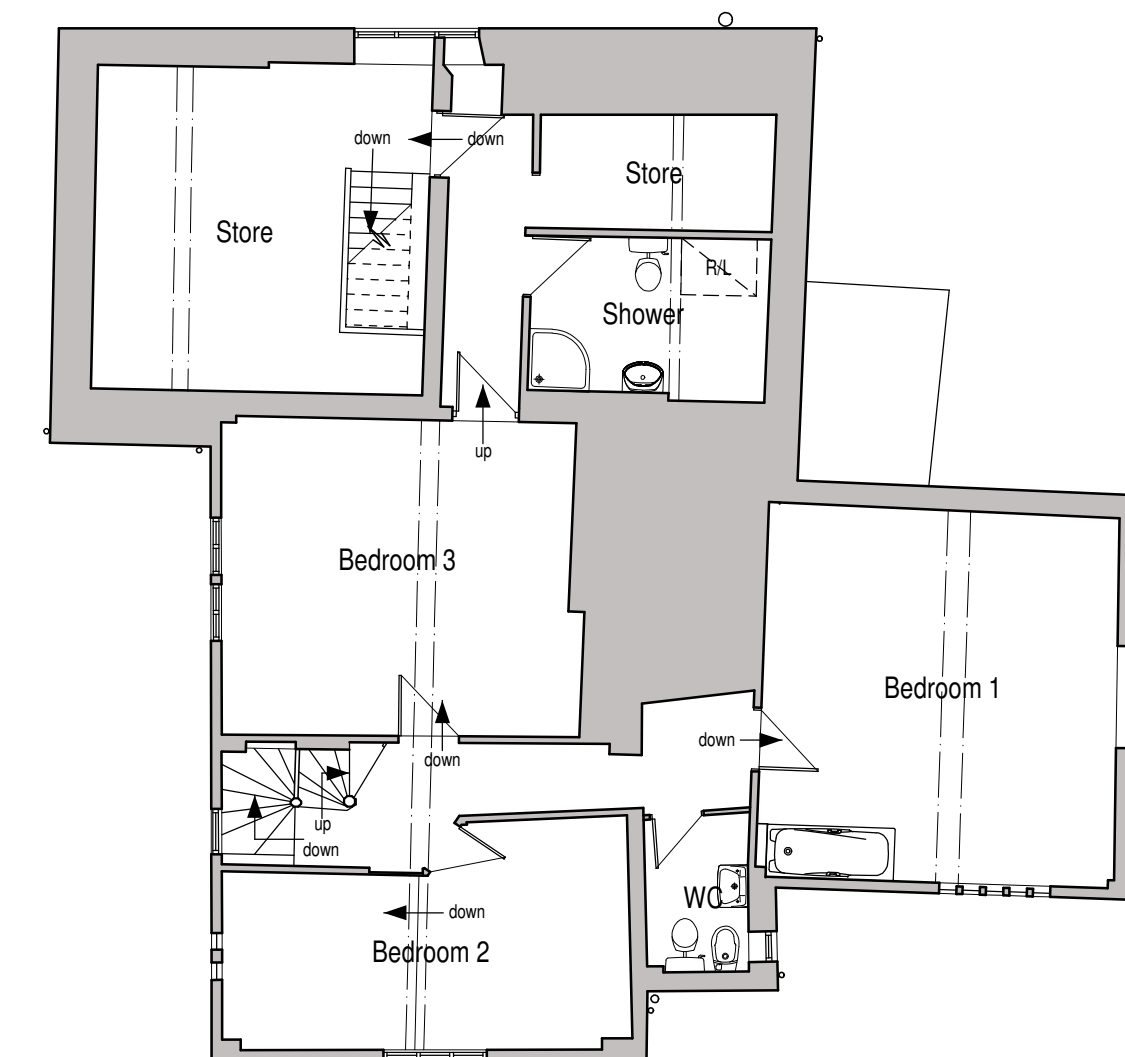

FIRST FLOOR PLAN

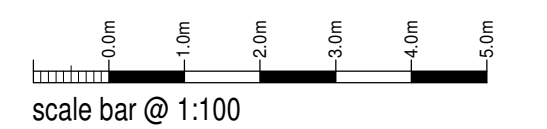

## MR & MRS BEBBINGTON

ALTERATIONS TO LISTED  
BUILDING AT  
WALL HILL MANOR FARM,  
RUSHTON SPENCER,  
MACCLESFIELD,  
SK11 0RS

EXISTING CONDITIONS  
FLOOR PLANS AND ELEVATIONS

|        |              |       |    |       |       |
|--------|--------------|-------|----|-------|-------|
| Date   | OCT 2021     | Sheet | A1 | Scale | 1:100 |
| Dwg No | 2021-2638-01 | Rev.  | -  | Drawn | NAW   |



10 Cawdry Buildings, Fountain Street, Leek, ST13 6JP  
Telephone: 01538 386002  
E-mail: info@sammonsltd.co.uk  
Web: www.sammonsltd.co.uk

This drawing is copyright.  
All dimensions must be checked prior to commencement.