

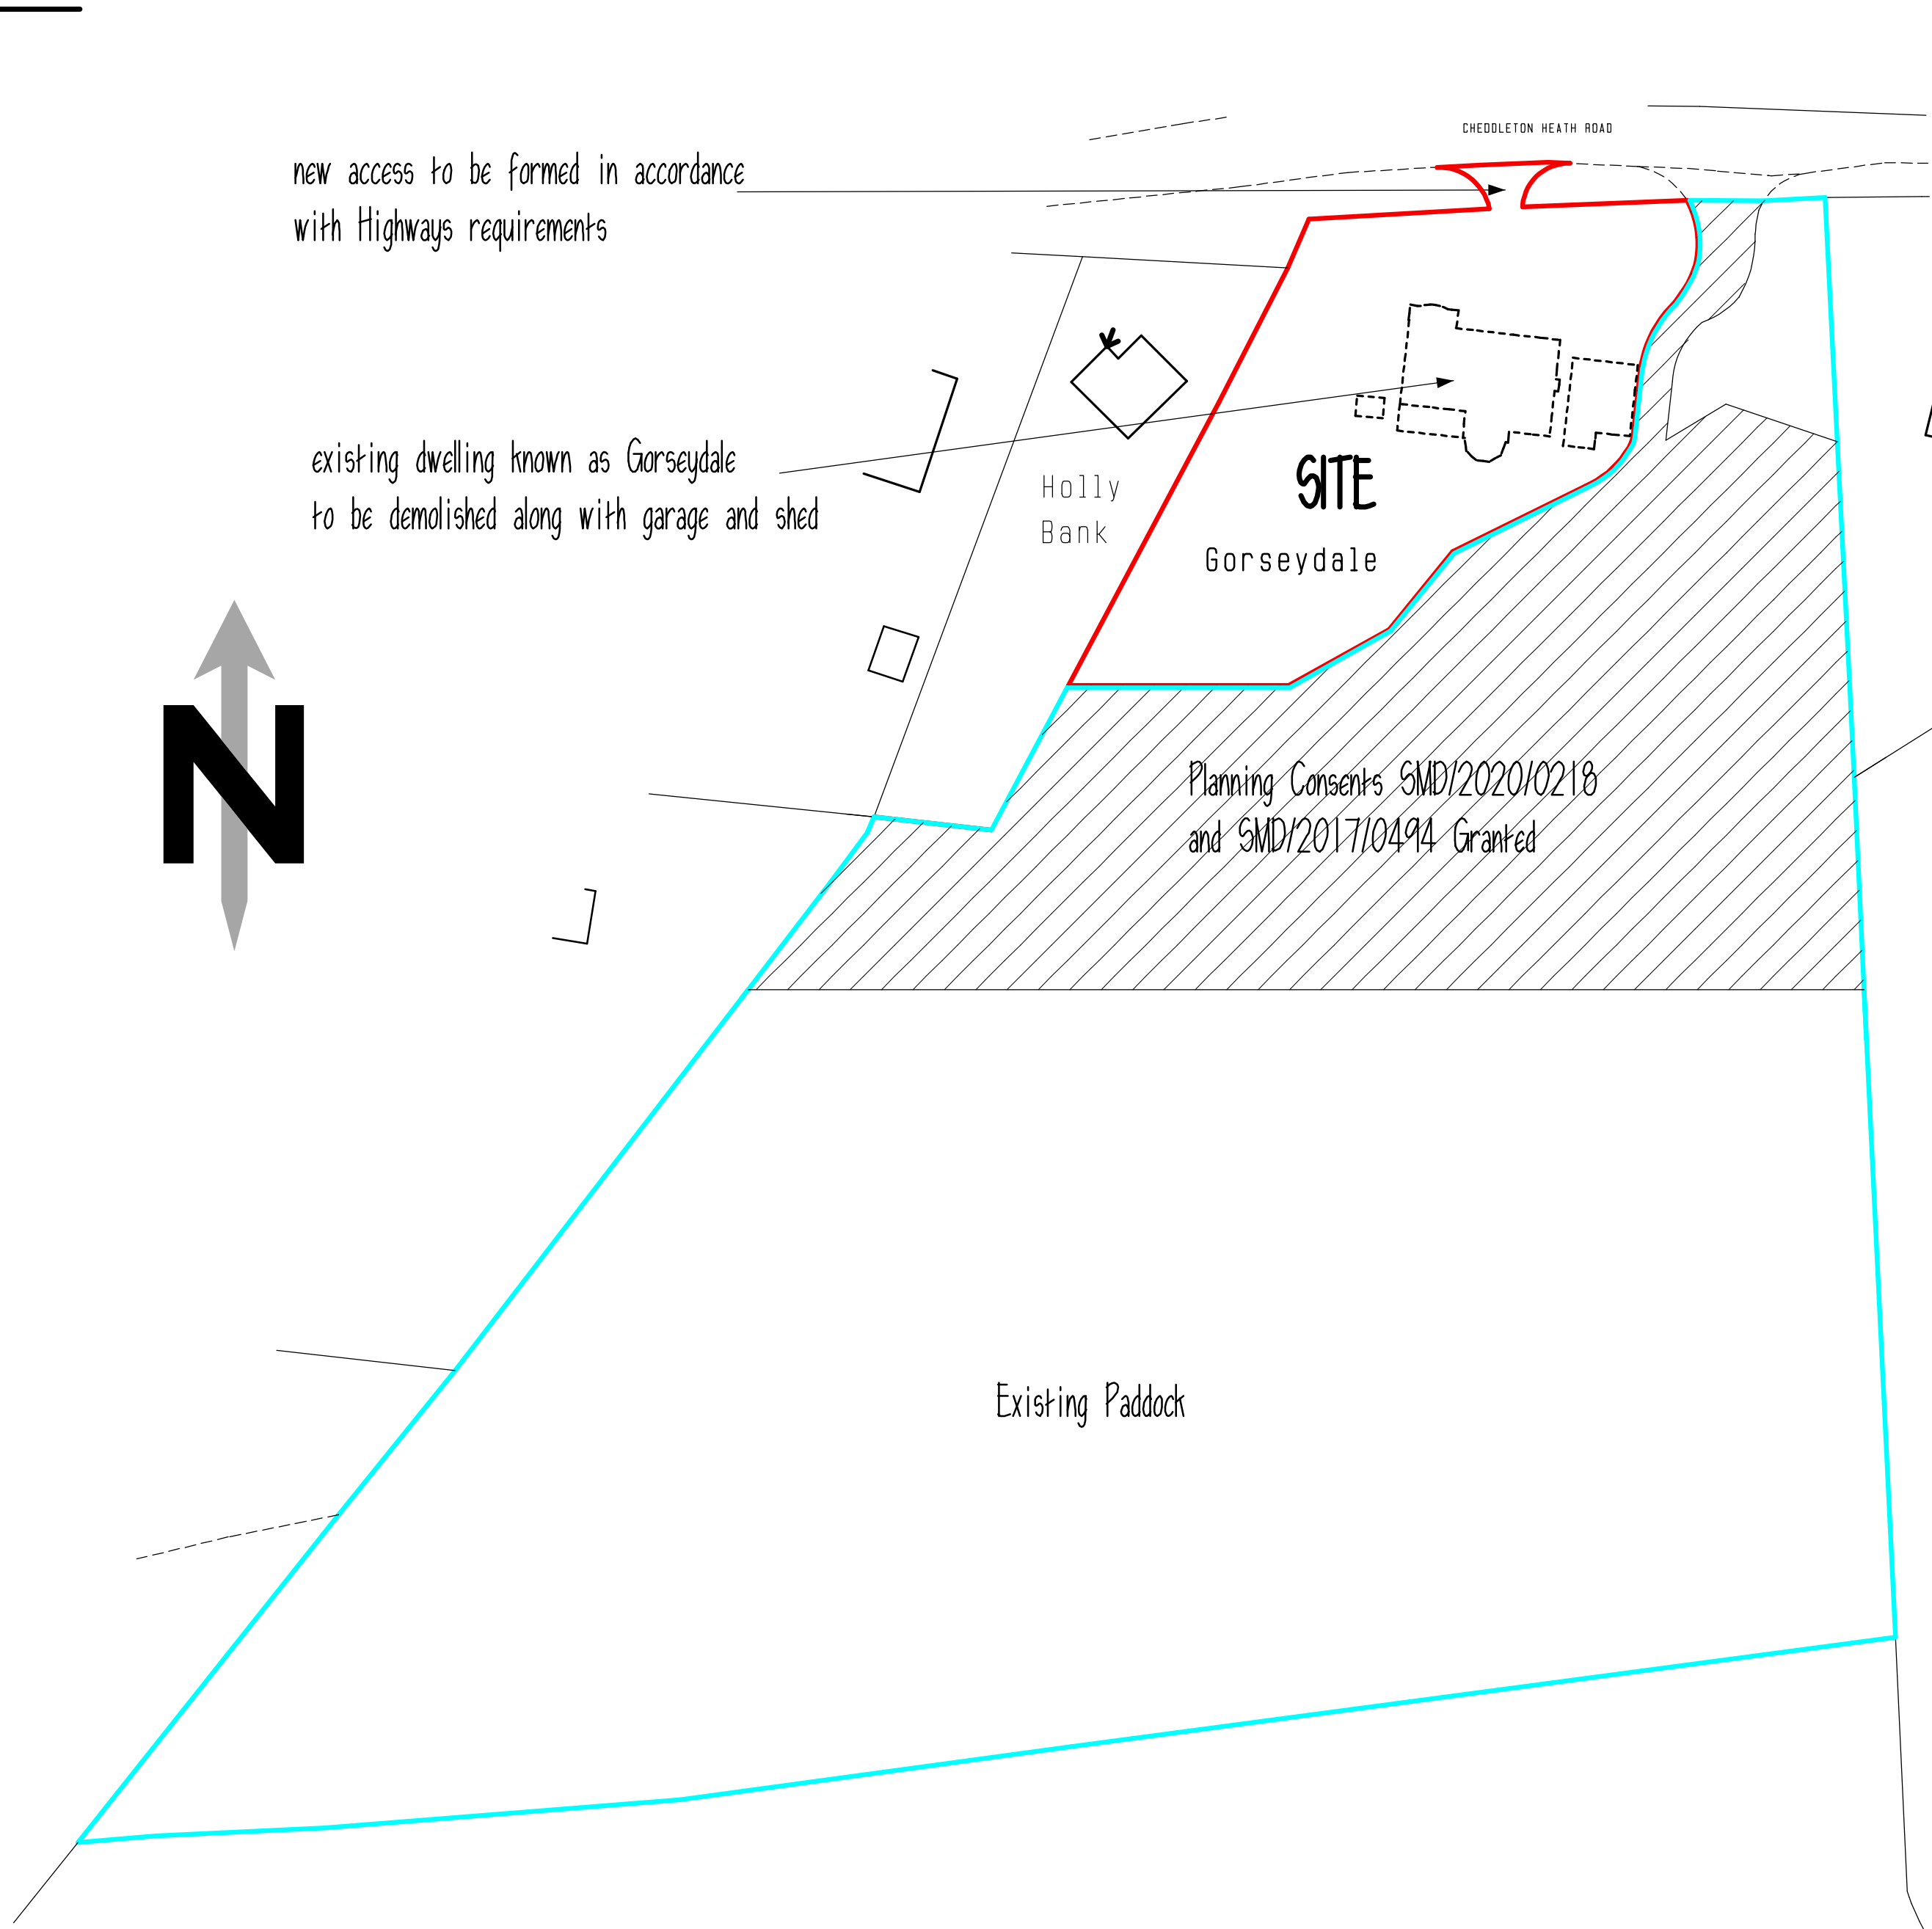


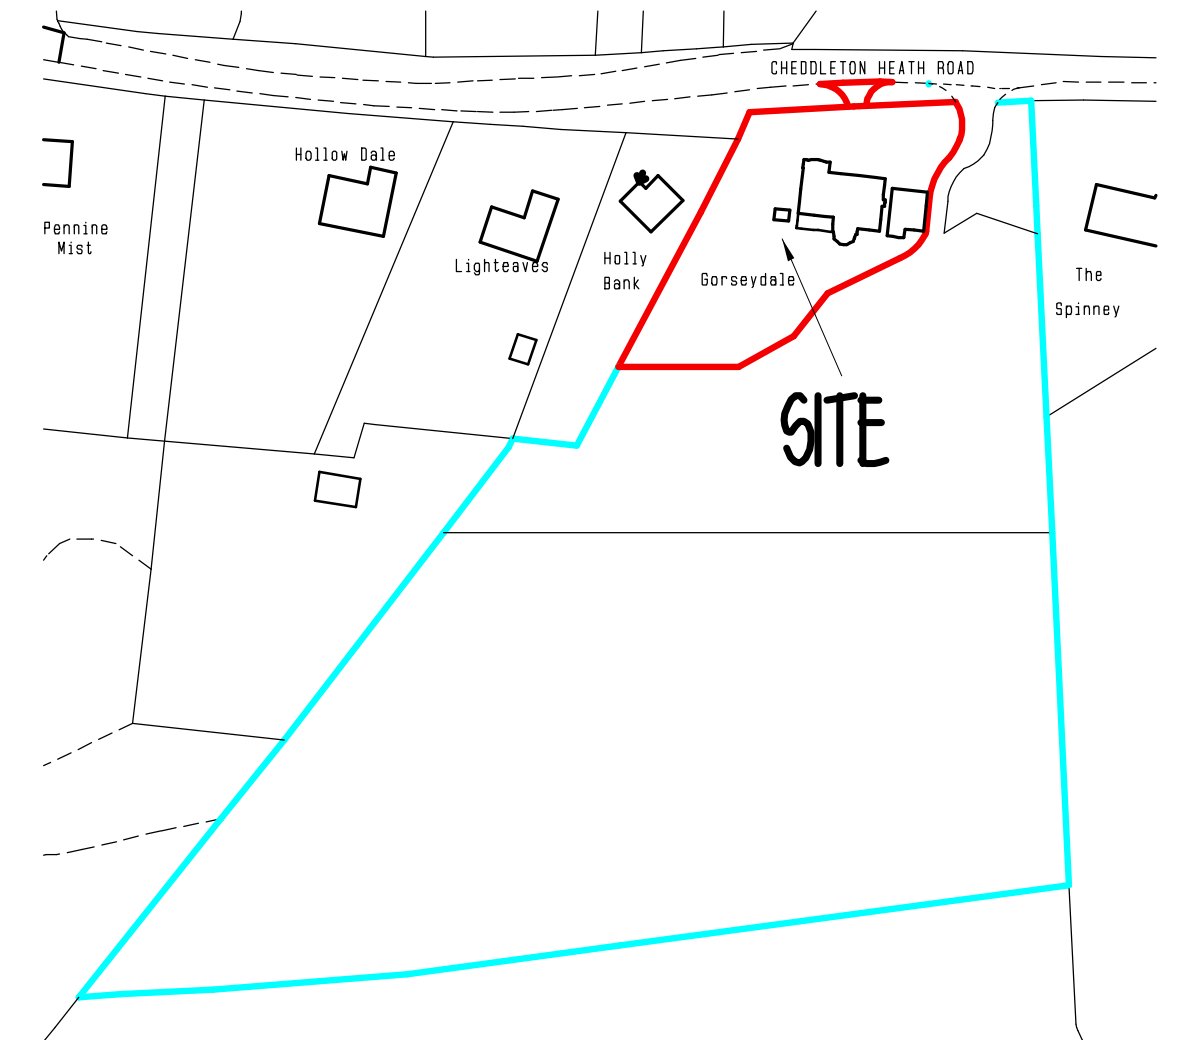


BLOCK PLAN 1:500

Ordnance Survey (c) Crown Copyright 2019. All rights reserved. Licence number: 100022432

 

LOCATION PLAN 1:1250

 

Clients are advised to clarify dimensions with the author prior to setting out and not to scale from the drawing. This drawing is copyright and should not be reproduced without the written consent of RLM ASSOCIATES.

RLM ASSOCIATES

JOB GORSEYDALE HSE, CHEDDDLETON HEATH.	
CLIENT Mr. & Mrs. CARDING.	
DRAWING BLOCK AND LOCATION PLANS.	
DATE November 2021.	SCALE 1:500, 1:1250
DRWG No. RLM942/25.	REVISION

REFER TO SITE PLAN AS PROPOSED AND SURVEY DRAWING FOR FURTHER DETAILS OF EXISTING AND PROPOSED LAYOUTS