

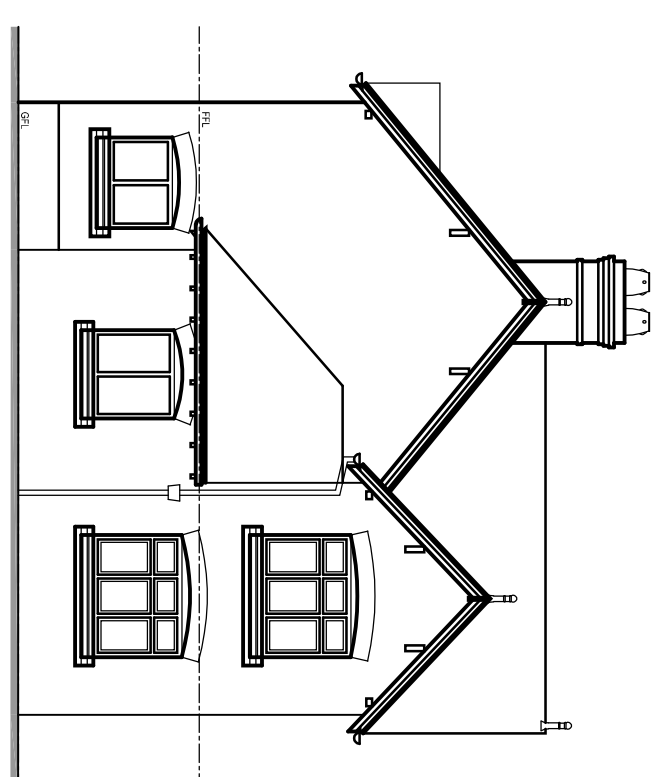
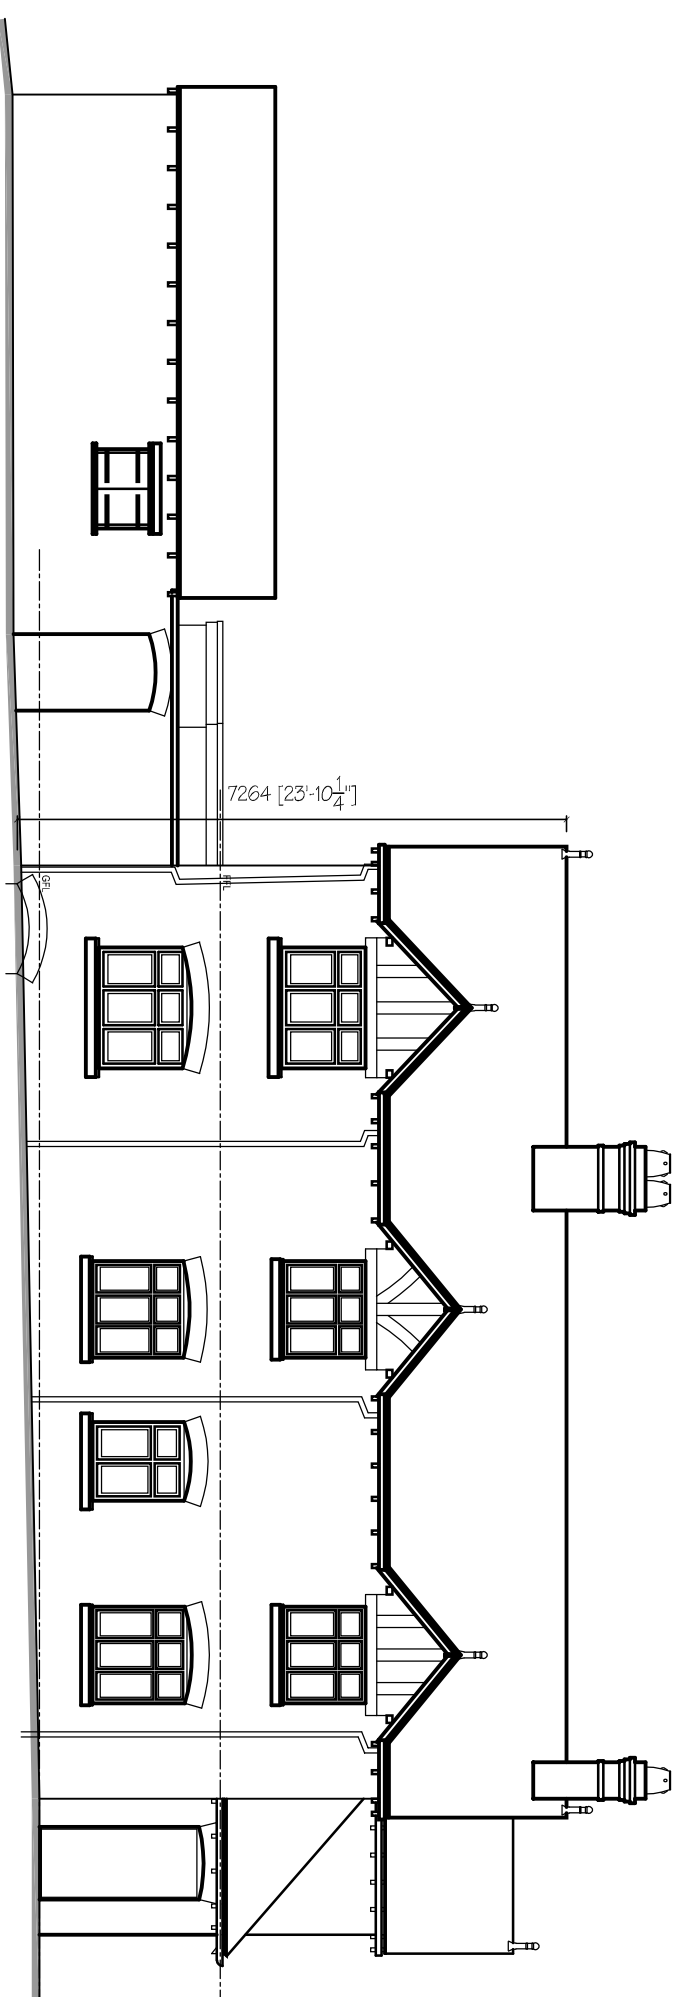




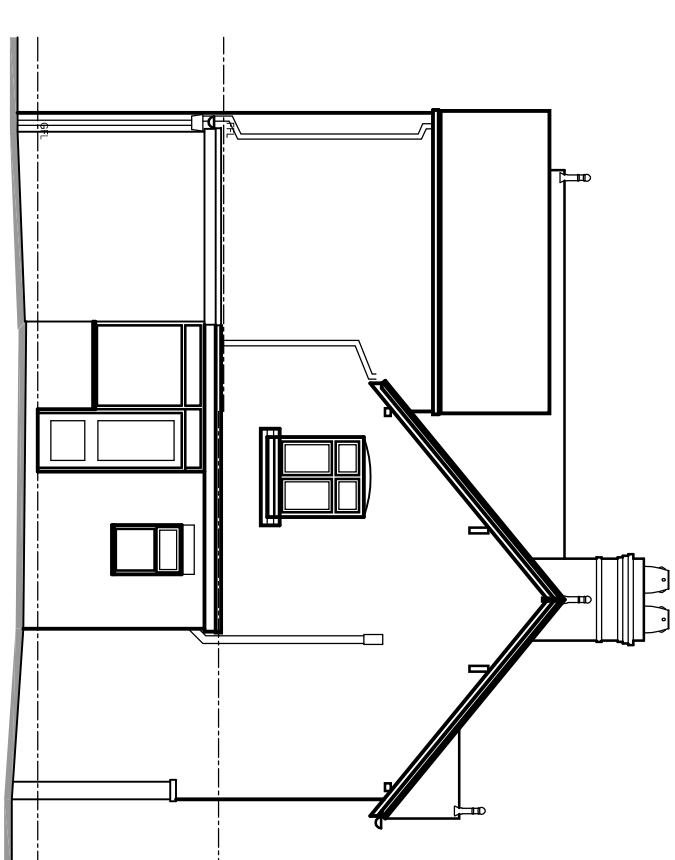


Front Elevation

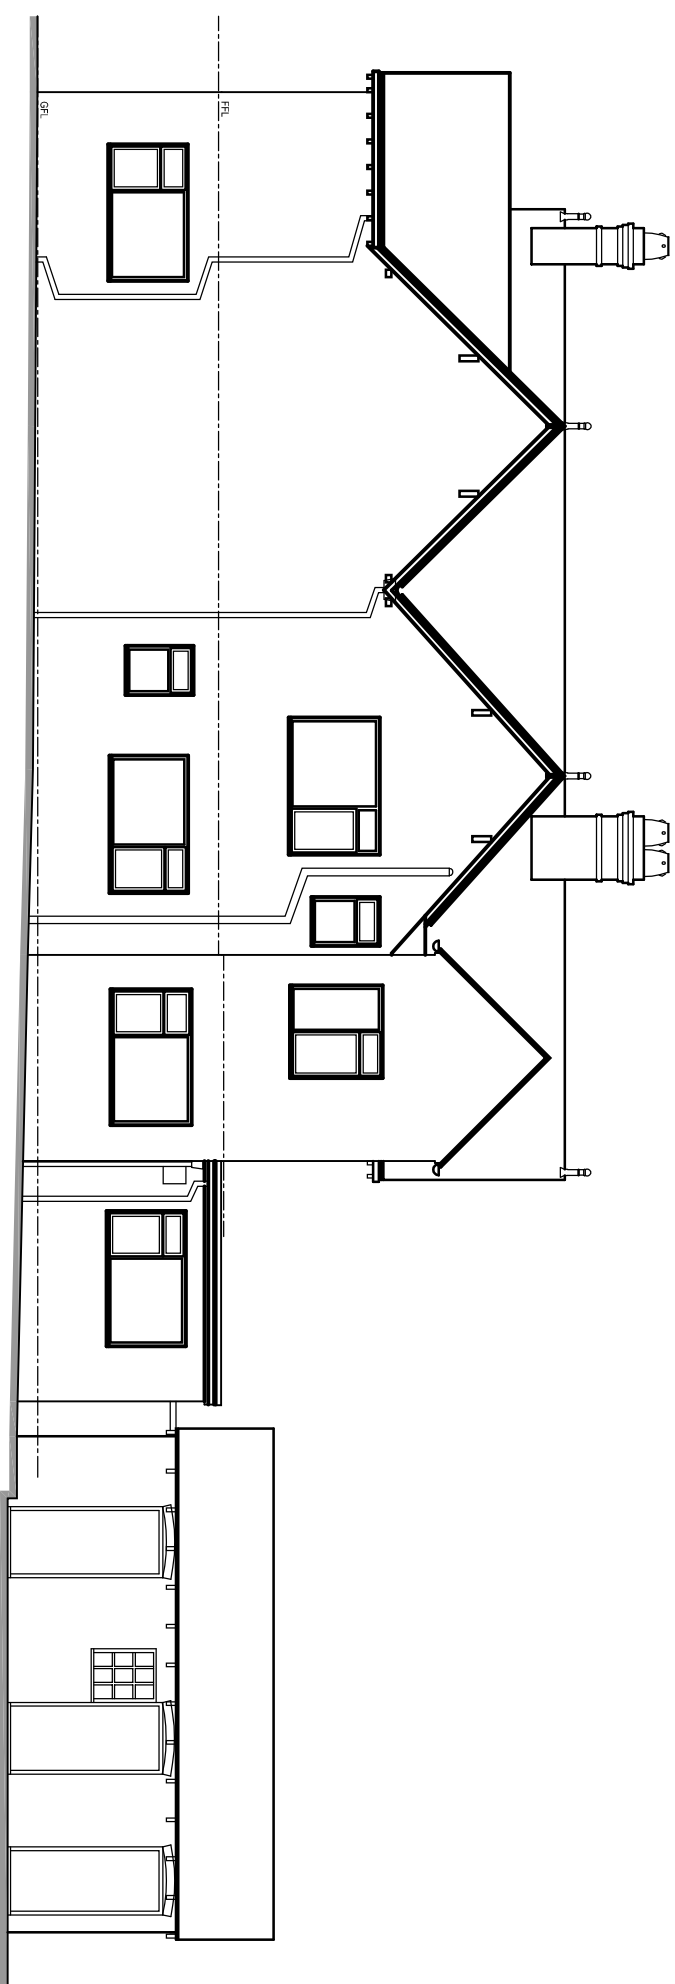

Rear Elevation

Side Elevation

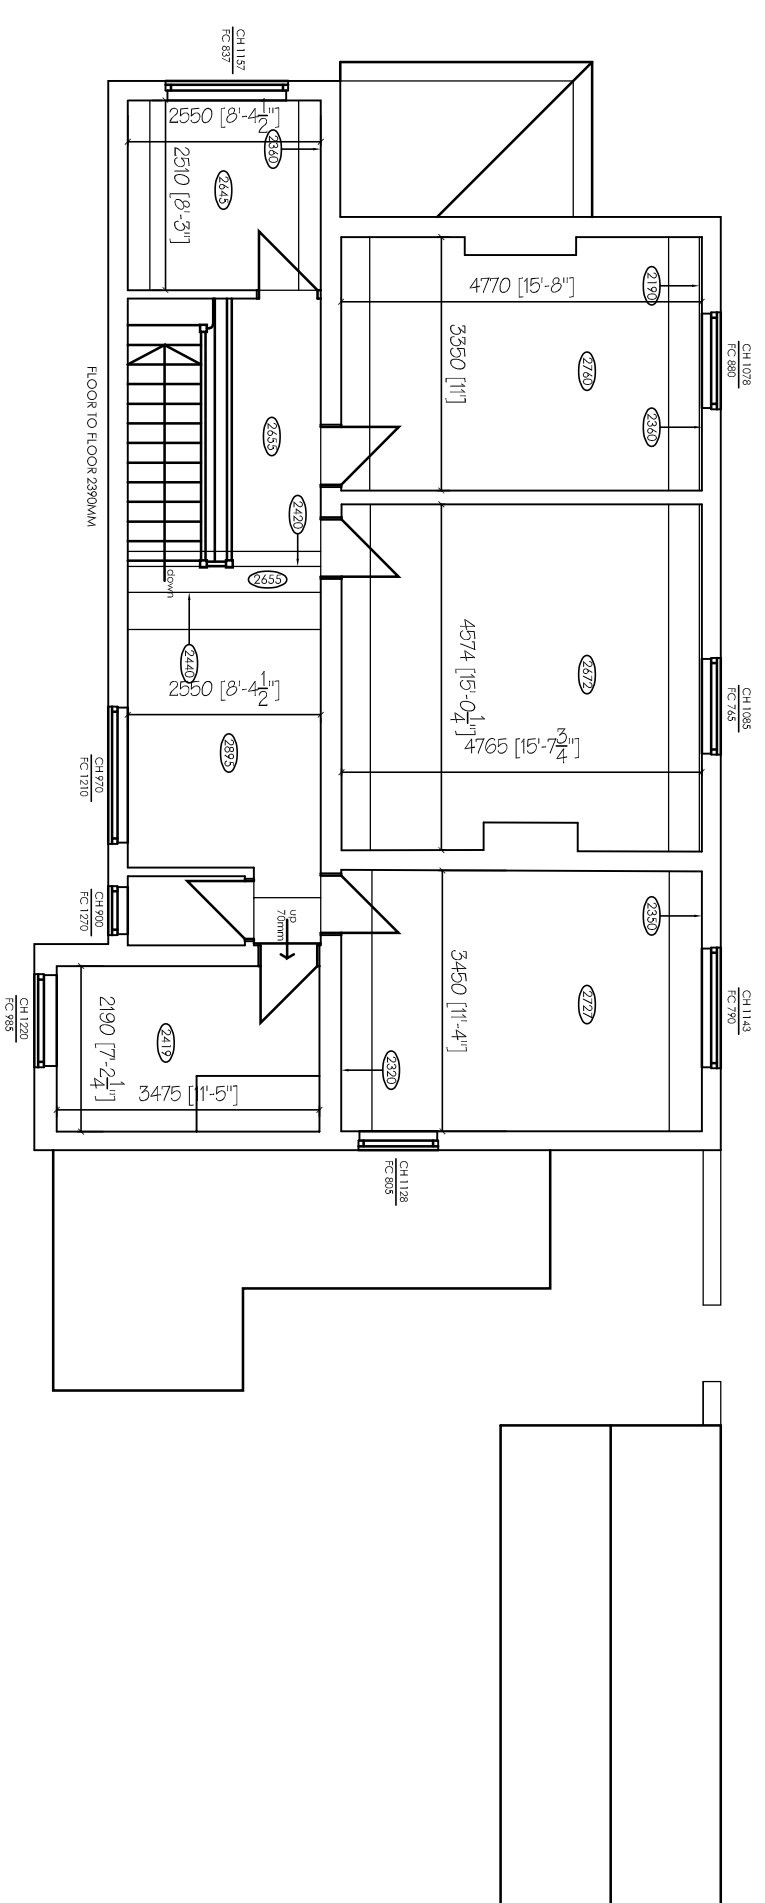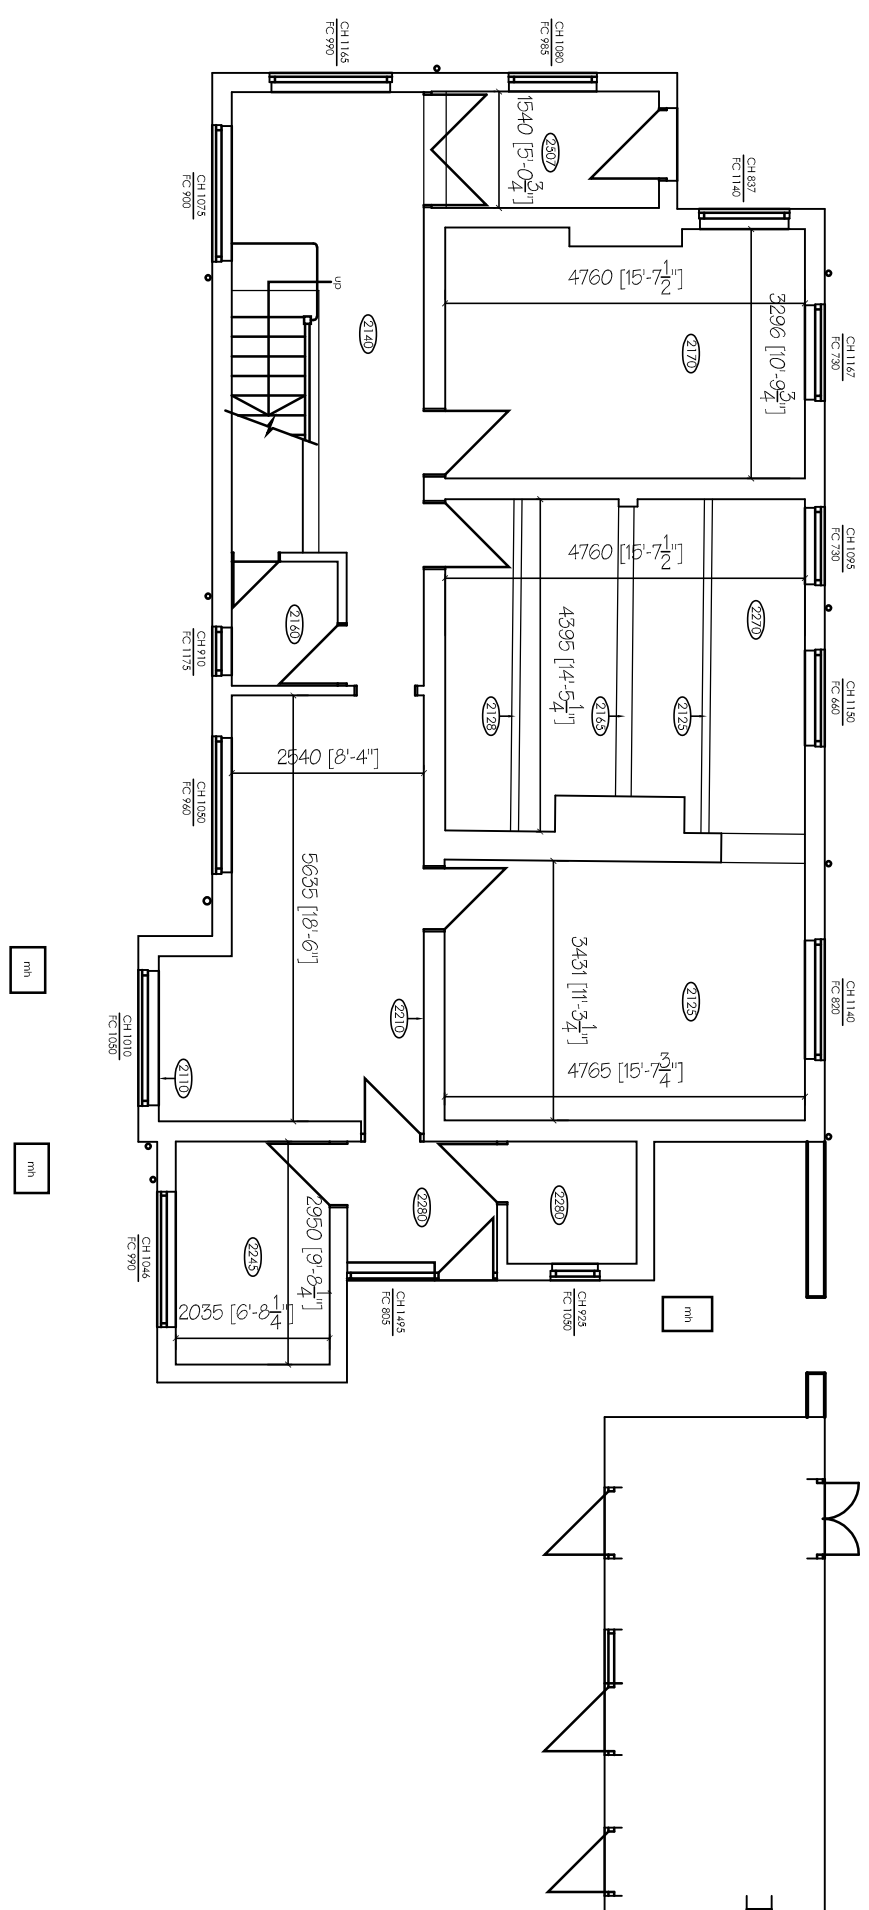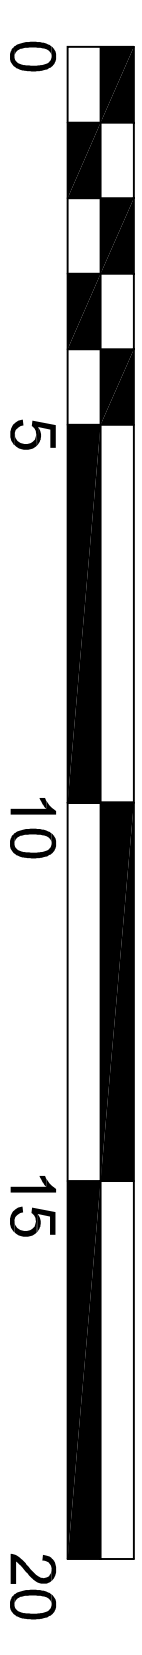

Ground Floor Plan

First Floor Plan

REV. DATE	NONE									
THE DRAWING, DESIGN IS NOT TO BE REPRODUCED WITHOUT PRIOR CONSENT. IT IS TO BE USED IN CONSULTATION WITH ALL STRUCTURAL, DESIGN SPECIALIST DRAWINGS, IF ANY, AND ALL CONTRACTORS ARE TO CHECK GIVEN DIMENSIONS AND REPORT ANY DISCREPANCIES TO THE ARCHITECT IMMEDIATELY. THE ARCHITECT'S RESPONSIBILITY IS TO CHECK GIVEN DIMENSIONS AND REPORT ANY DISCREPANCIES TO THE ARCHITECT IMMEDIATELY. THE ARCHITECT'S RESPONSIBILITY IS TO CHECK GIVEN DIMENSIONS AND REPORT ANY DISCREPANCIES TO THE ARCHITECT IMMEDIATELY. THE PARTY WALL EJECT 1996 IS EFFECTIVE AND ANY OF THE FOLLOWING DISCREPANCIES APPLY: A. THE WORK IS BEING CARRIED OUT TO OR ON THE PARTY WALL. B. THE PARTY WALL EJECT 1996 IS EFFECTIVE AND ANY OF THE FOLLOWING DISCREPANCIES APPLY: C. THE PARTY WALL EJECT 1996 IS EFFECTIVE AND ANY OF THE FOLLOWING DISCREPANCIES APPLY: D. THE PARTY WALL EJECT 1996 IS EFFECTIVE AND ANY OF THE FOLLOWING DISCREPANCIES APPLY: E. THE PARTY WALL EJECT 1996 IS EFFECTIVE AND ANY OF THE FOLLOWING DISCREPANCIES APPLY: F. THE PARTY WALL EJECT 1996 IS EFFECTIVE AND ANY OF THE FOLLOWING DISCREPANCIES APPLY: G. THE PARTY WALL EJECT 1996 IS EFFECTIVE AND ANY OF THE FOLLOWING DISCREPANCIES APPLY: H. THE PARTY WALL EJECT 1996 IS EFFECTIVE AND ANY OF THE FOLLOWING DISCREPANCIES APPLY: I. THE PARTY WALL EJECT 1996 IS EFFECTIVE AND ANY OF THE FOLLOWING DISCREPANCIES APPLY: J. THE PARTY WALL EJECT 1996 IS EFFECTIVE AND ANY OF THE FOLLOWING DISCREPANCIES APPLY: K. THE PARTY WALL EJECT 1996 IS EFFECTIVE AND ANY OF THE FOLLOWING DISCREPANCIES APPLY: L. THE PARTY 1996 IS EFFECTIVE AND ANY OF THE FOLLOWING DISCREPANCIES APPLY: V. THE PARTY WALL EJECT 1996 IS EFFECTIVE AND ANY OF THE FOLLOWING DISCREPANCIES APPLY: W. THE PARTY WALL EJECT 1996 IS EFFECTIVE AND ANY OF THE FOLLOWING DISCREPANCIES APPLY: X. THE PARTY WALL EJECT 1996 IS EFFECTIVE AND ANY OF THE FOLLOWING DISCREPANCIES APPLY: Y. THE PARTY WALL EJECT 1996 IS EFFECTIVE AND ANY OF THE FOLLOWING DISCREPANCIES APPLY: Z. THE PARTY WALL EJECT 1996 IS EFFECTIVE AND ANY OF THE FOLLOWING DISCREPANCIES APPLY:										
JPK DESIGN LTD Architectural Design Specialists 83 Dimsdale Parade East Widston Newcastle under Lyme ST5 8DP T:01783 622321										
DRAWING TITLE Survey as Existing SURVEY Proposed Replacement Dwelling at Mill House, 10 Stallington Lane, Blythe Bridge, SoT, Staffs.										
CLIENT	Mrs. Holdcroft					POST CODE	ST11 9PN			
SCALE	SCALE: AS A1									
DATE	1:100					DWG. NO.				
DRAWN BY	January 2021					JPK/21/46062				
5 TOPBARS										