



FRONT (SOUTH) ELEVATION - PROPOSED




SIDE (EAST) ELEVATION - PROPOSED




REAR (NORTH) ELEVATION - PROPOSED


GROUND FLOOR PLAN - PROPOSED

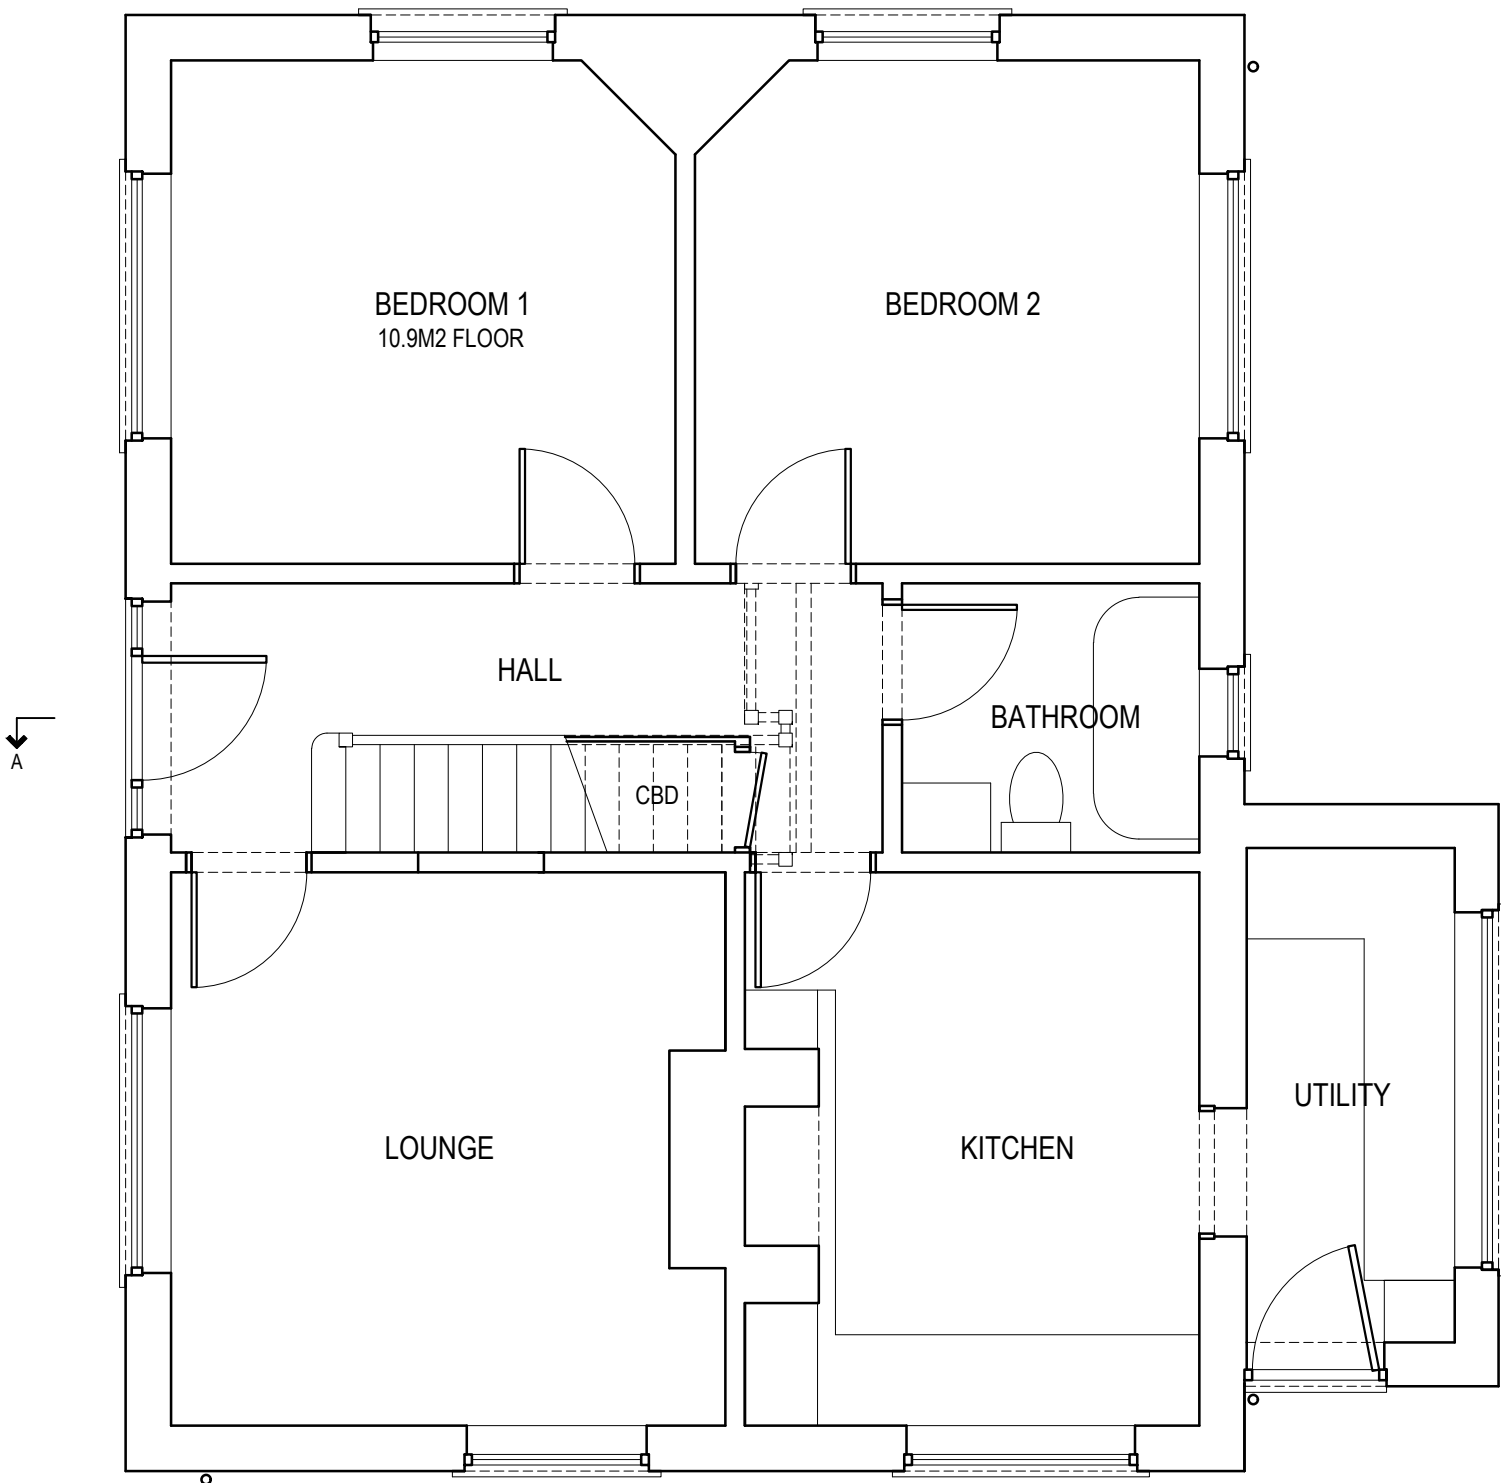

FIRST FLOOR PLAN - PROPOSED

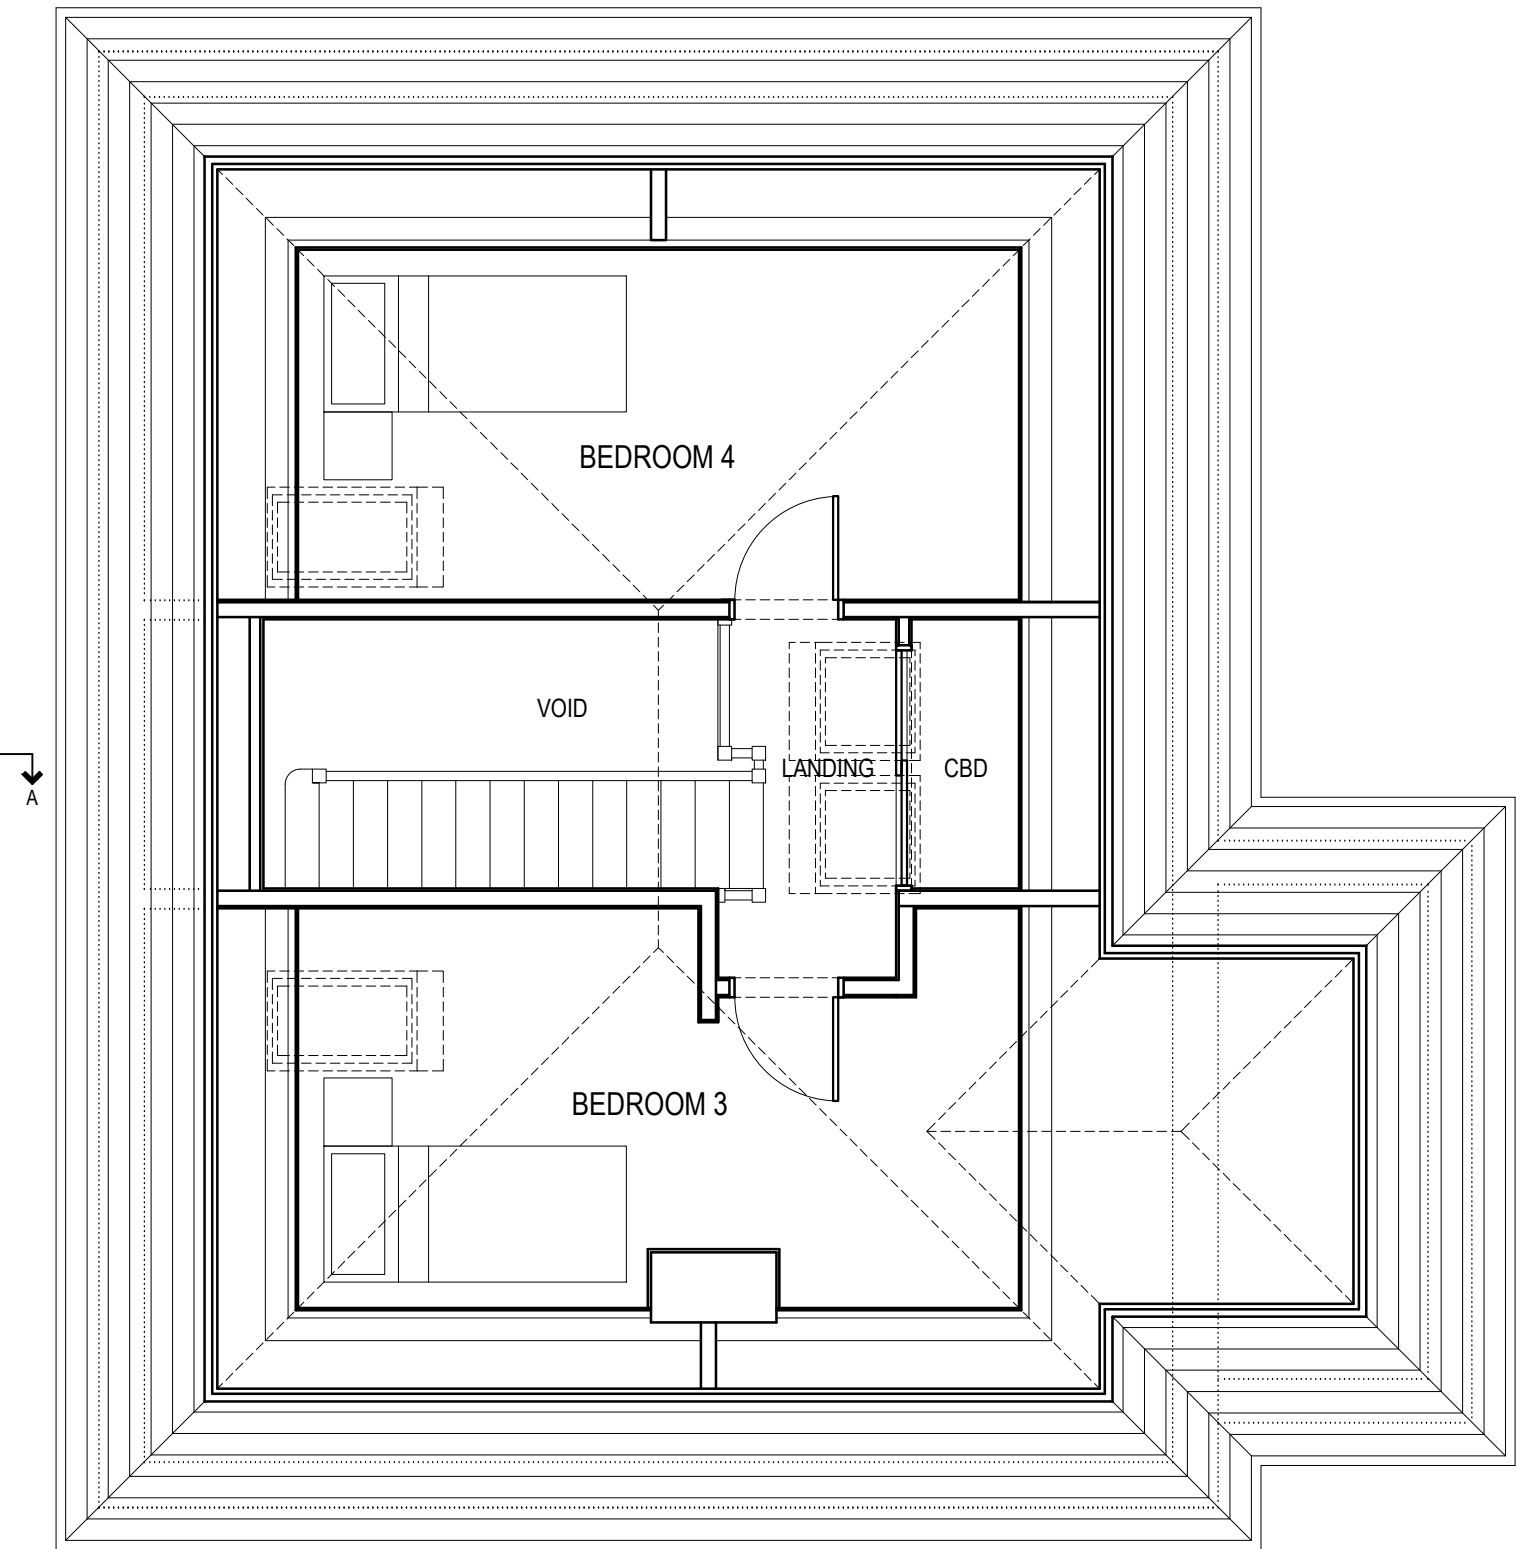

ROOF PLAN - PROPOSED

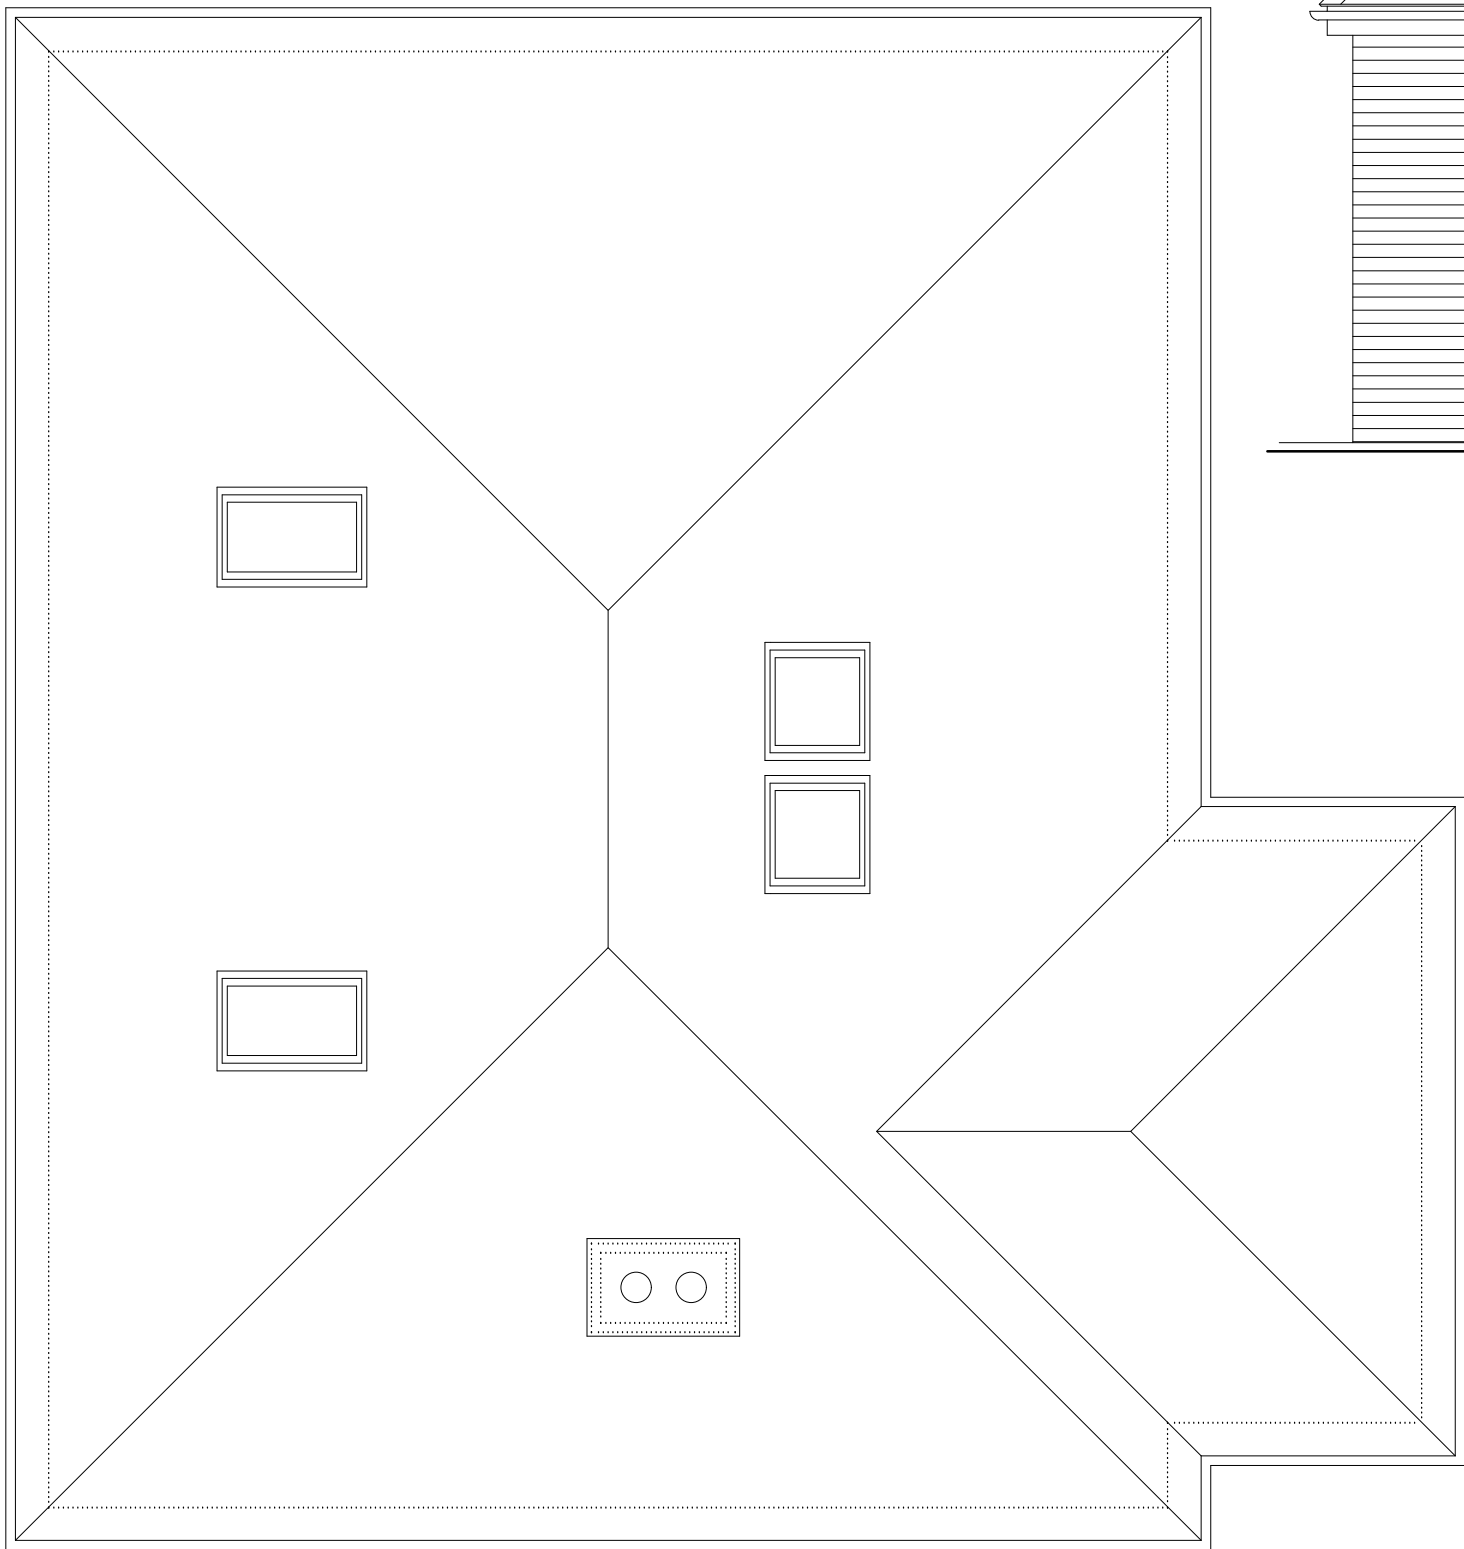

SIDE (WEST) ELEVATION /
SITE SECTION - PROPOSED

NOTES:
BUILDER TO CHECK SETTING OUT DIMENSIONS WITH THE ARCHITECT PRIOR TO CONSTRUCTION AND NOT RELY ON SCALING OFF DRAWINGS.

REV	DESCRIPTION	DATE	INT.

DAVID BAILEY ARCHITECT LTD Gillow Fold Farm, 26 Mow Lane, Gillow Heath, Biddulph, Staffordshire, ST8 6QQ Tel: 01782 516355 E-mail: davidbailey.architect@btinternet.com	PROJECT: 27 WOODHOUSE LANE, BIDDULPH, STAFFORDSHIRE, ST8 7DP - ALTERATIONS
---	--

SCALE: 1:50 @A1	TITLE: GROUND FLOOR PLAN, ROOF PLAN, ELEVATIONS AND SECTION - PROPOSED
DATE: DEC 2021	JOB NUMBER: 00815
DRAWN BY: DB	DRAWING NUMBER: 00815-006