


PLANNING ISSUE

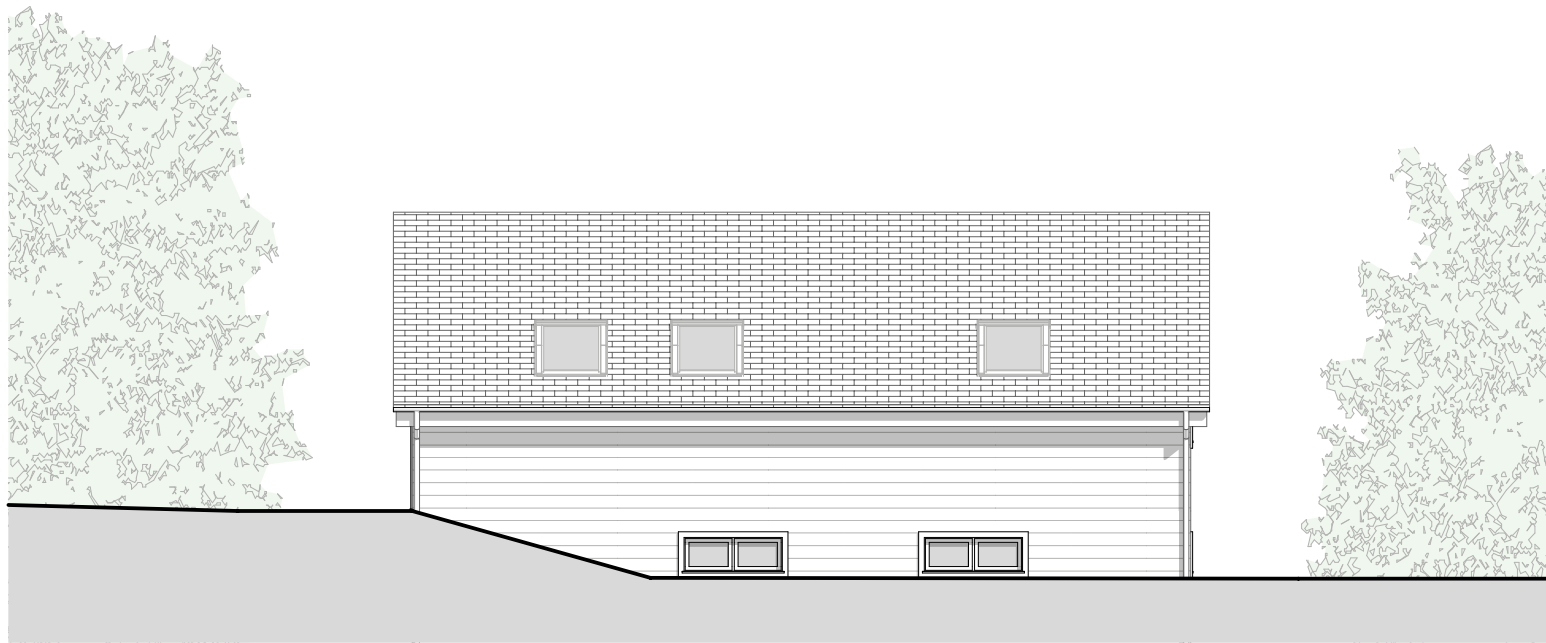


North Elevation 1:100




East Elevation 1:100




South Elevation 1:100

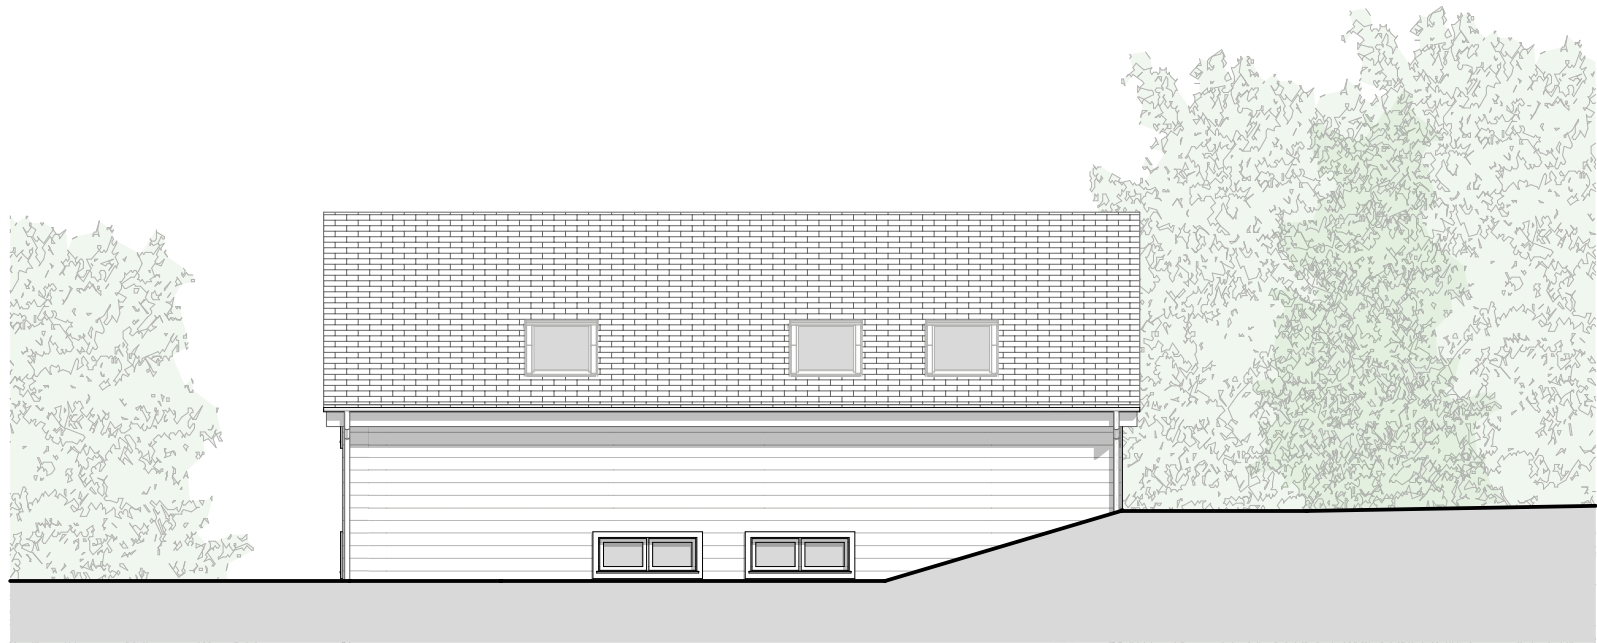


West Elevation 1:100

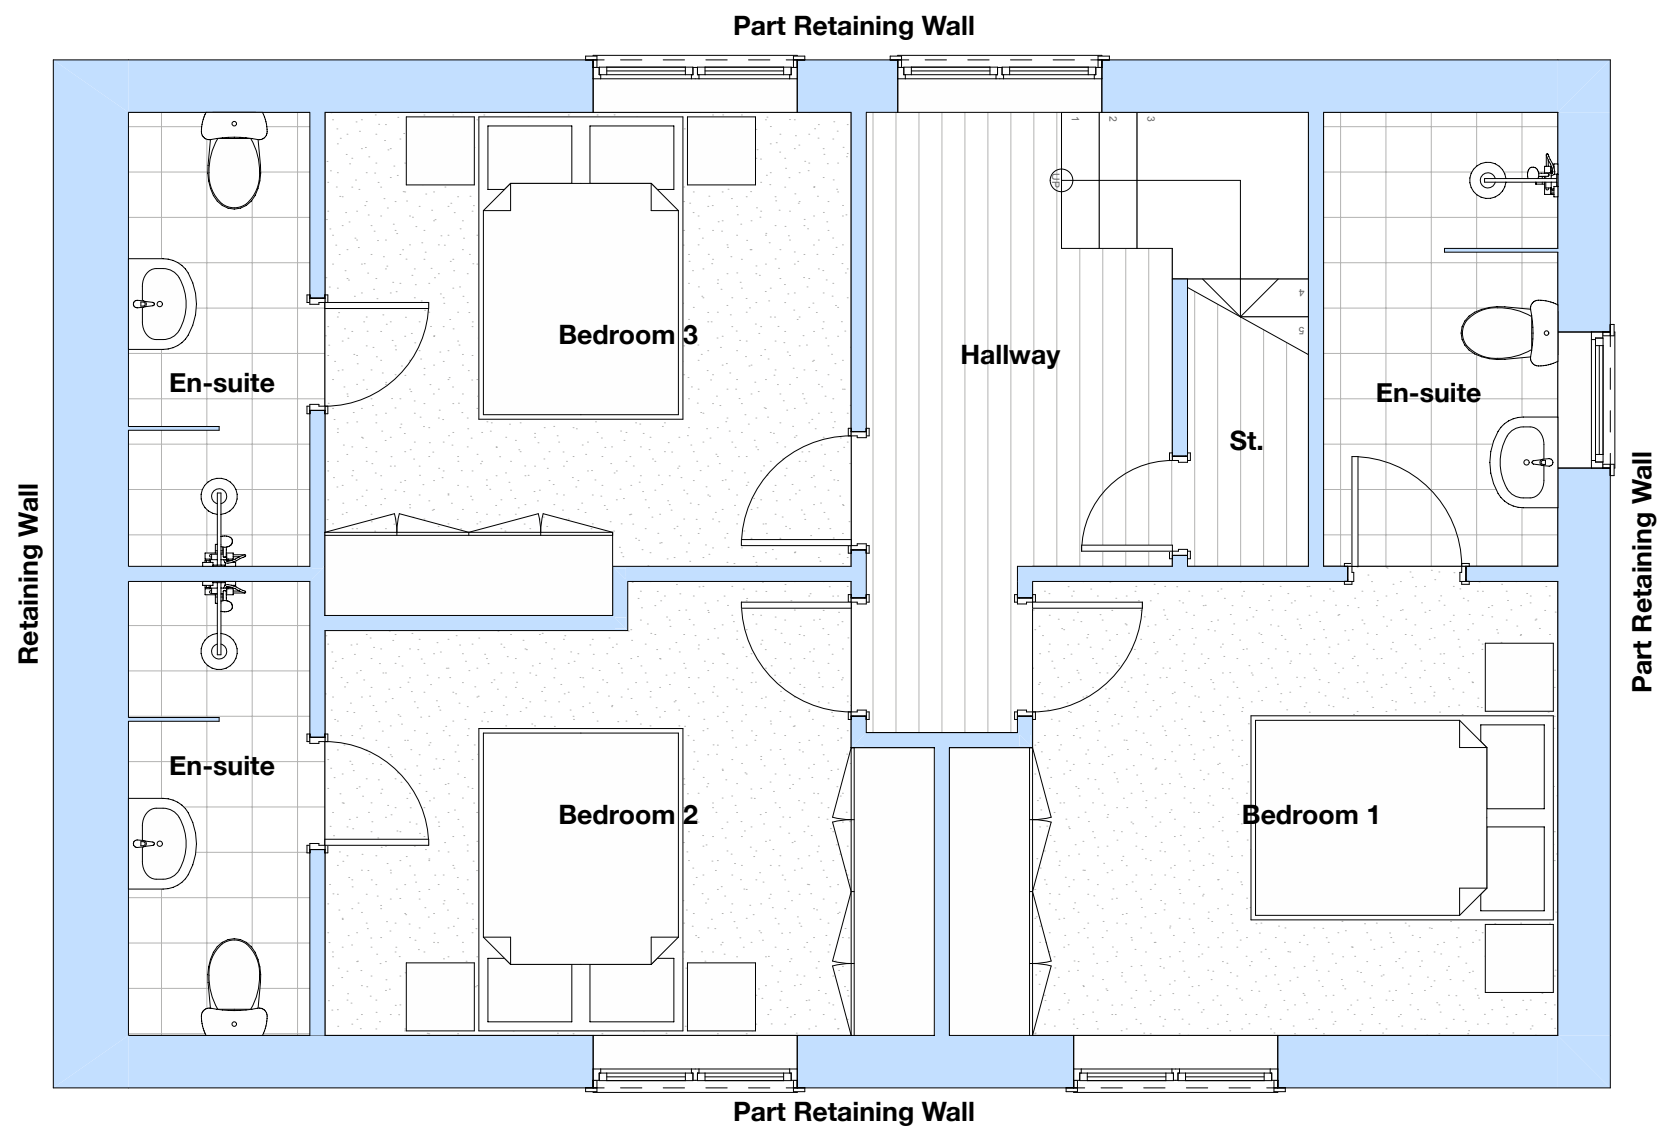


Proposed Lower Ground Floor Plan 1:50

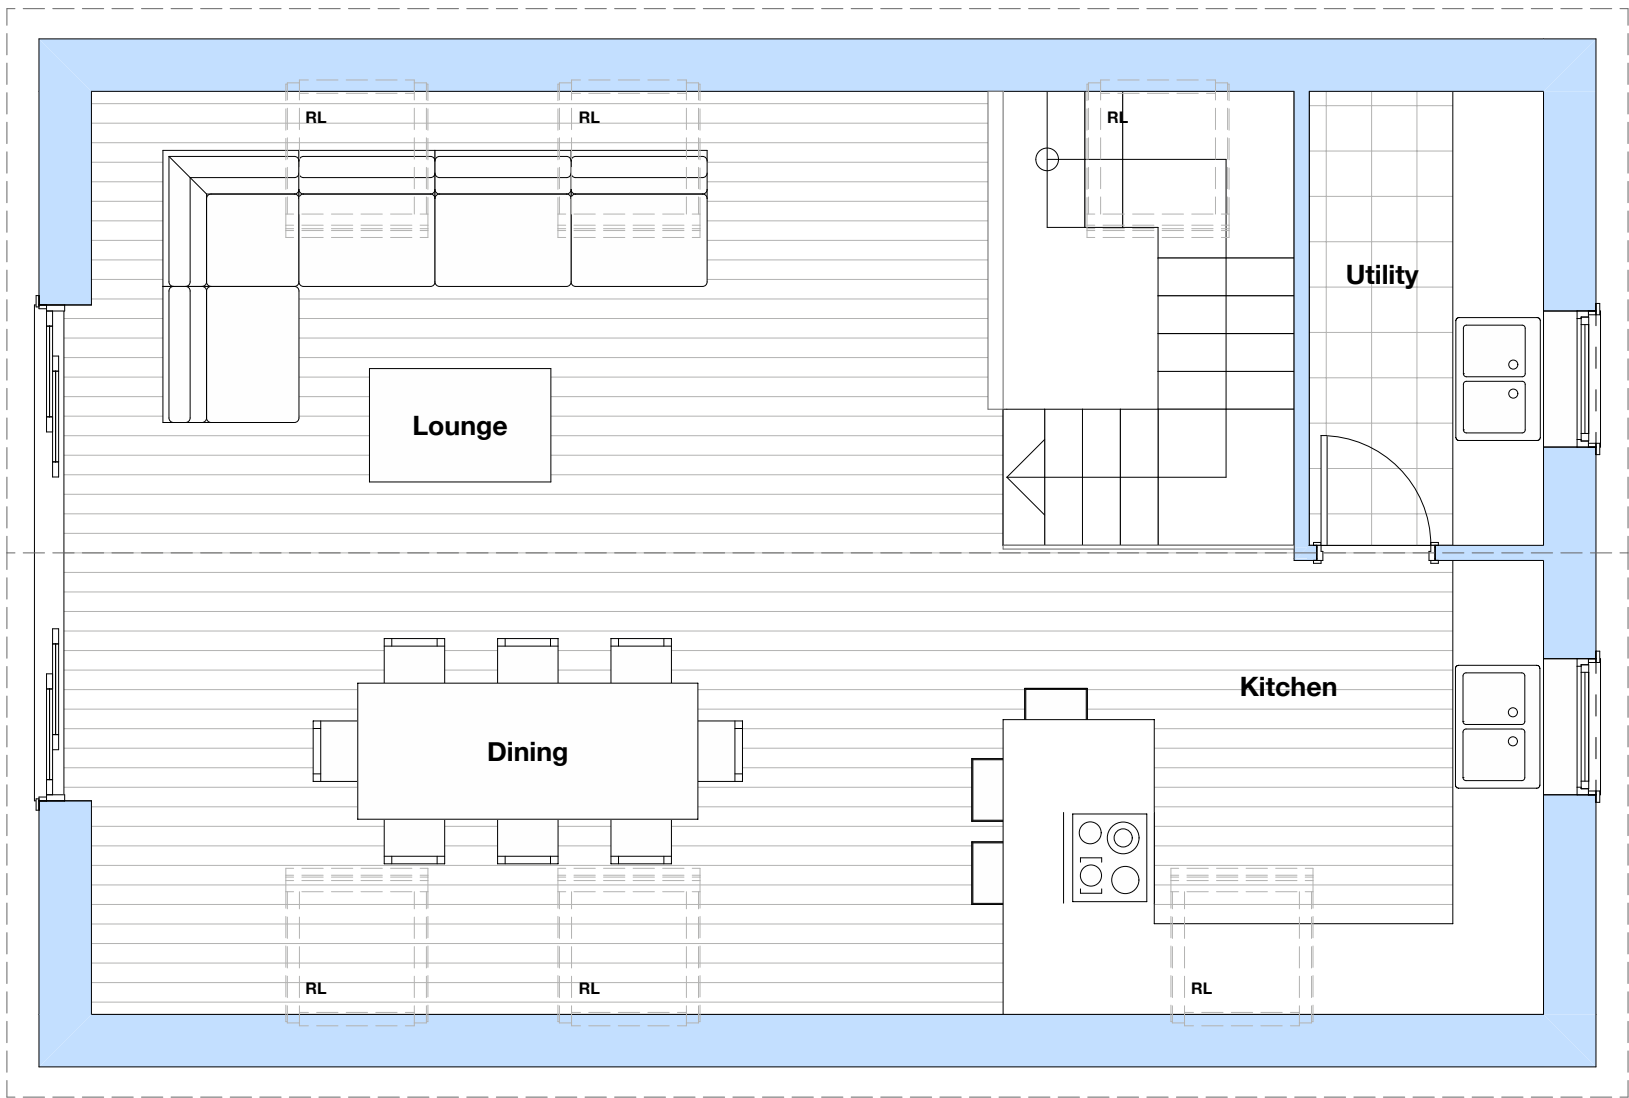

Proposed Upper Ground Floor Plan 1:50

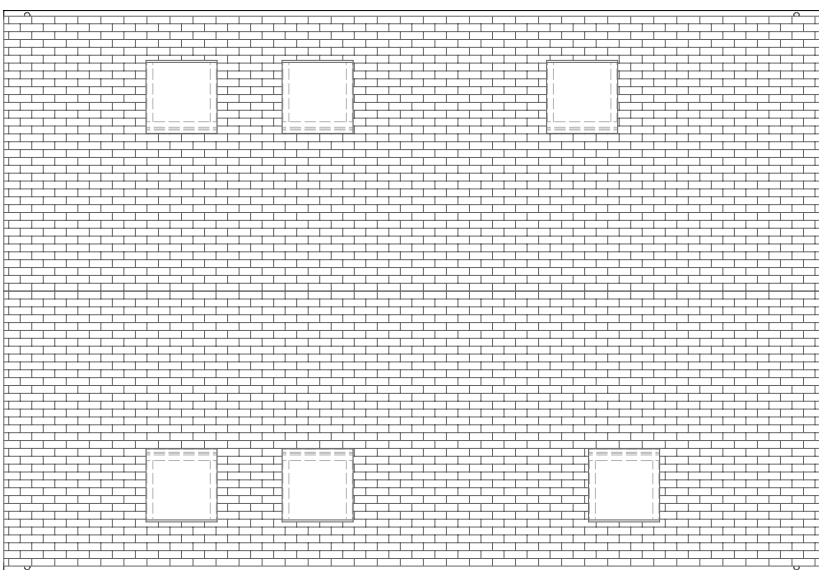

Proposed Roof Plan 1:100

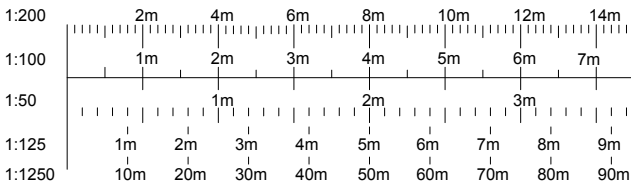

© This drawing and the works depicted are the copyright of Lime Architecture Ltd and may only be reproduced with written permission. No alteration to the design or specification in part or whole to be made without the written approval of the Lime Architecture Ltd. All dimensions and levels depicted are subject to checking on site. Any discrepancies to be immediately notified to office of origin. Figured dimensions only to be used. The information contained in this drawing must only be used at the named location. The location of any services indicated on this drawing are approximate only and must be checked on site by the main contractor before commencing works. It is considered that a competent contractor will be able to identify hazards associated with the project from the information above, and take the necessary precautions to deal with any risks to health and safety.

B		HC	08.12.21	Planning Issue.
Rev	Issued By	Date	Description	
		Lime Architecture Ltd Unit 8 Parchfields Enterprise Park Colton Road Rugeley Staffordshire WS15 3HB Tel: 01889 579777 www.lime-architecture.co.uk email: info@lime-architecture.co.uk		
		Client: Amos Group Ltd.		
		Project: Proposed Development at The Ramshorn Estate, Ramshorn Road, Oakamoor, ST10 3BZ		
		Drawing Title: Proposed Plans and Elevations - Plot 11		
		Date:	08/12/2021	
Drawn:	HC		Drawing No.	2017-10-111
Status:	PLANNING ISSUE		Revision:	