


1:100 A4 FRONT/SOUTH WEST ELEVATION

2 MILLBANK, THE COMMON, DULHEDENE, ST10 2PA
FRONT/SOUTH WEST ELEVATION CURRENT/PROPOSED
DECEMBER 2021
SCALE 1:100 A4

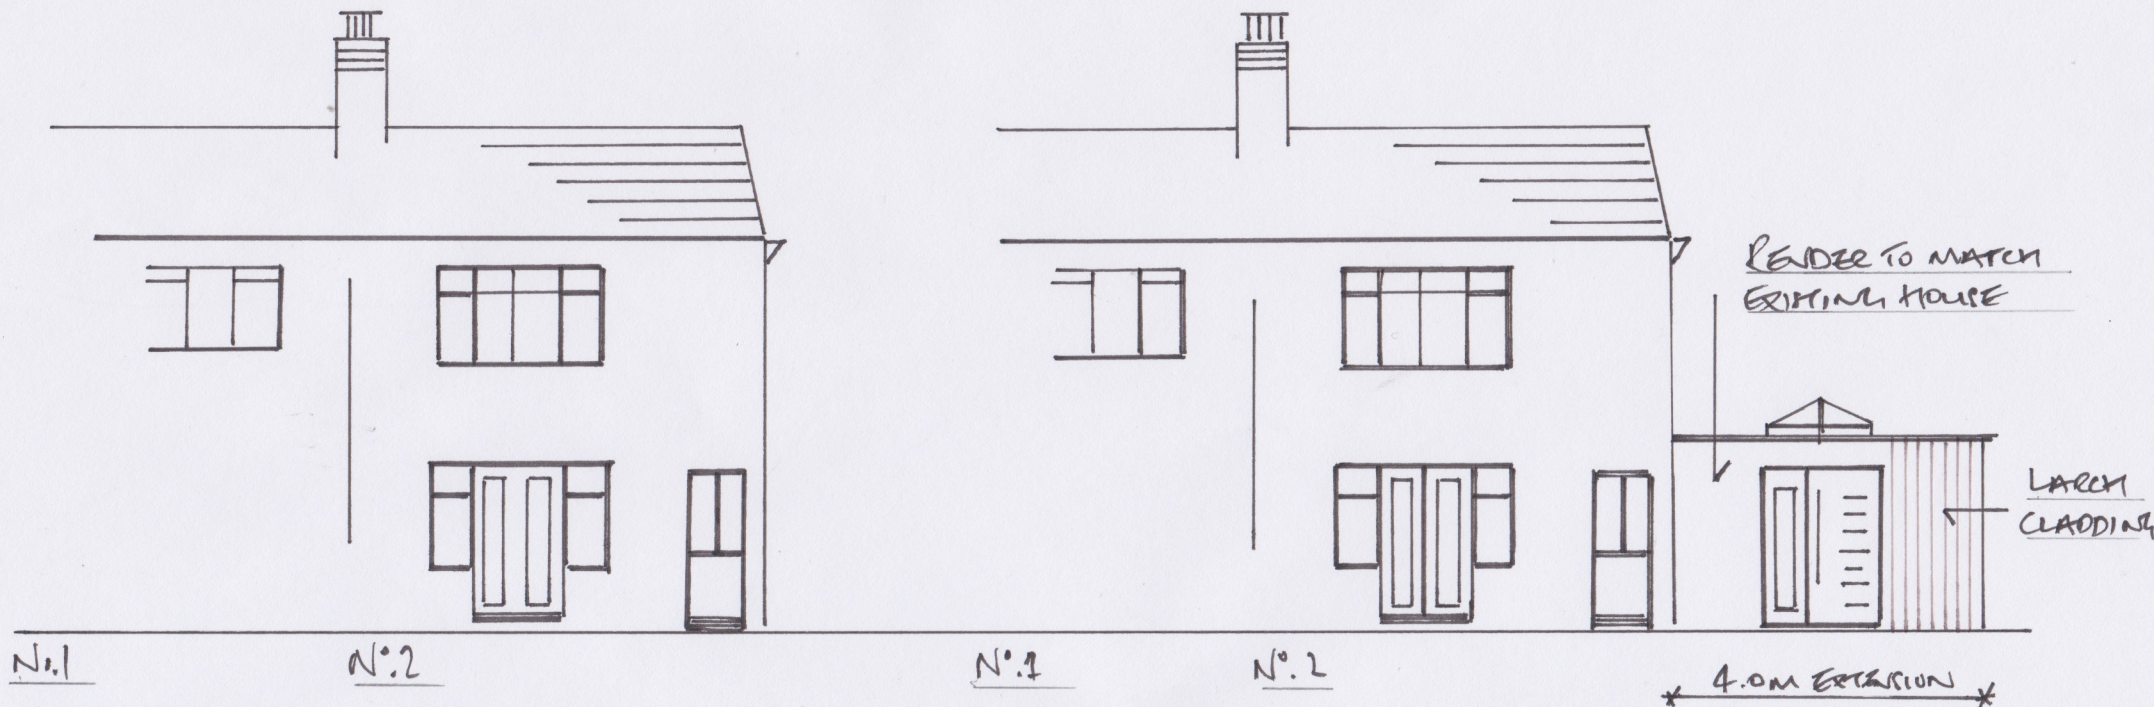

CURRENT

FRONT/SOUTH WEST ELEVATION

PROPOSED

FRONT/SOUTH WEST ELEVATION