



Copyright of this drawing is vested in the Architect and it must not be copied or reproduced without consent. Figured dimensions only are to be taken from the drawing. All dimensions must be taken from the drawing and not from the site. The Architect is not responsible for any errors or omissions in the drawing and is not liable for any loss or damage caused by the use of the drawing. The Architect is not responsible for any loss or damage caused by the use of the drawing. The Architect is not responsible for any loss or damage caused by the use of the drawing. THE ARCHITECT'S OFFICE IS NOT RESPONSIBLE FOR ANY LOSS OR DAMAGE CAUSED BY THE USE OF THE DRAWING.

Rev	Down	Comments	Date
-----	------	----------	------

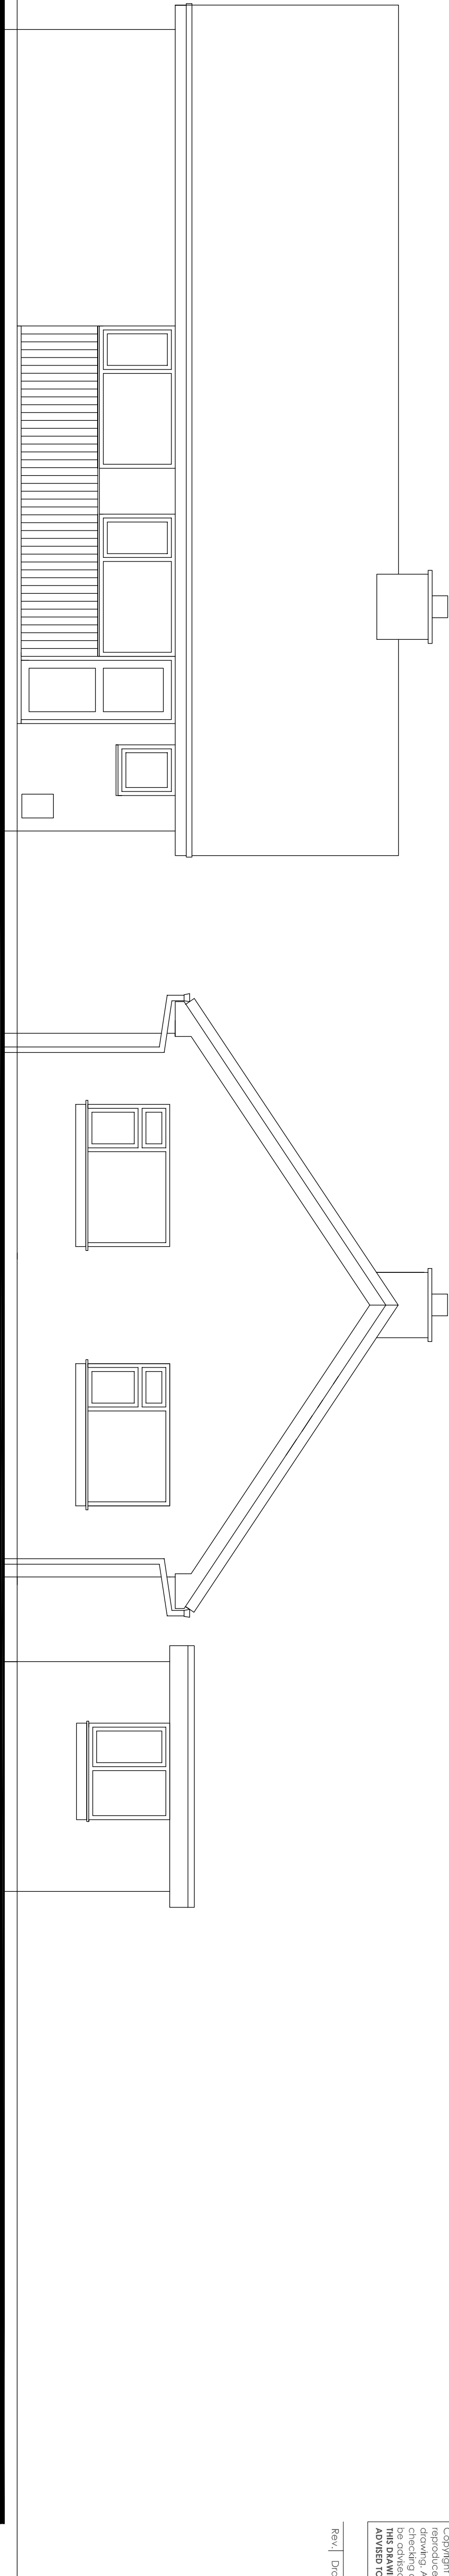


SIDE ELEVATION 1:50

REAR ELEVATION 1:50


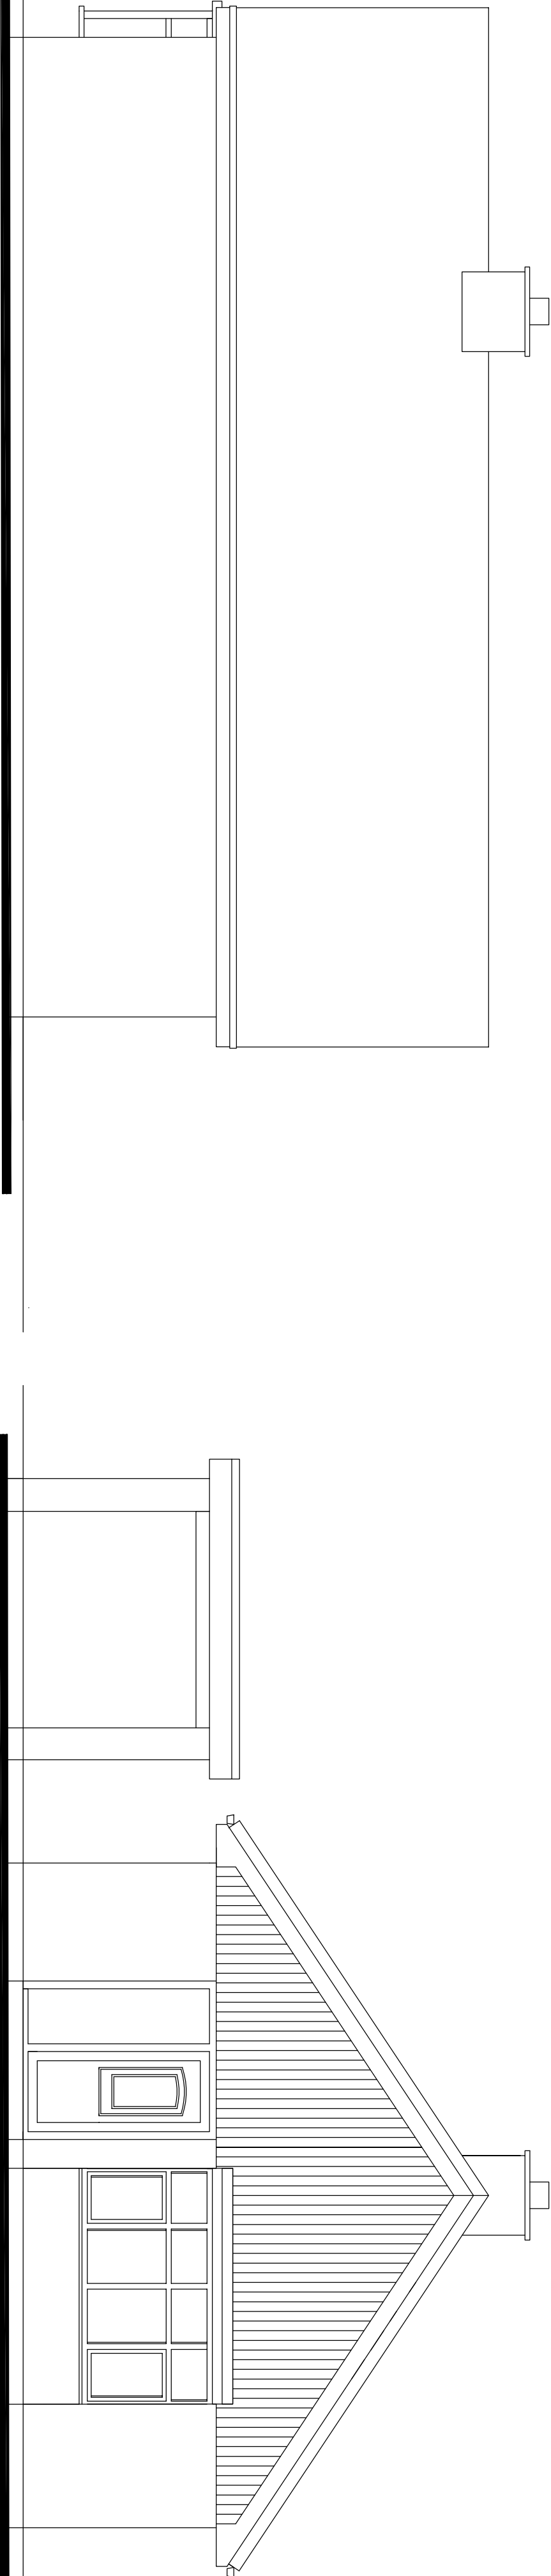


SIDE ELEVATION 1:50


FRONT ELEVATION 1:50

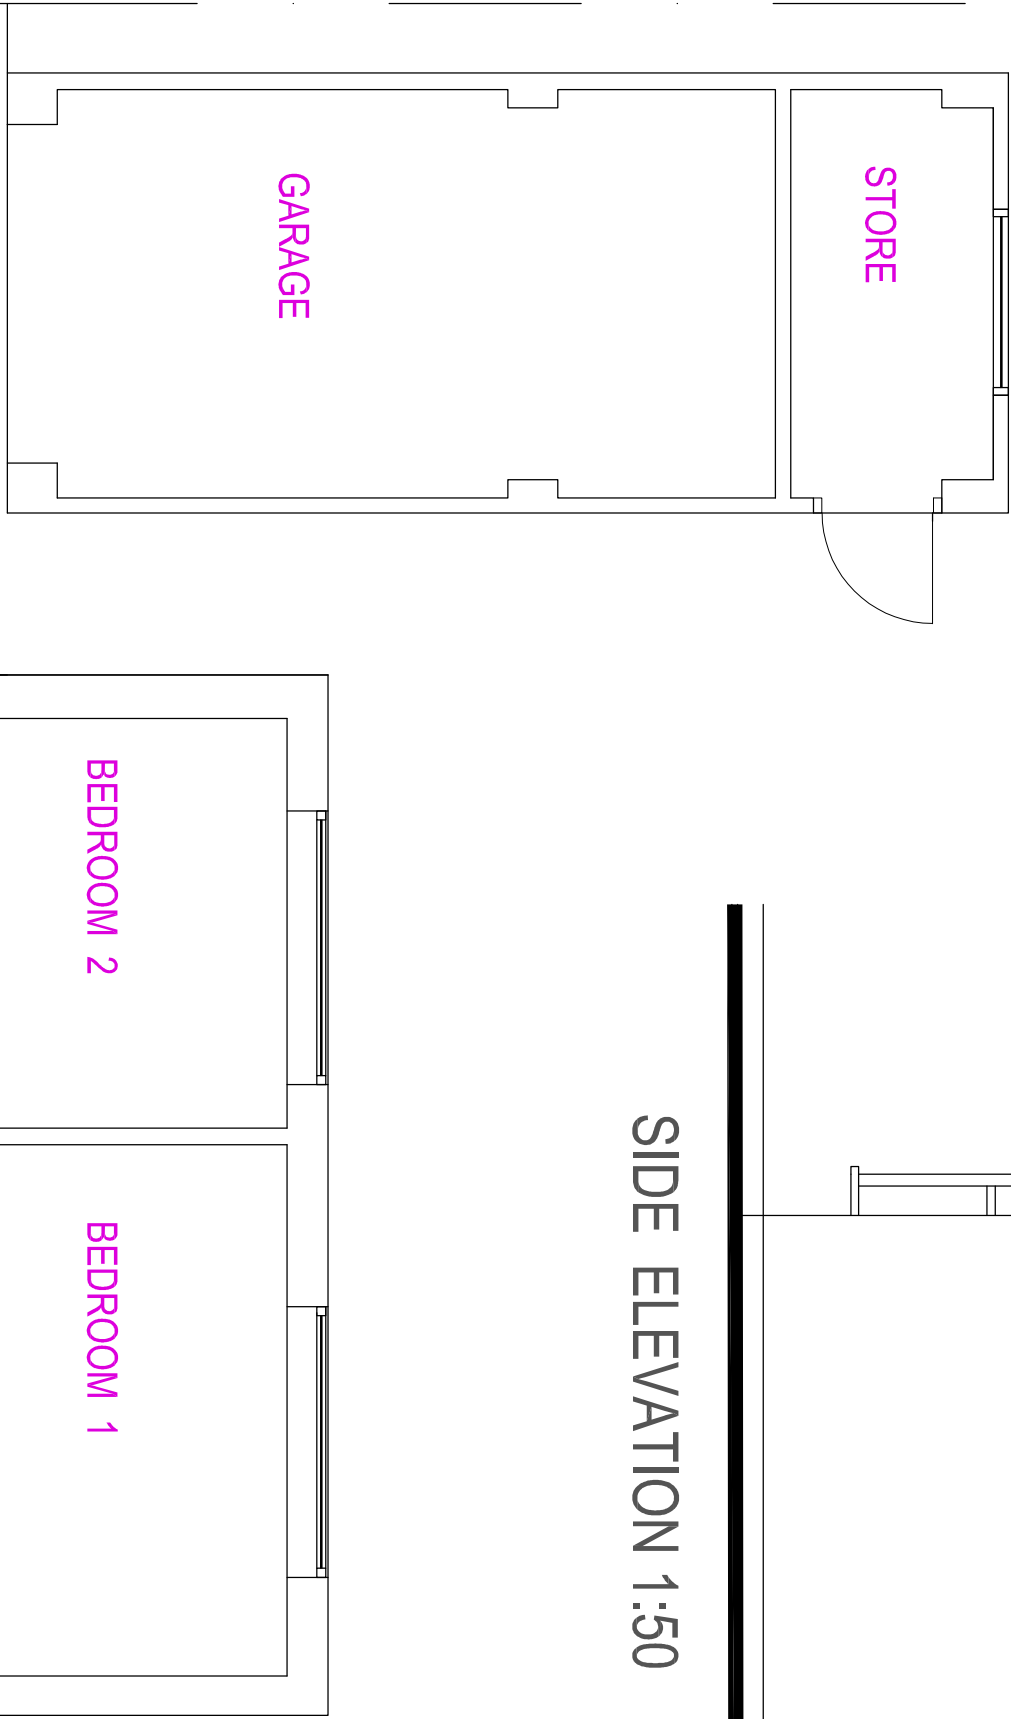


GROUND FLOOR PLAN AS EXISTING 1:50

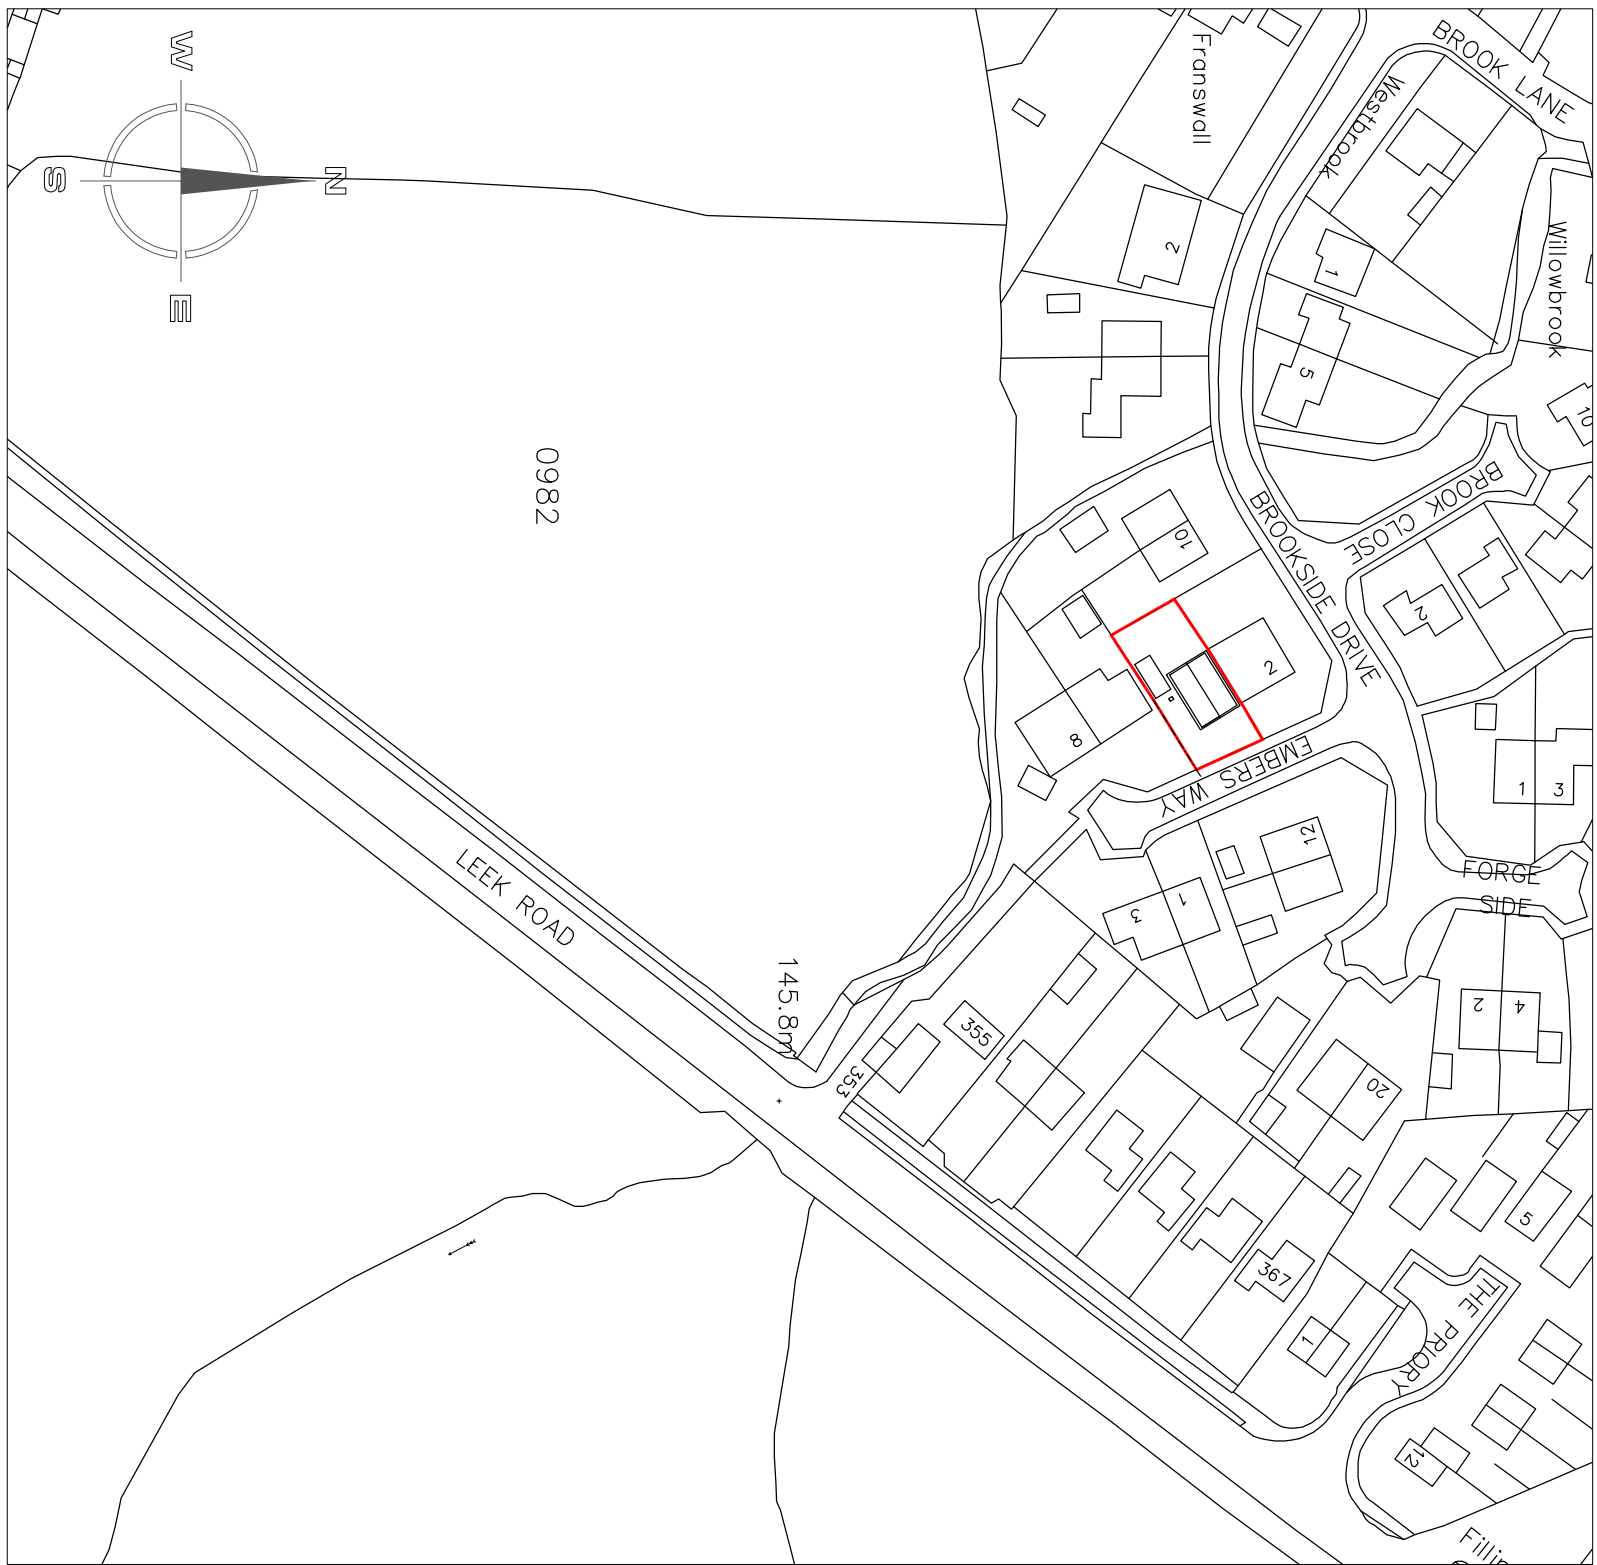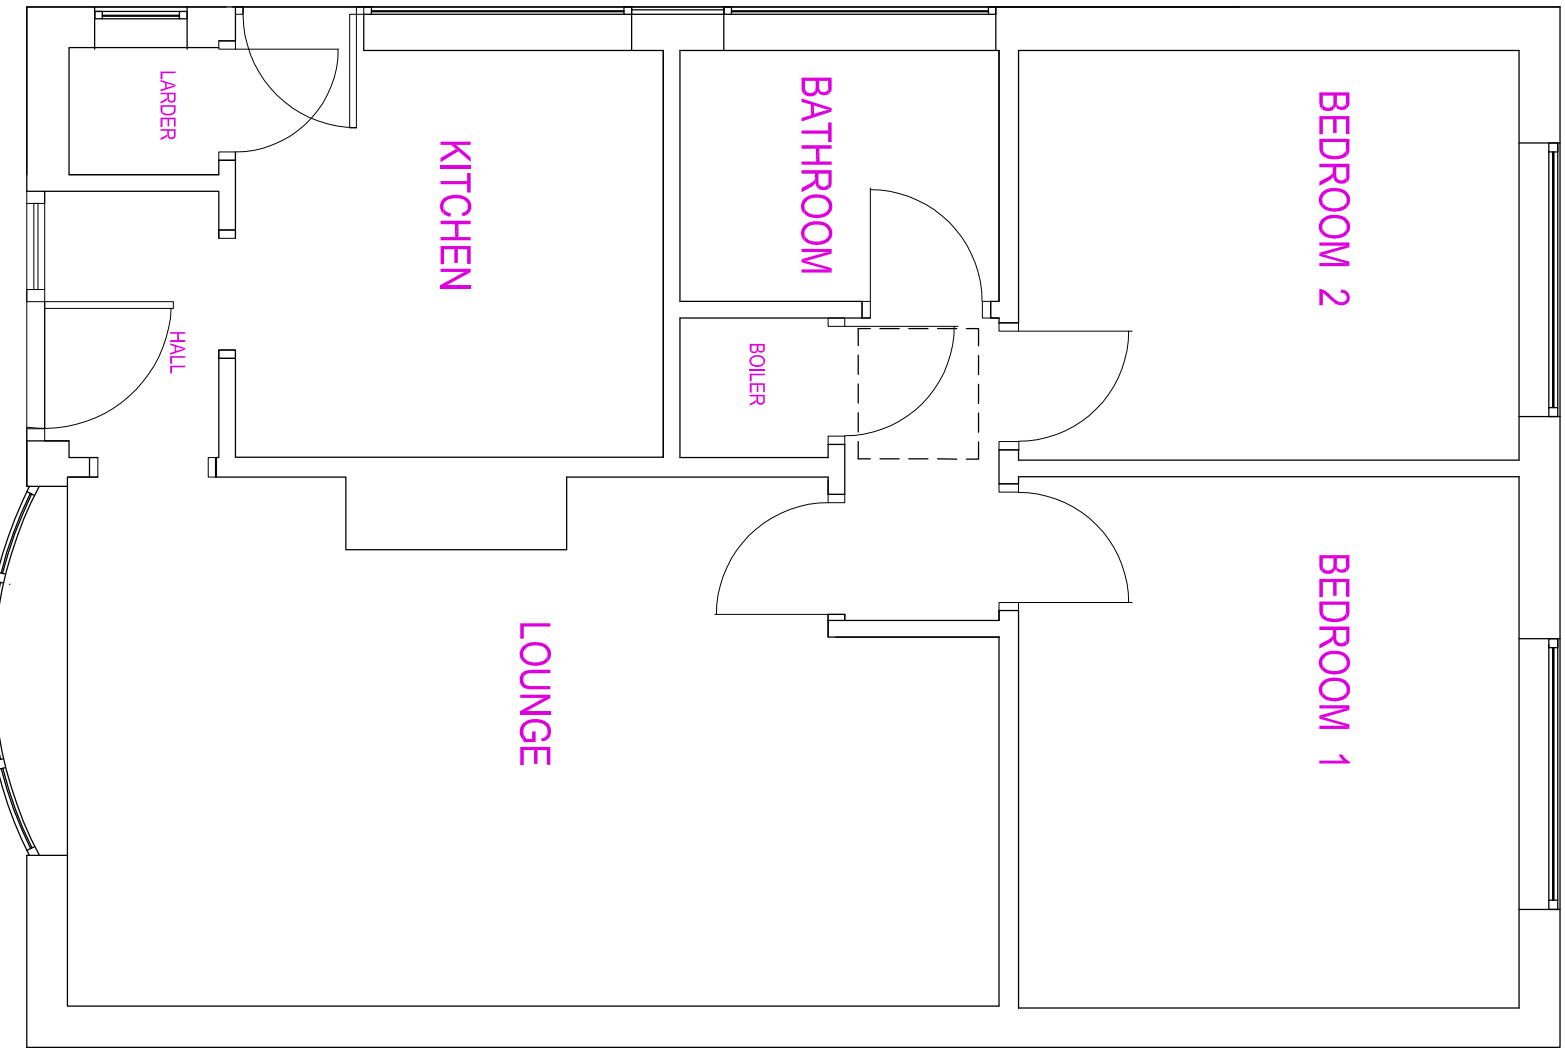

SITE LOCATION PLAN 1:1250

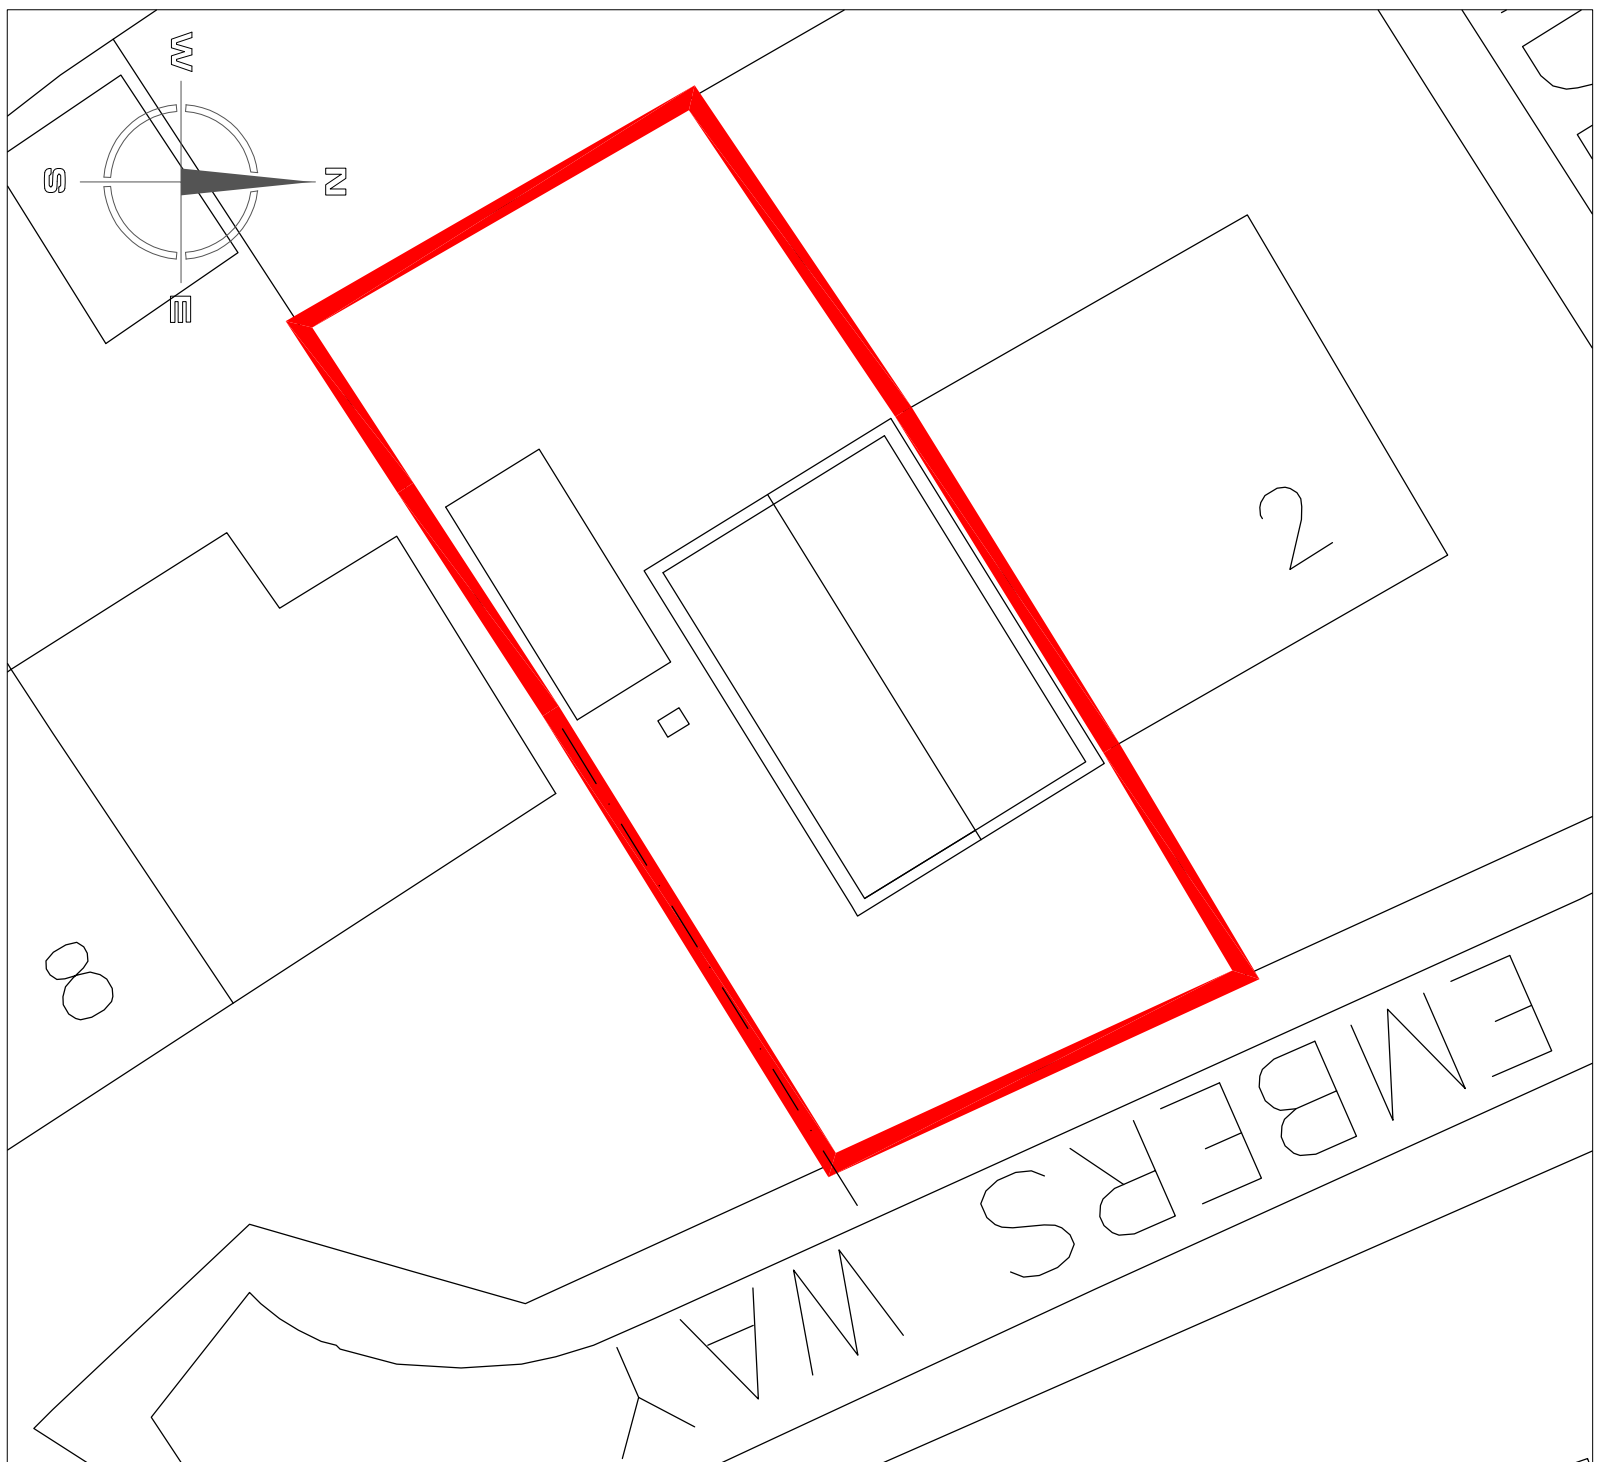

SITE LAYOUT PLAN 1:200

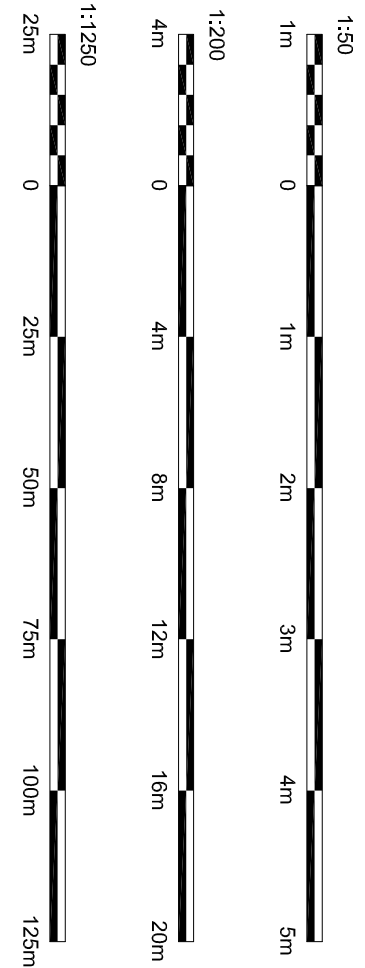

Hewitt&Carr Architects
A. Design & Architecture Ltd
T. 01333 458899
E. enquiries@hccarchitects.co.uk
W. www.hccarchitects.co.uk

Client
Mrs B Brown

Project
Proposed works to No 4 Embers Way
Endon ST9 9HE

Title
Plans and Elevations as Existing

Drawn
JES
Date
30.12.21
Scale
As Noted
Checked

Project No
01133 AL(0)01

Drawing No.

Rev

SURVEY