




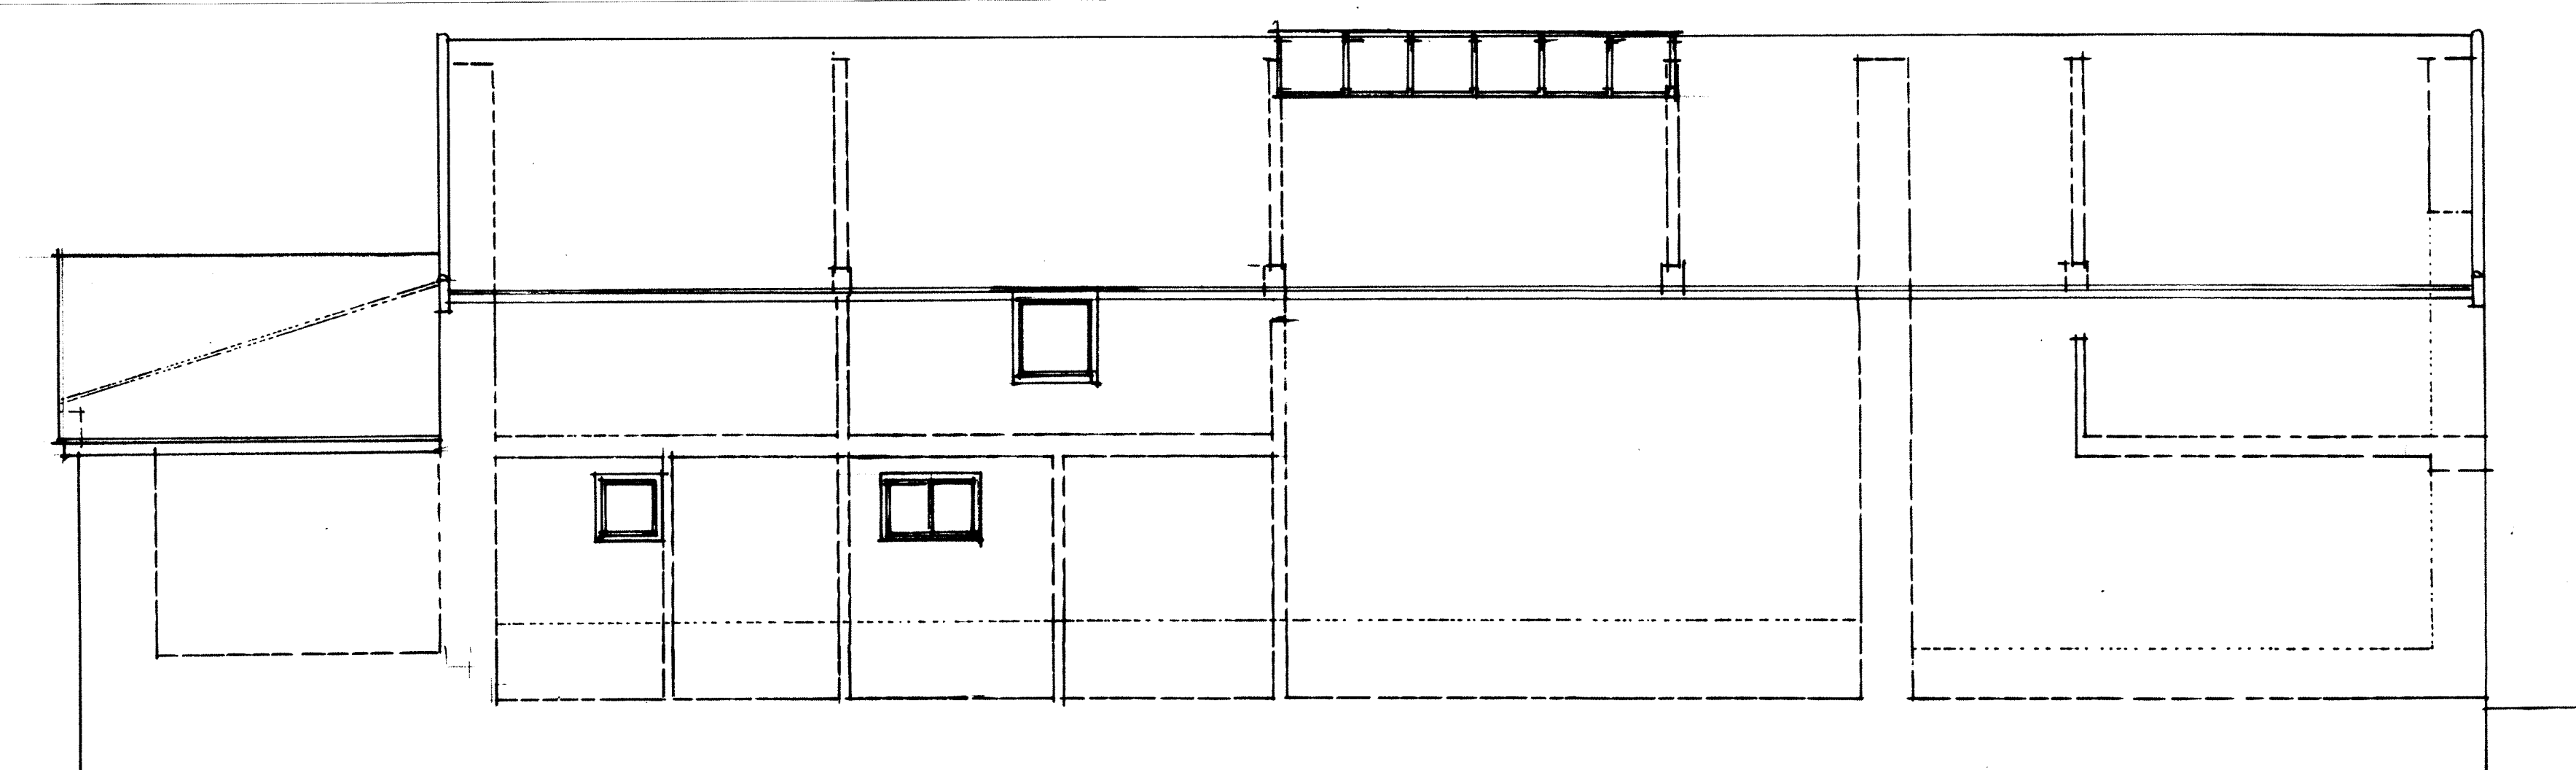


FRONT ELEVATION: NORTH WEST ASPECT

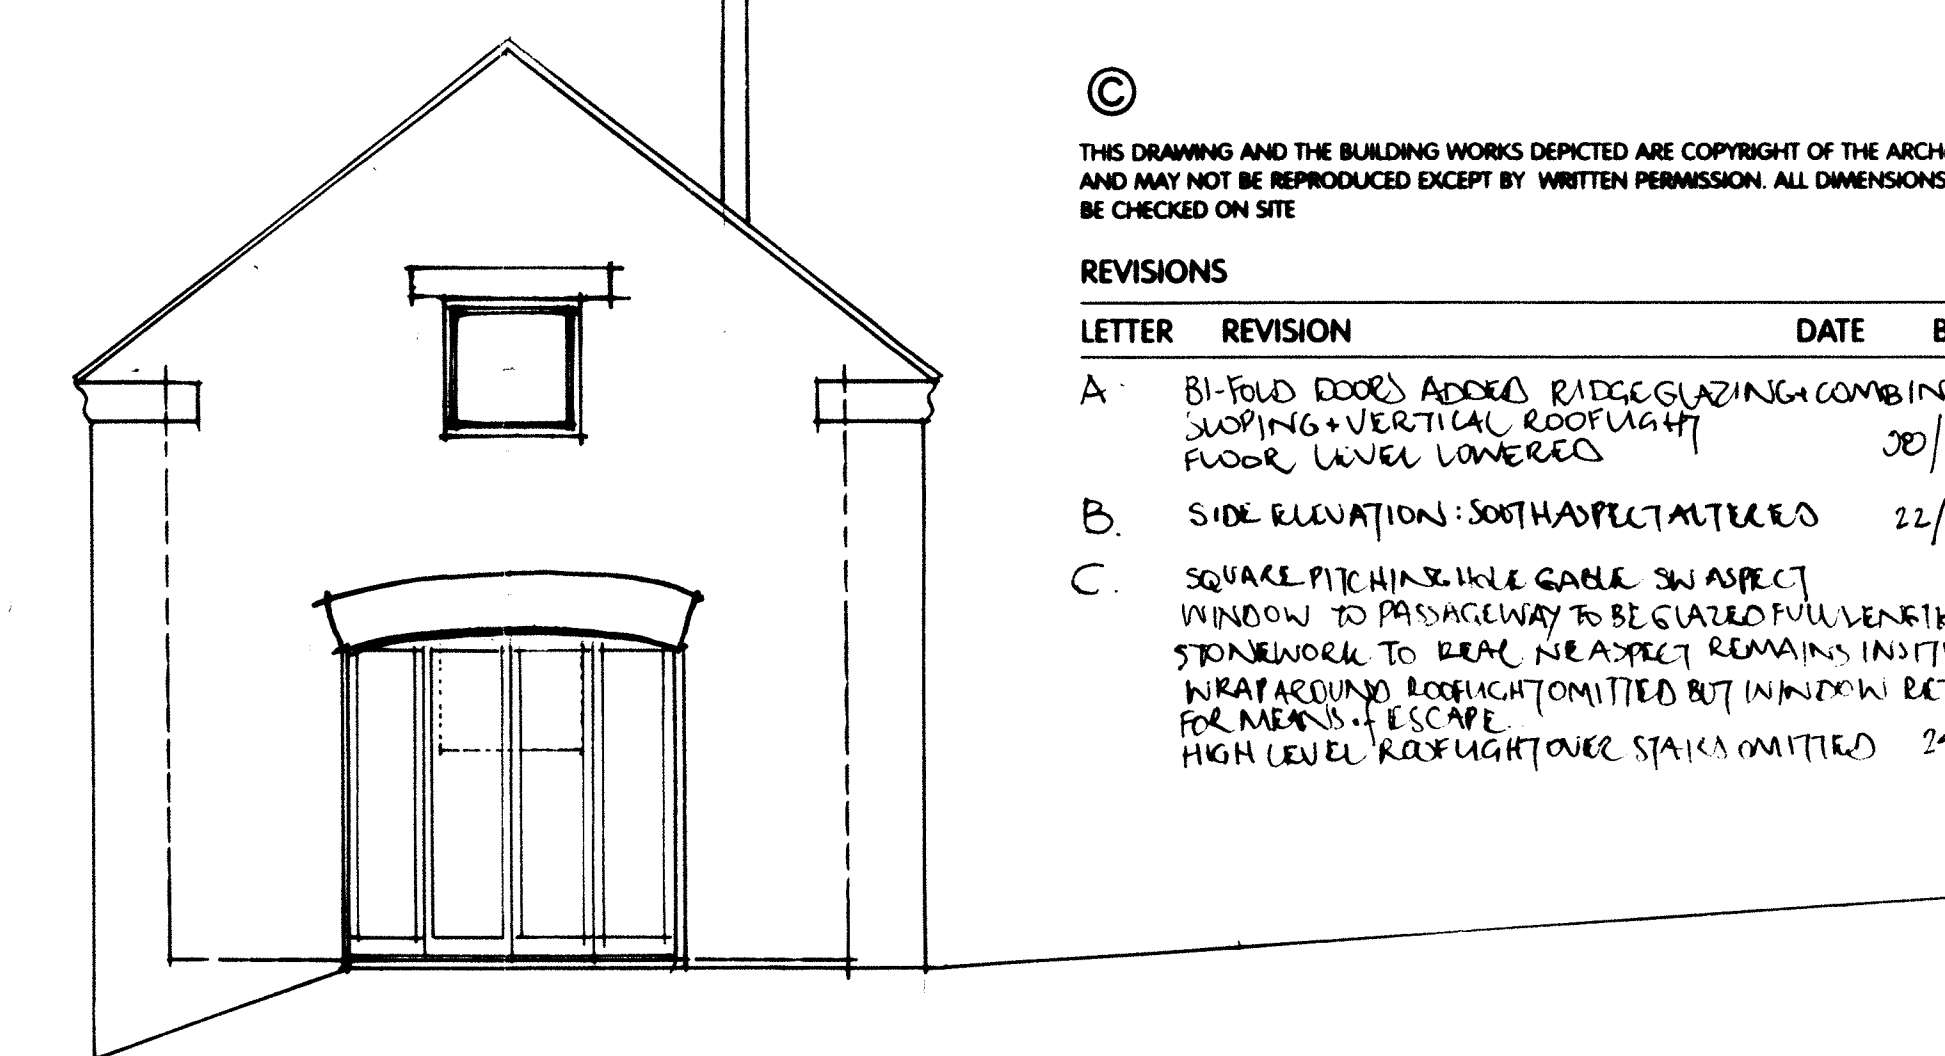


SIDE ELEVATION: SOUTHWEST ASPECT

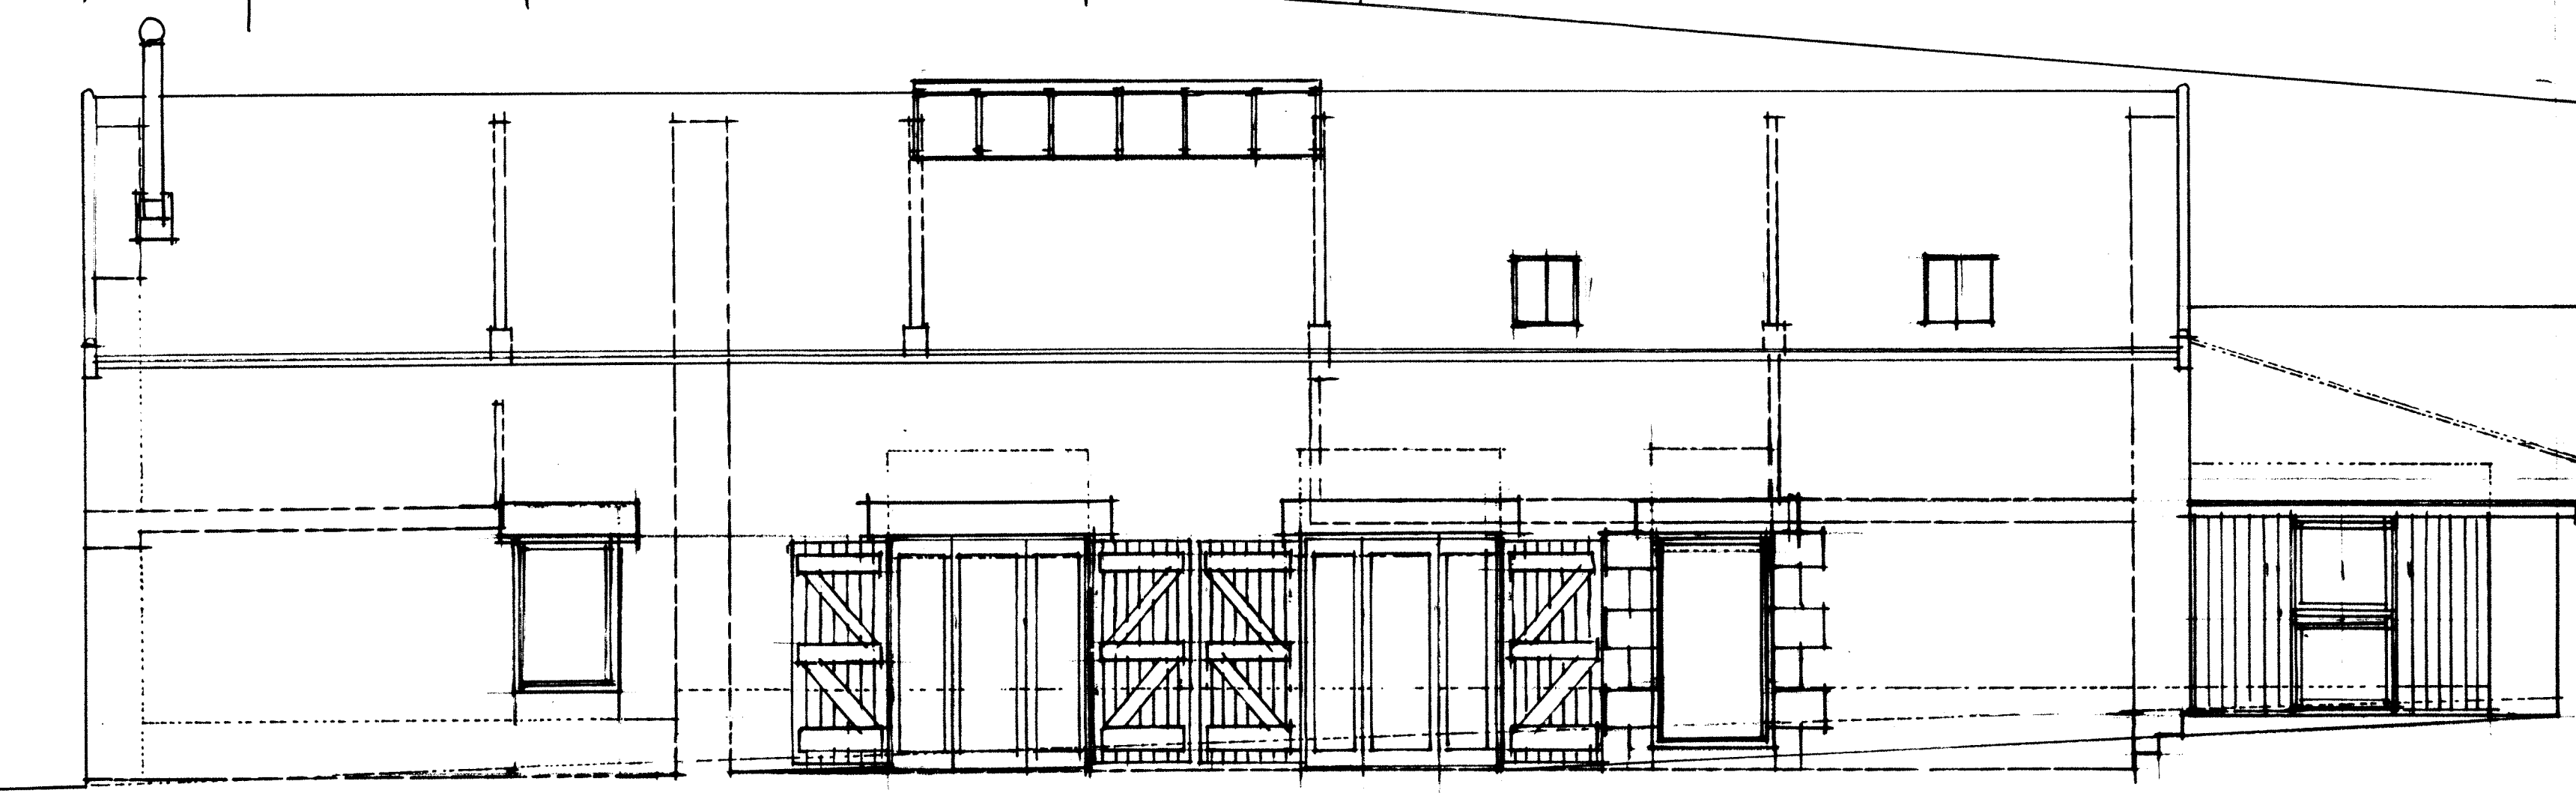


REAR ELEVATION: SOUTH EAST ASPECT

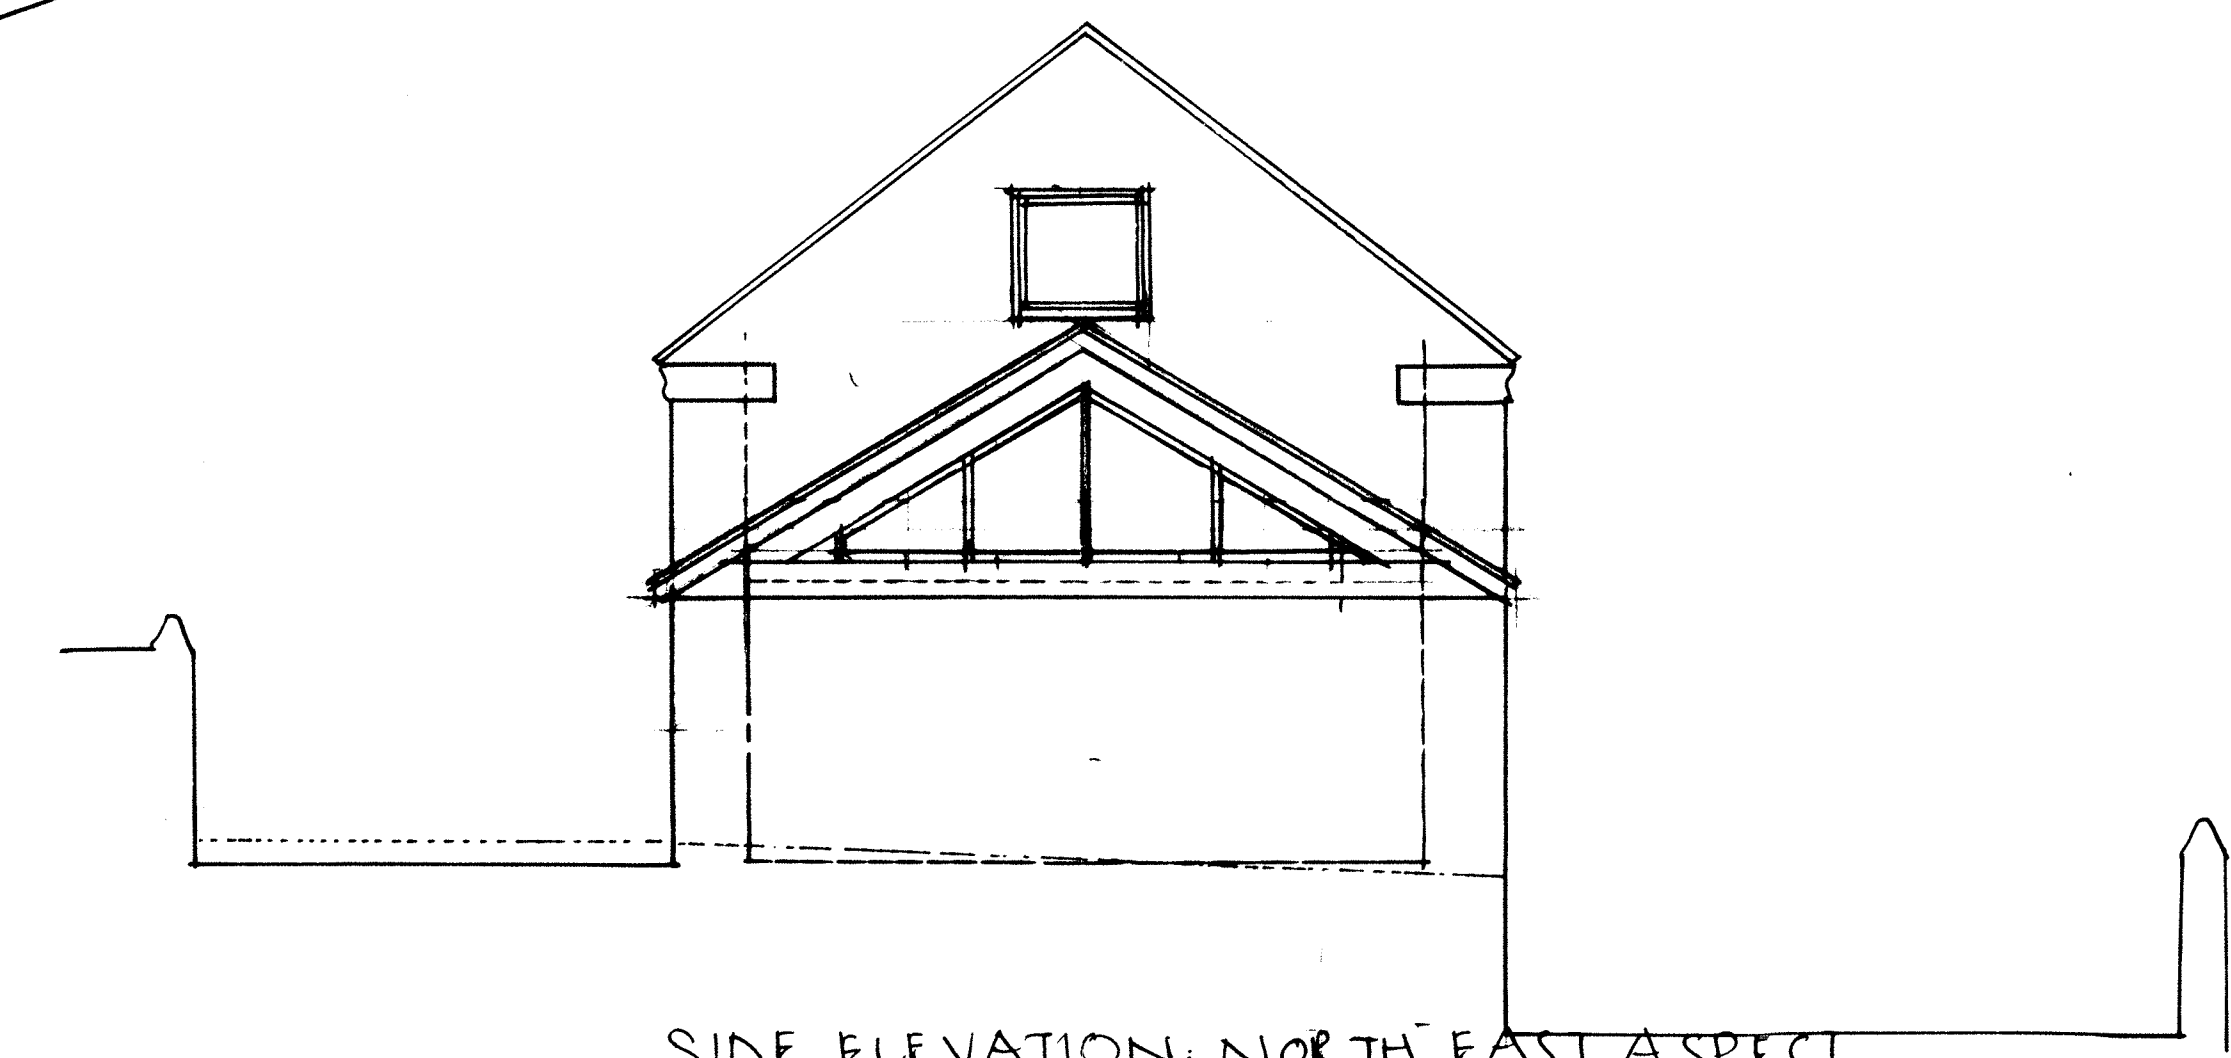

SIDE ELEVATION: NORTH EAST ASPECT

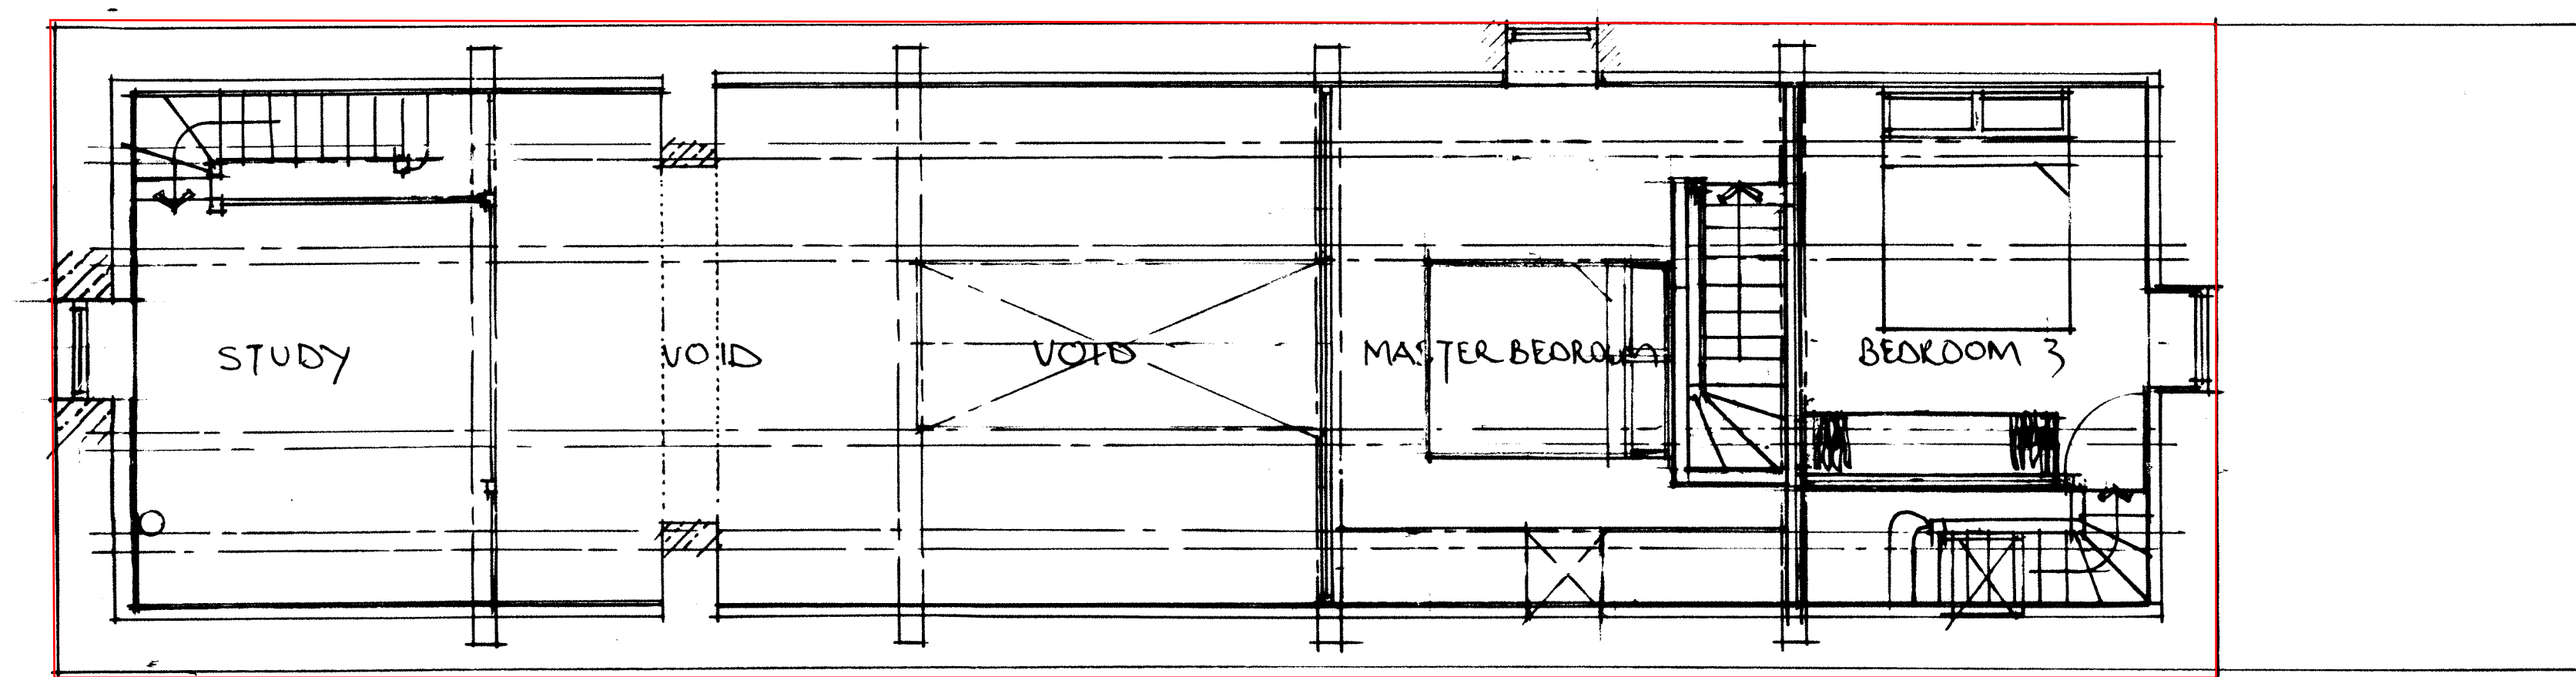


FIRST FLOOR PLAN

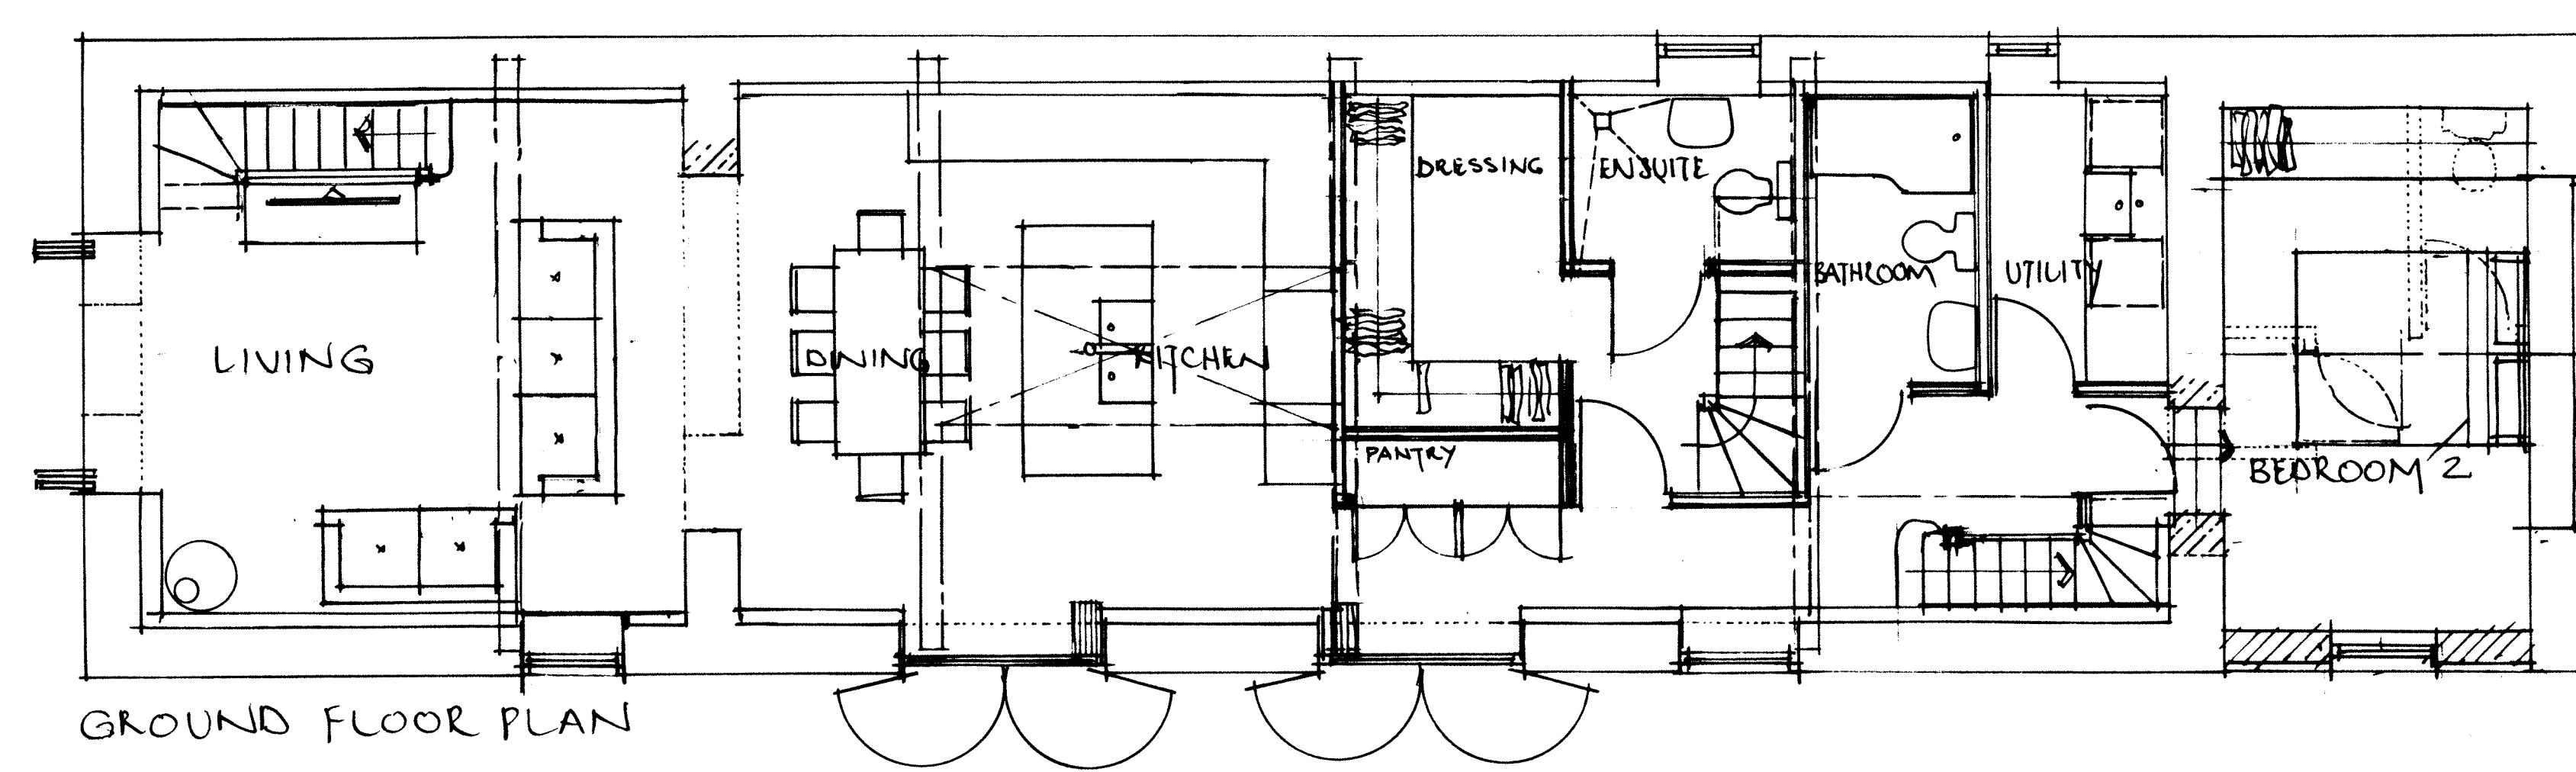

GROUND FLOOR PLAN

© THIS DRAWING AND THE BUILDING WORKS DEPICTED ARE COPYRIGHT OF THE ARCHITECT AND MAY NOT BE REPRODUCED EXCEPT BY WRITTEN PERMISSION. ALL DIMENSIONS TO BE CHECKED ON SITE

REVISIONS			
LETTER	REVISION	DATE	BY
A	BI-FOLD DOORS ADDED RIDGE GLAZING COMBING SLOPING + VERTICAL ROOFLIGHT FLOOR LEVEL LOWERED	20/7	
B	SIDE ELEVATION: SOUTHWEST ASPECT	22/6	
C	SQUARE PITCHING LIKE GABLE SW ASPECT WINDOW TO PASSAGEWAY TO BE GLAZED FULL LENGTH STONEMASONRY TO BEAC NE ASPECT REMAINS IN SITU WRAP AROUND ROOFLIGHT OMITTED BUT WINDOW RECT FOR MEANS + ESCAPE HIGH LEVEL ROOFLIGHT OVER STAIRS OMITTED	24	

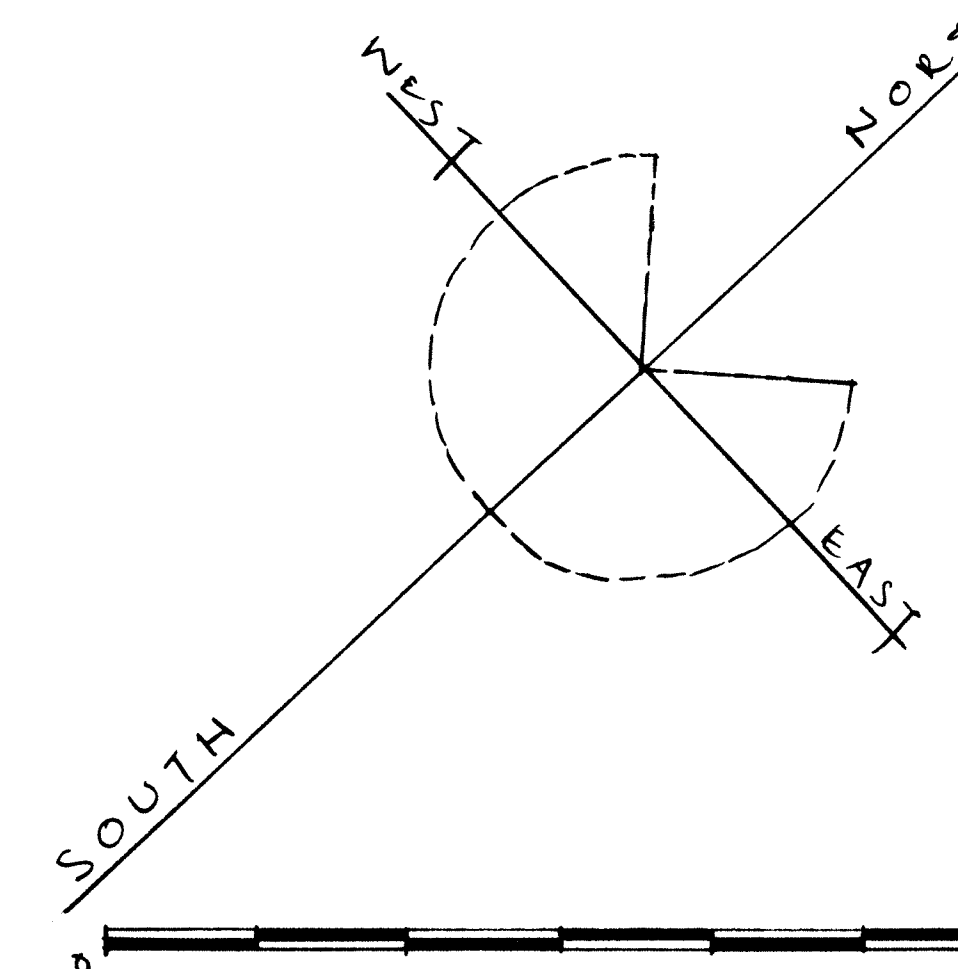

BOWER EDLESTON ARCHITECTS
 SWEETBRIAR HALL, NANTWICH, CHESHIRE CW5 5JF
 TELEPHONE: 01270 624129 FACSIMILE: 01270 6276
 EMAIL: ADMIN@BOWER-EDLESTON.CO
 WEBSITE: WWW.BOWER-EDLESTON.CO

PROJECT LOWER OVERTON FARM
 TITLE PROPOSED FLOOR LAYOUT PL AND ELEVATIONS

SCALE 1:50
 DATE 06/2017
 DRG.No 6808/04
 DRAWN BY
 STAGE
 REVISION C.