





FRONT ELEVATION

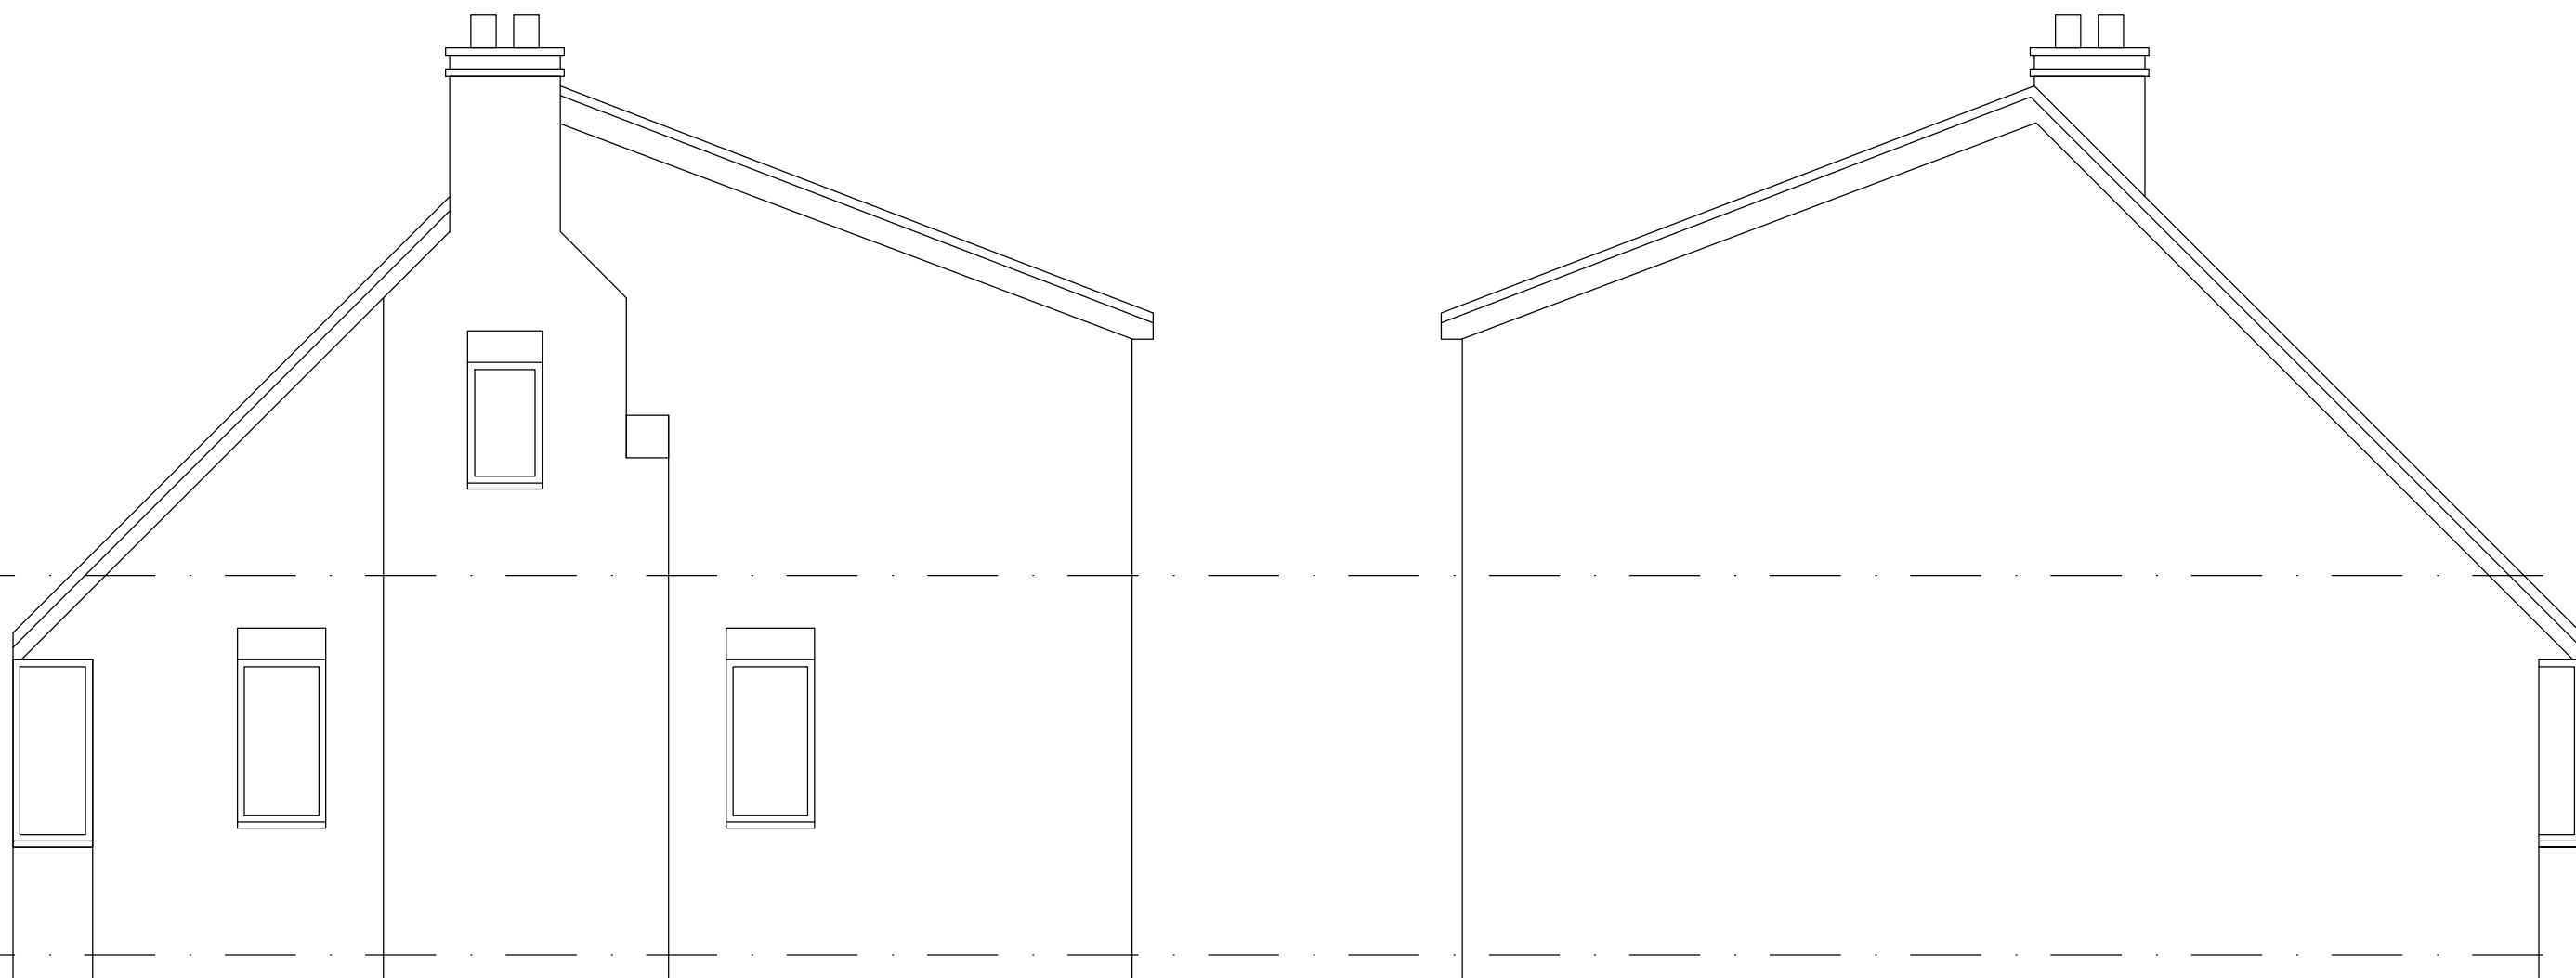


SIDE ELEVATION


SIDE ELEVATION

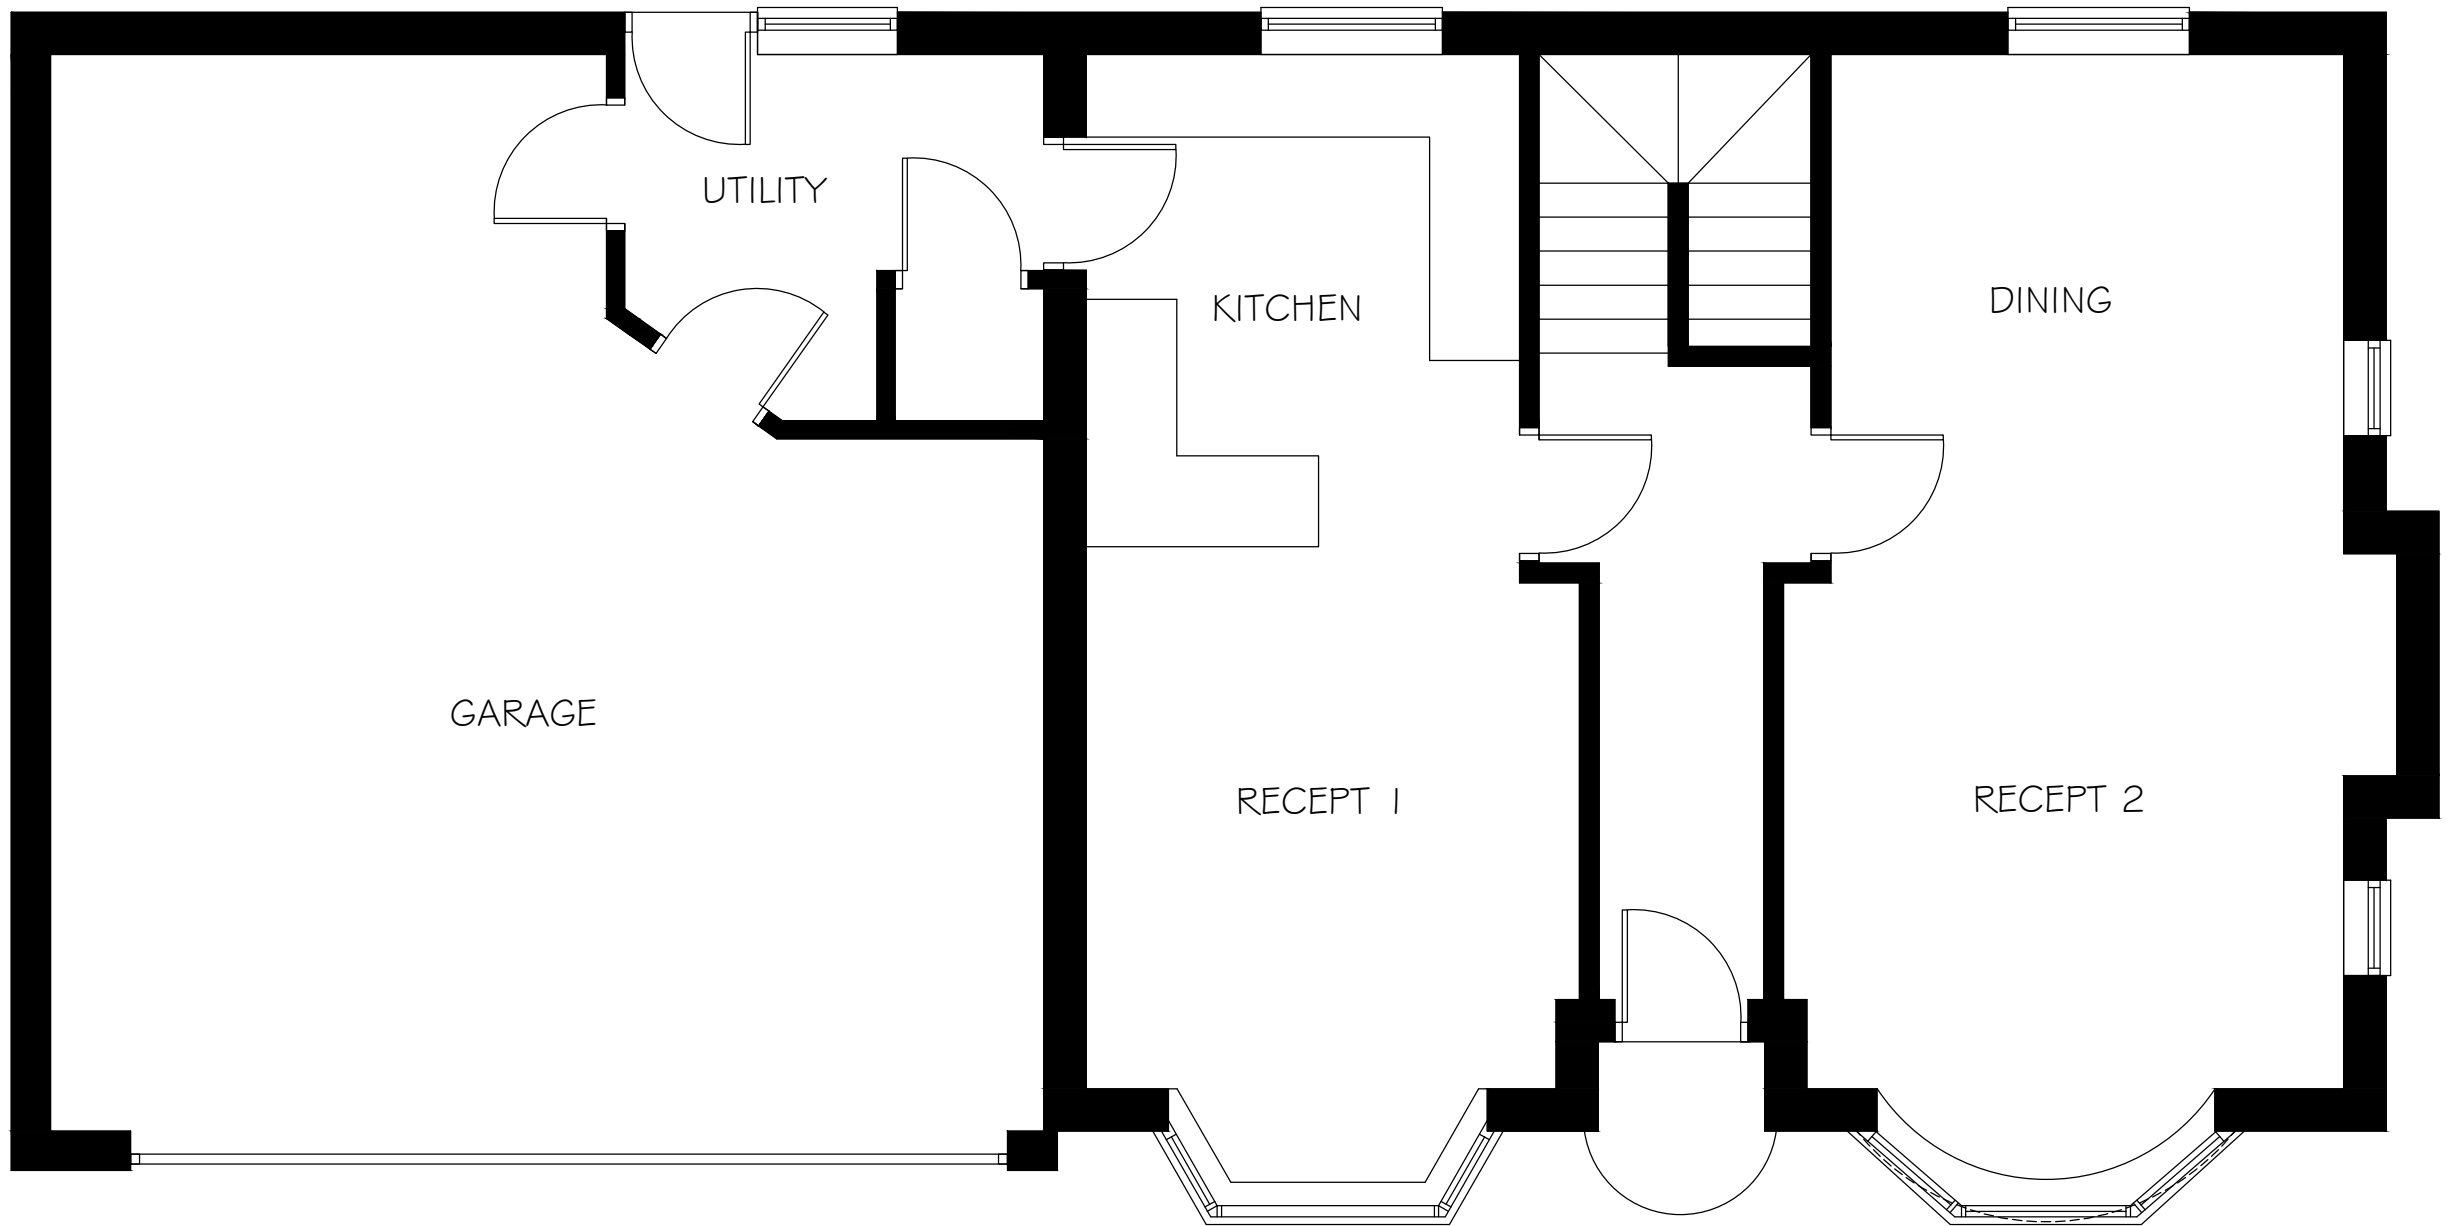

GROUND FLOOR PLAN

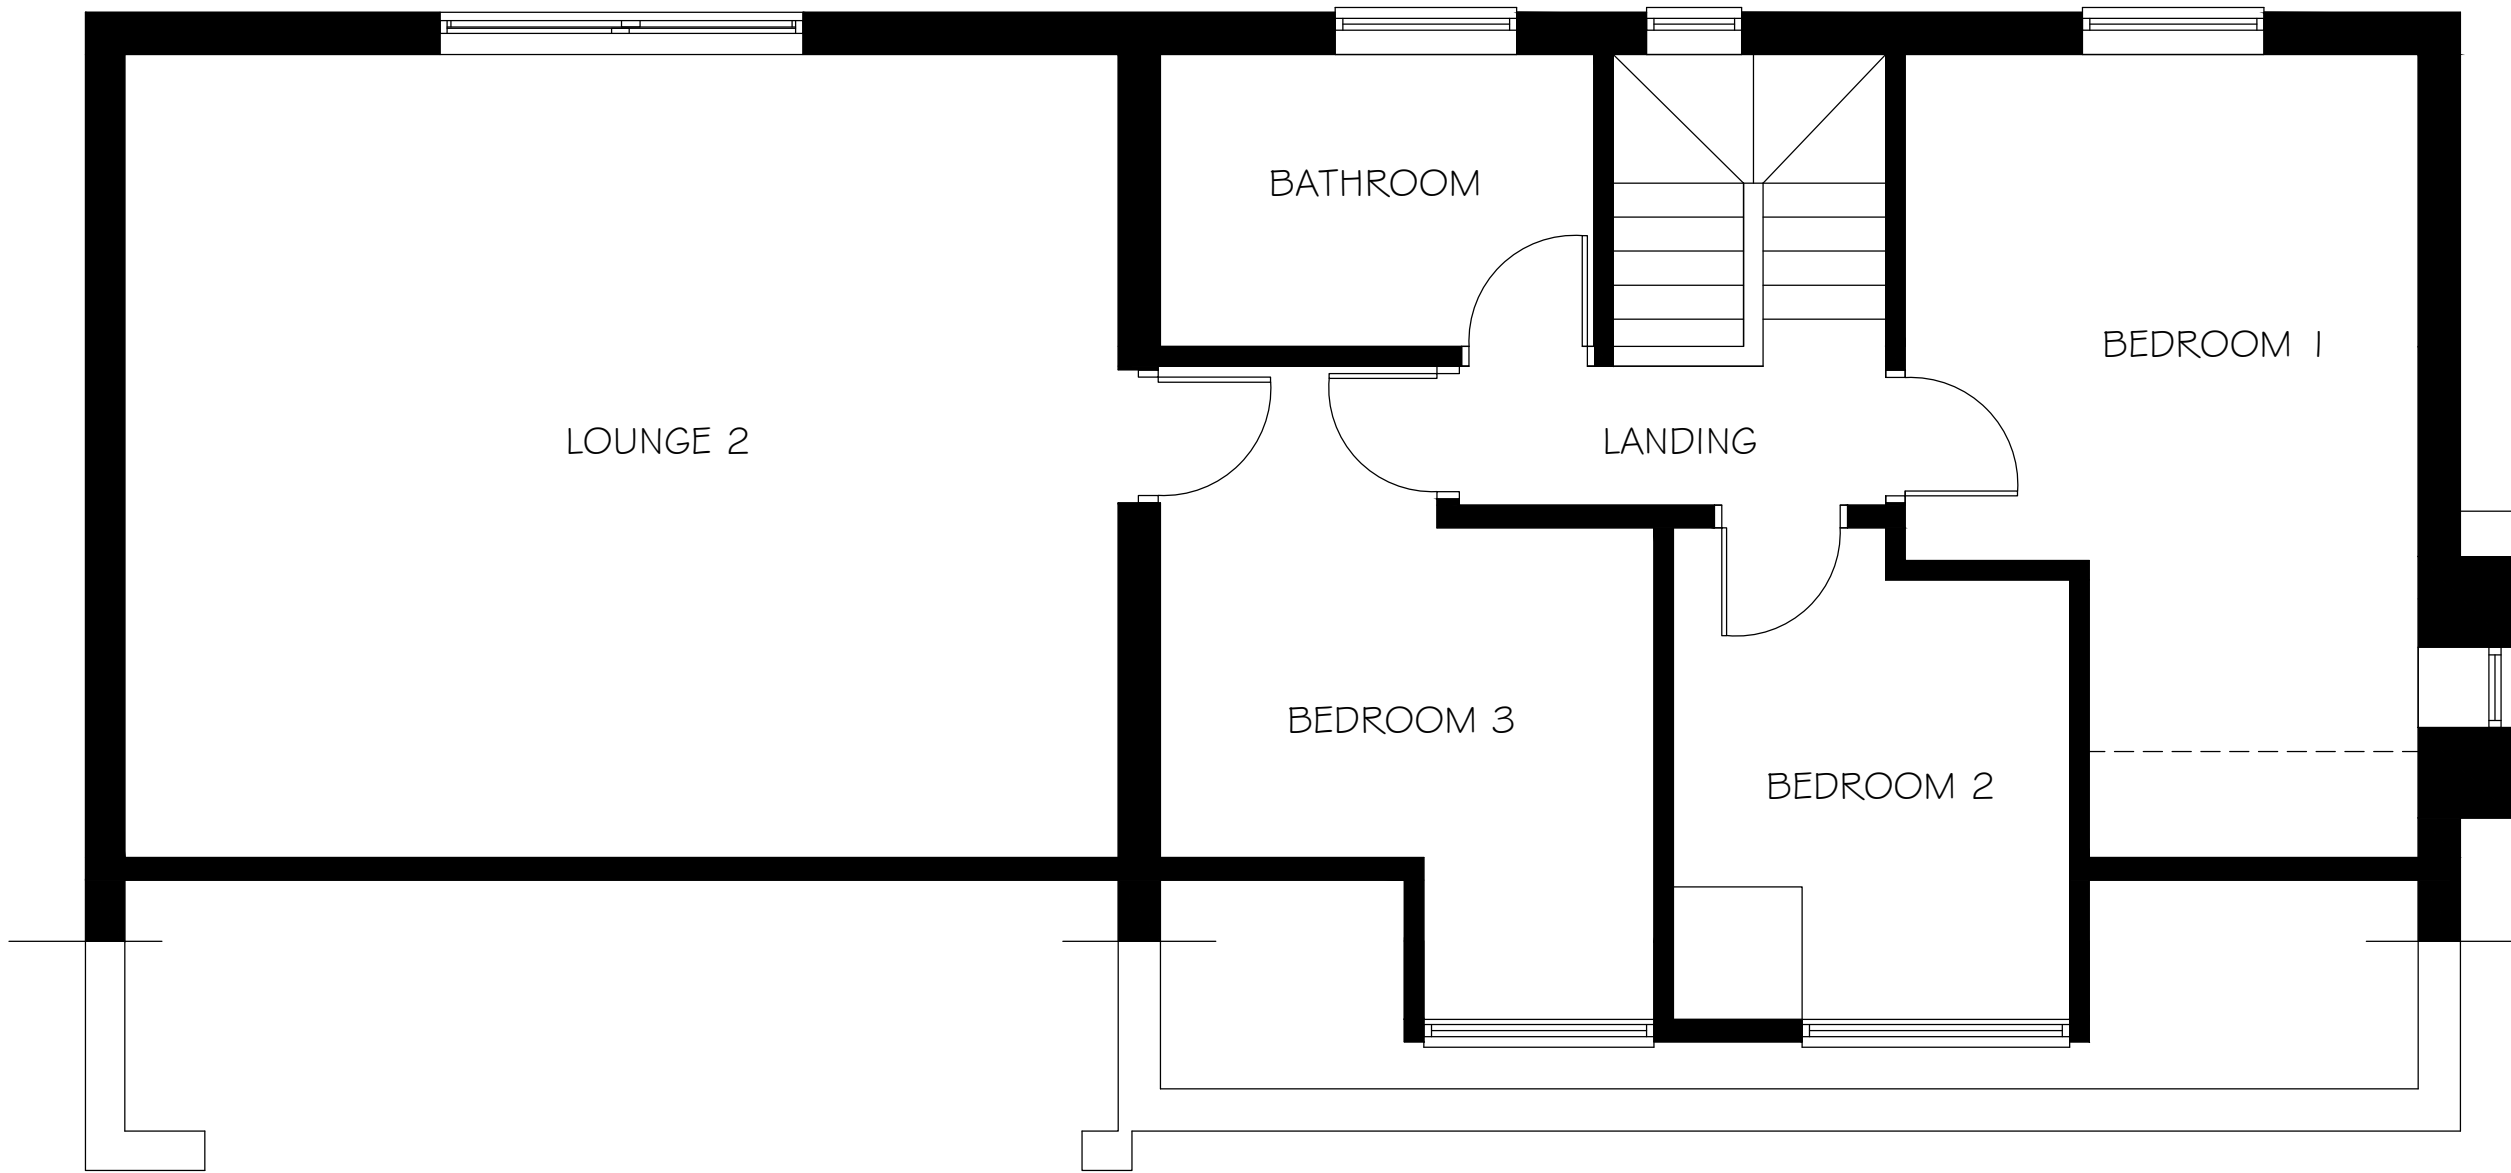

FIRST FLOOR PLAN

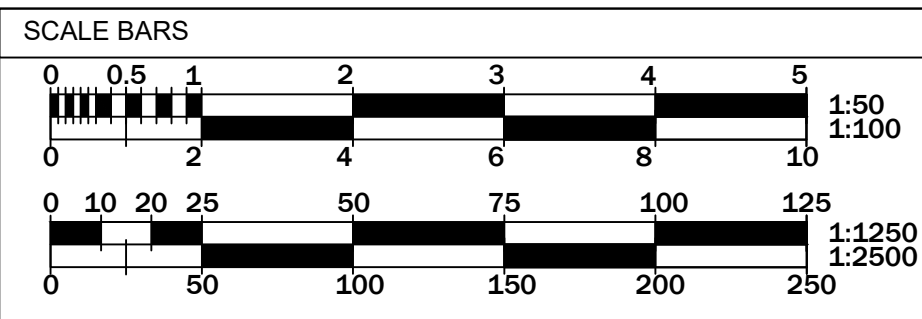

REV	DATE	DESCRIPTION	BY
APPLICANT:			
Mr G. Heath			
PROJECT:			
Proposed Extension & Alterations at No. 9 Woodside Lane, Ladderedge, Leek ST13 7AN			
DRAWING TITLE:			
EXISTING PLANS			
SCALE:		PLAN DETAILS:	
1:50 @ A1		TOTAL SQFT -	
PLAN REF:		SPEC	REV
5773/PD/03			A